


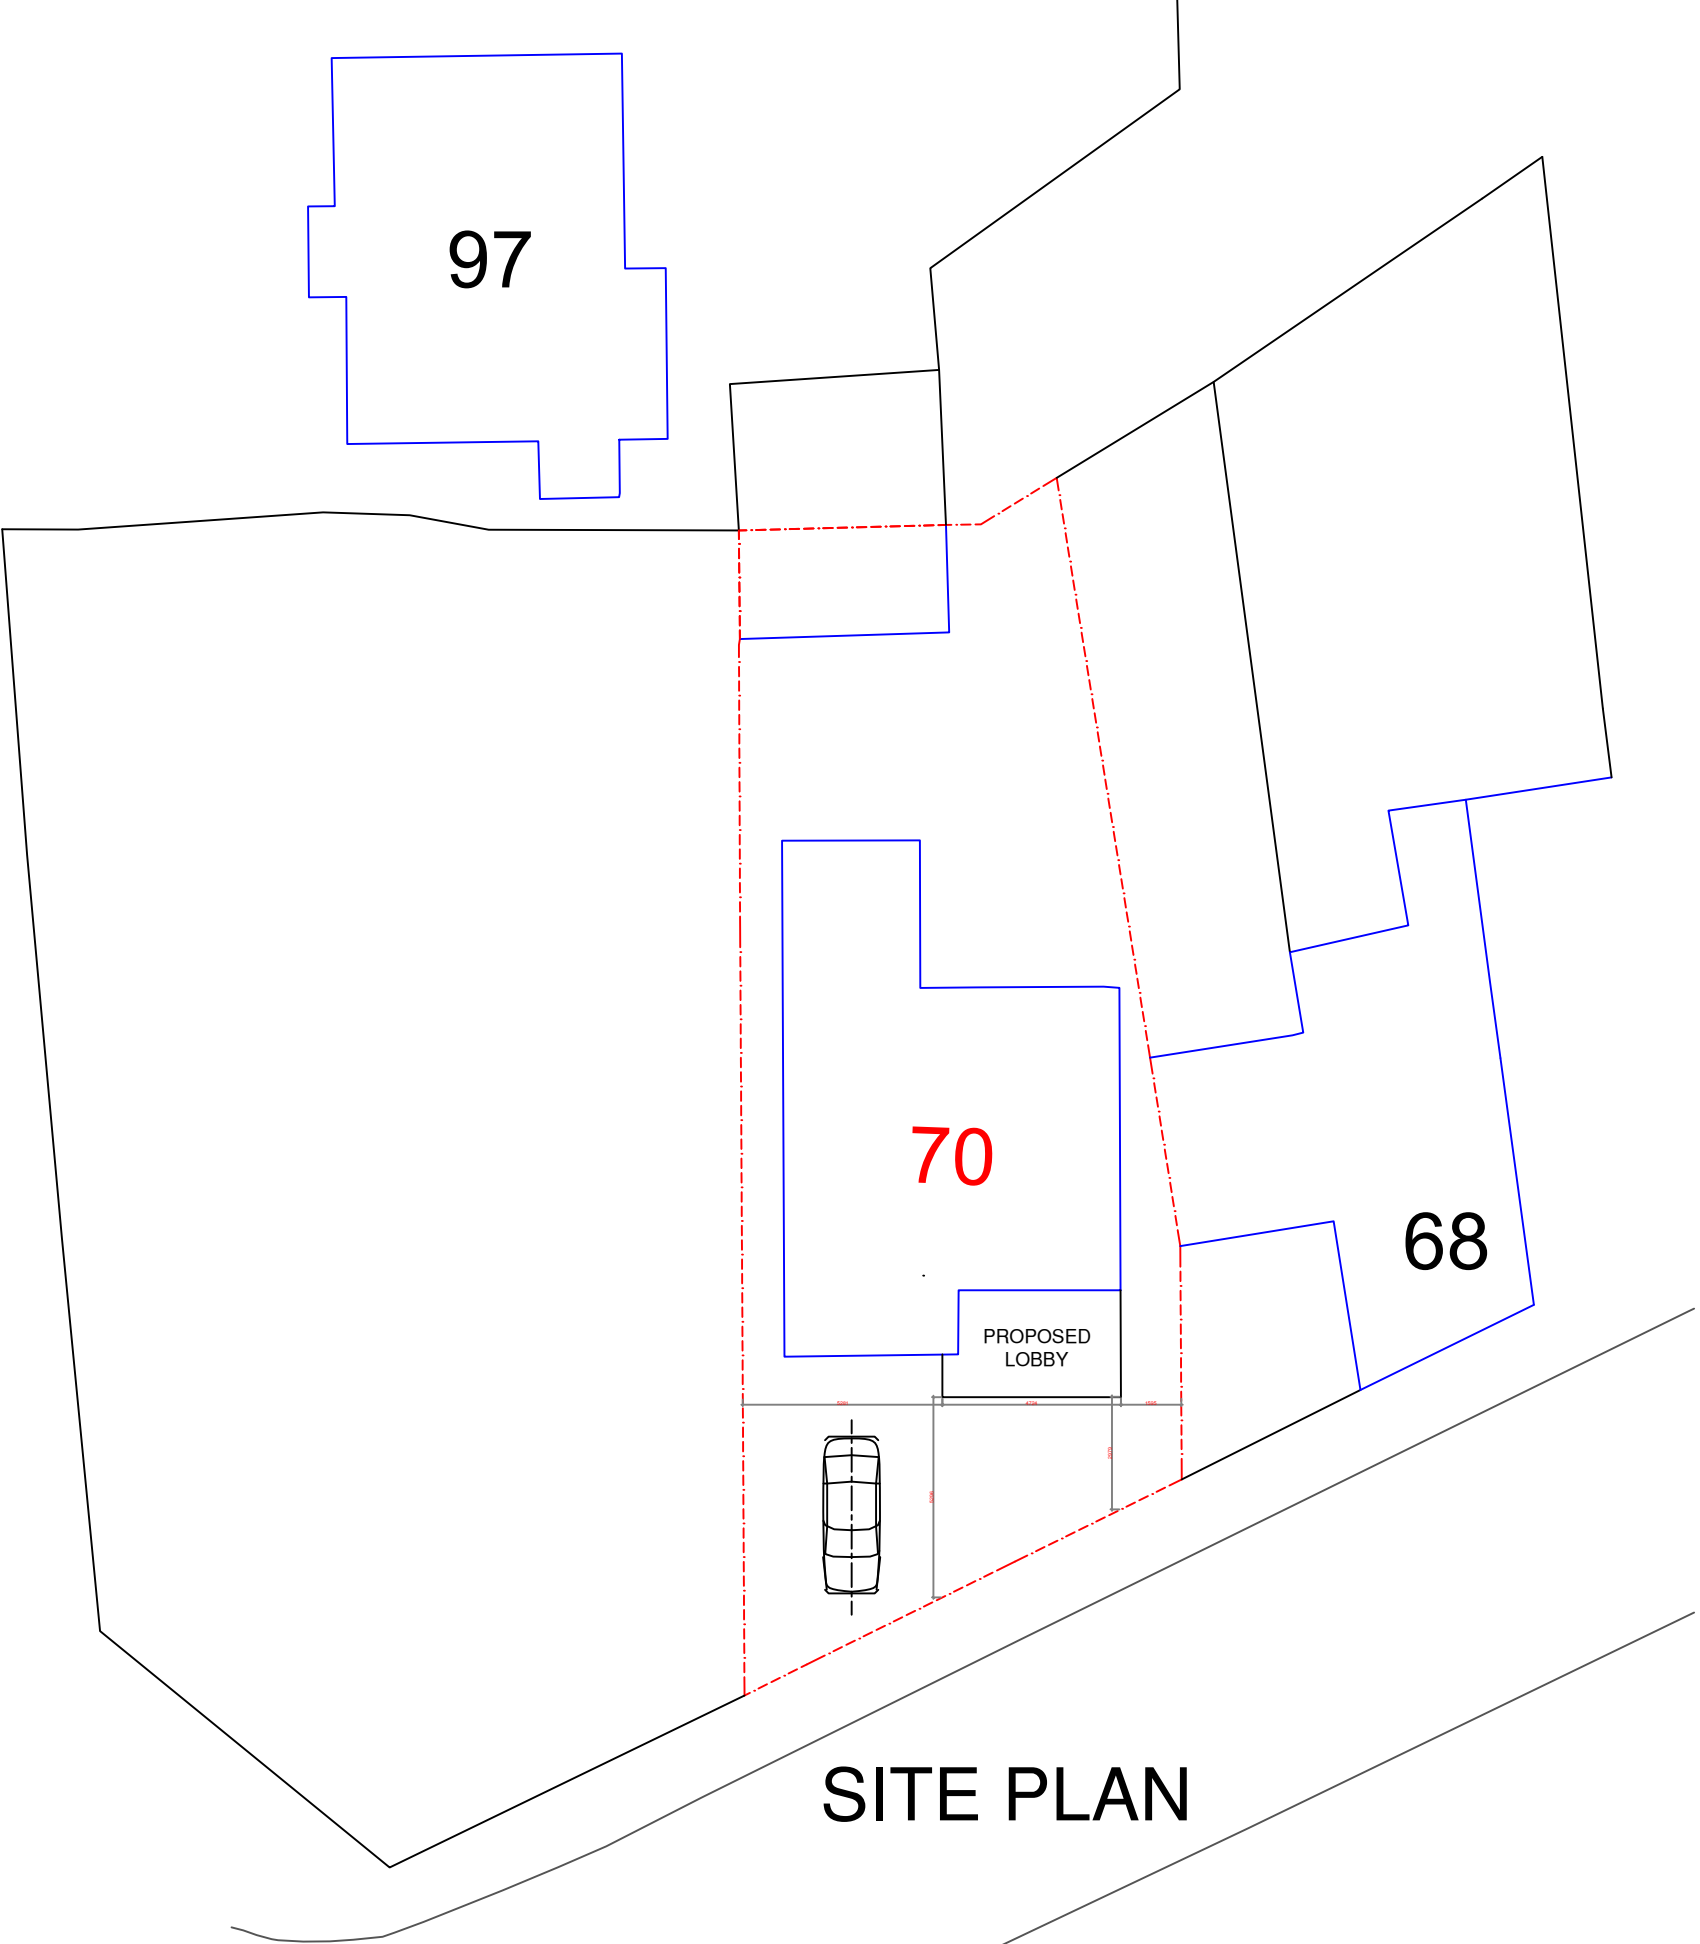

PROJECT: 70 HARDMAN'S RD

Notes:

NOTES

REV:	DESCRIPTION:	BY:	DATE:



Arch Designs
Don't just dream it,
let us design it!
www.archdesigns.co.uk

CLIENT:
MR KRIS POLIWODZINSKI
70 HARDMAN'S RD,
WHITEFIELD, MANCHESTER,
M45 7BD

ARCHITECT:
MR REUBEN RAMELIZE
ARCH DESIGNS, WILSONS PARK C/O MAS
MONSALL ROAD
MANCHESTER M40 8WN

DRAWN:
REUBEN

CHECKED:
checked

DATE:
APRIL 2024

REVISION:

PROJECT
NAME:
PROPOSED FRONT PORCH LOBBY

DRAWING
TITLE:
PROPOSED SITE PLAN

SCALE:
SCALE: 1:200

SHEET SIZE:
A3

SHEET NO:
04

PROJECT NO:
2024/02

STATUS:
For Planning Only

DRAWING NO:
A3/04