



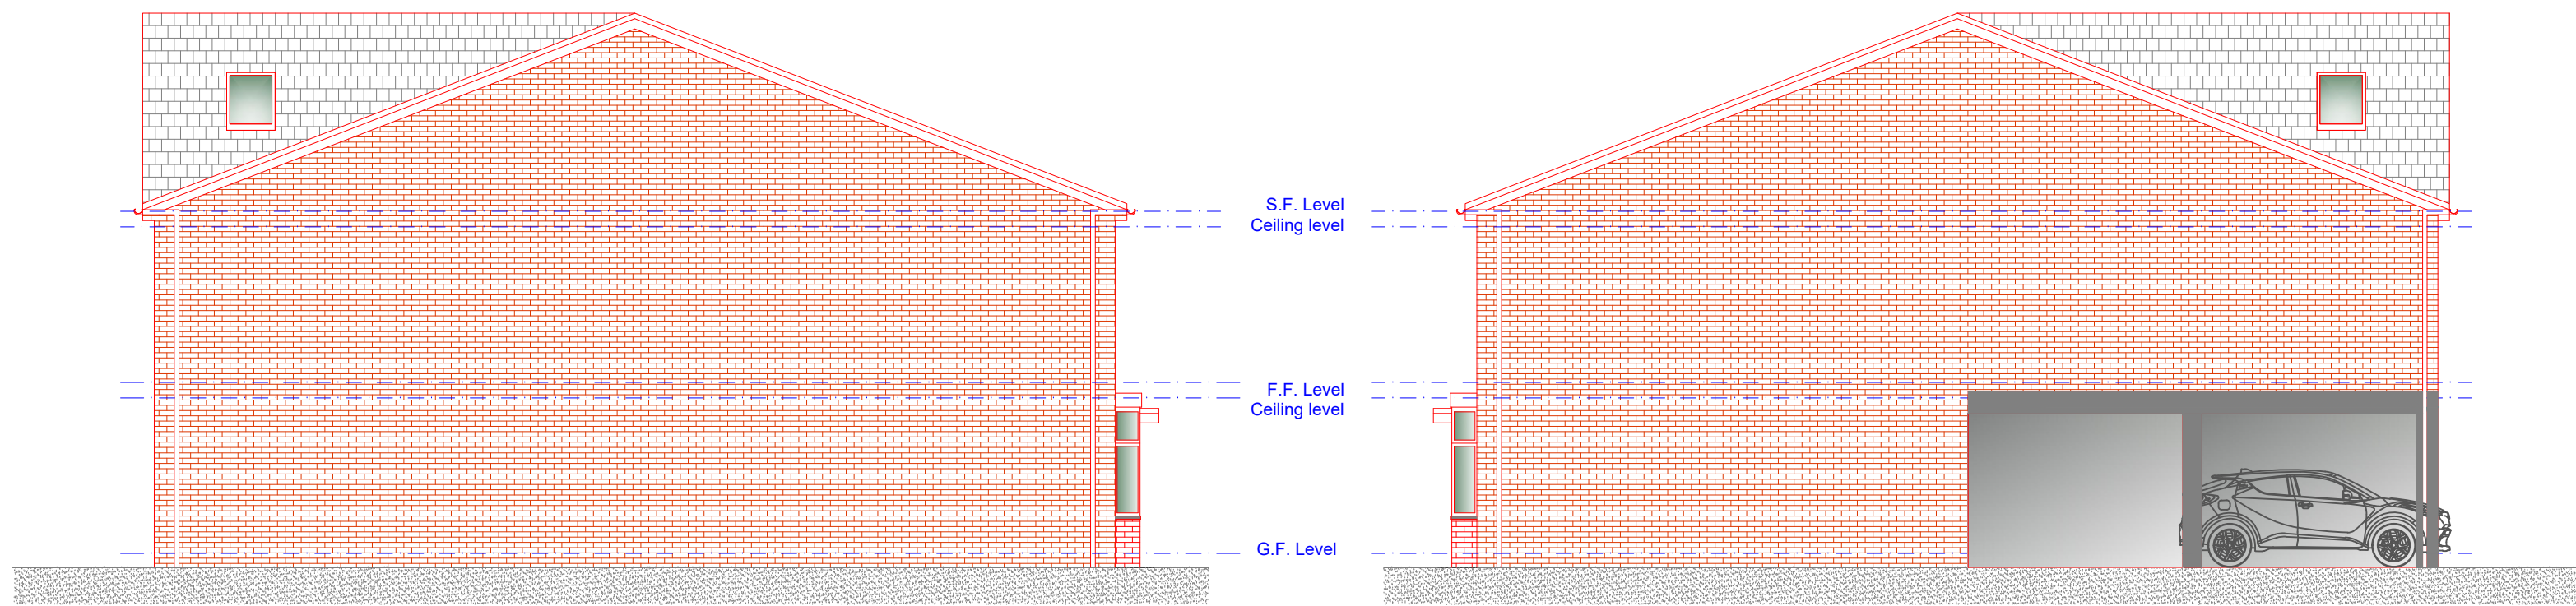


Proposed L/H Side Elevation
Scale 1:100


Proposed R/H Side Elevation
Scale 1:100

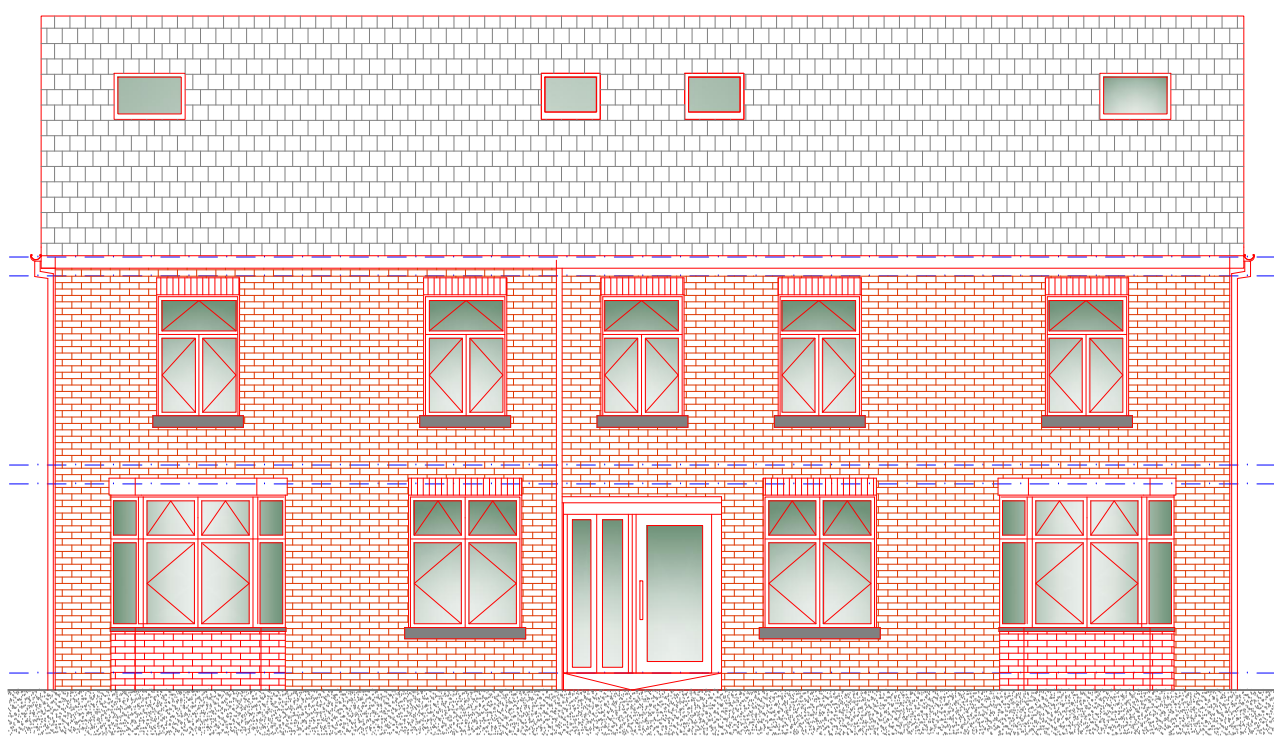


Proposed Front Elevation
Scale 1:100

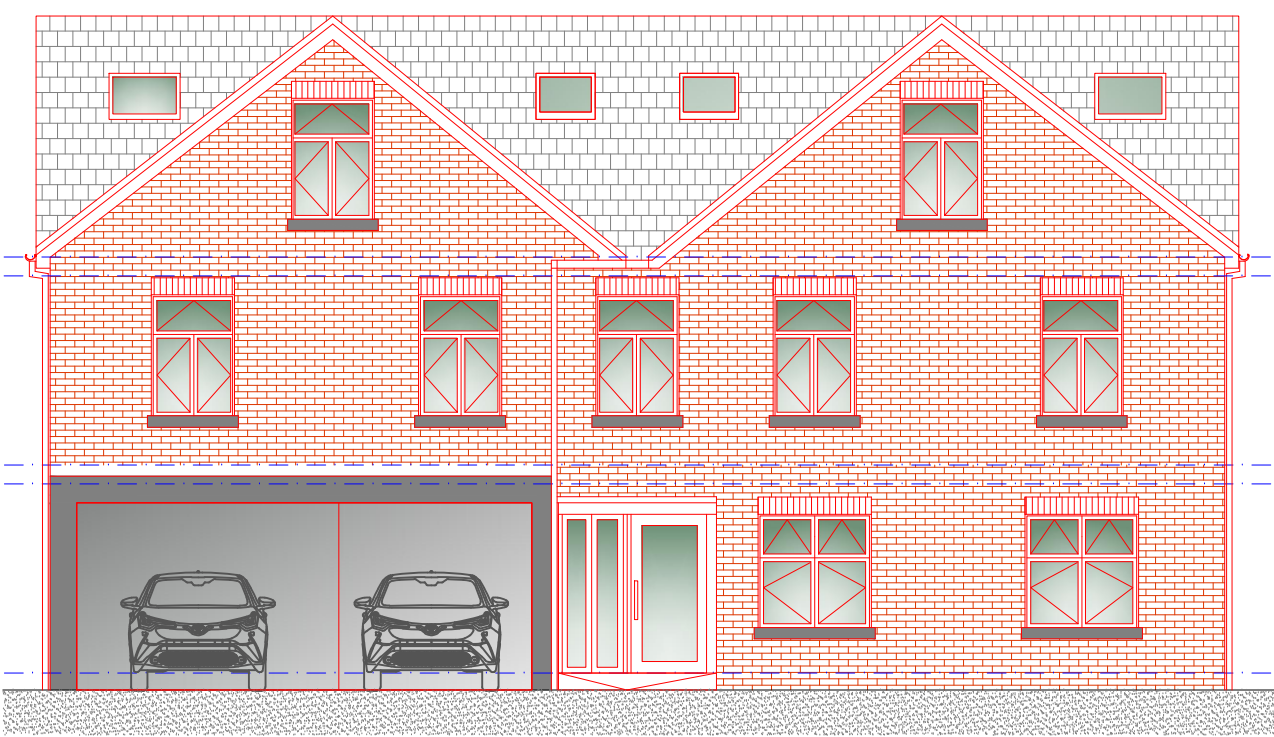


Proposed Rear Elevation
Scale 1:100

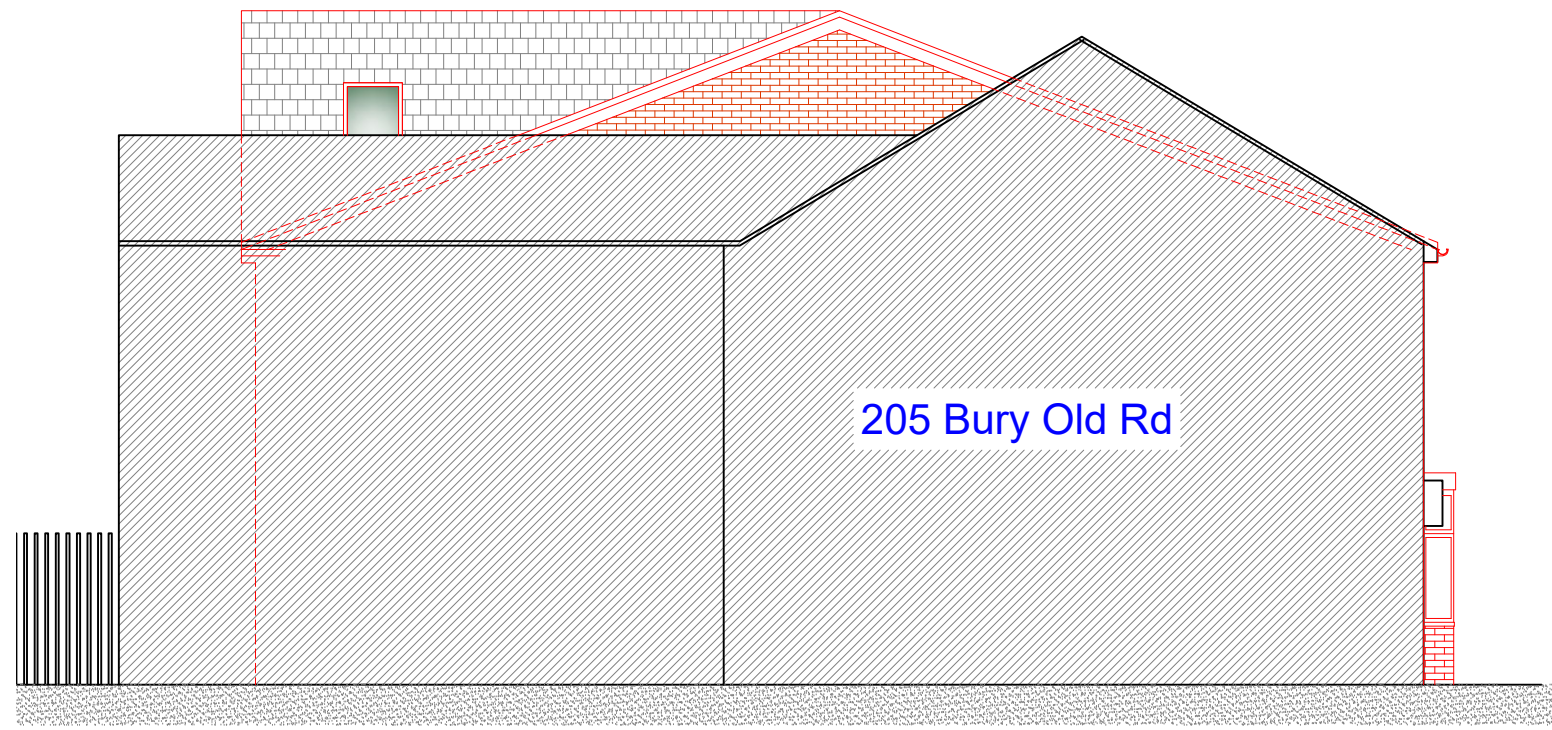


Proposed Street Scene
Scale 1:100

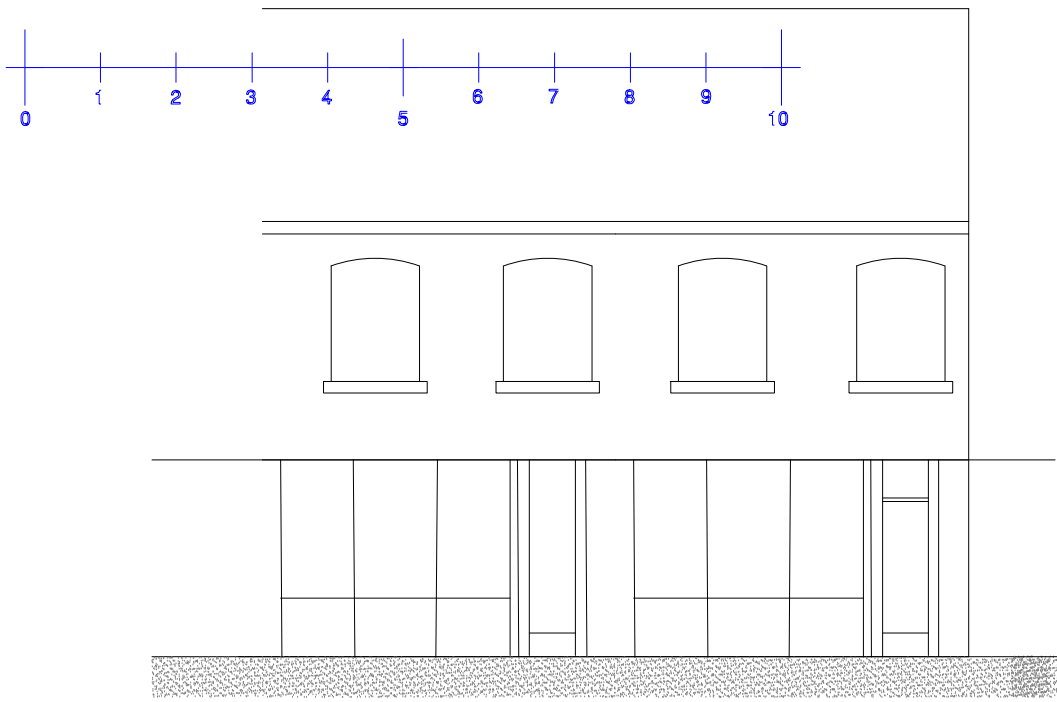

Proposed Street Scene
Scale 1:100

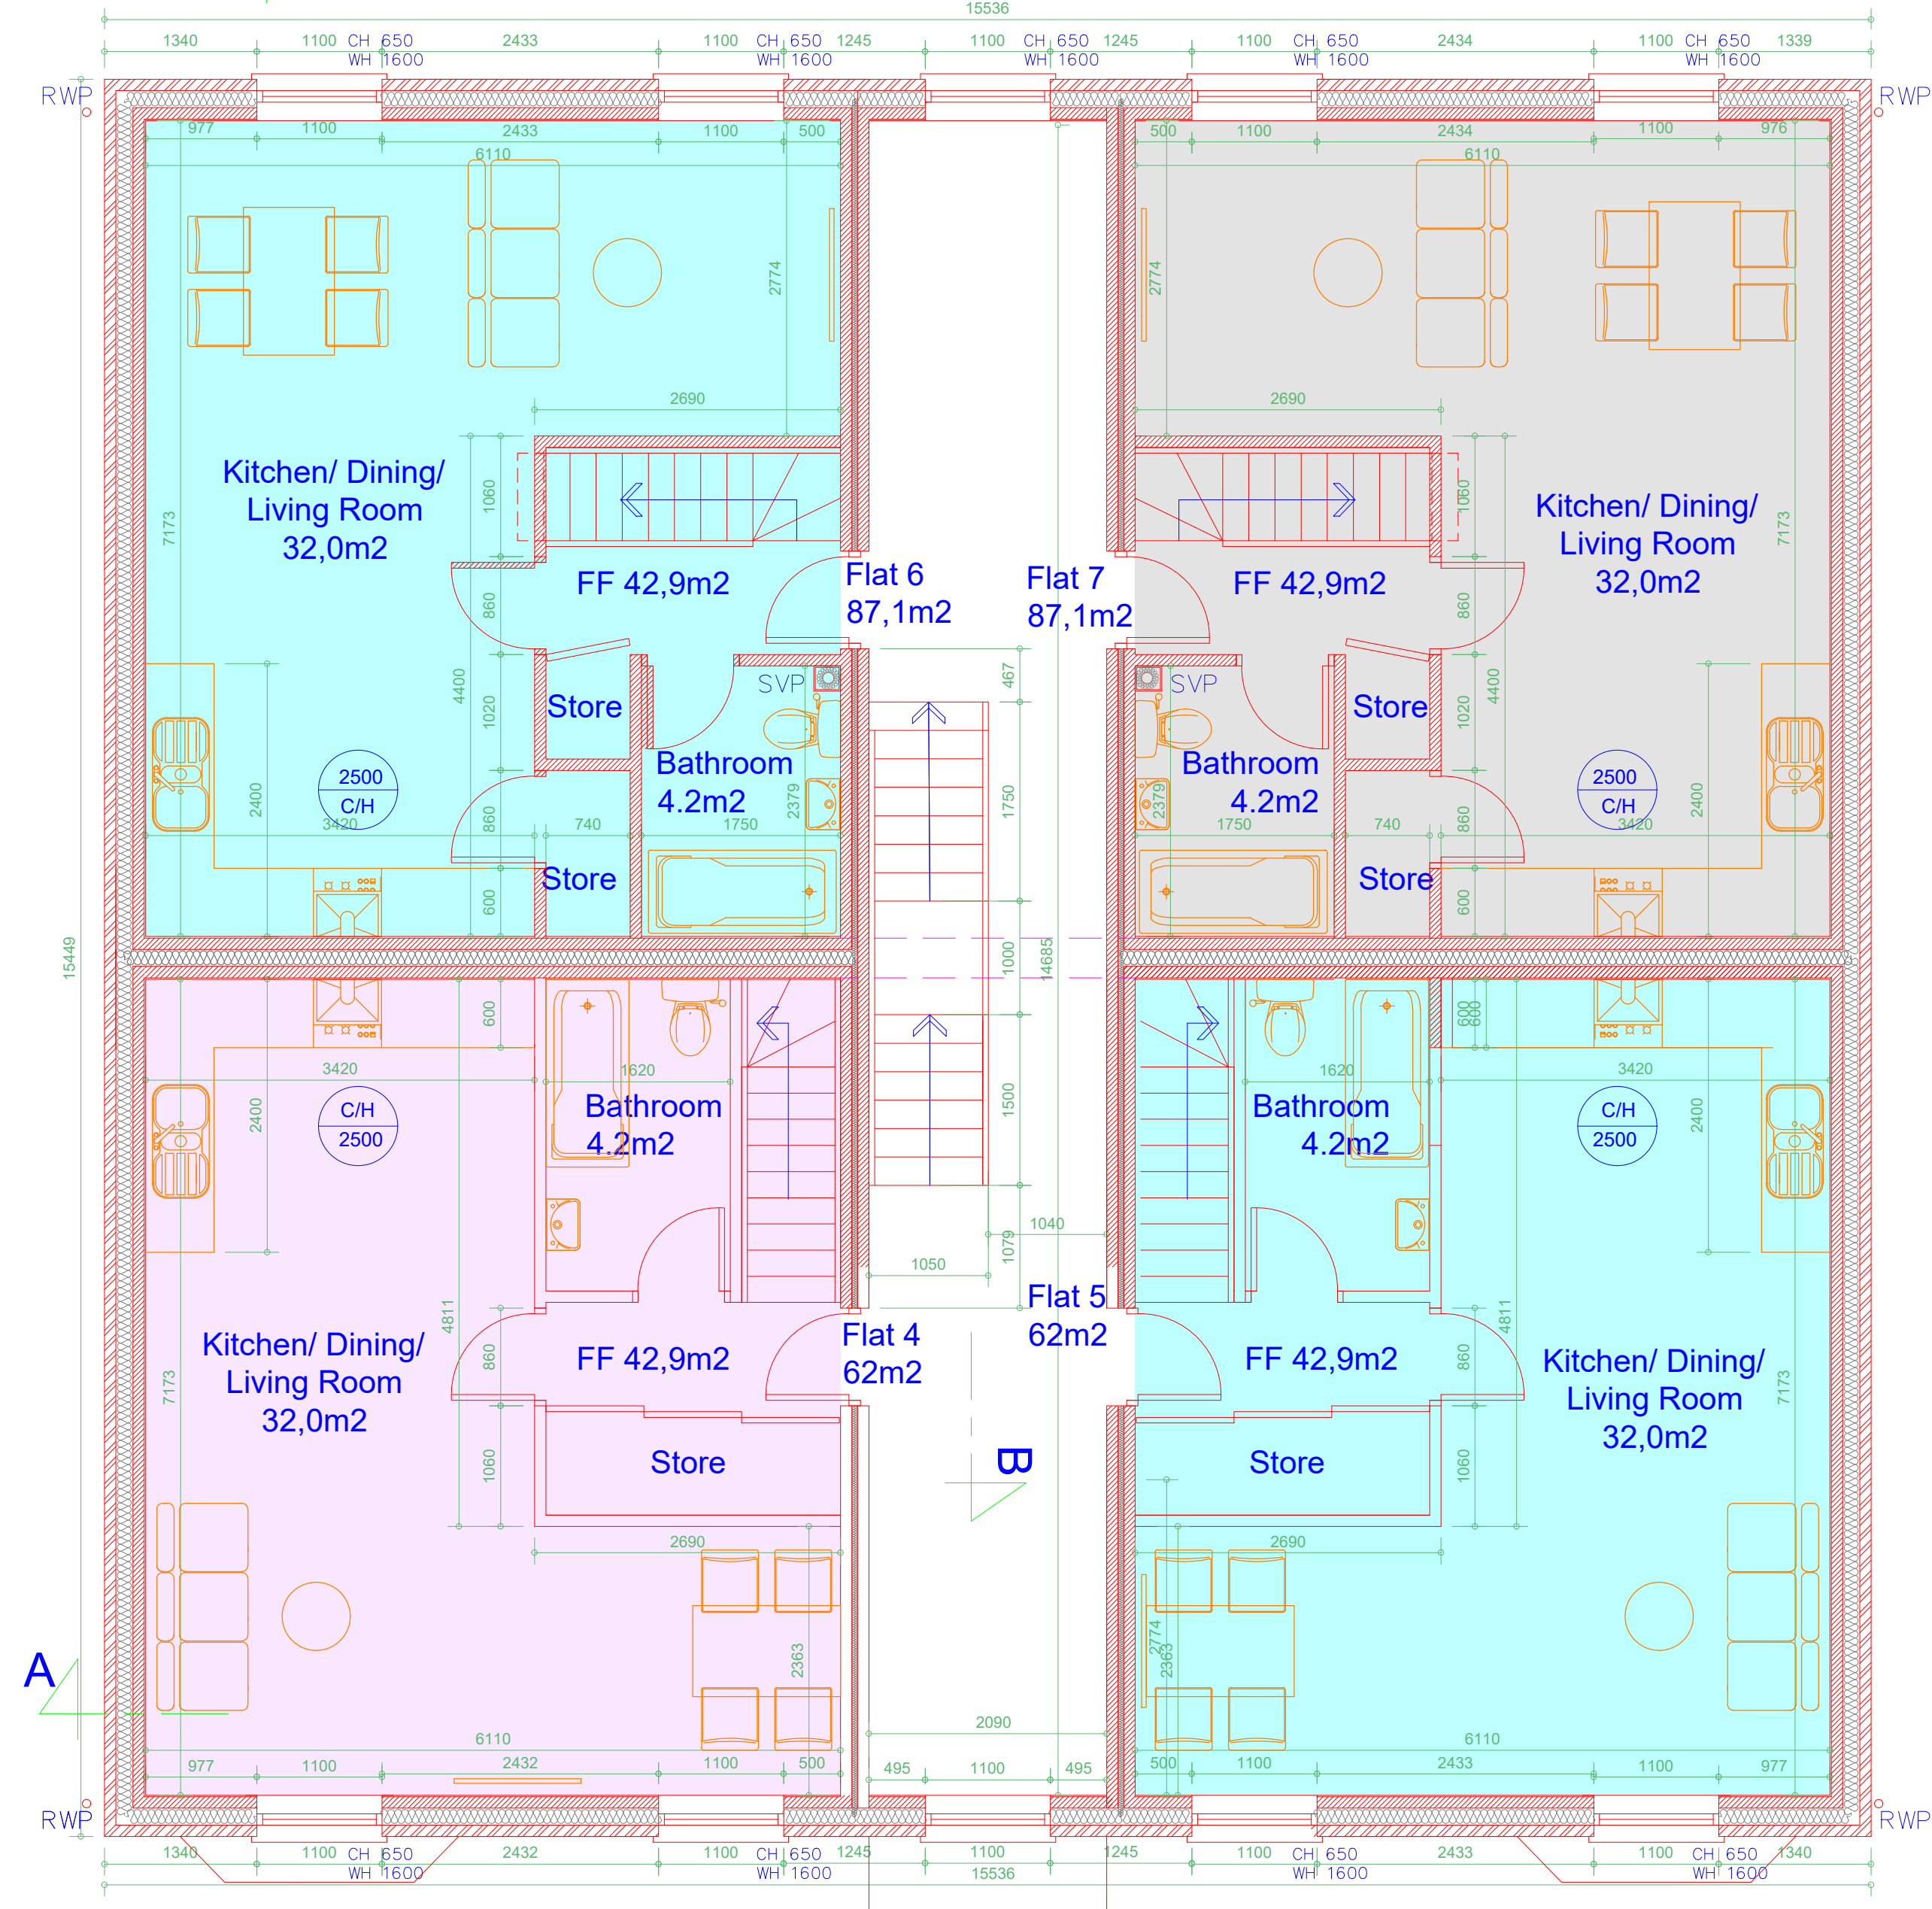

First Floor Plan
Scale 1:50

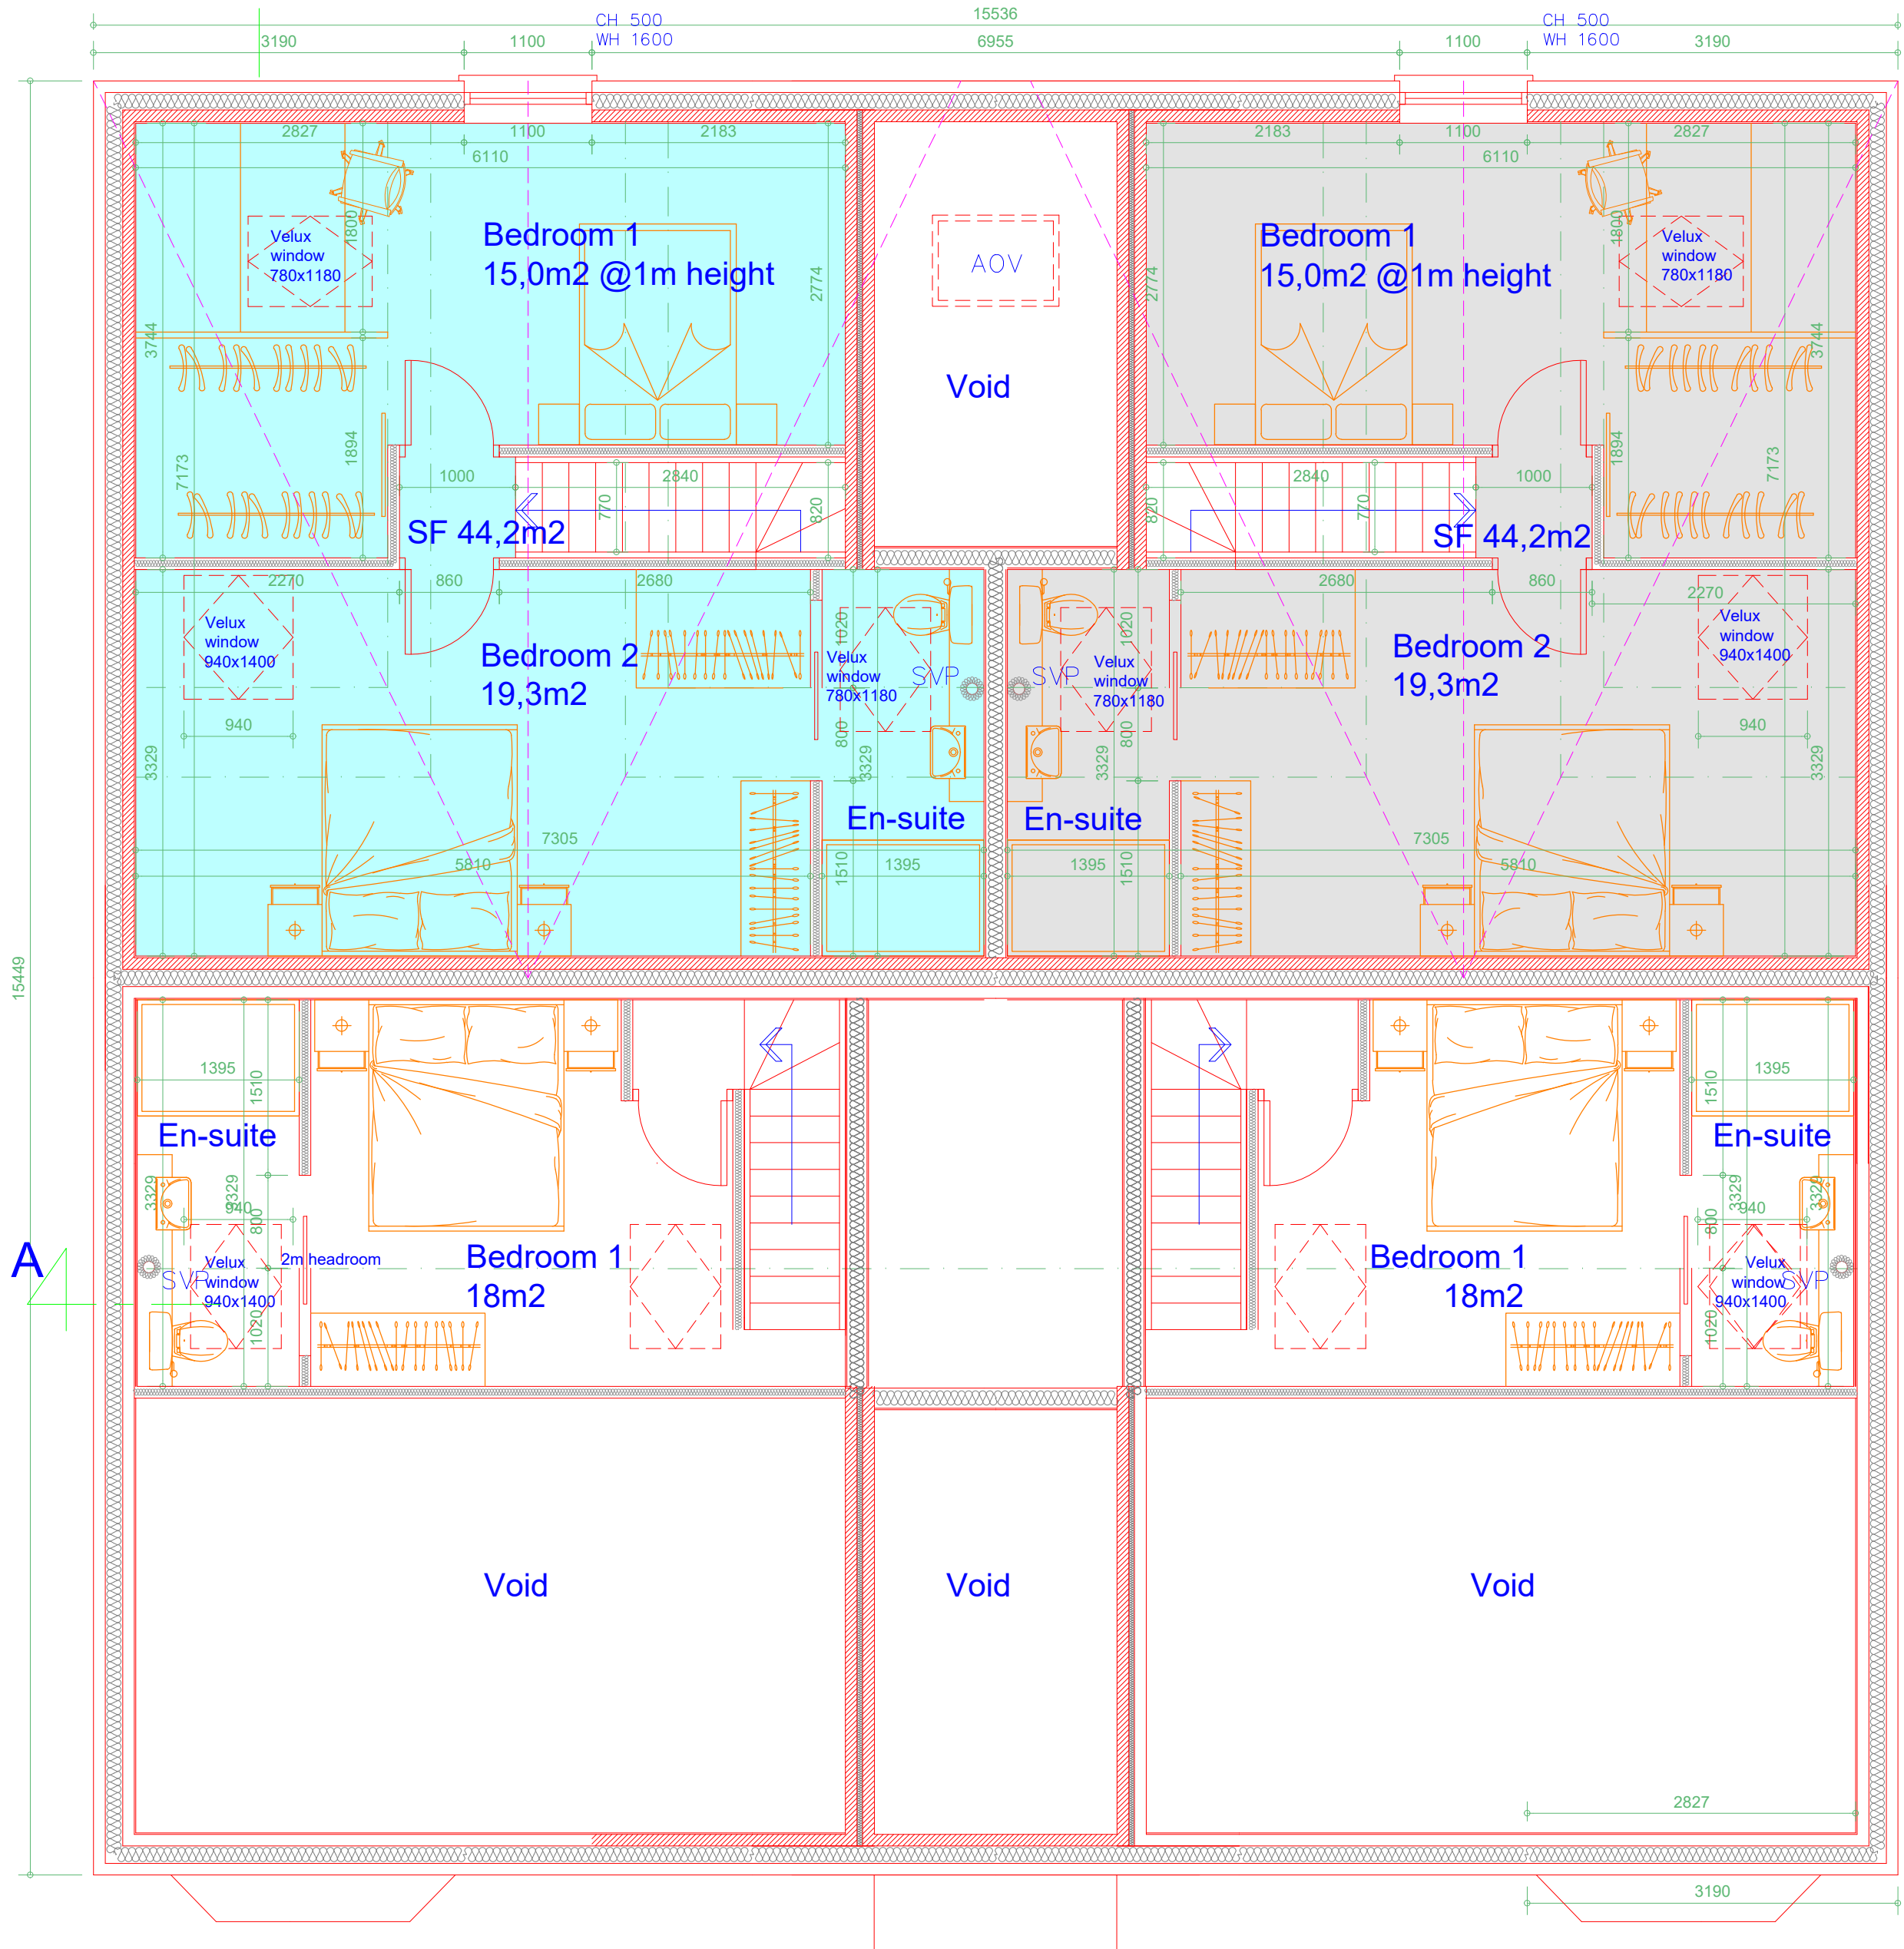

Second Floor Plan
Scale 1:50

All dimensions are to be checked on site. This drawing shall not be scaled to ascertain dimensions.

Rev	Date	Description
Issued For : INFORMATION PURPOSES ONLY		
Client		
Mr. Hassen Lakhel		
Project		
207 to 209 Bury Old Rd, Prestwich, Bury, M25 1JFProposed new build apartments. 4 x two bedroom and 3 x one bedroom		
Scheme - Drawing Title		
Proposed First and Second Floor Plans and Elevations .		
02		Date 29.11.23
Drawing No.	Revision	Scale 1:100,1:50 @A1
		
Plans To Build It Ltd Tel: 0161 728 5730 Mob: 07741175755 www.planstobuildit.com		