


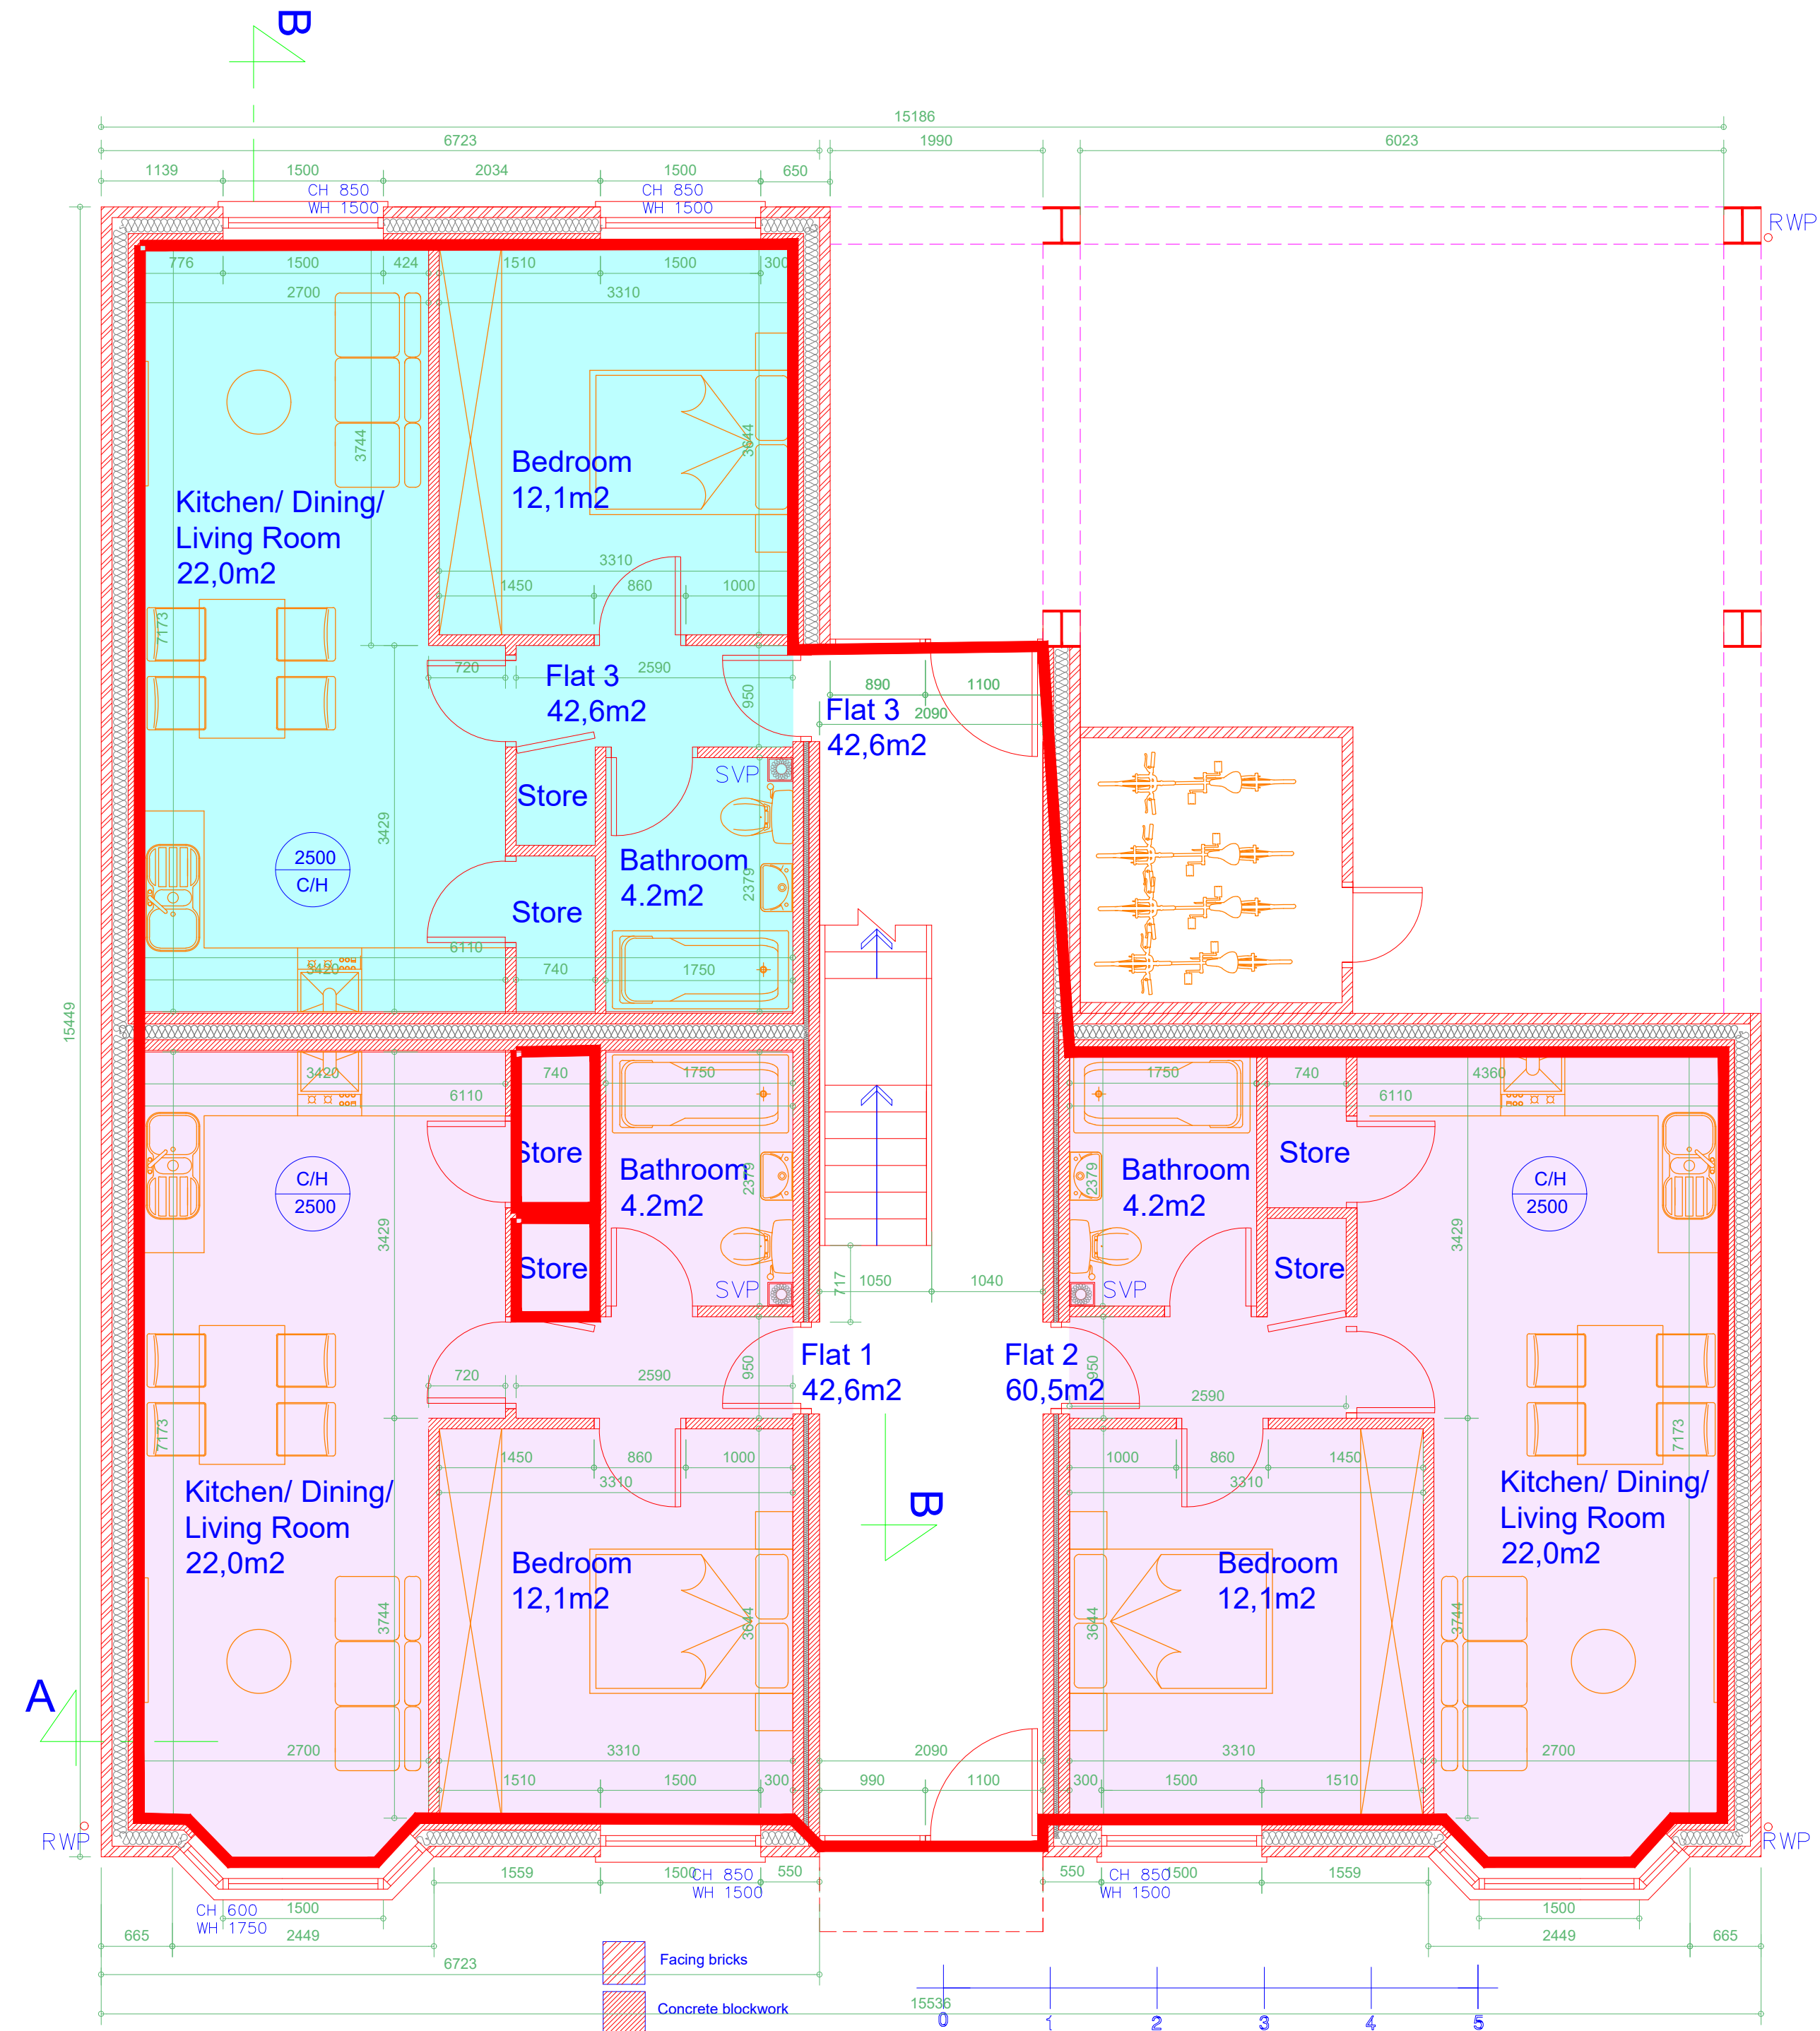

Ground Floor Plan
Scale 1:50

Rev	Date	Description
Issued For : INFORMATION PURPOSES ONLY		
Client		
Mr. Hassen Lakhel		
Project		
207 to 209 Bury Old Rd, Prestwich, Bury. M25		
1JFProposed new build apartments.		
4 x two bedroom and 3 x one bedroom		
Scheme - Drawing Title		
Proposed Ground Floor Plan and Sections		
01	Date	29.11.23
Drawing No.	Revision	Scale 1:50 @A1
Plans To Build It Ltd		
Tel: 0161 728 5730		
Mob: 07741175755		
www.planstobuildit.com		