



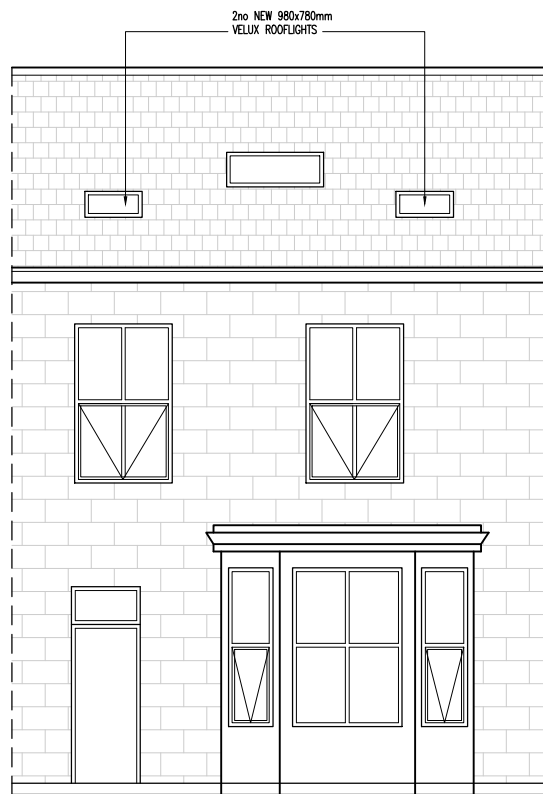

PROPOSED FRONT ELEVATION
1:100 @ A3


NOTE :
ALL CURRENT
COMMERCIAL SIGNAGE
IS TO BE REMOVED

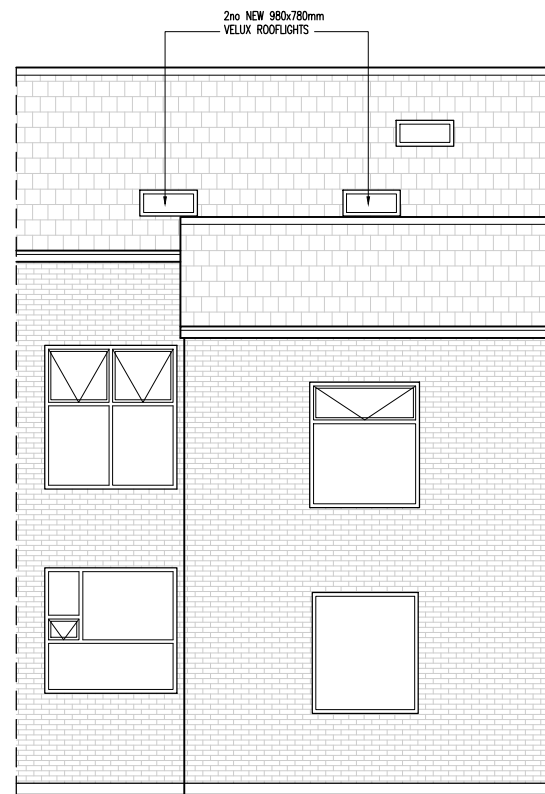


PROPOSED REAR ELEVATION
1:100 @ A3

NEW 1200mm WIDE,
1500mm HIGH STEEL
RAIL SECURE GATE TO
ACCESS REAR YARD


NEW 900mm HIGH
ENGLISH BOND RED BRICK
WALL WITH 600mm ORNATE
RAILINGS ABOVE FORMING
NEW REAR BOUNDARY

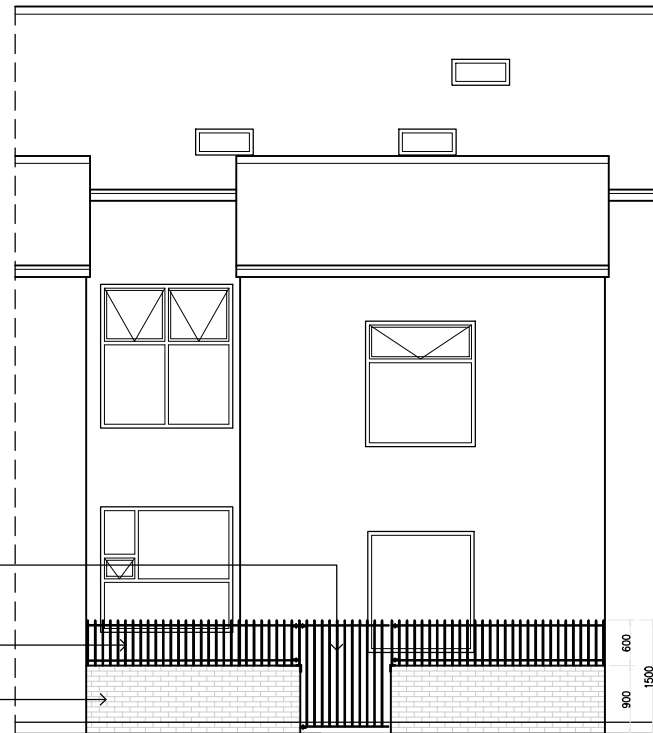

PROPOSED REAR STREET SCENE ELEVATION
1:100 @ A3

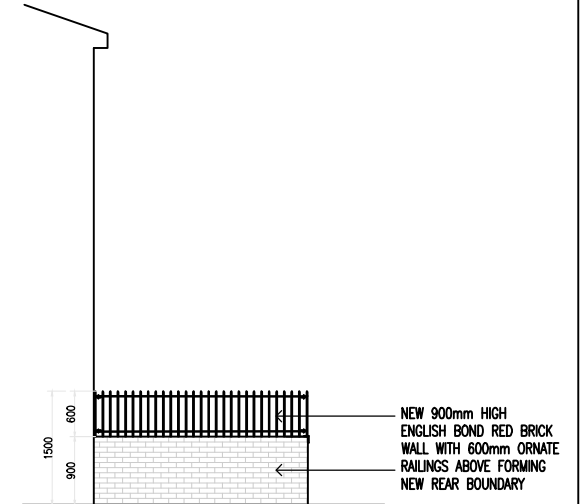

PROPOSED SIDE/REAR BOUNDARY WALL
1:100 @ A3

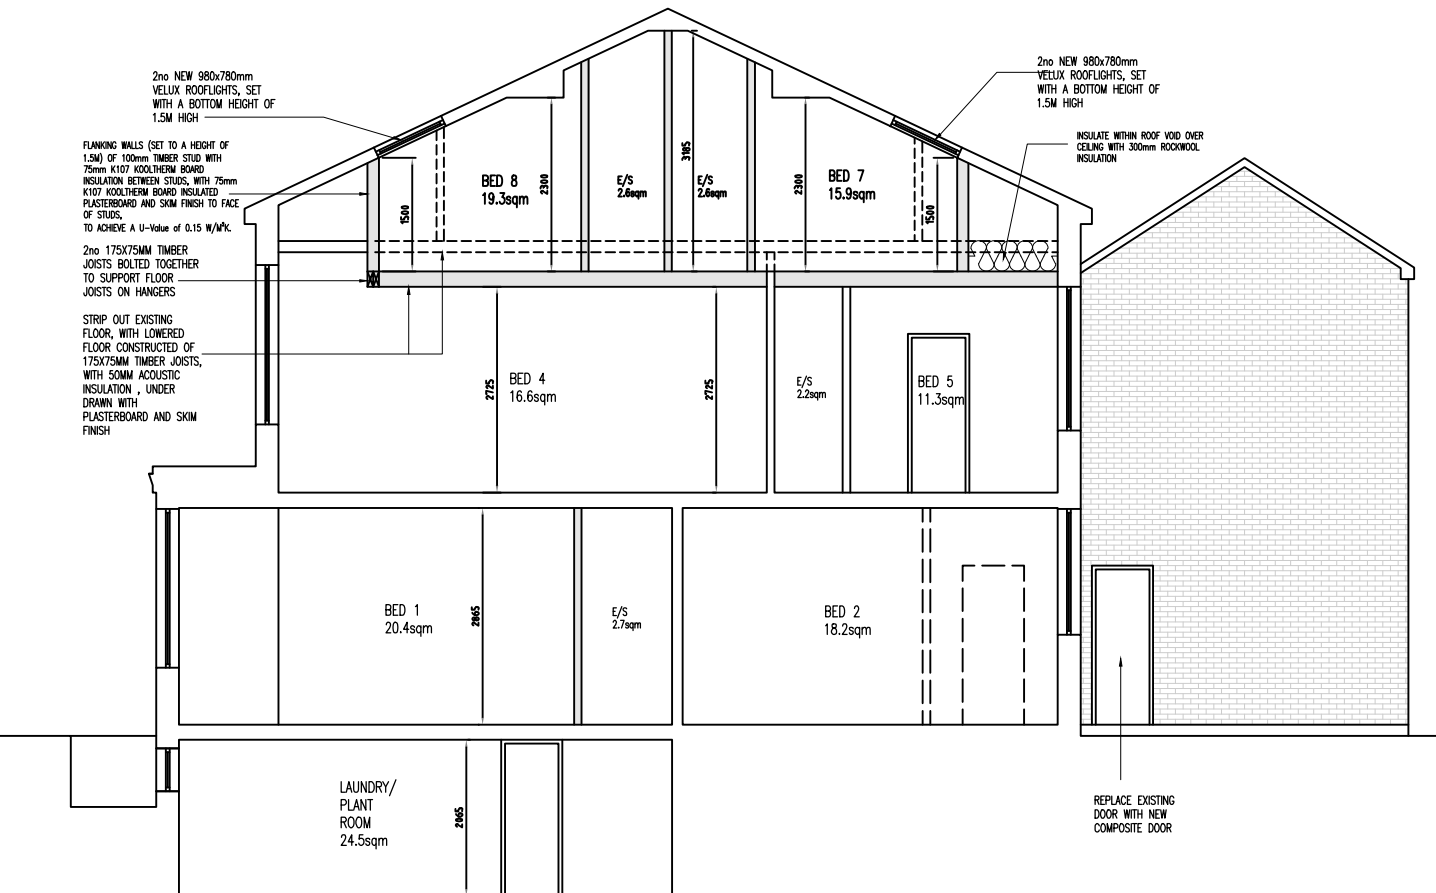

PROPOSED SECTION
1:100 @ A3

C3	Proposed rear street scene added	20.03.25	MG
C2	Note added to say existing signage is to be removed	20.12.24	MG
C1	Amendments after client comments	18.11.24	MG
Rev	Amendments	Date	Ints
Mark Gordon Design + Associates			
Project			
8 TENTERDEN STREET BURY, BL9 0EG			
Drawing Title			
PROPOSED ELEVATIONS & SECTION			
Drawn	MG	Checked	—
Date	SEP 2024	Scale	A3 1 : 100
Drawing No.	8TS/204/PL	Rev.	C3