



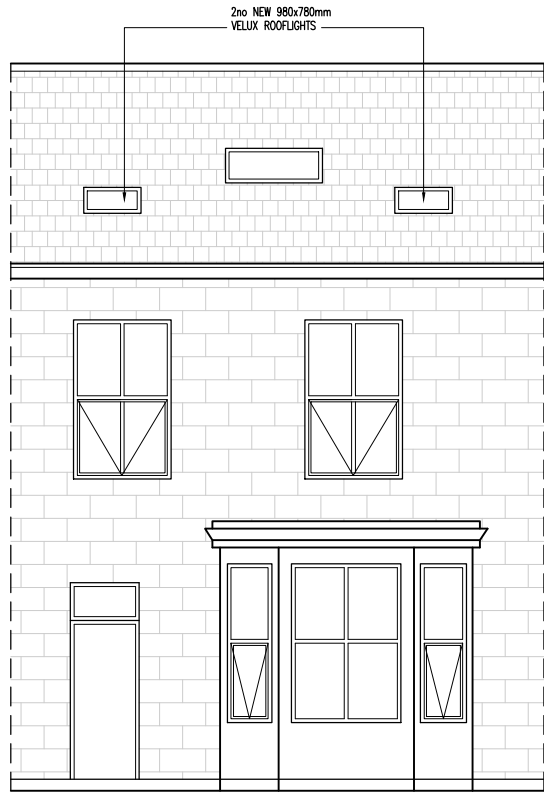


PROPOSED FRONT ELEVATION
1:100 @ A3

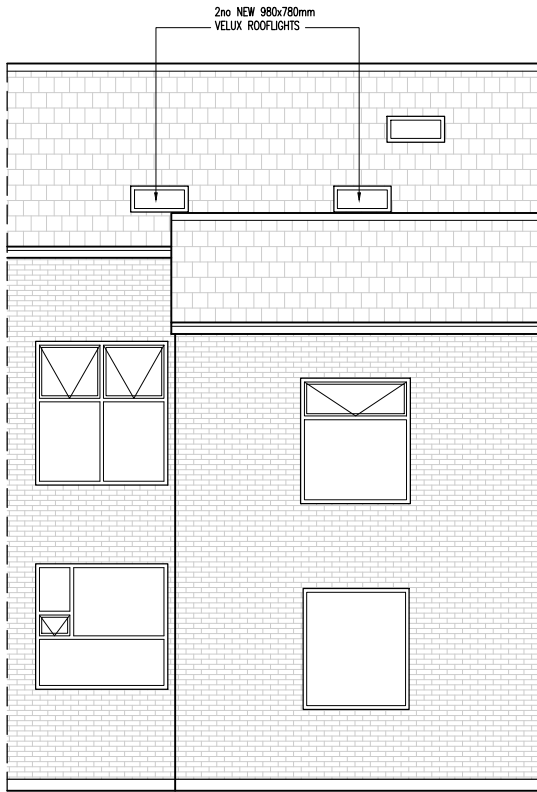


PROPOSED REAR ELEVATION
1:100 @ A3

NOTE :
ALL CURRENT
COMMERCIAL SIGNAGE
IS TO BE REMOVED

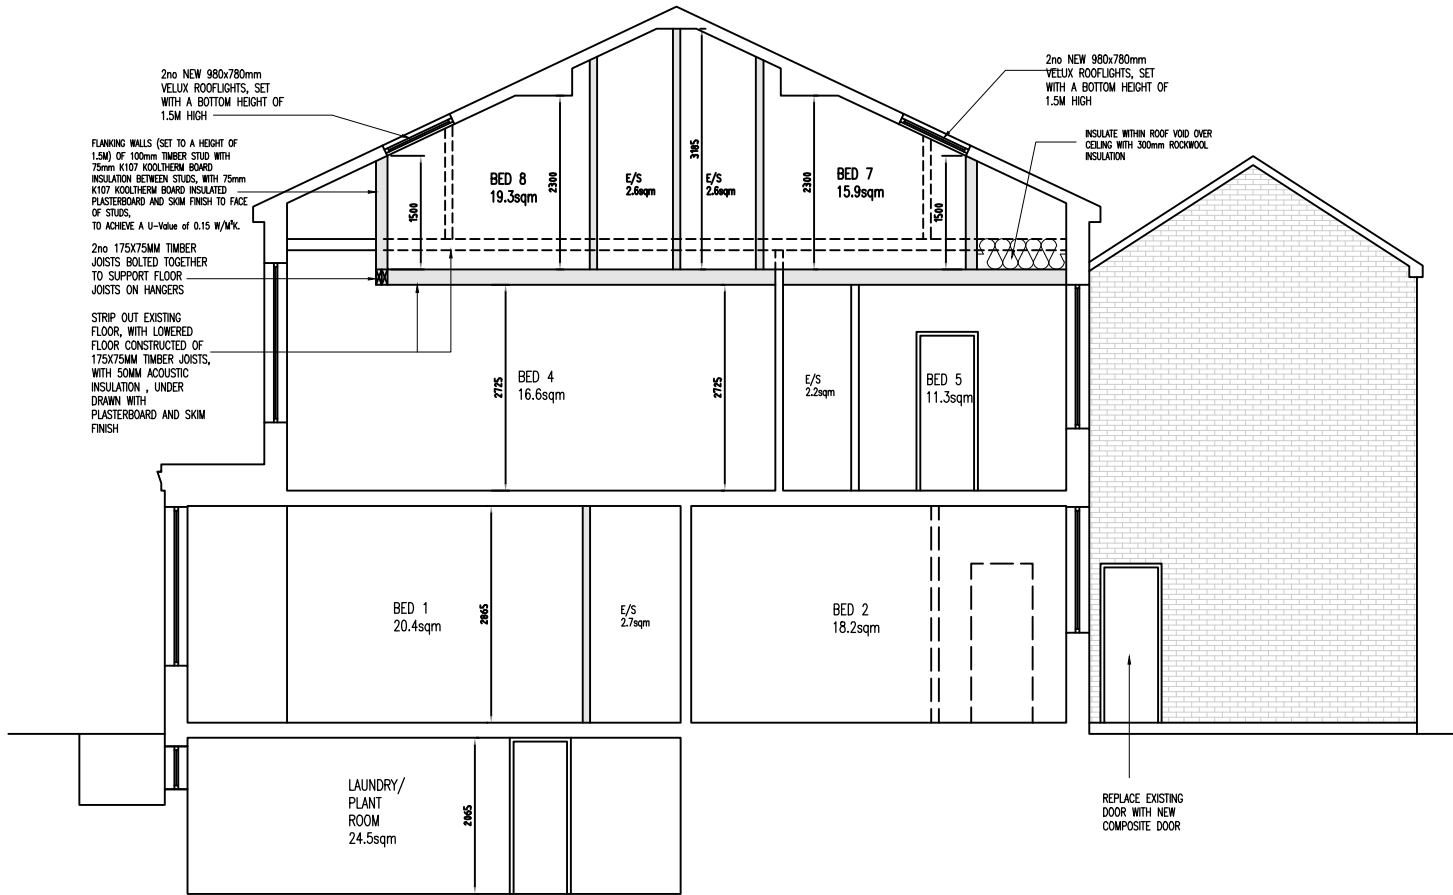

PROPOSED SECTION
1:100 @ A3

C2	Note added to say existing signage is to be removed	20.12.24	MG
C1	Amendments after client comments	18.11.24	MG
Rev	Amendments	Date	Ints

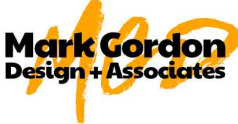

Mark Gordon
Design + Associates

Project

8 TENTERDEN STREET
BURY, BL9 0EG

Drawing Title

PROPOSED ELEVATIONS
& SECTION

Drawn	MG	Checked	—
Date	SEP 2024	Scale	A3 1 : 100
Drawing No.	8TS/204/PL	Rev.	C2