



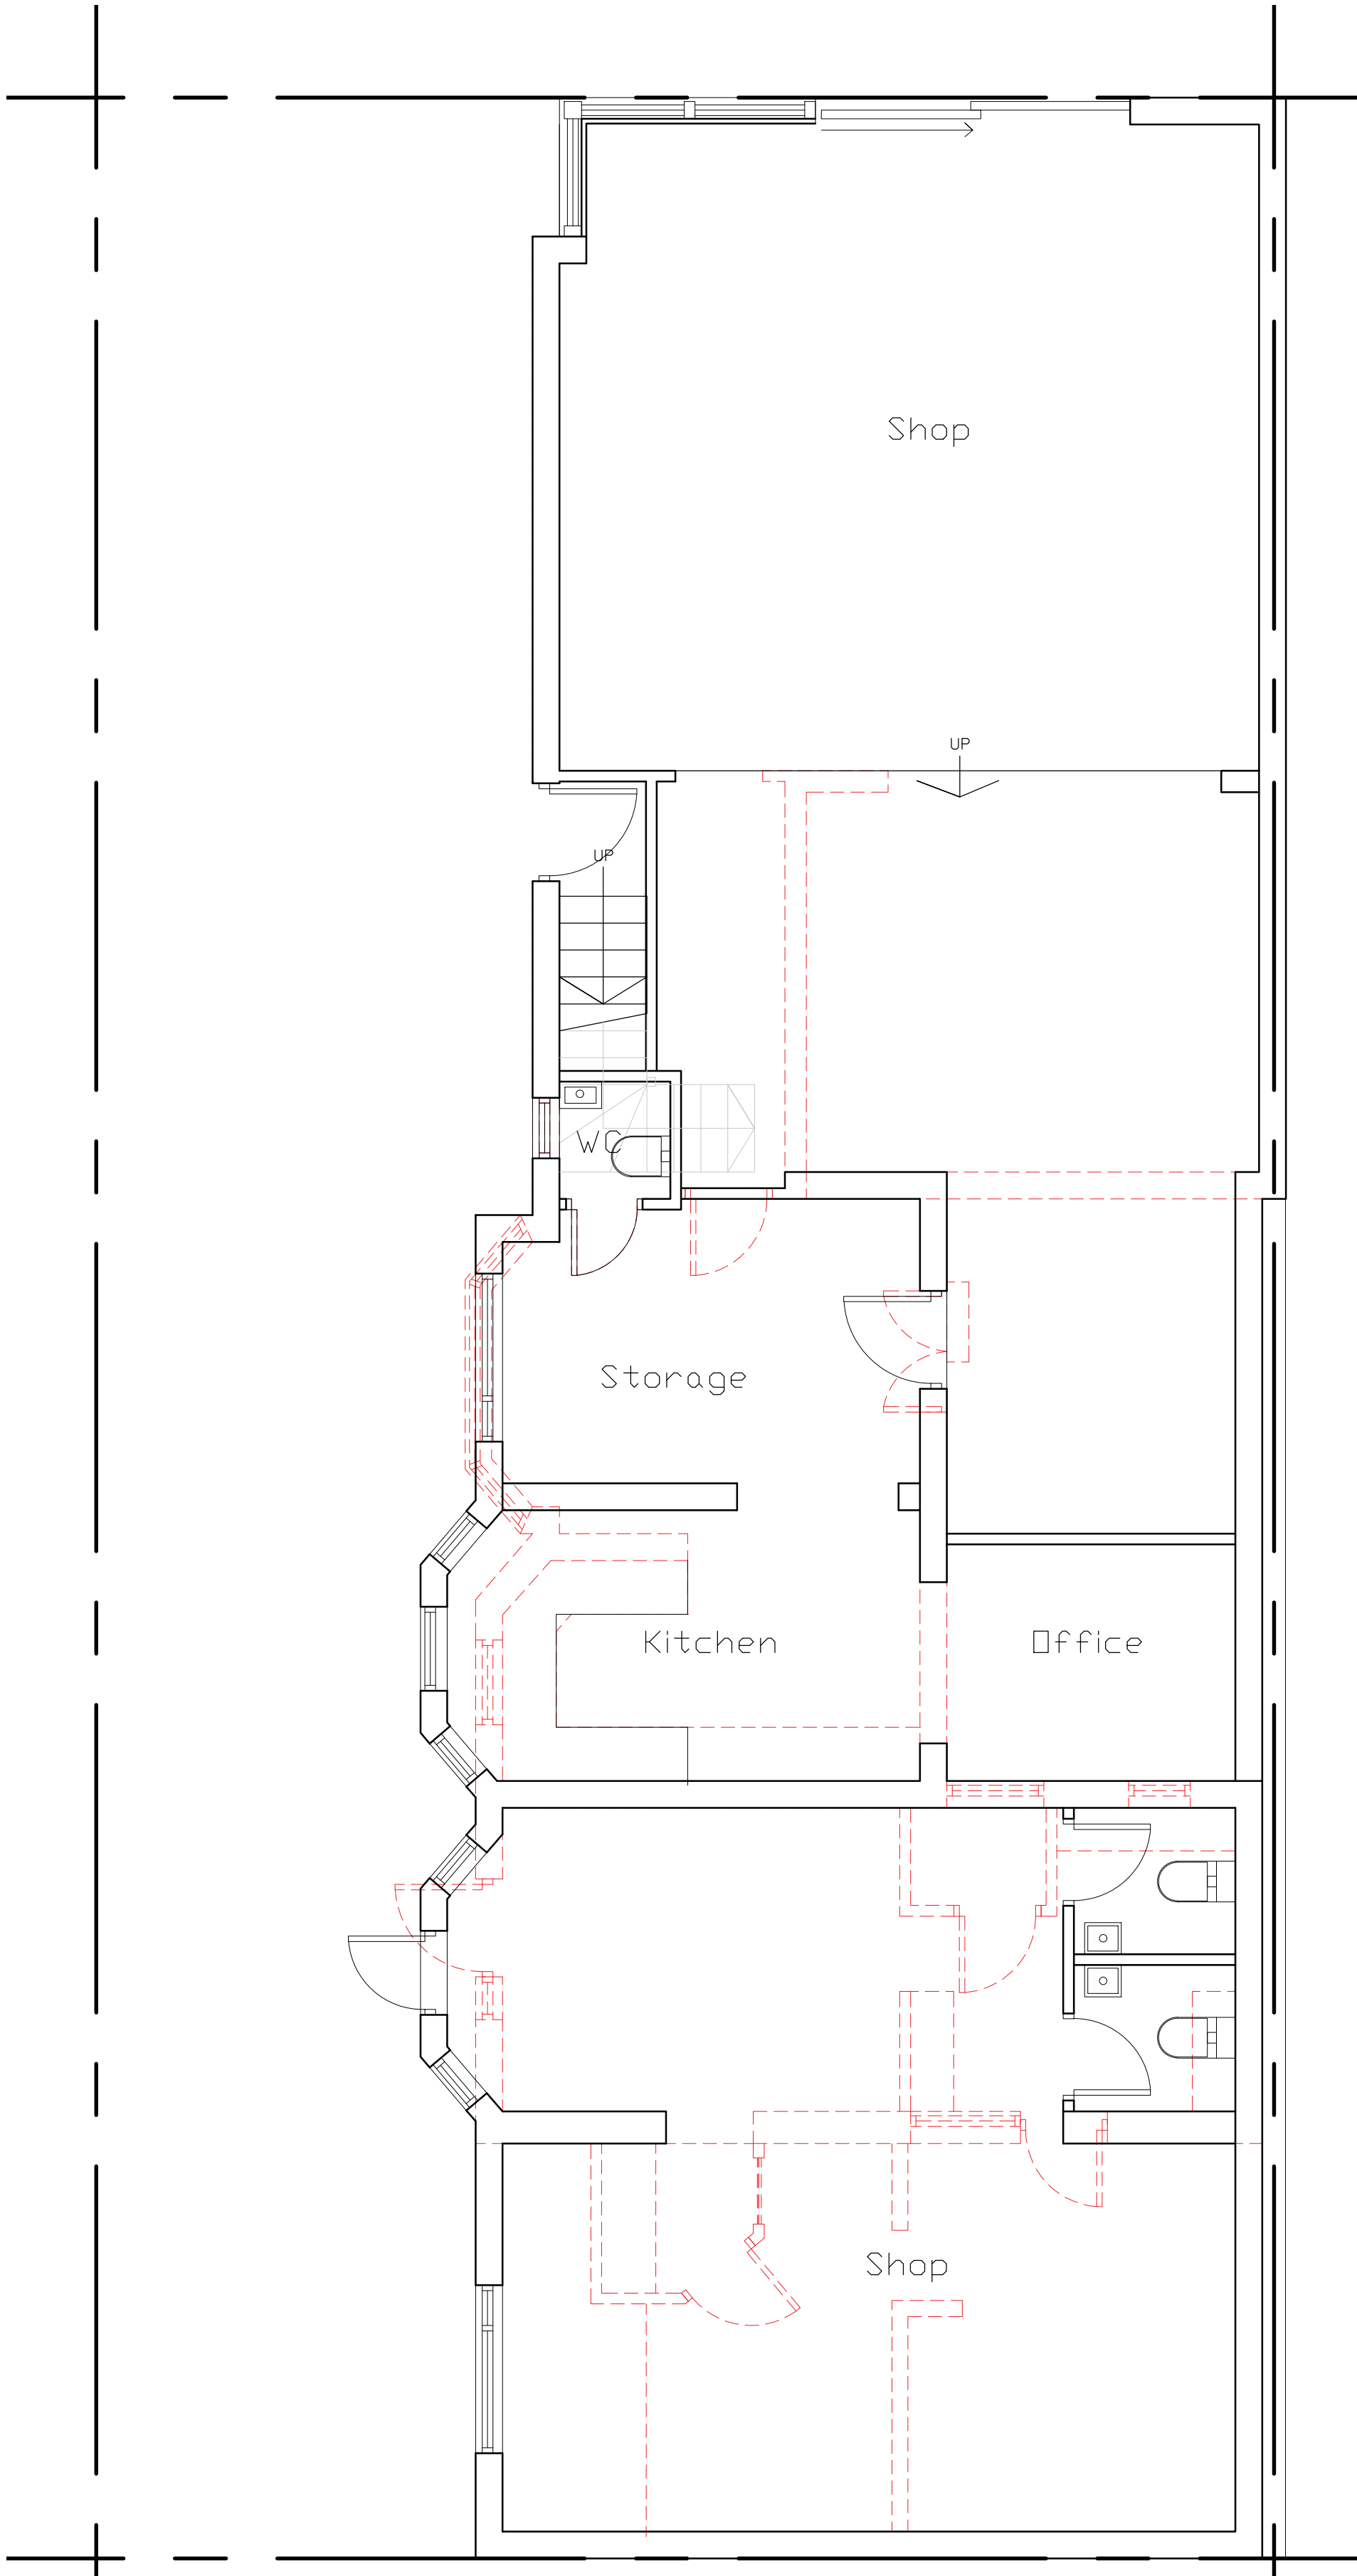


PROPOSED GROUND FLOOR PLAN

SCALE 1 : 50

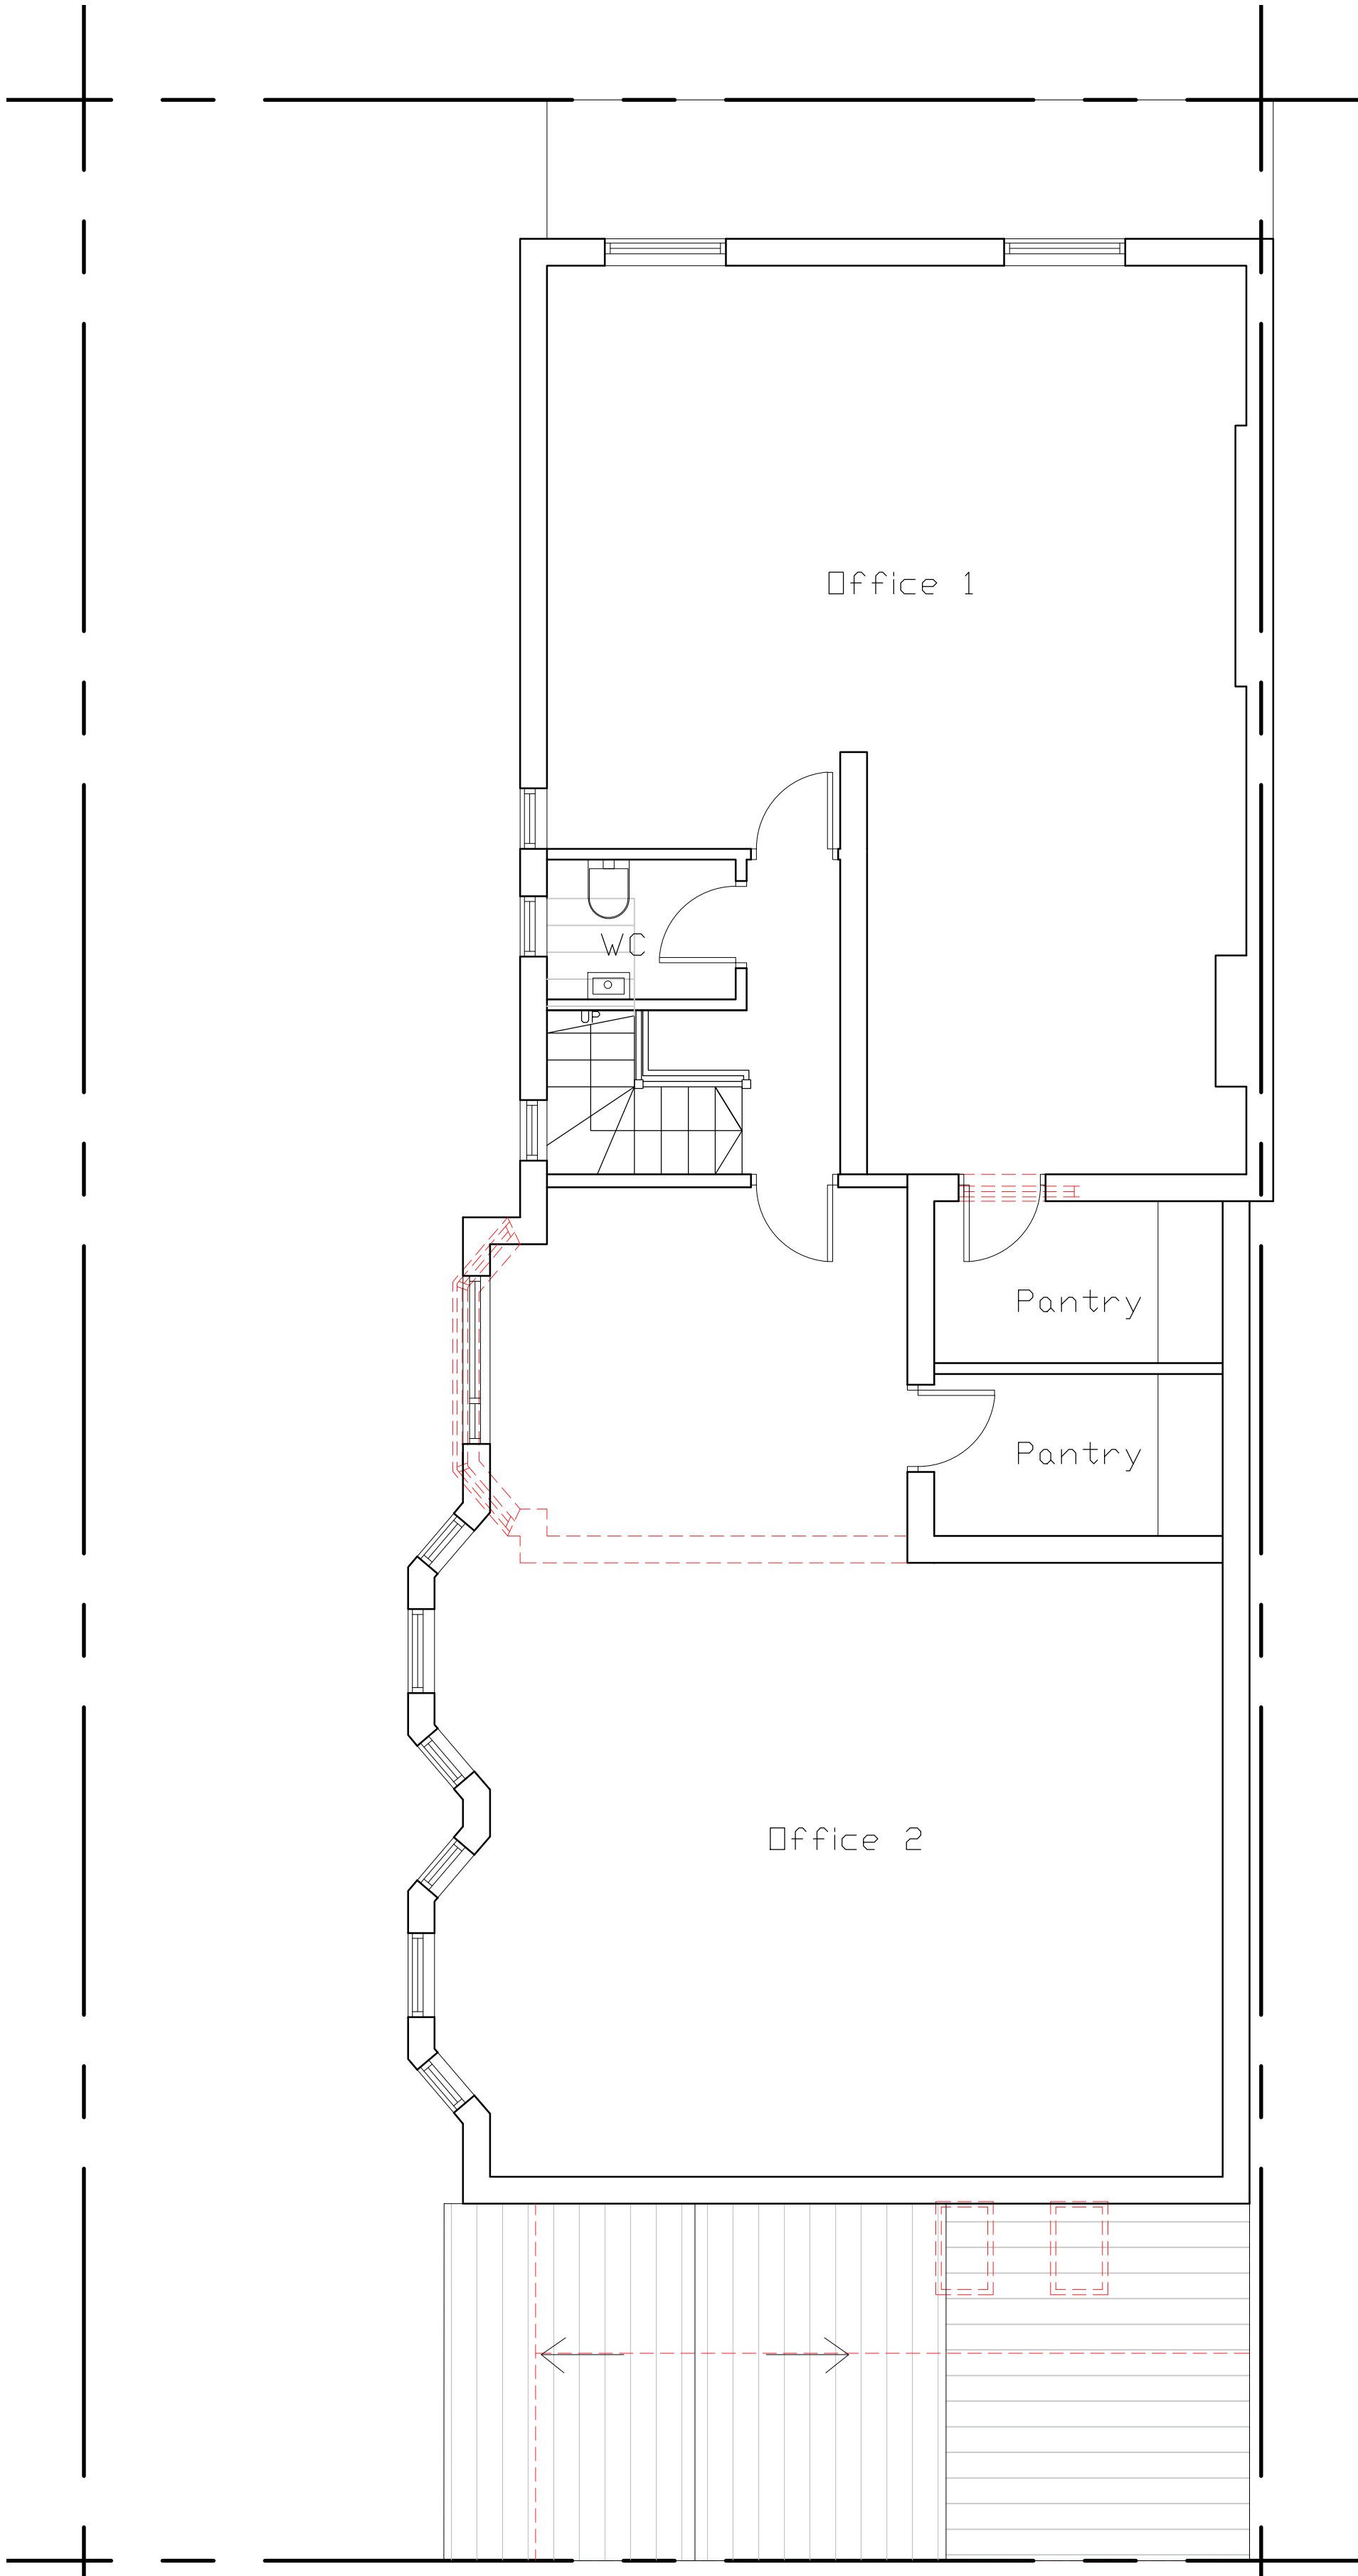

PROPOSED FIRST FLOOR PLAN

SCALE 1 : 50

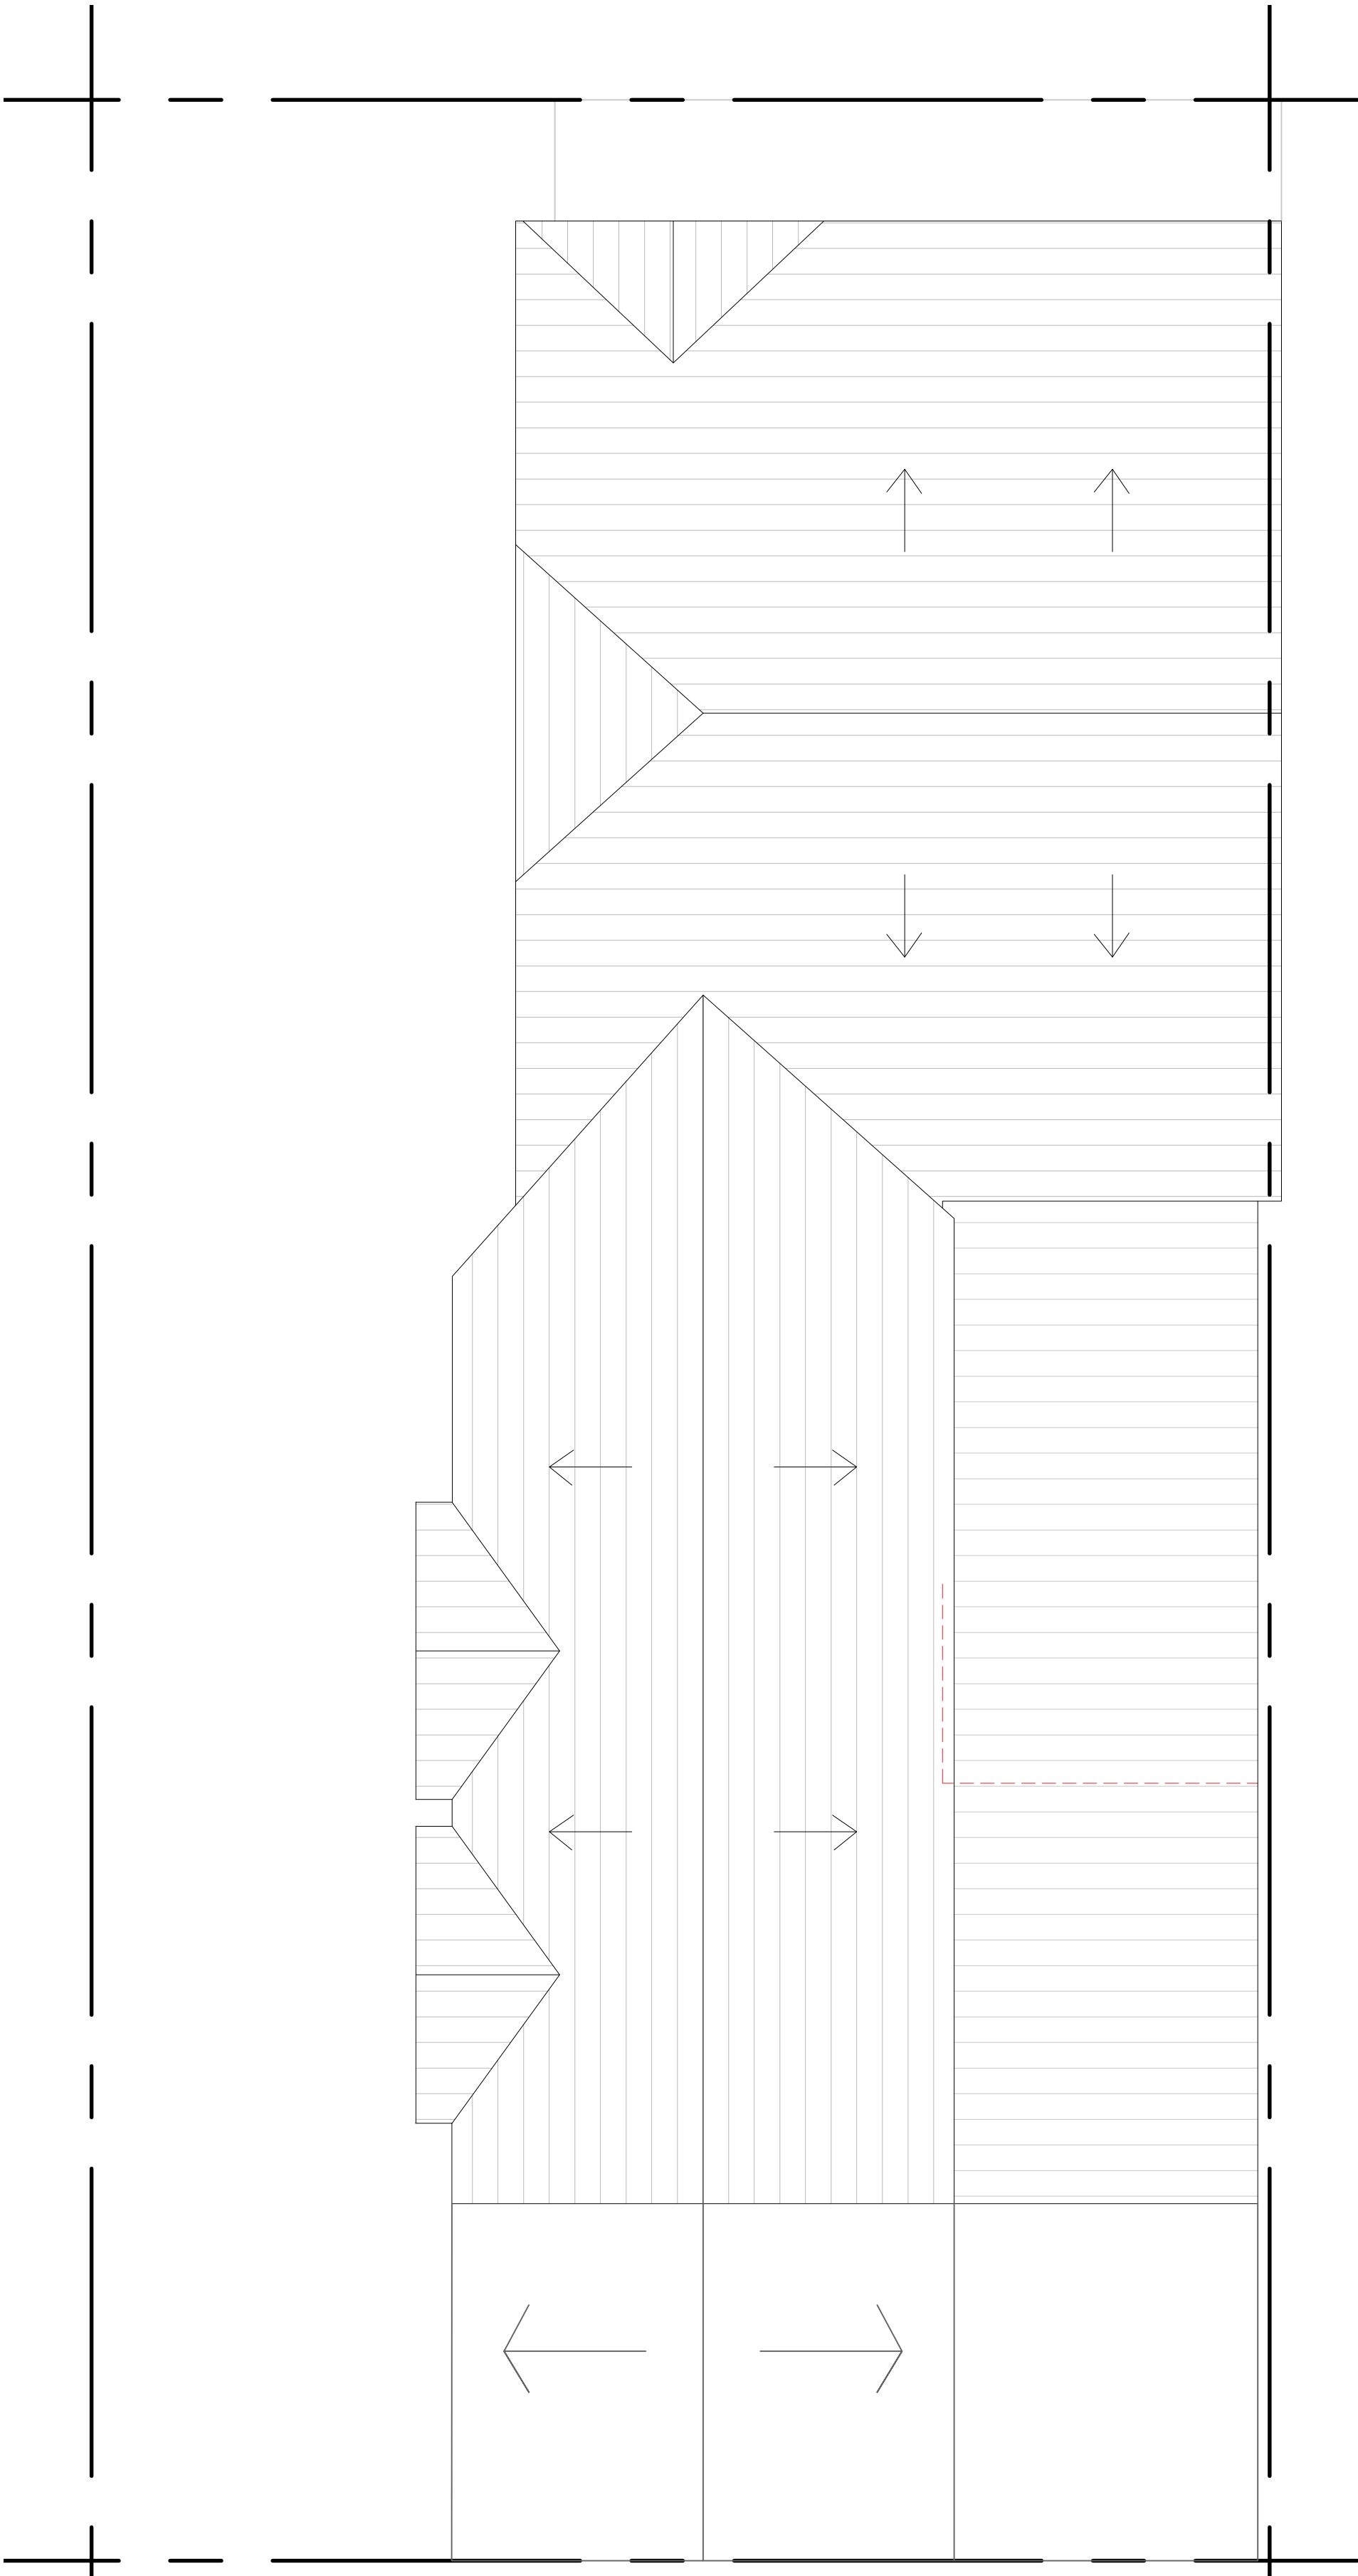

PROPOSED ROOF PLAN

SCALE 1 : 50



DEMOLITION

IMPORTANT NOTES: Do Not Scale from this Drawing.
Use Figured Dimensions Only.

DRAWING STATUS:			PLANNING			FOOTPRINT DESIGN		
REVISION	DATE	DESCRIPTION	SCALE	DATE	DESCRIPTION	CLIENT	SCALE	DATE
A	24.06.25	General amendment	1:50@A1	14.03.25		MR MOHAMMED ZERIA		
B	21.11.25	Amendment made following planning review.						
C	28.11.25	Facade amendment.						
PROJECT: BONDS NEWSGATE, PRESTWICH						DRAWING TITLE: PROPOSED FLOOR PLAN		
DRAWING NO: L/00/005								