



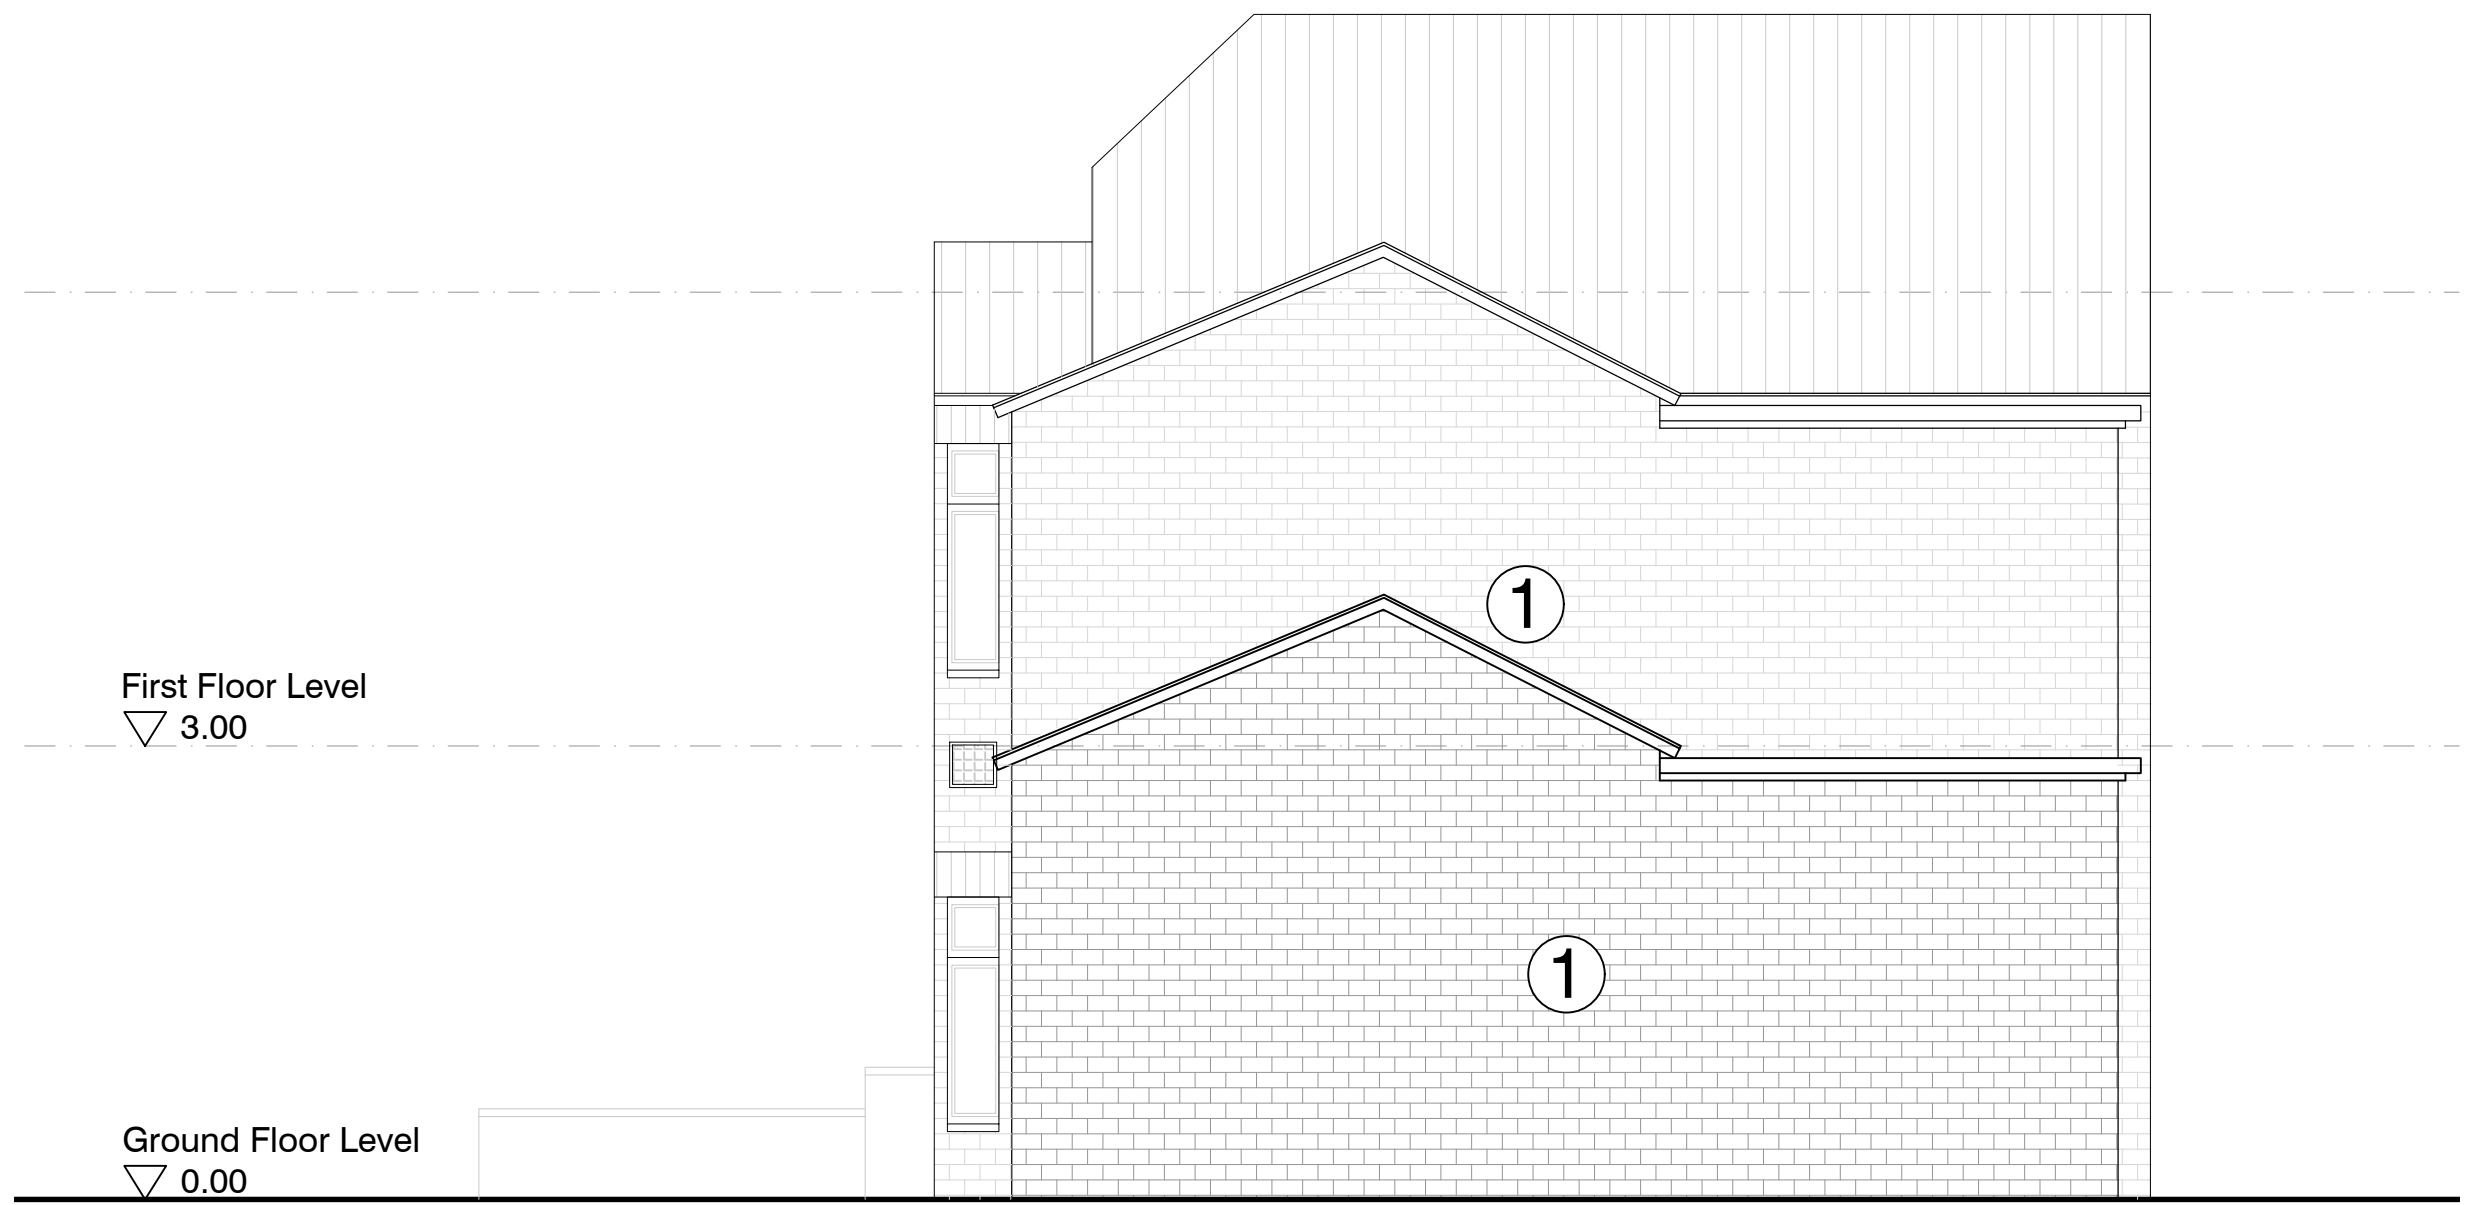

PROPOSED FRONT ELEVATION

SCALE 1 : 50

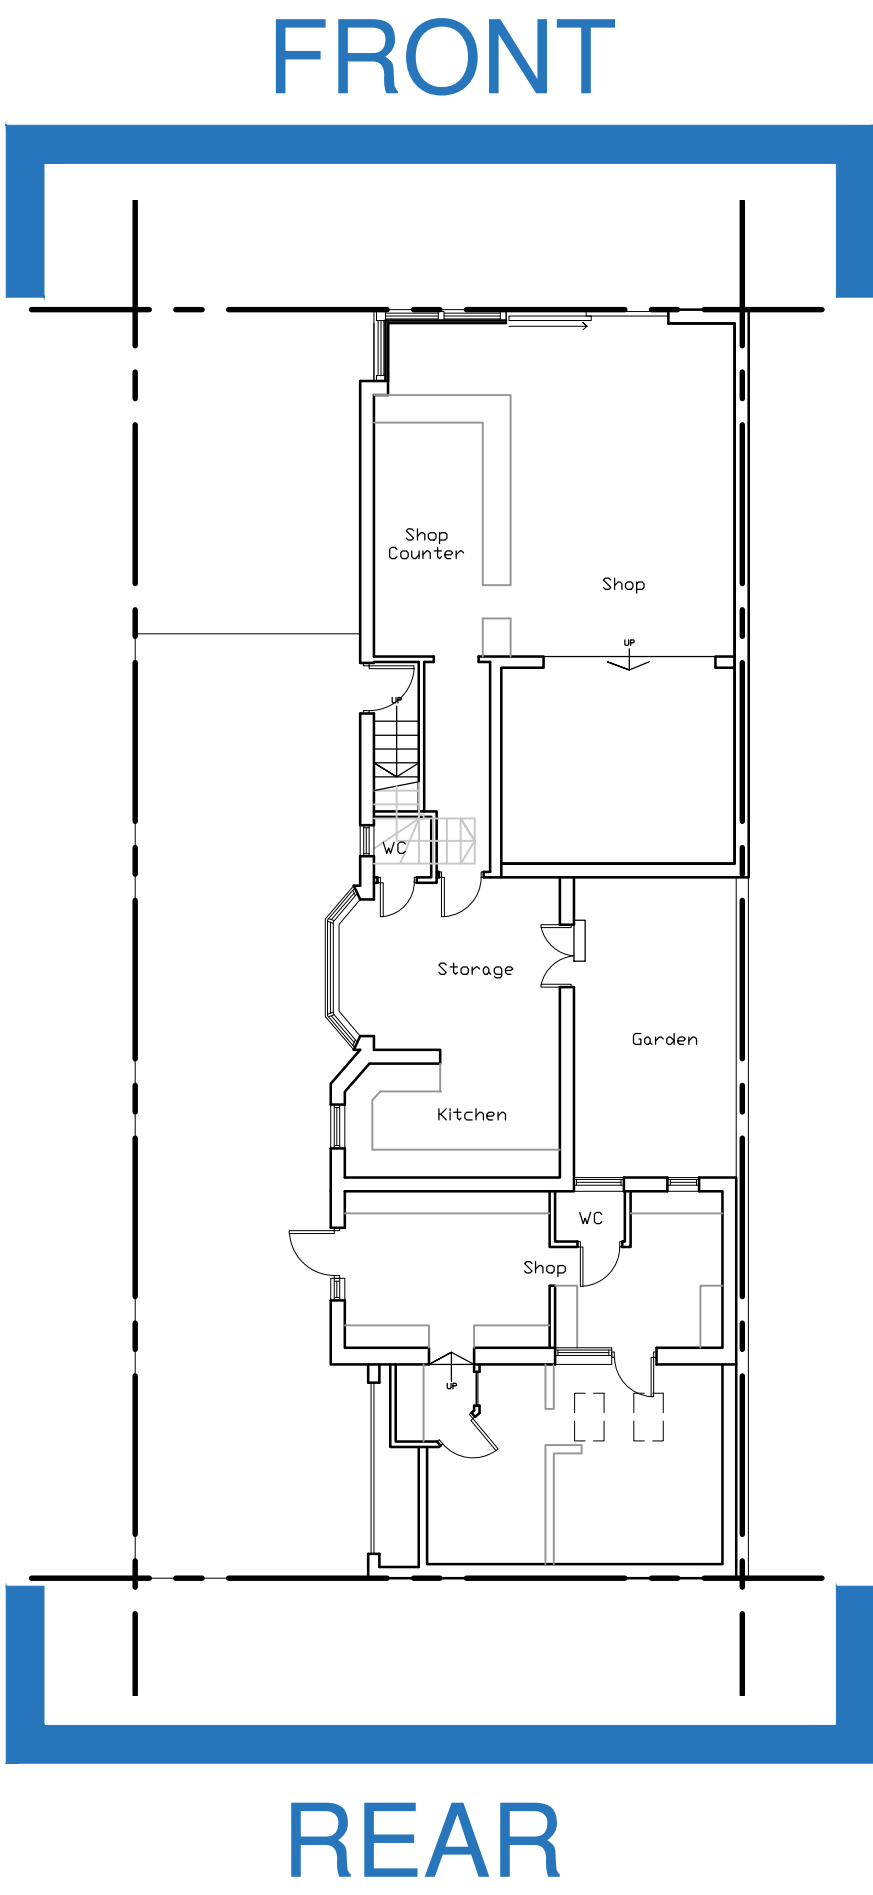

PROPOSED REAR ELEVATION

SCALE 1 : 50

- KEY
- ① Proposed red brick to match existing
 - ② Proposed brown UPVC double glazed window/door to assembly

