


THIS DRAWING IS PROTECTED BY COPYRIGHT AND MUST NOT BE COPIED OR REPRODUCED WITHOUT THE WRITTEN CONSENT OF RSG PARTNERSHIP LIMITED. NO DIMENSIONS ARE TO BE SCALED FROM THIS DRAWING. ALL DIMENSIONS AND SIZES TO BE CHECKED ON SITE. NORTH POINTS SHOWN ARE INDICATIVE. ©

SITE SPECIFIC HAZARDS


IN ACCORDANCE WITH THE REQUIREMENTS OF THE CDM REGULATIONS 2015 THE FOLLOWING SIGNIFICANT RESIDUAL HAZARDS HAVE NOT BEEN DESIGNED OUT OF THIS PROJECT AND MUST BE TAKEN INTO CONSIDERATION BY CONTRACTORS PLANNING TO UNDERTAKE THE WORKS SHOWN ON THIS DRAWING:

KEY:


- 2m
- R
- RL
- Headroom
- Ridgelight
- Rooflight

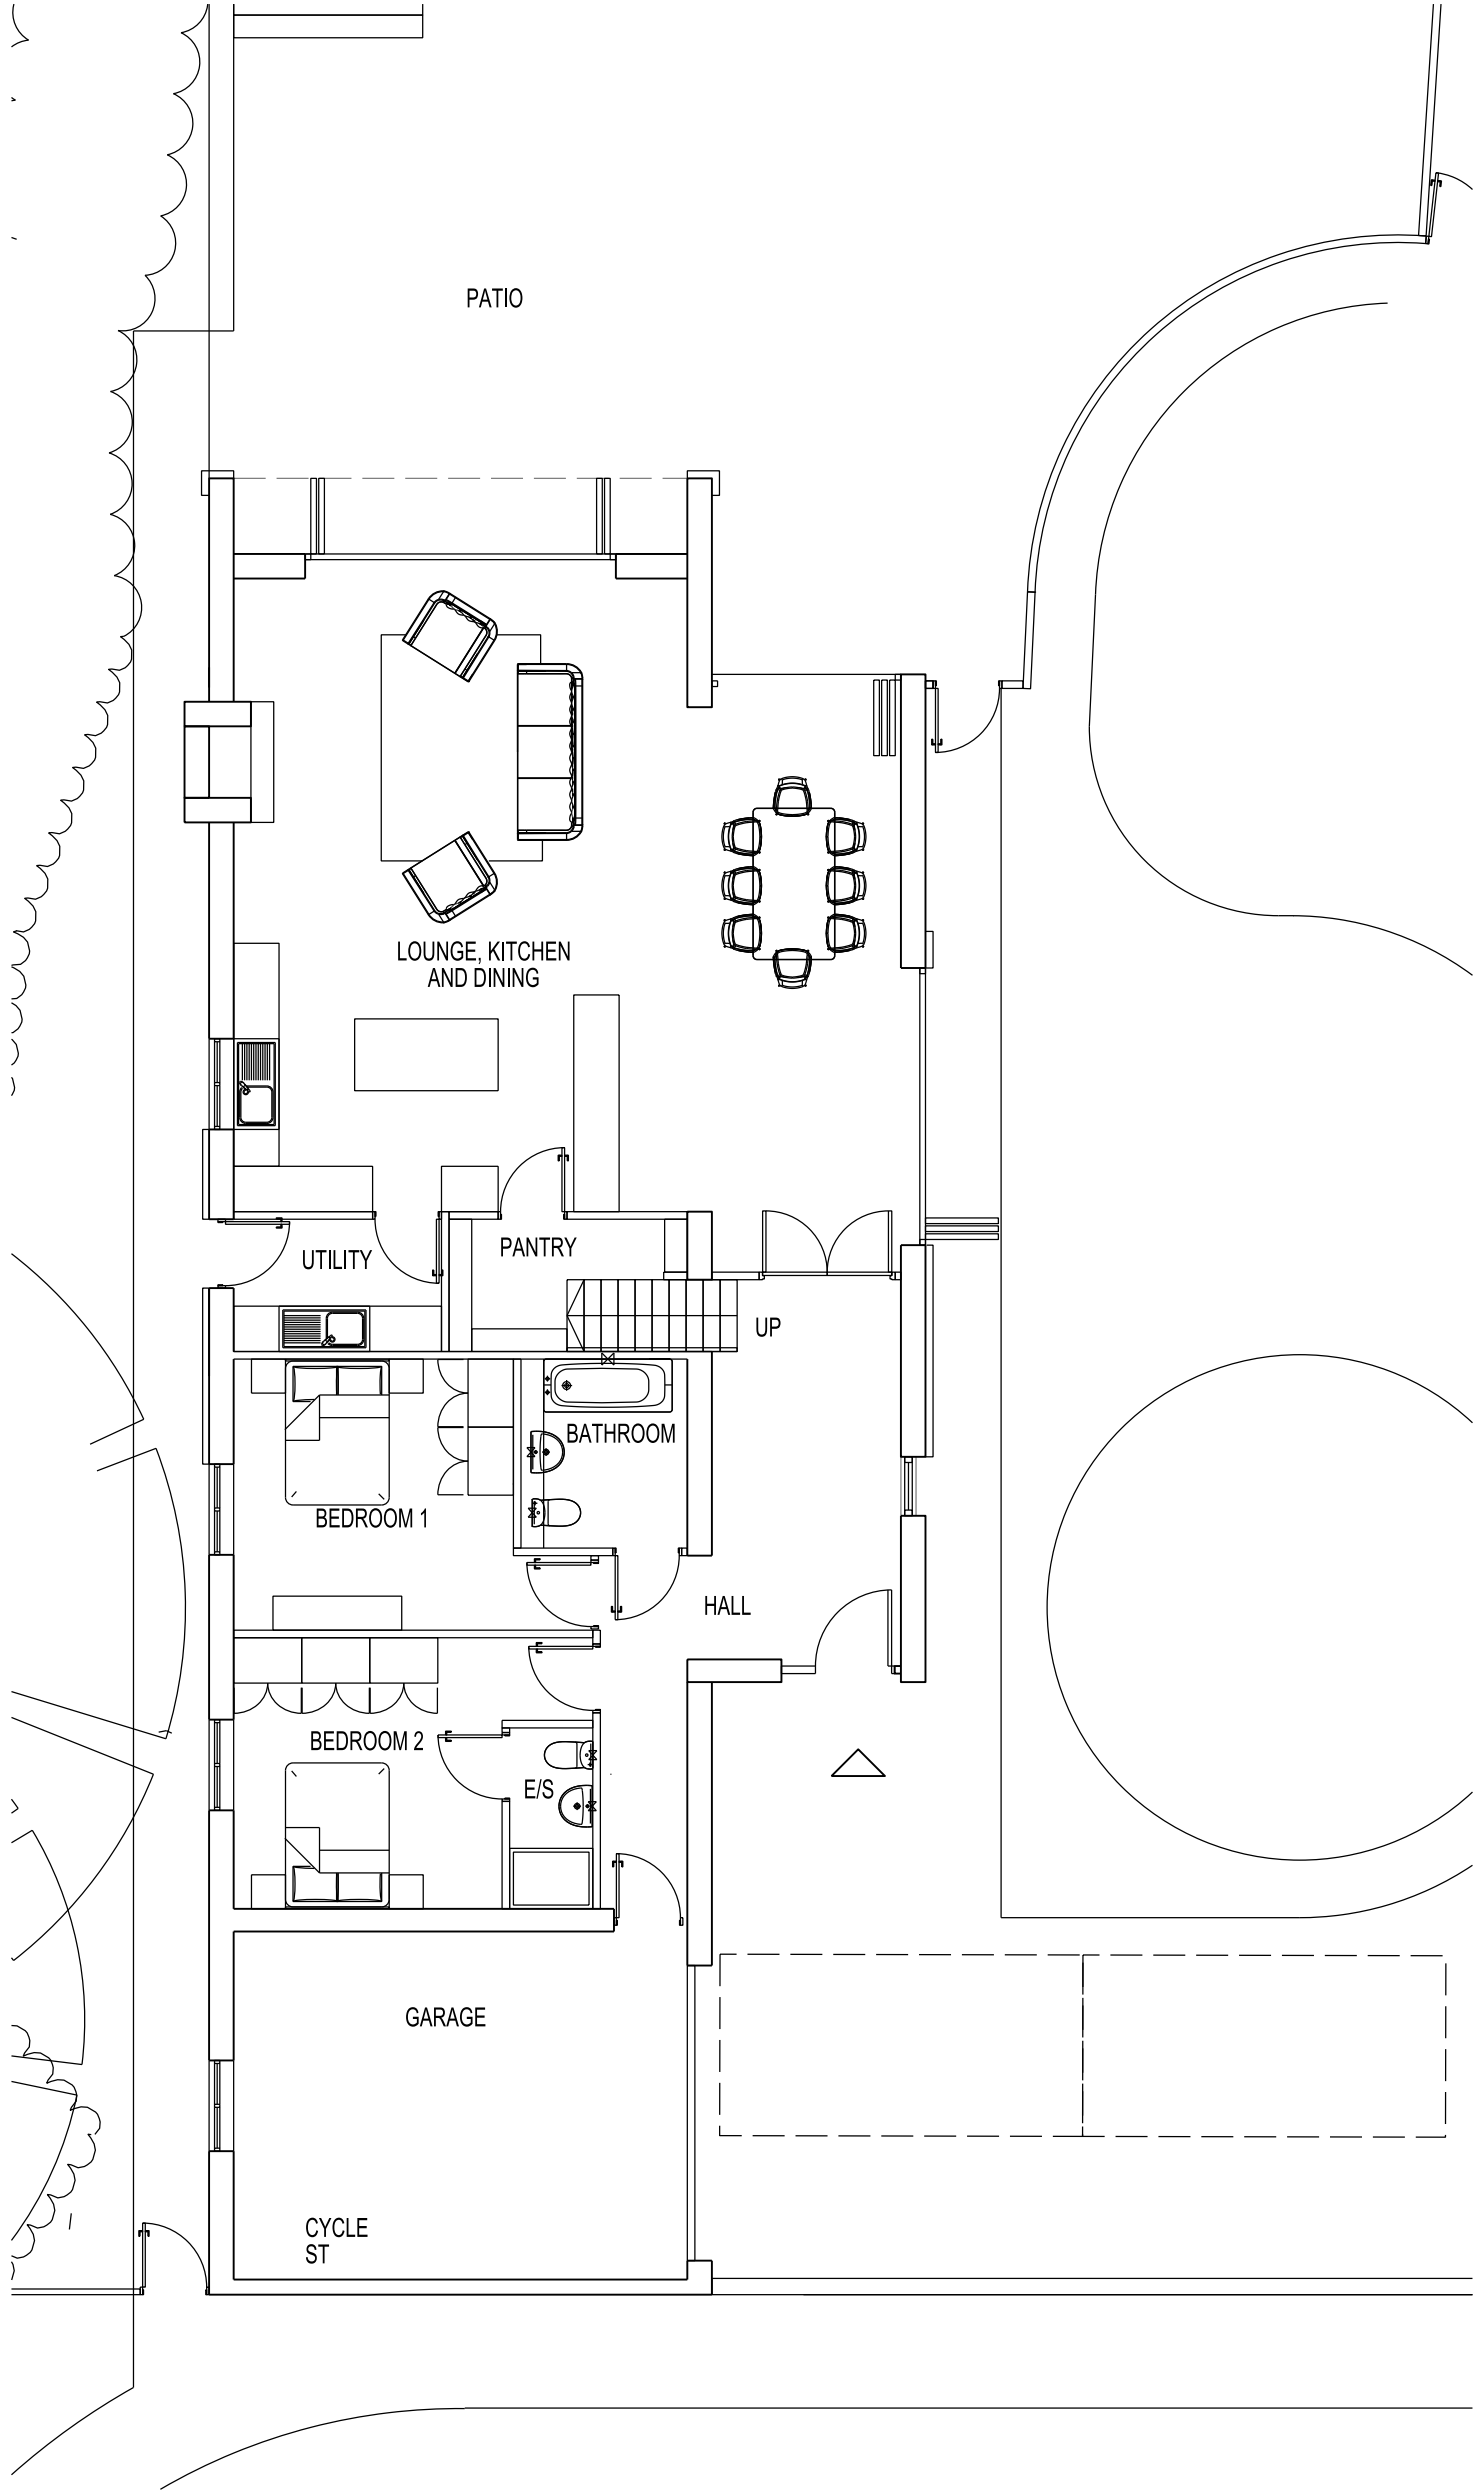


GROUND FLOOR

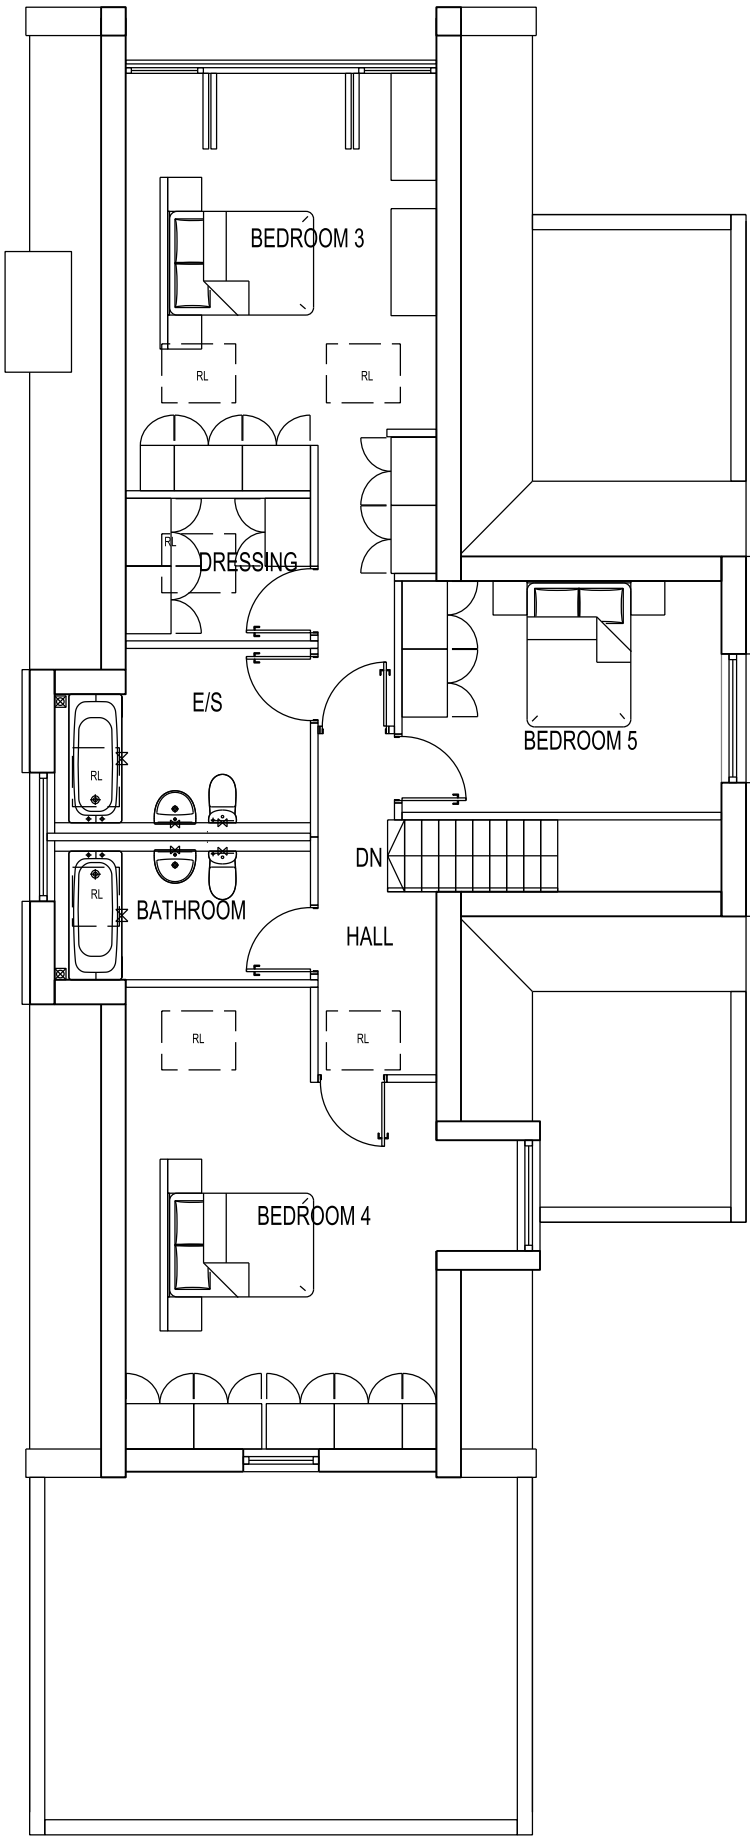

FIRST FLOOR

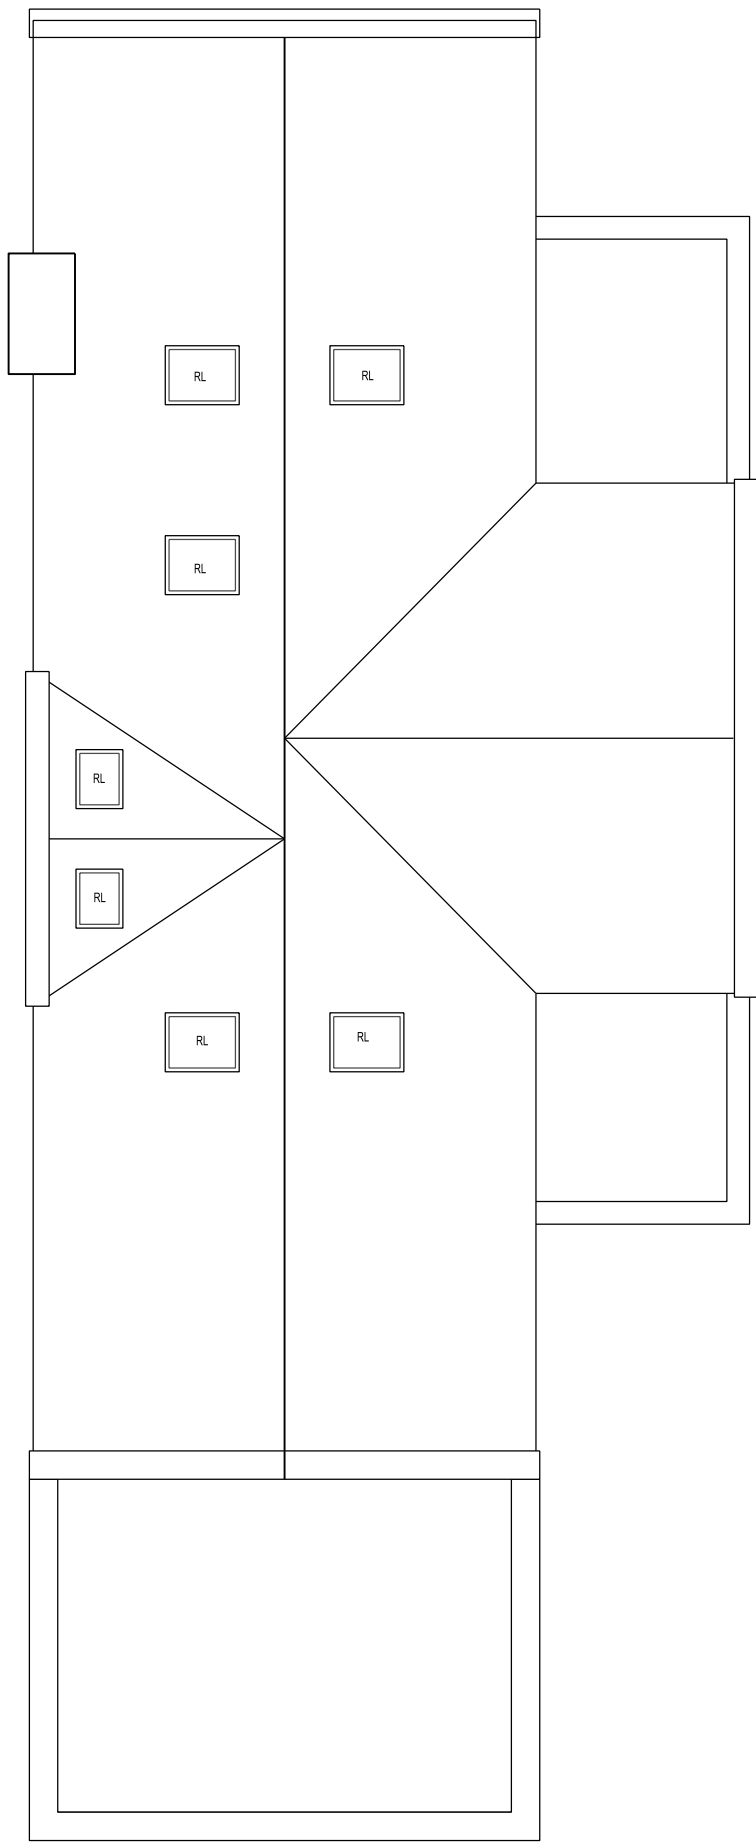

ROOF PLAN

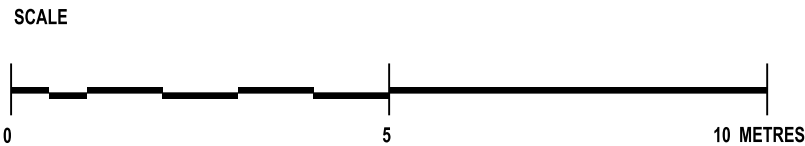

REV.B 200903	BIN ST RELOCATED	RSL
REV.A 190827	UPDATED TO MARKETING PLANS	AAS
REV.	DATE	NOTES
		INIT.

CLIENT / PROJECT
JEREMY BUCKLEY PROPERTIES
FORMER BLEAKLOW HALL
BOLTON ROAD, HAWKSHAW
DRAWING TITLE
PLOT 1
PROPOSED FLOOR PLANS

STATUS
PLANNING

DATE	DRAWN	SCALE @ A2
JAN 19	RM	1:100

PROJECT NUMBER	UNIT / BLOCK	CI / SFB CODE	TYPE & NUMBER	REVISION LETTER
----------------	--------------	---------------	---------------	-----------------

DRAWING NO.	10371	P05	B
-------------	-------	-----	---

Site Location Plans	L	GA Plans	P	Elevations	E
Sections	S	Details	D	Prefix: Colour	C

THE RATCLIFFE GROVES PARTNERSHIP
MANCHESTER
105 MANCHESTER ROAD
BURY LANCASHIRE BL9 0TD
T. 0161 797 6000 E. manchester@rgp.uk.com
www.rgp.uk.com

LONDON
19 BEDFORD ROW
LONDON WC1R 4EB
T. 020 7600 6666 E. london@rgp.uk.com

