

SITE SPECIFIC HAZARDS


IN ACCORDANCE WITH THE REQUIREMENTS OF THE CDM REGULATIONS 2015 THE FOLLOWING SIGNIFICANT RESIDUAL HAZARDS HAVE NOT BEEN DESIGNED OUT OF THIS PROJECT AND MUST BE TAKEN INTO CONSIDERATION BY CONTRACTORS PLANNING TO UNDERTAKE THE WORKS SHOWN ON THIS DRAWING:

MATERIAL SCHEDULE

1. Random Coursed Stone
2. Smooth Stone
3. Zinc Cladding
4. Slate Roof
5. Glazed Sliding Doors
6. Glazing
7. Timber Door
8. Smooth Stone Header/Cill
9. Anthracite panel
10. Look-a-like glazing panel



FRONT ELEVATION

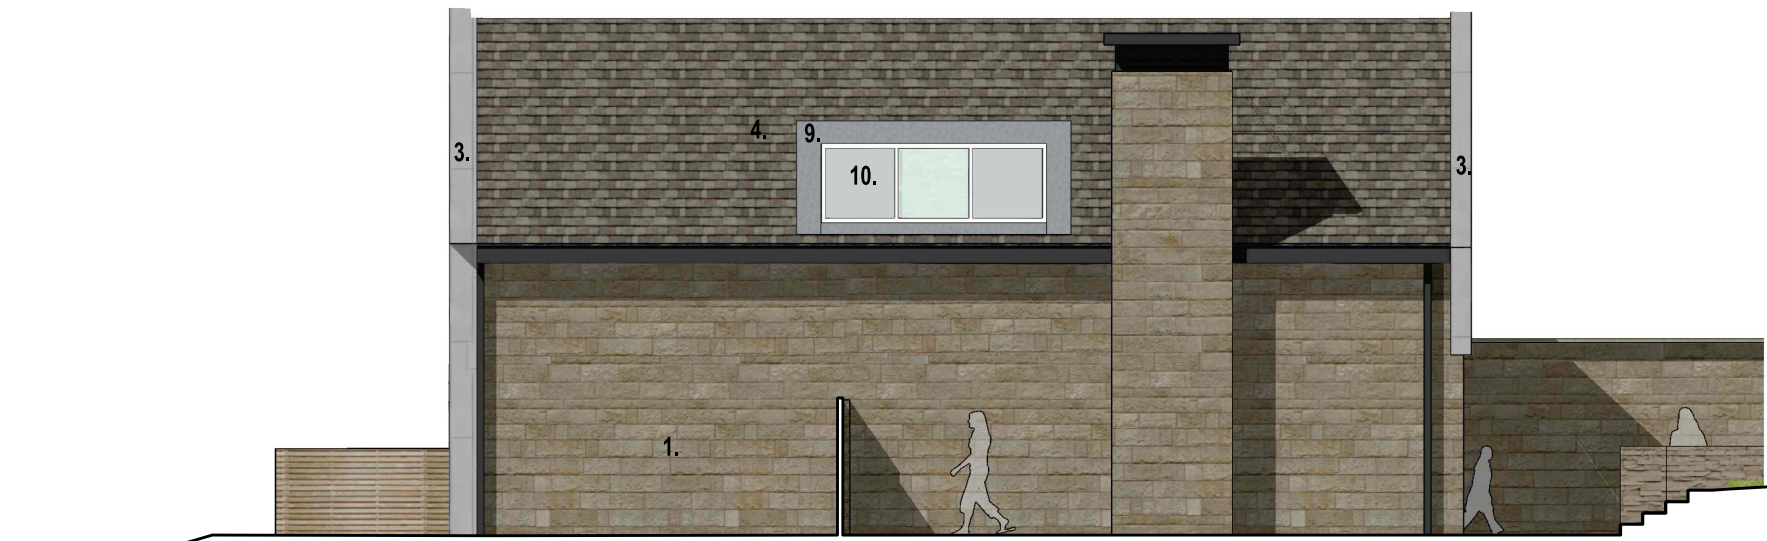

EAST ELEVATION



REAR ELEVATION



WEST ELEVATION

REV.D 200727	UPDATED ZINC CLADDING AS PER CLIENT'S REQUEST	AAS
REV.C 200722	UPDATED LIGHT GREY RENDER TO ZINC CLADDING	AAS
REV.B 200219	RAISED HEIGHT OF HOUSE AND AMENDED DORMER	AAS
REV.A 200128	ADDED DORMERS TO FIRST FLOOR BATHROOMS	AAS
REV. DATE	NOTES	INIT.

CLIENT / PROJECT
JEREMY BUCKLEY PROPERTIES
FORMER BLEAKLOW HALL
BOLTON ROAD, HAWKSHAW
DRAWING TITLE
PROPOSED ELEVATIONS
PLOT 2

STATUS				
PLANNING				
DATE	DRAWN	SCALE @ A2		
JAN 2019	AAS	1:100		
PROJECT NUMBER	UNIT / BLOCK	CI / SFB CODE	TYPE & NUMBER	REVISION LETTER
10371			E06	D
Site Location Plans	L	GA Plans	P	Elevations
Sections	S	Details	D	Prefix: Colour
				C

THE RATCLIFFE GROVES PARTNERSHIP
MANCHESTER
105 MANCHESTER ROAD
BURY LANCASHIRE BL3 0TD
T. 0161 797 6000 E. manchester@rgp.co.uk
www.rgp.co.uk

LONDON
19 BEDFORD ROW
LONDON WC1R 4EB
T. 020 7600 6666 E. london@rgp.co.uk

