


IMPORTANT NOTES


DO NOT SCALE FROM THIS PLAN

THESE ELEVATIONS ARE DRAFTED TO ALLOW THE PLANNING AUTHORITY TO MAKE A DECISION ON THE PROPOSED DEVELOPMENT AND FOR NO OTHER PURPOSE. THESE ELEVATIONS ARE NOT BUILDING REGULATION COMPLIANT AND SHOULD NOT BE RELIED UPON AS SUCH. THE DECISION NOTICE (WHEN AVAILABLE) SHALL PROVIDE THE EXACT DIMENSIONS OF THE PROPOSED BUILDING AND SHOULD BE RELIED UPON. THESE PLANS SHOULD NOT BE USED AS DEFINITIVE AND ANY MEASUREMENTS SHOULD BE TAKEN AND CHECKED FROM THE PROPOSED SITE.

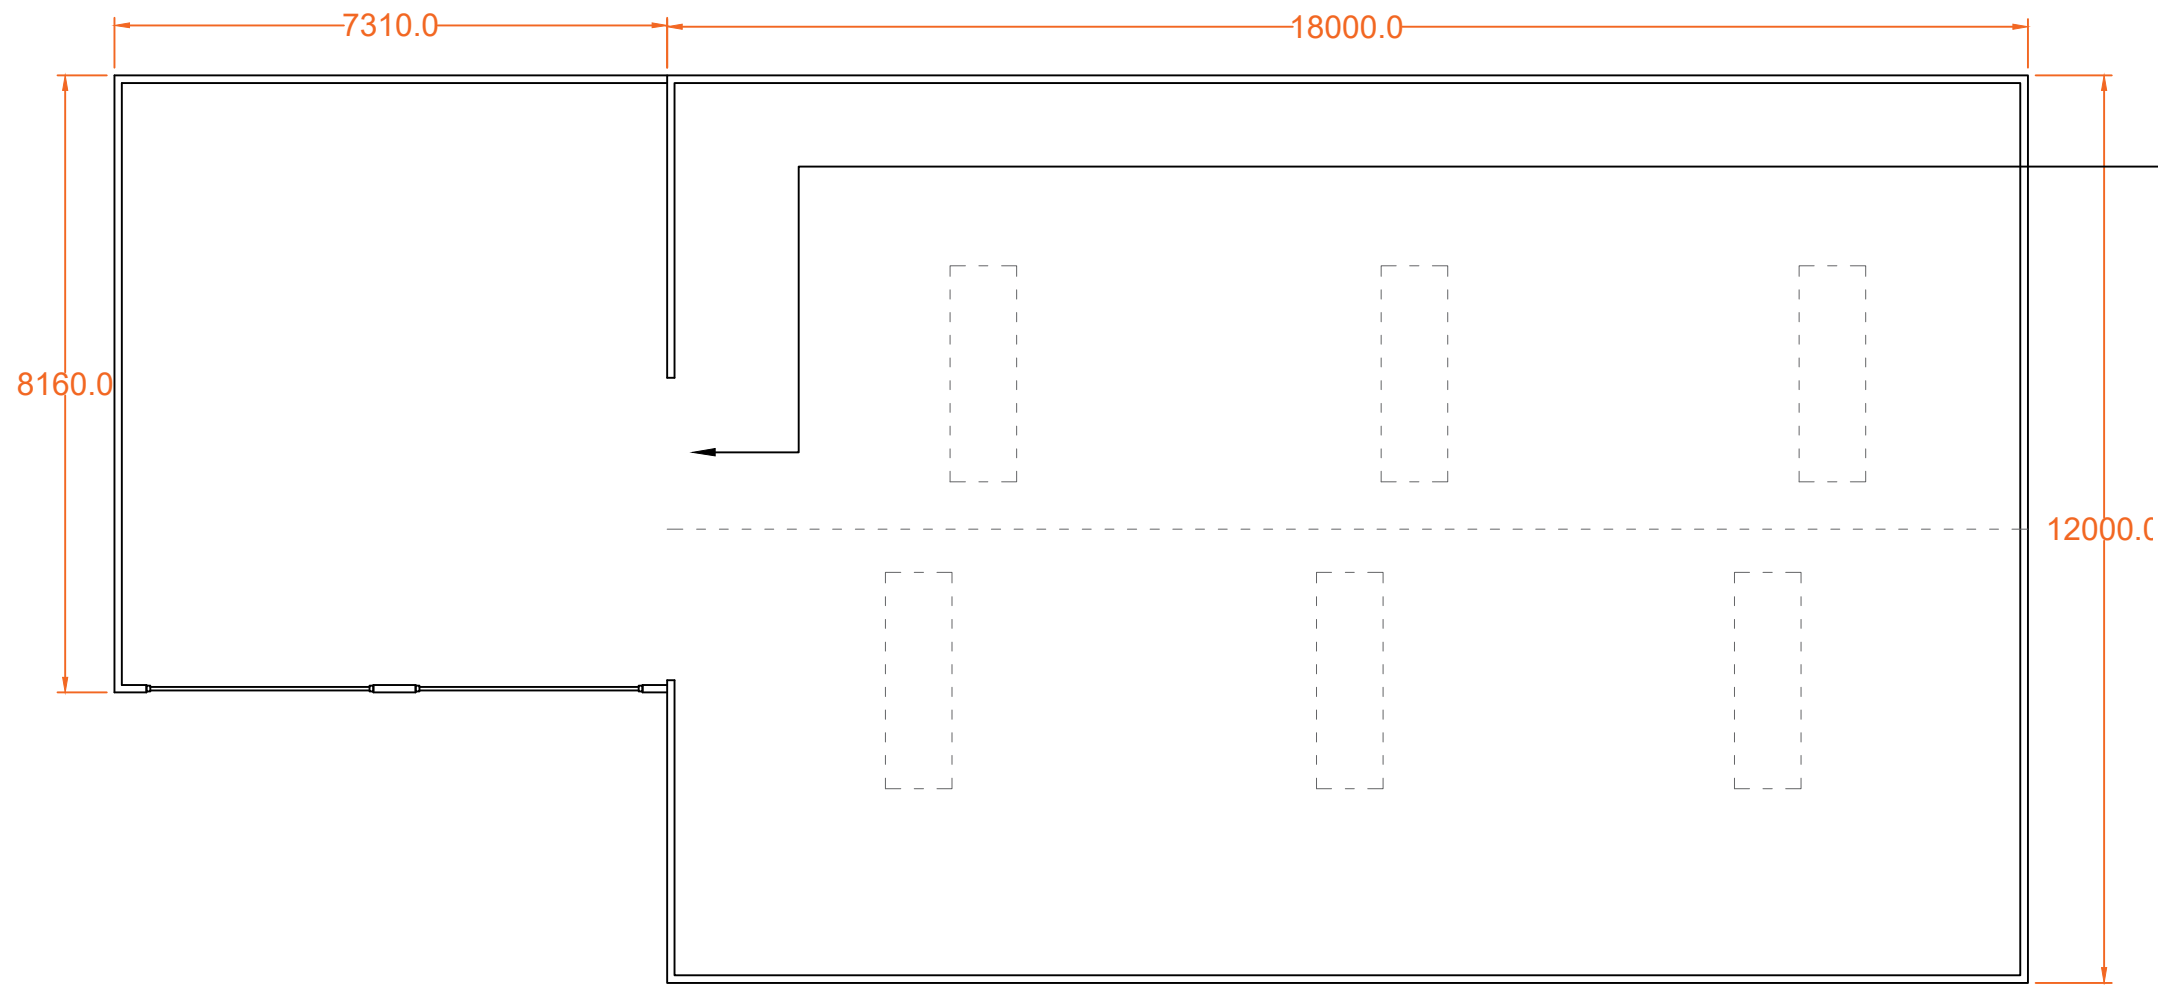


Existing
entrance to
be retained


Proposed Floor Plan
Scale (1:100)

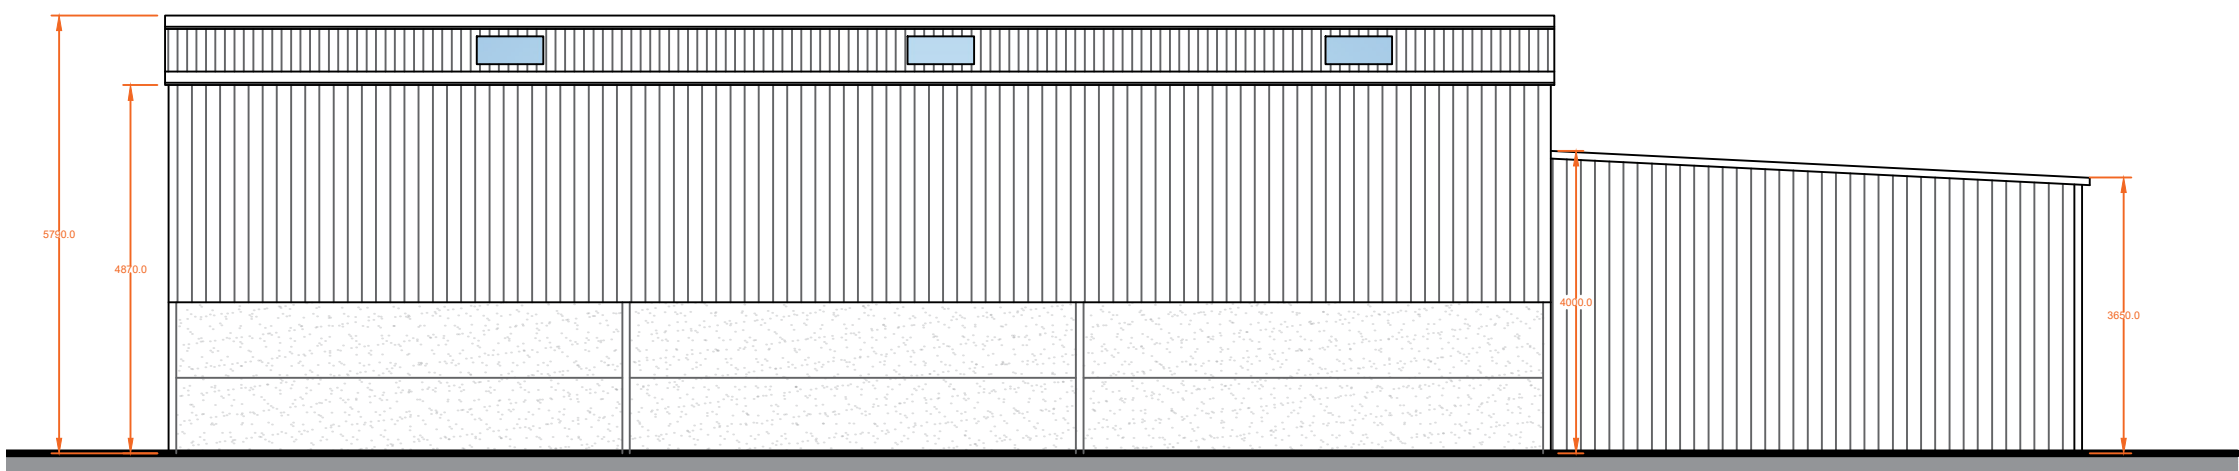


Proposed North Elevation
Scale (1:100)

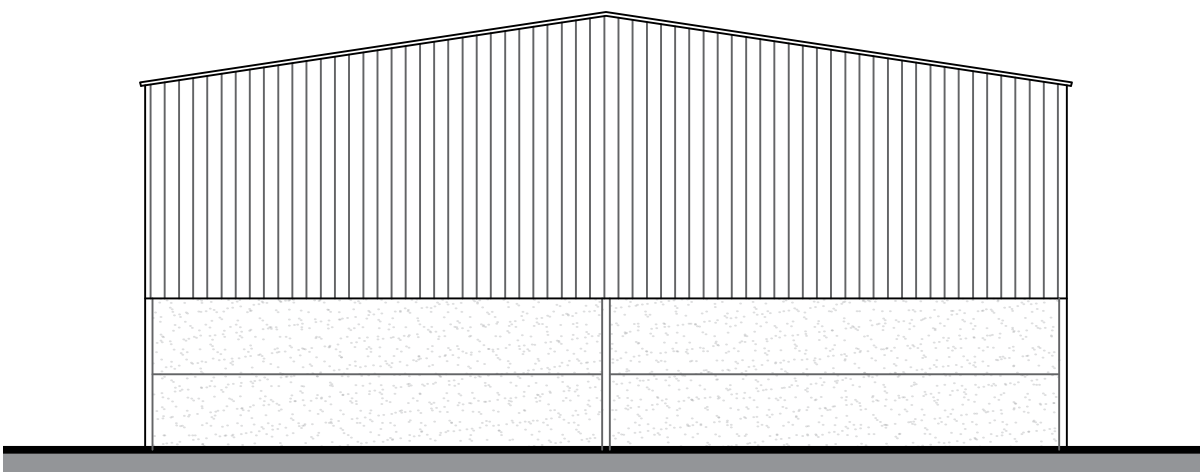


Proposed East Elevation
Scale (1:100)

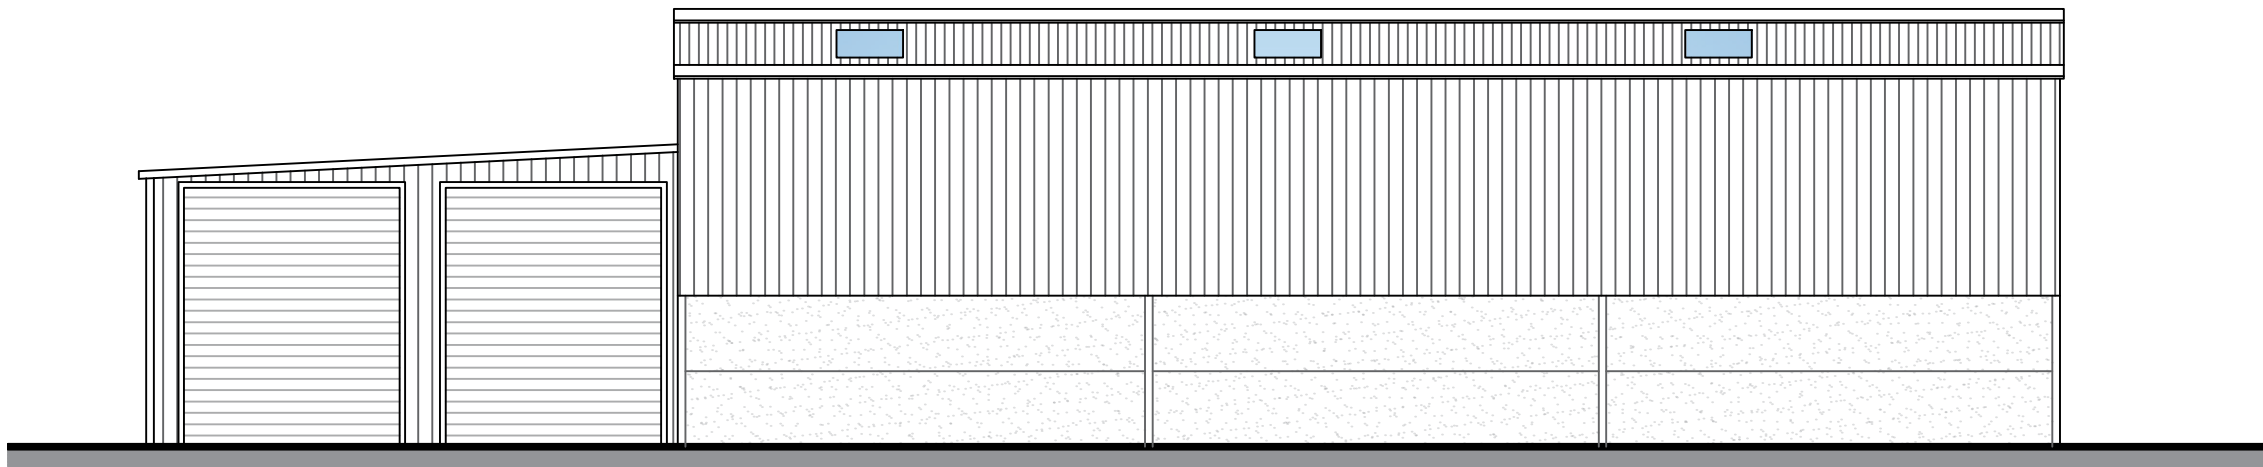

Proposed South Elevation
Scale (1:100)

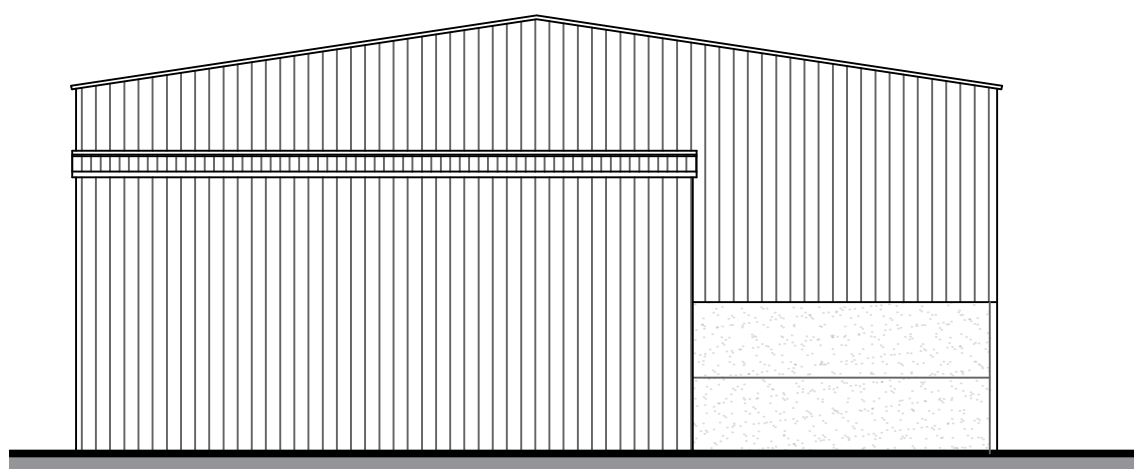

Proposed West Elevation
Scale (1:100)

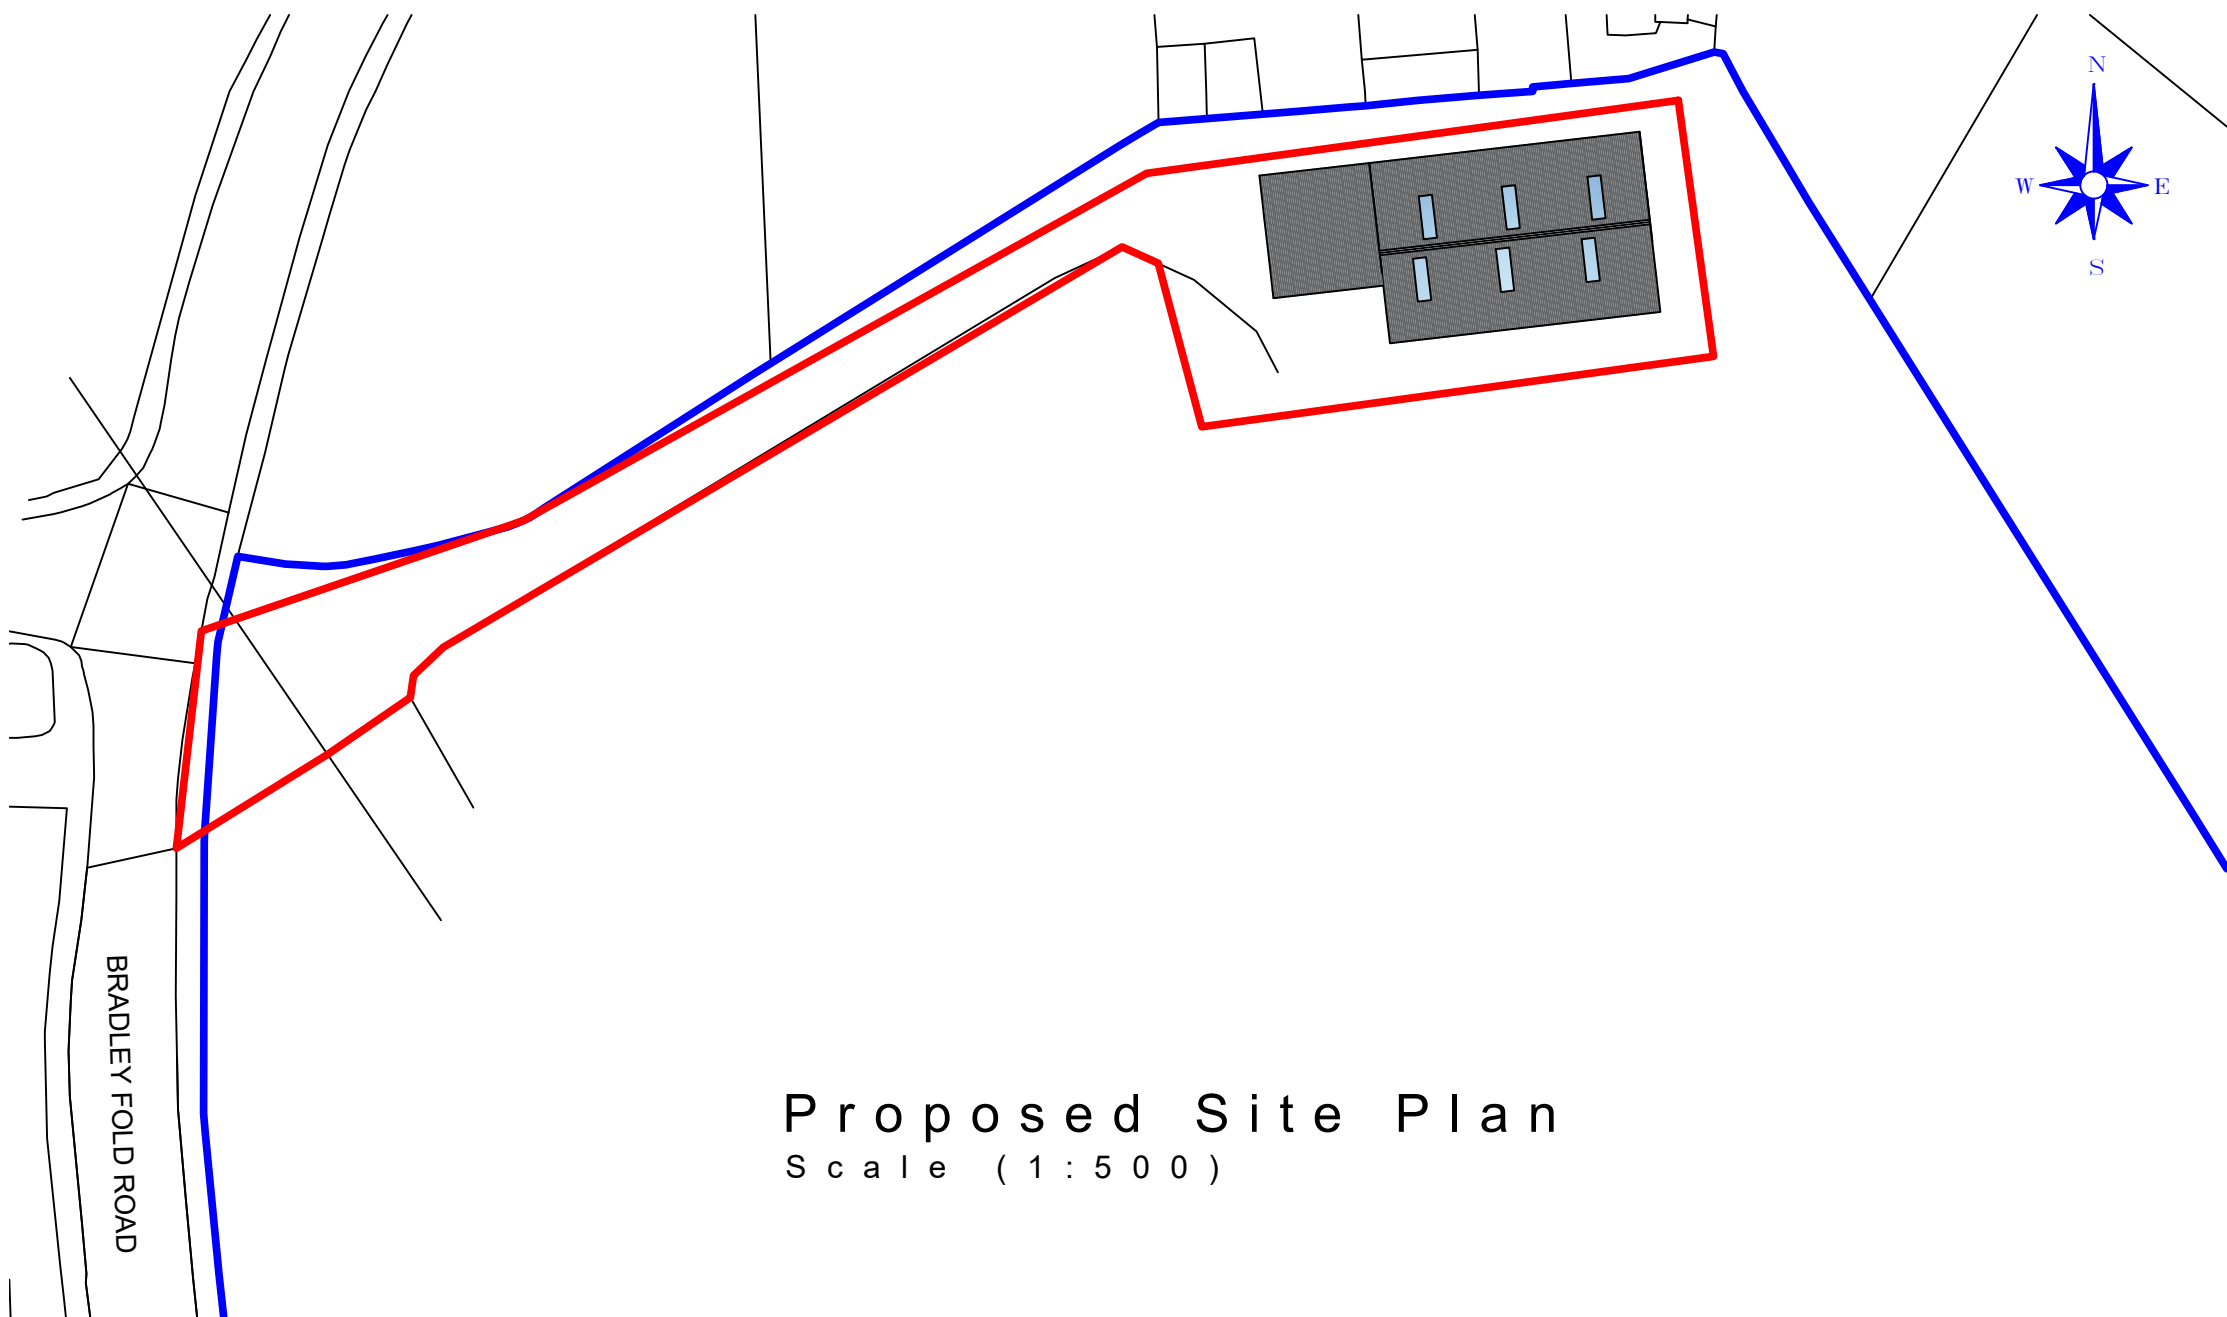

Proposed Site Plan
Scale (1:500)



C.	Annotation added to plan	26/03/2026
B.	Roller shutter doors moved at request of MM	15/02/2026
A.	Roller shutter doors added at request of MM	13/02/2026
Revision		Date
 MACMARSHALLS PLANNING CONSULTANTS & ARCHITECTS WITH A PASSION FOR EXCELLENCE MacMarshalls Ltd, Harrill House, 112-116 Chorley New Road, Boltorn, BL1 4QH info@macmarshalls.co.uk Tel: 01204 565660 www.macmarshalls.co.uk		
Drawing Title: Proposed Lean To on Existing Barn		
Site Location: Plane Trees farm, Bradley Fold Road, Ainsworth, BL2 5QR		
Drawing Status: Proposed Plans		
Date:	12/02/2026	Drawn by: JHolden
Scale:	As Stated @ A1	Ref: 001 - C42-4
Client:	Mr S. O'Gara	