



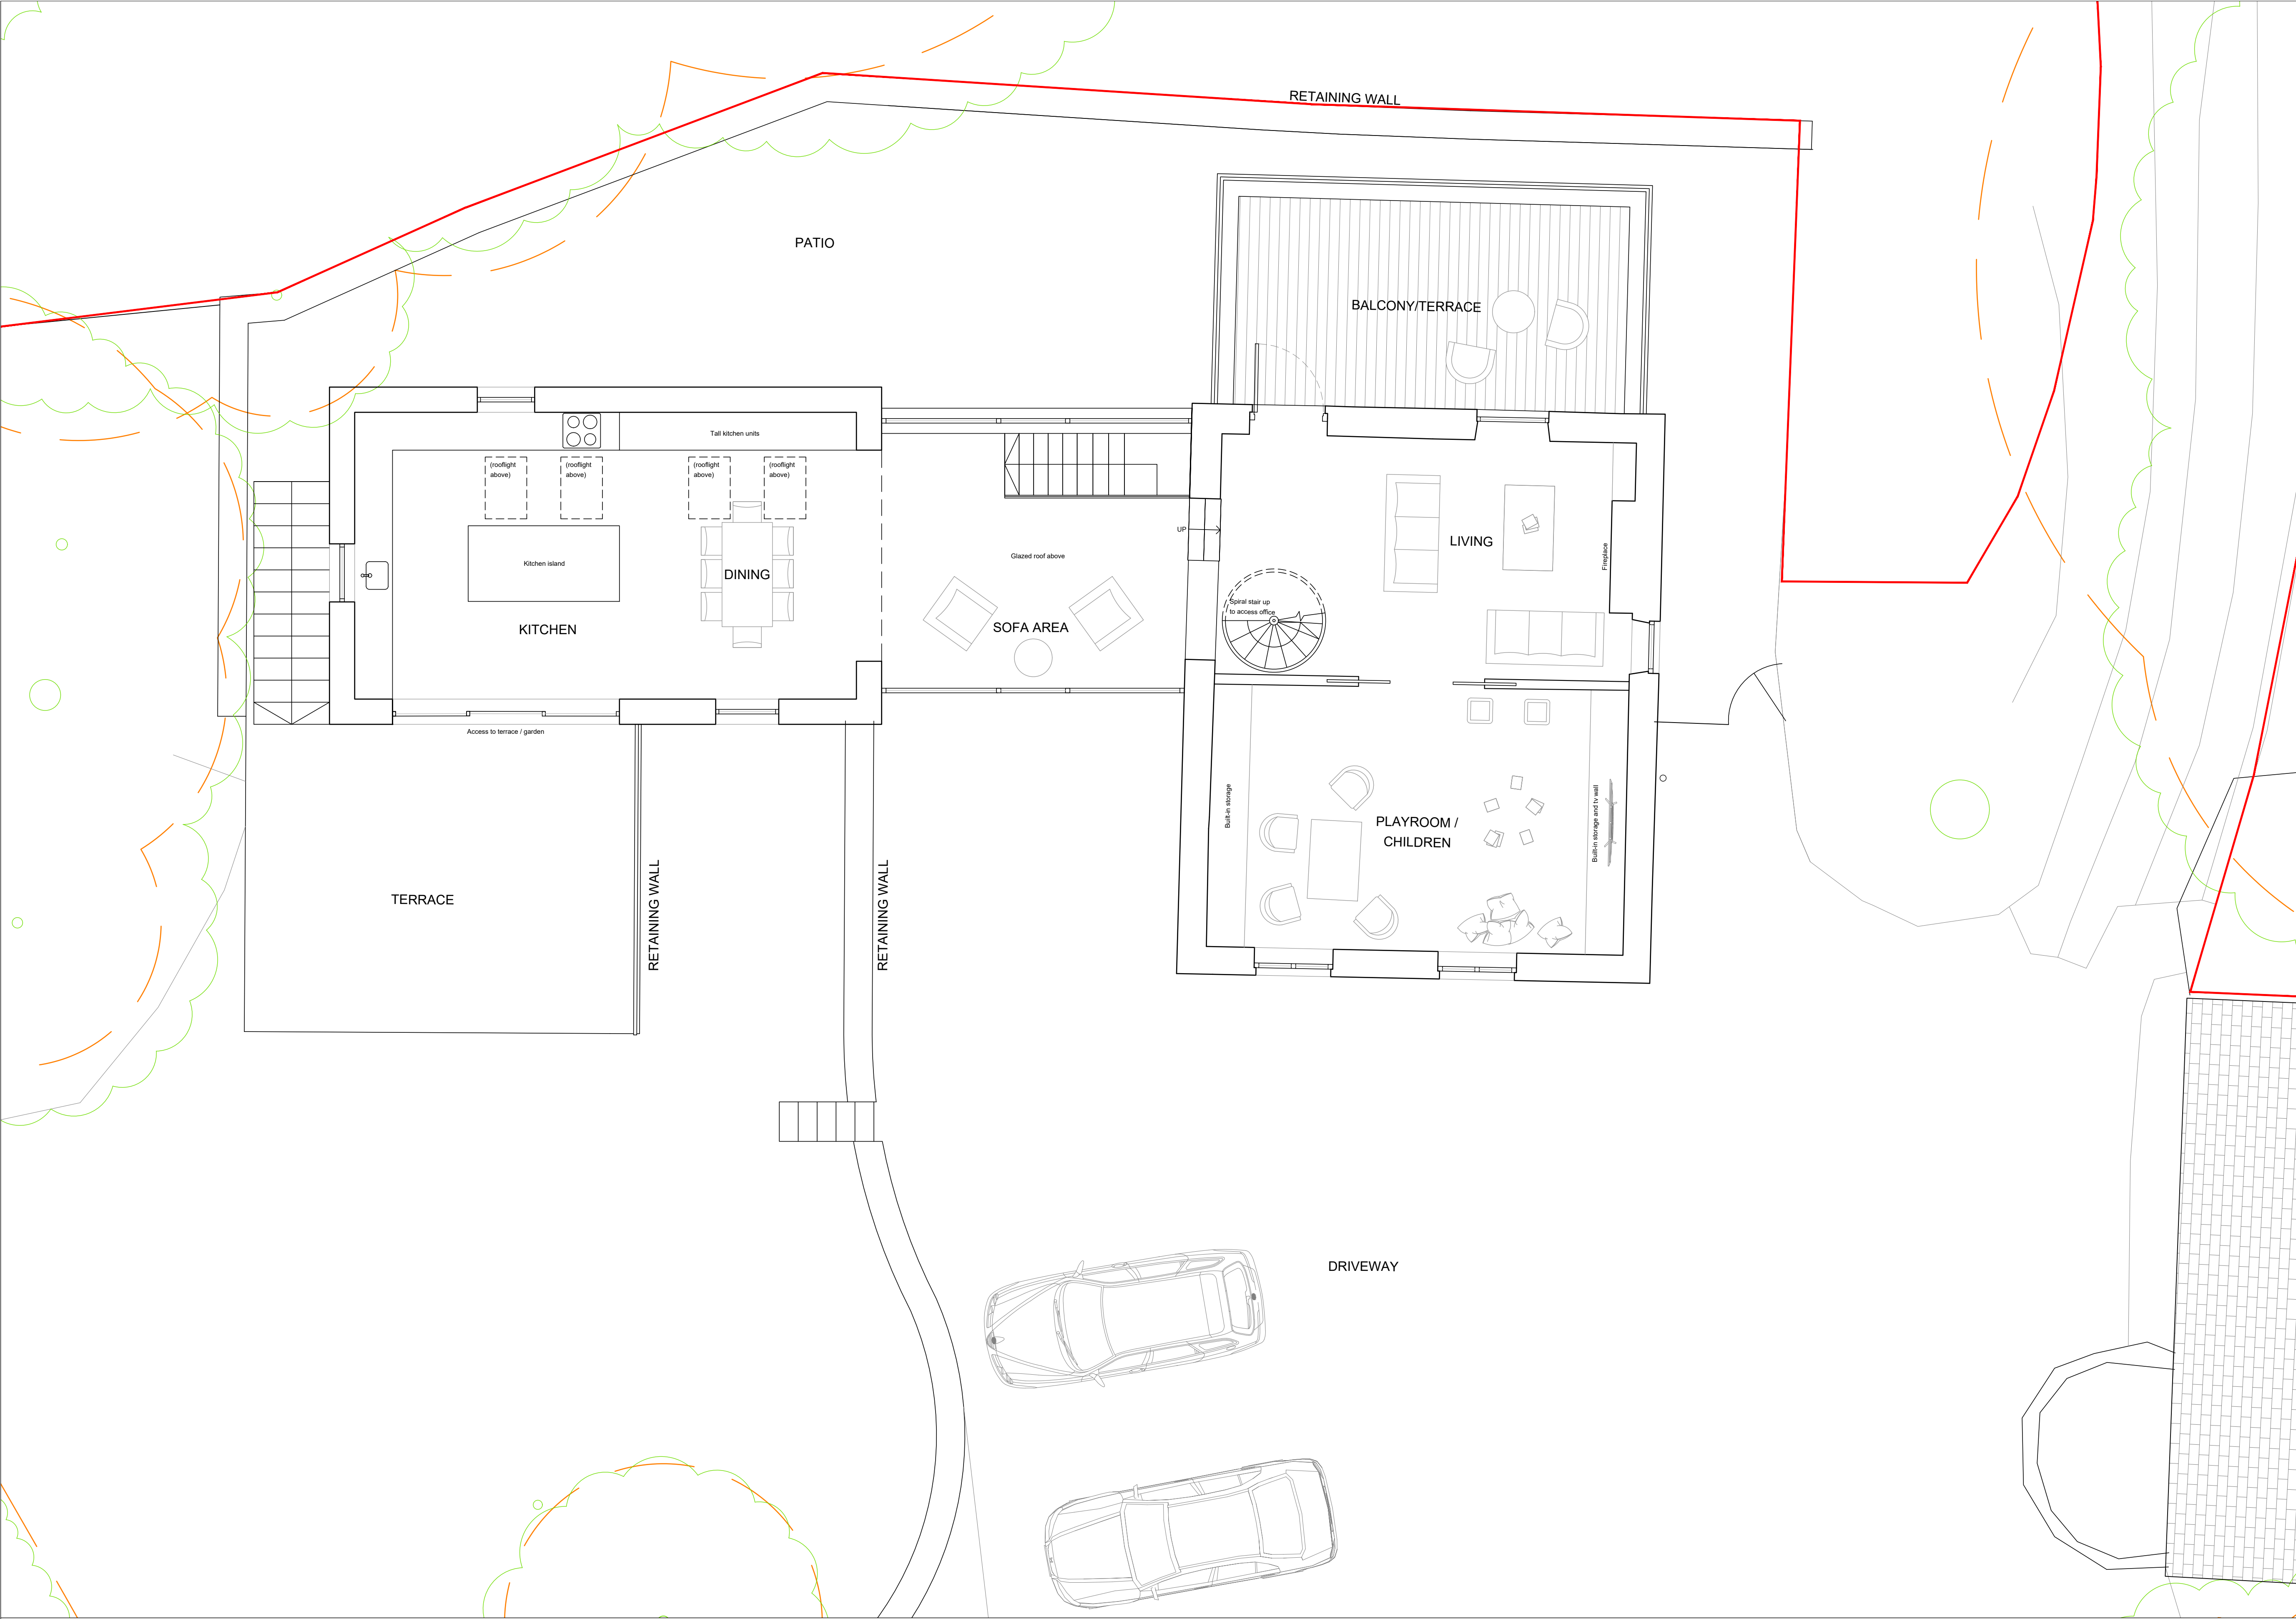

THIS DRAWING, TOGETHER WITH THE DESIGN IT ILLUSTRATES, IS COPYRIGHTED, AND MAY NOT BE REPRODUCED IN ANY FORM, WITHOUT THE WRITTEN CONSENT OF ZARA MOON ARCHITECTS.

DO NOT SCALE OFF THIS DRAWING EXCEPT FOR DETERMINATION OF BASIC LAYOUT - ONLY FIGURED DIMENSIONS TO BE USED. ALL DIMENSIONS TO BE CHECKED ON SITE.

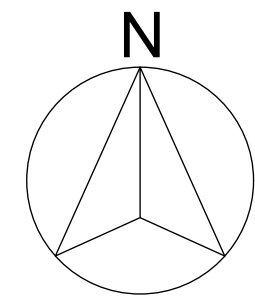

- Application Boundary
- Root protection Area
- Tree Canopy

PROJECT NAME			TWO BROOKS LANE	
DRAWING NAME			PROPOSED FIRST FLOOR PLAN	
PROJECT No	124.21	STATUS	PLANNING APPLICATION	DATE DEC 21
		SIZE	A1	
		SCALE	1:50	
		DWG No	10	

