




ALL DIMENSIONS TO BE CHECKED ON SITE PRIOR TO ANY MANUFACTURING OR FABRICATION AND ANY ANOMALIES TO BE BROUGHT TO THE ATTENTION OF THE ARCHITECT.

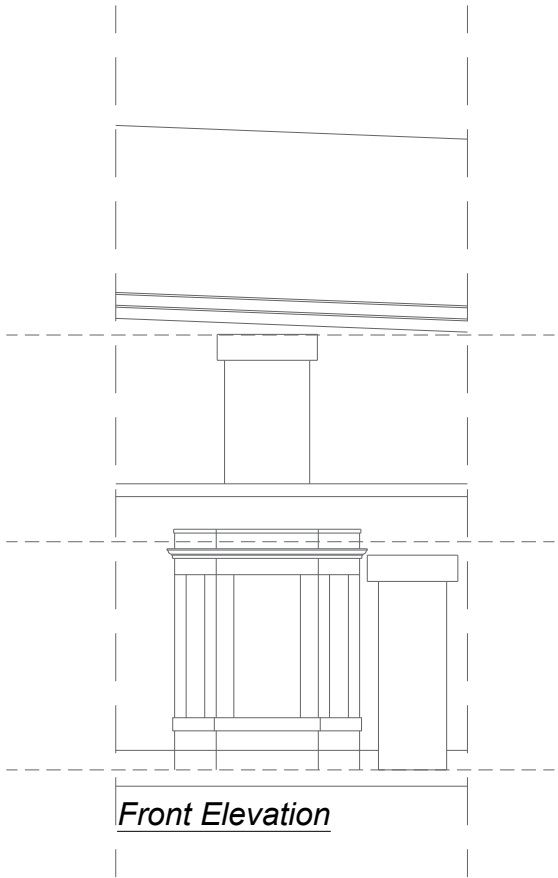


Front Elevation

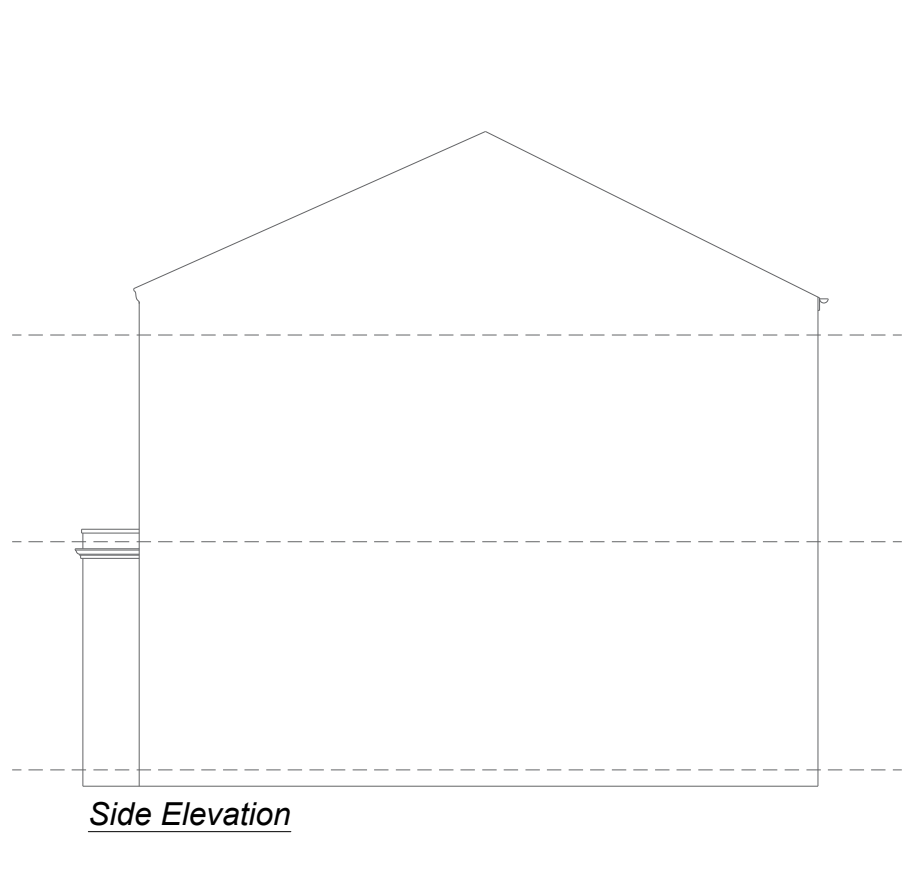


Side Elevation

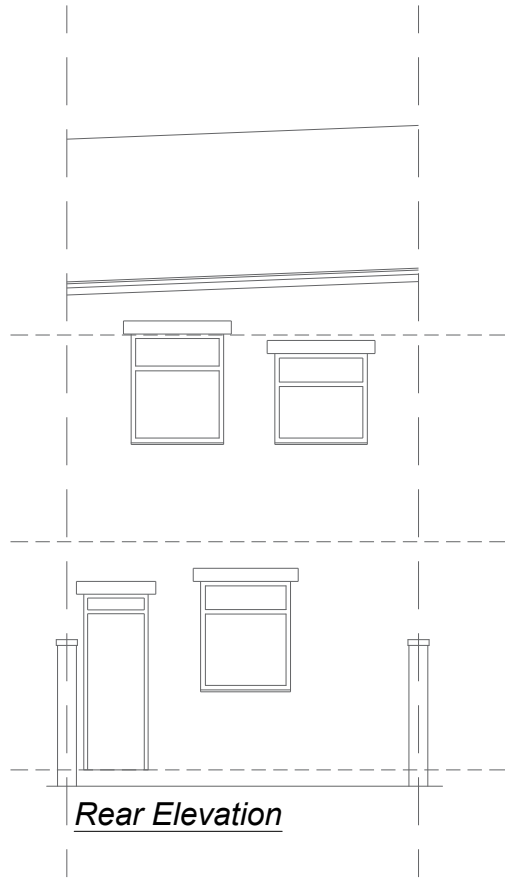


Rear Elevation

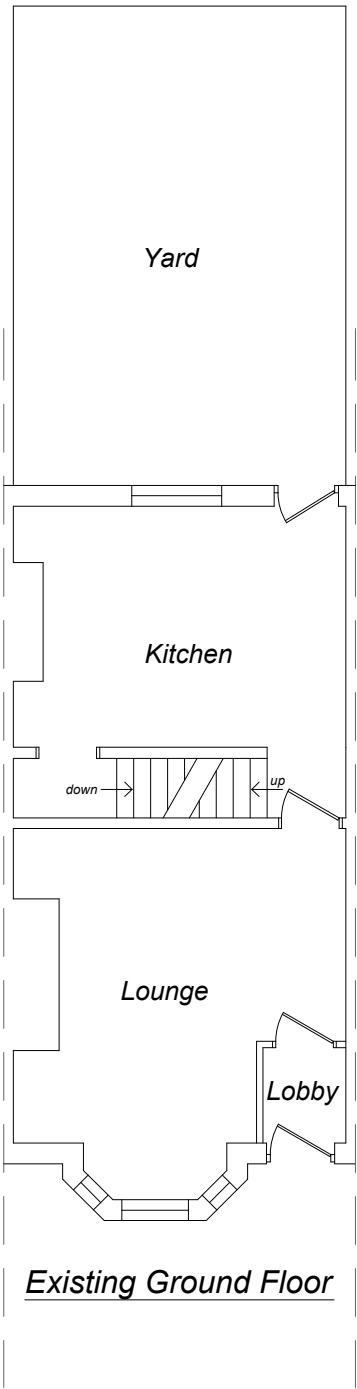


Existing Ground Floor

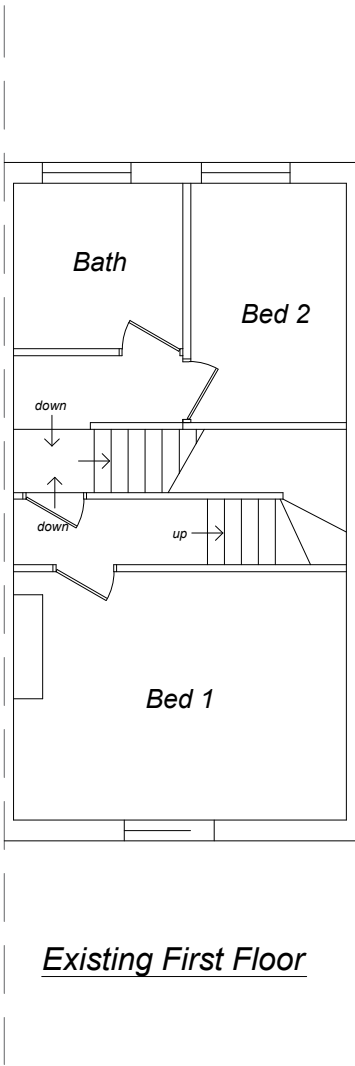


Existing First Floor

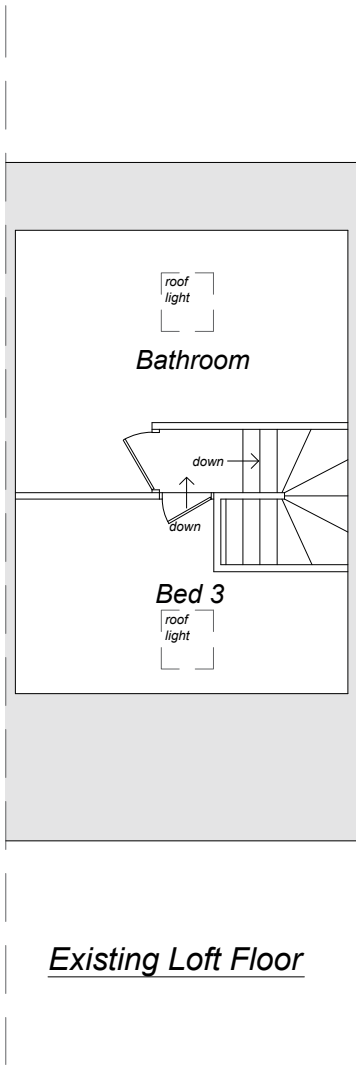


Existing Loft Floor

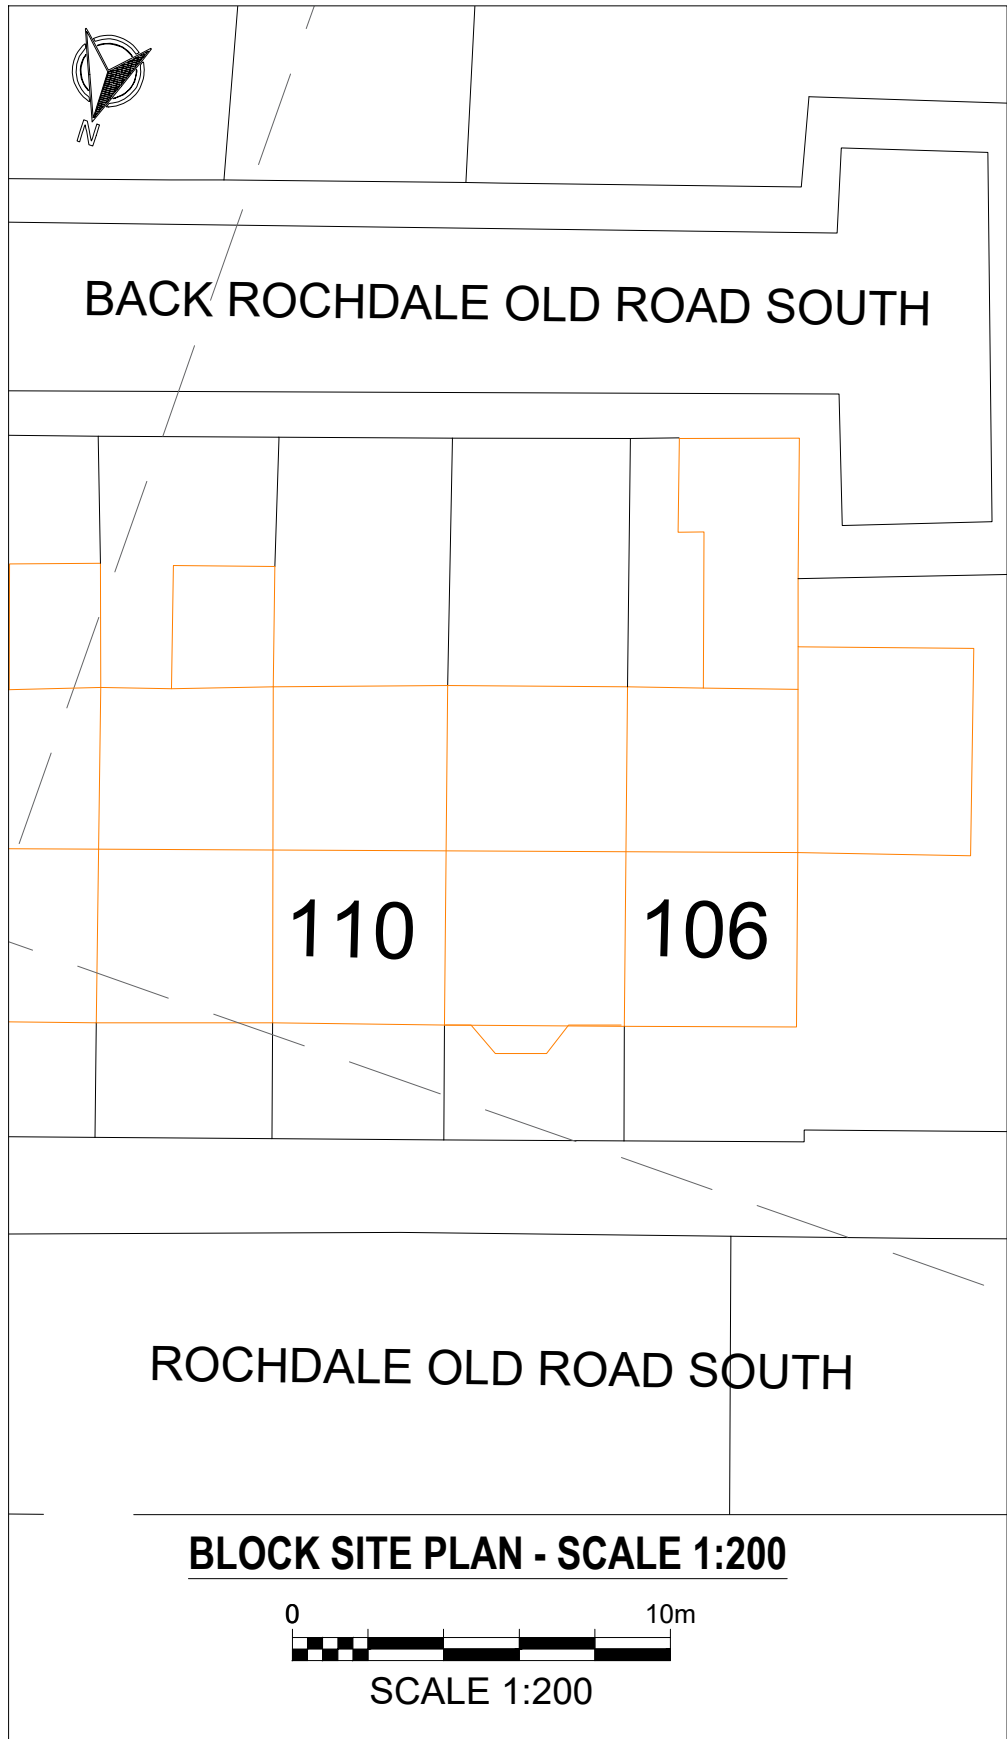

BLOCK SITE PLAN - SCALE 1:200

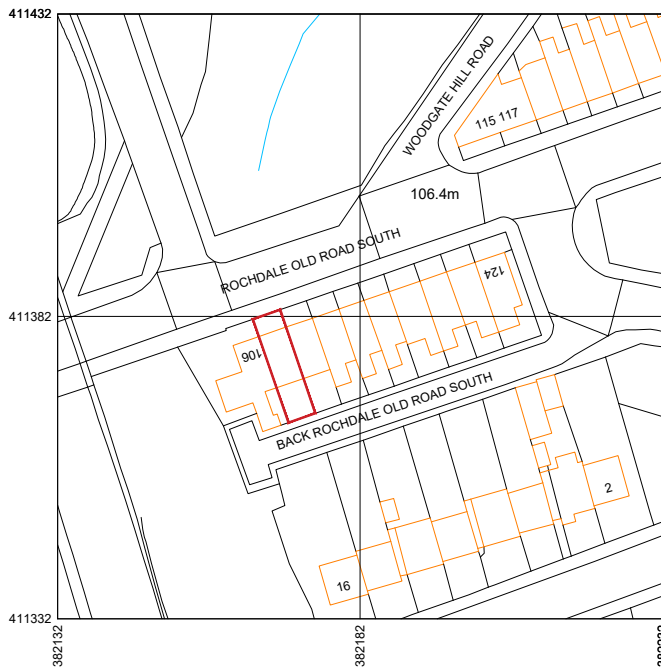

SCALE 1:1250
LOCATION PLAN - SCALE 1:1250

 

SCALE 1:100

REV	AMENDMENTS	DATE
JOB PROPOSED DORMER EXTENSION 108 ROCHDALE OLD ROAD BURY BL9 7LR		
TITLE EXISTING FLOOR PLAN, ELEVATIONS, BLOCK PLAN & LOCATION PLAN		
SCALE	1:100 @ (A2)	DATE JAN 2025
DWG No.	200	REVISION -