




ALL DIMENSIONS TO BE CHECKED ON SITE PRIOR TO ANY MANUFACTURING OR FABRICATION AND ANY ANOMALIES TO BE BROUGHT TO THE ATTENTION OF THE ARCHITECT.

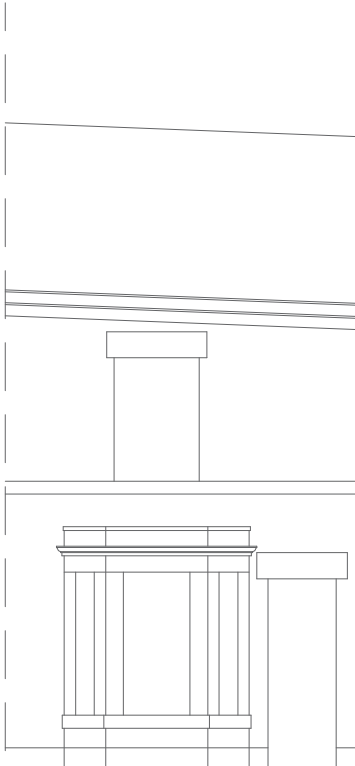


Front Elevation

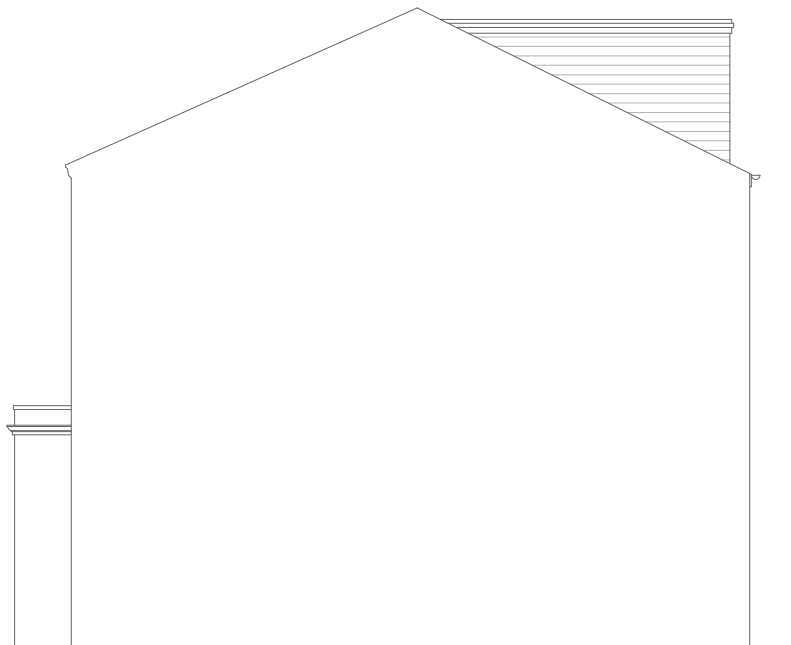


Side Elevation

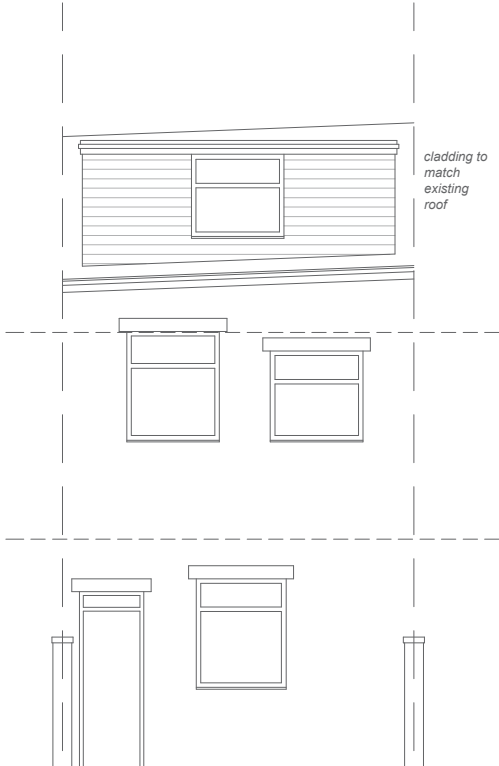


Rear Elevation

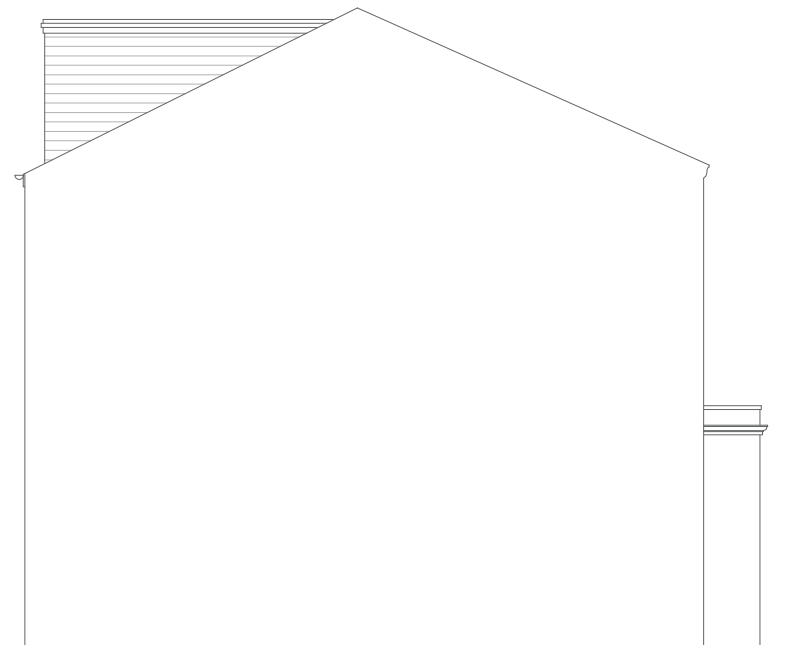


Side Elevation

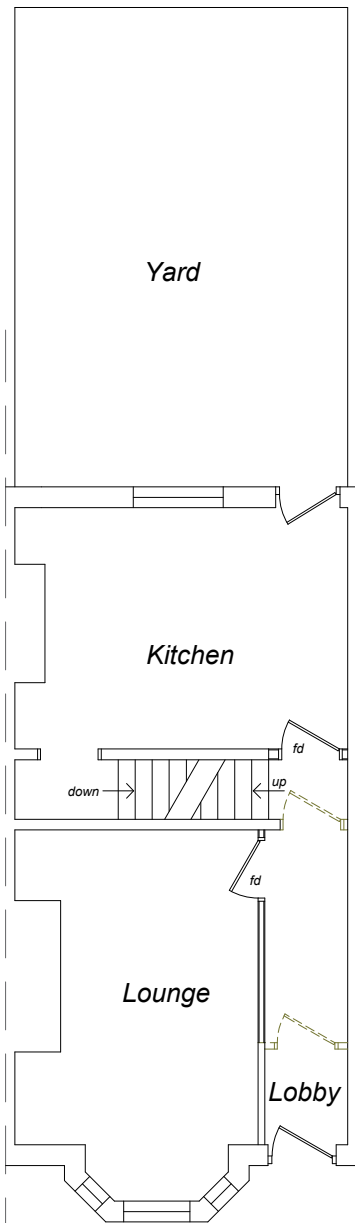

Ground Floor

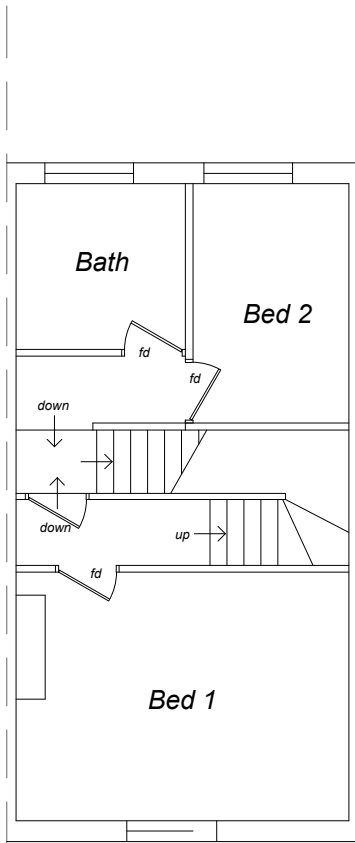


First Floor

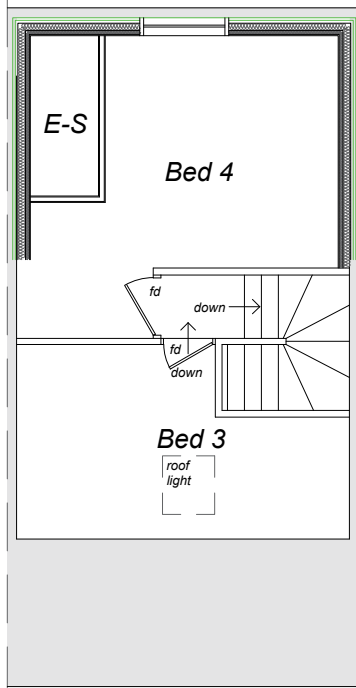

Loft Floor


Legend	
	Existing Wall Retained
	Existing Wall to be removed
	Proposed External Wall
	Proposed Stud Wall
	Proposed Dormer Wall

0 5m
SCALE 1:100

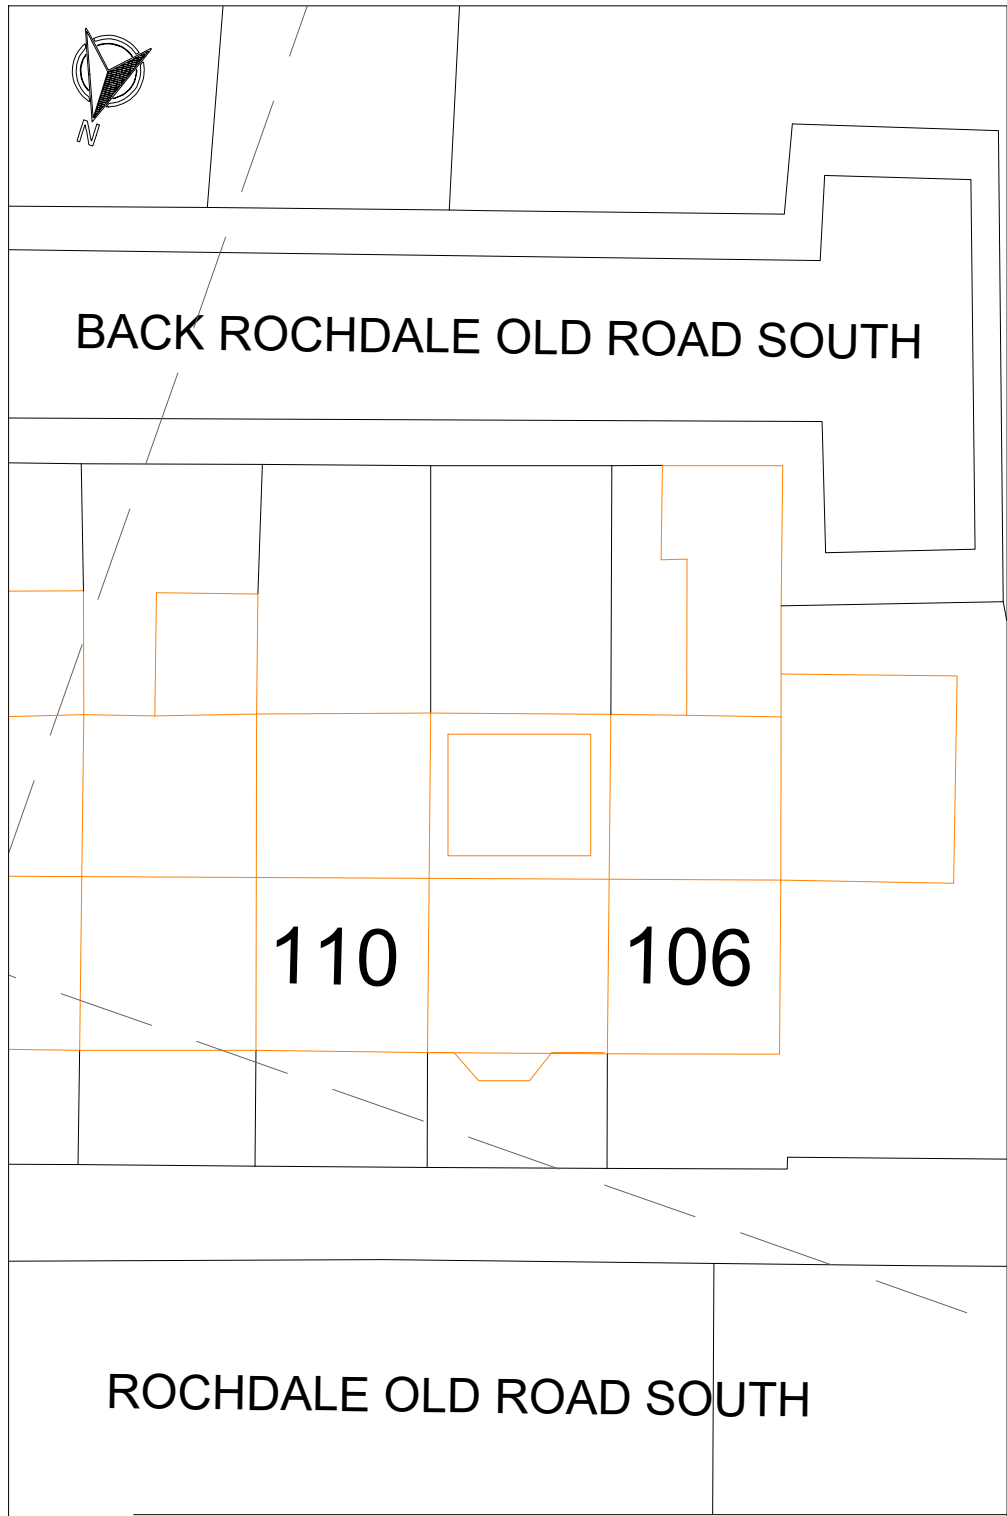

BLOCK SITE PLAN - SCALE 1:200

0 10m
SCALE 1:200

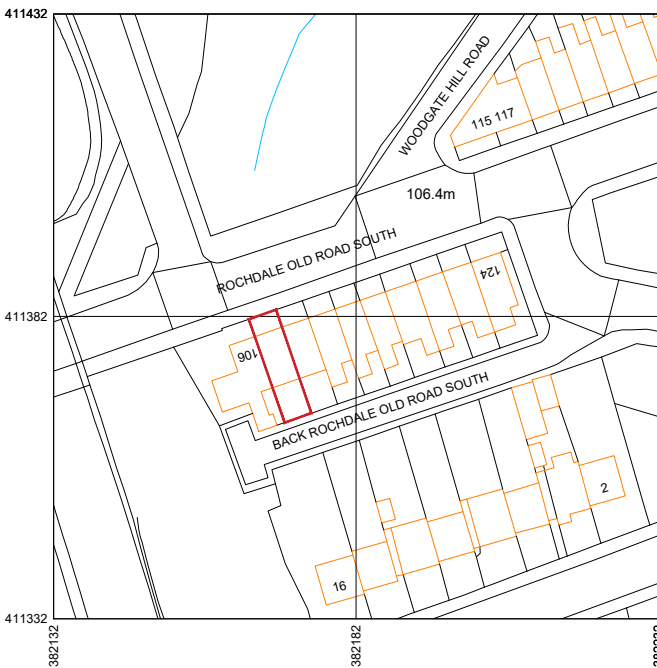

0 50m

SCALE 1:1250

LOCATION PLAN - SCALE 1:1250

REV	AMENDMENTS	DATE
JOB PROPOSED DORMER EXTENSION 108 ROCHDALE OLD ROAD BURY BL9 7LR		
TITLE PROPOSED FLOOR PLAN, ELEVATIONS, BLOCK PLAN & LOCATION PLAN		
SCALE	1:100 @ (A2)	DATE JAN 2025
DWG No.	201	REVISION -