




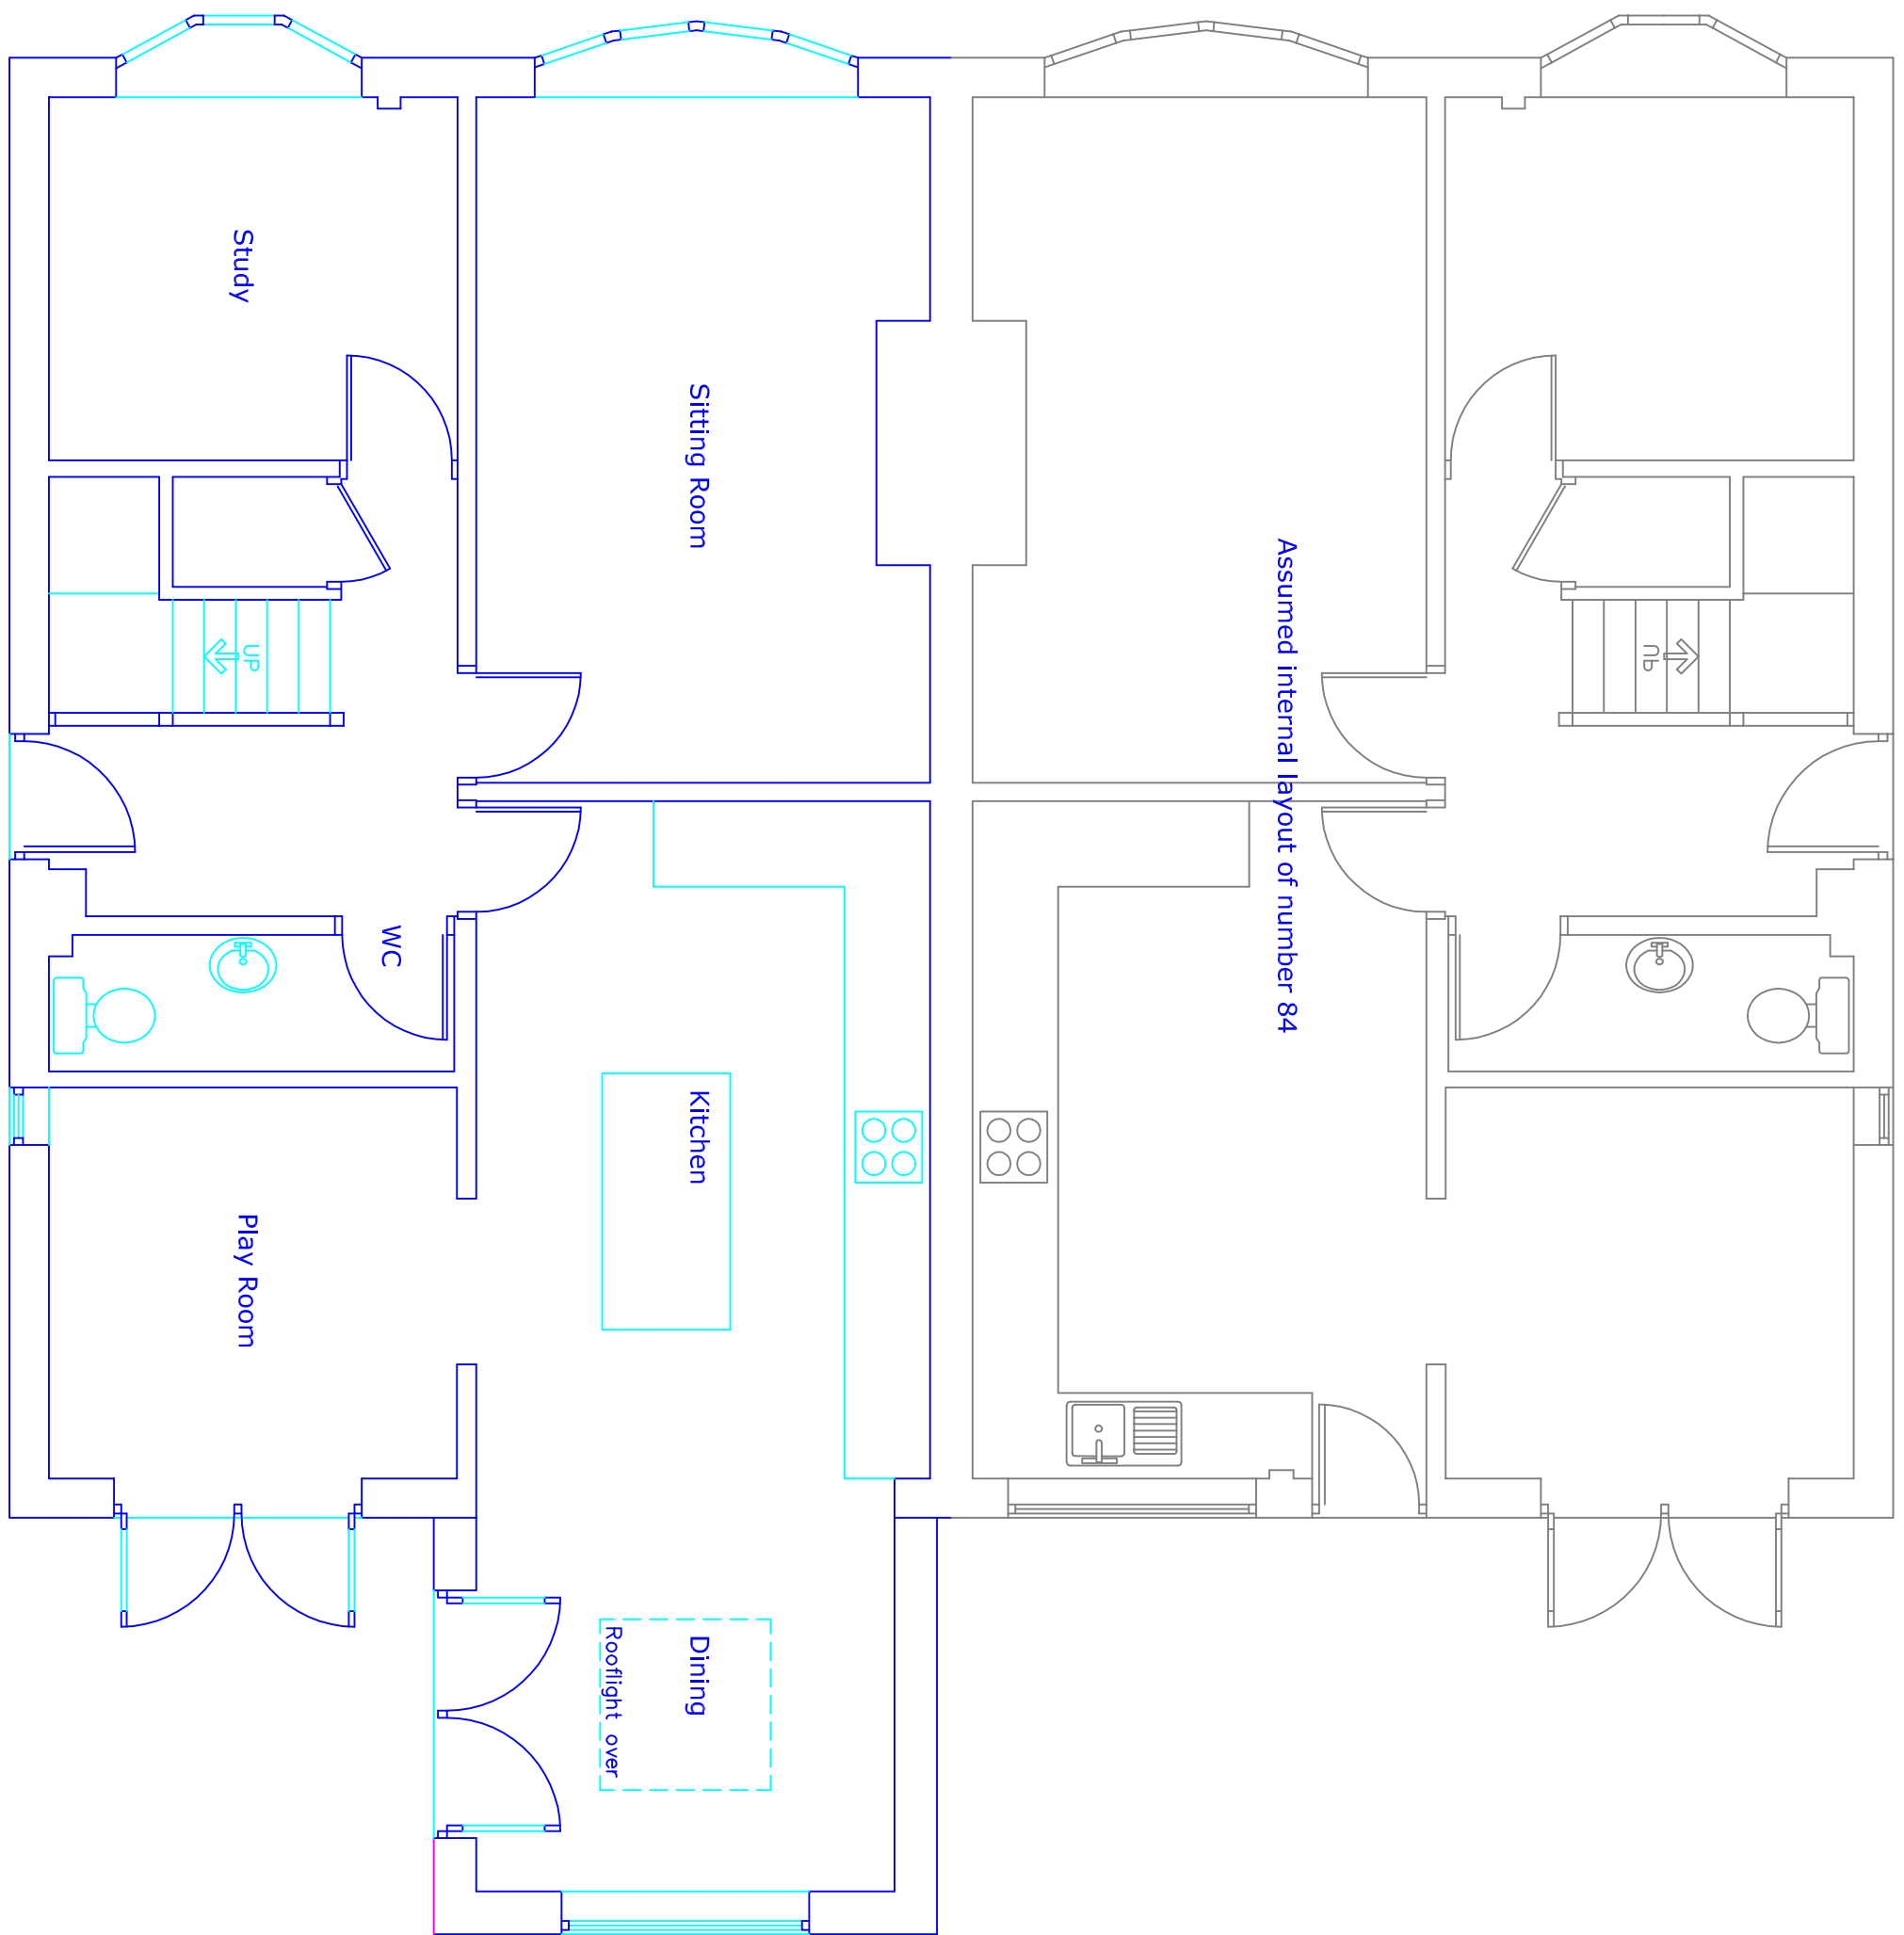


Proposed Plan
Ground Floor

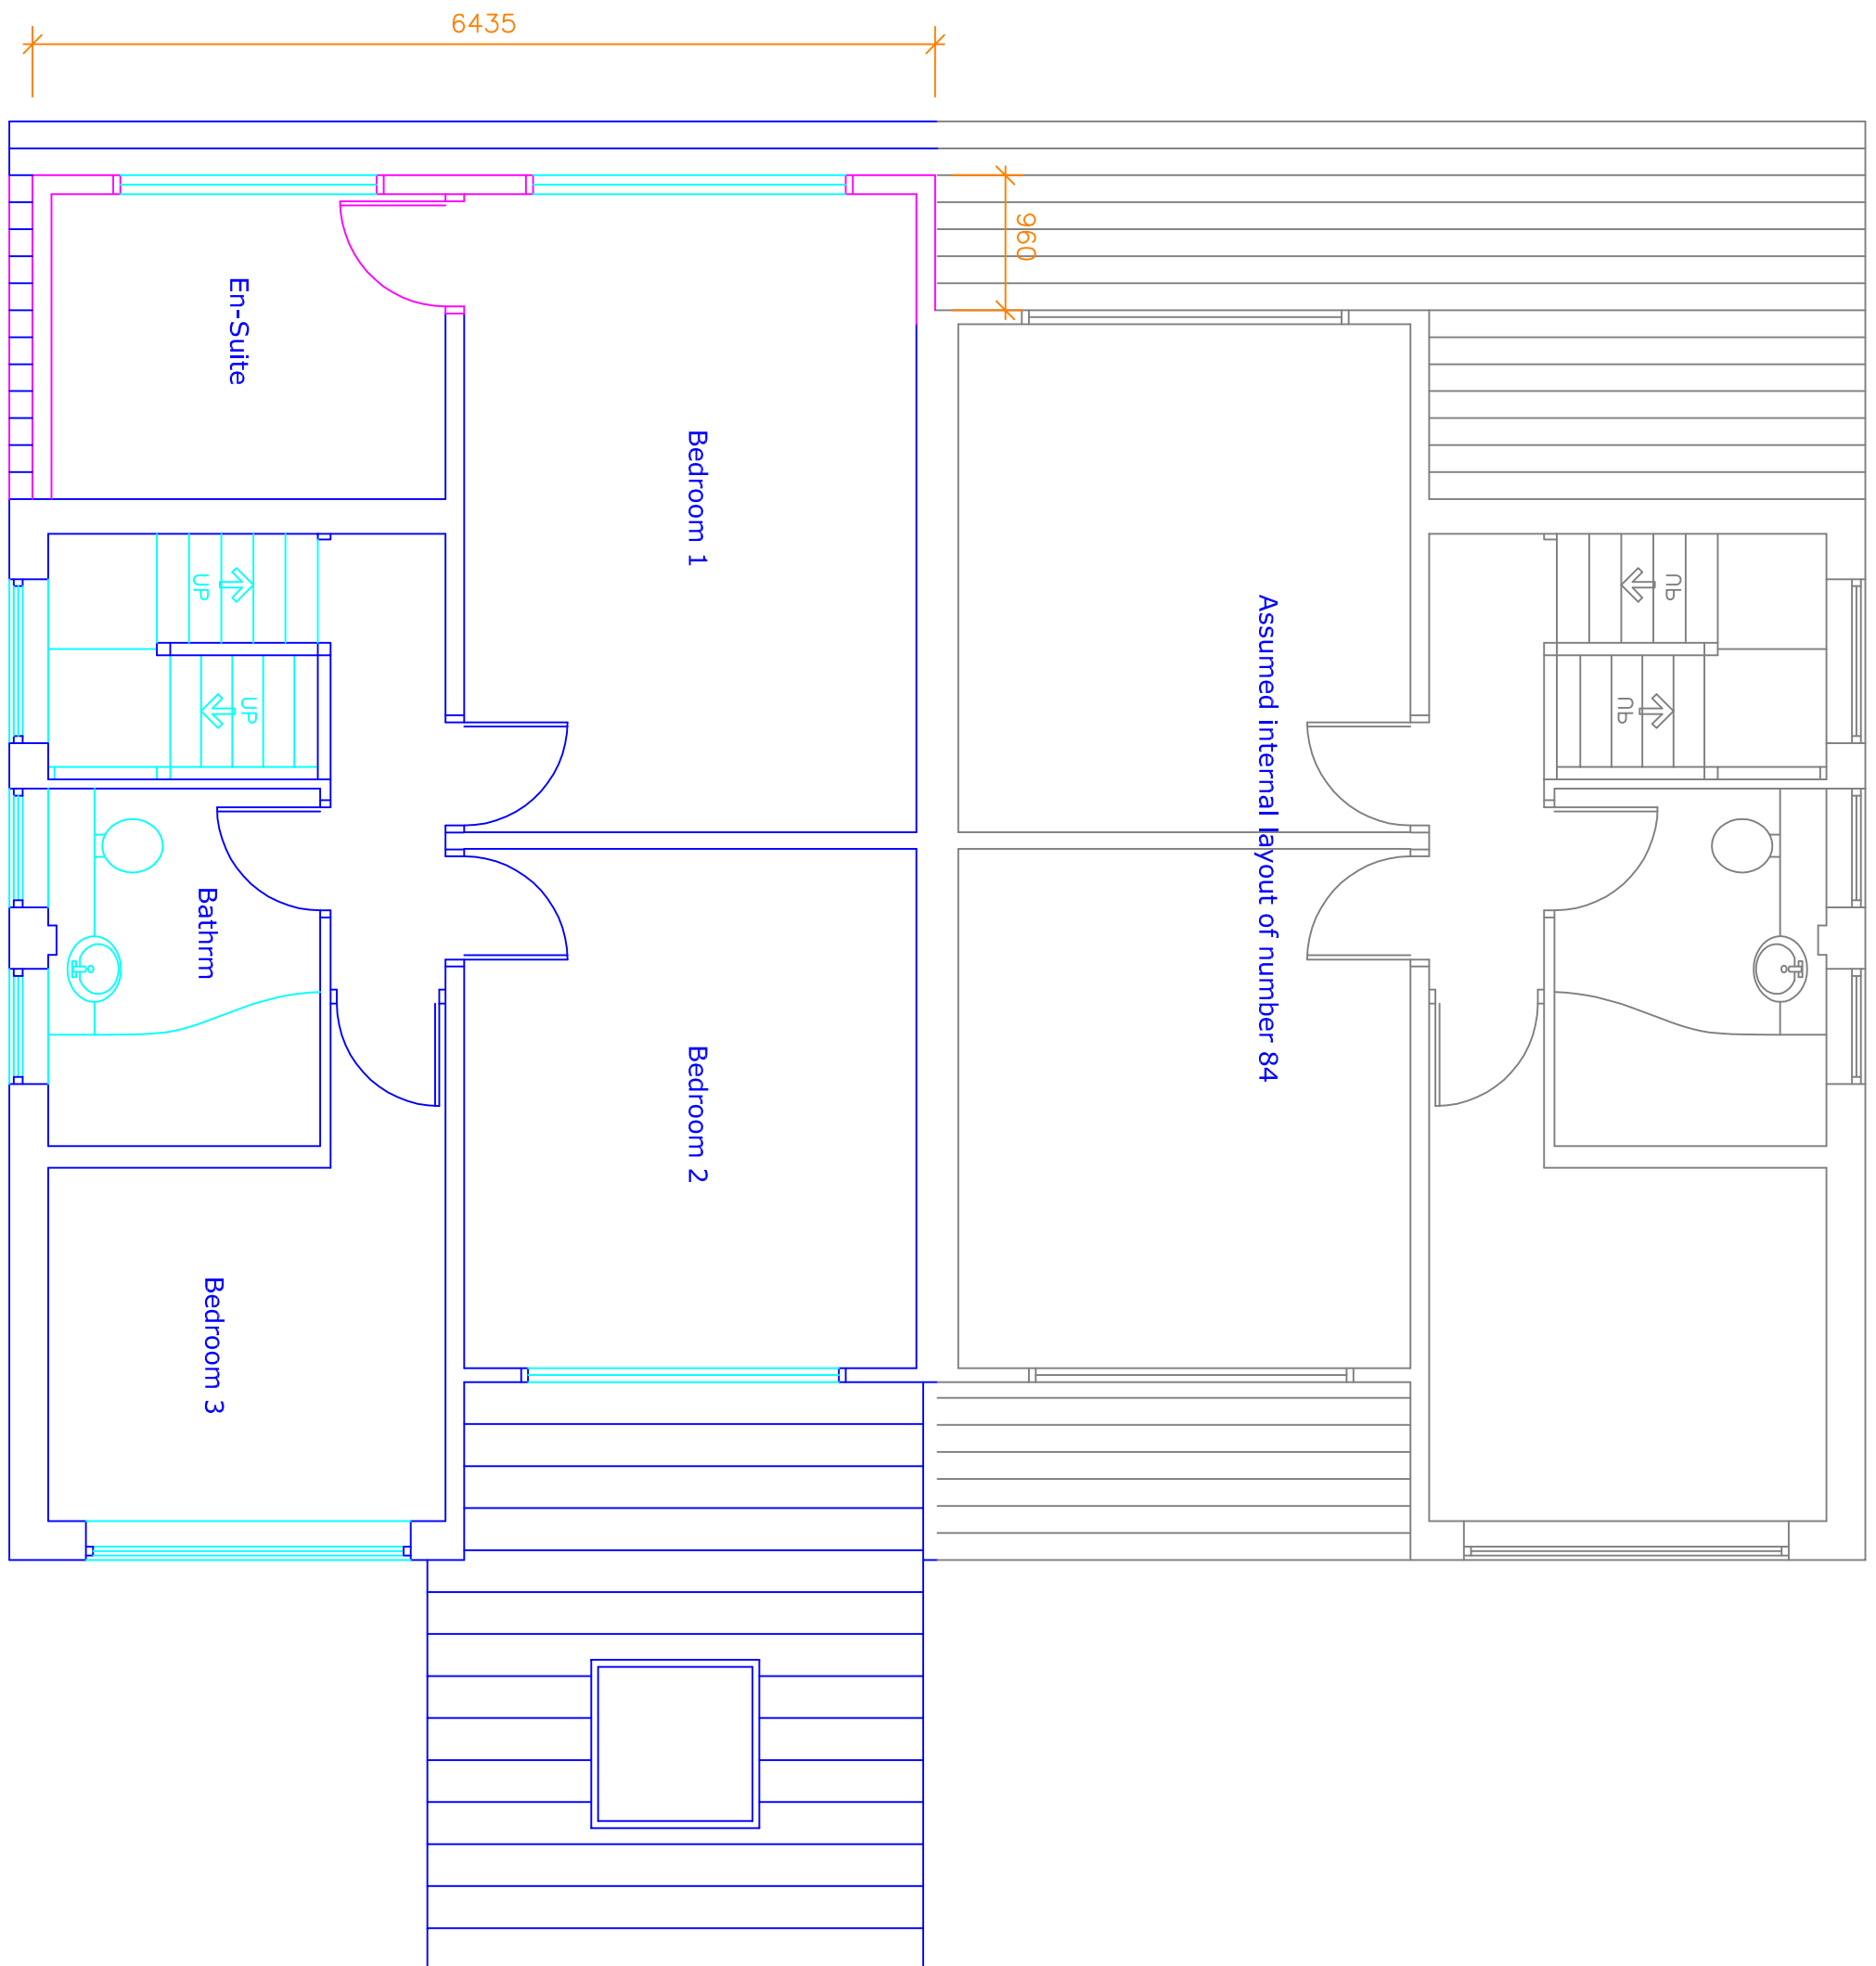


Proposed Plan
First Floor

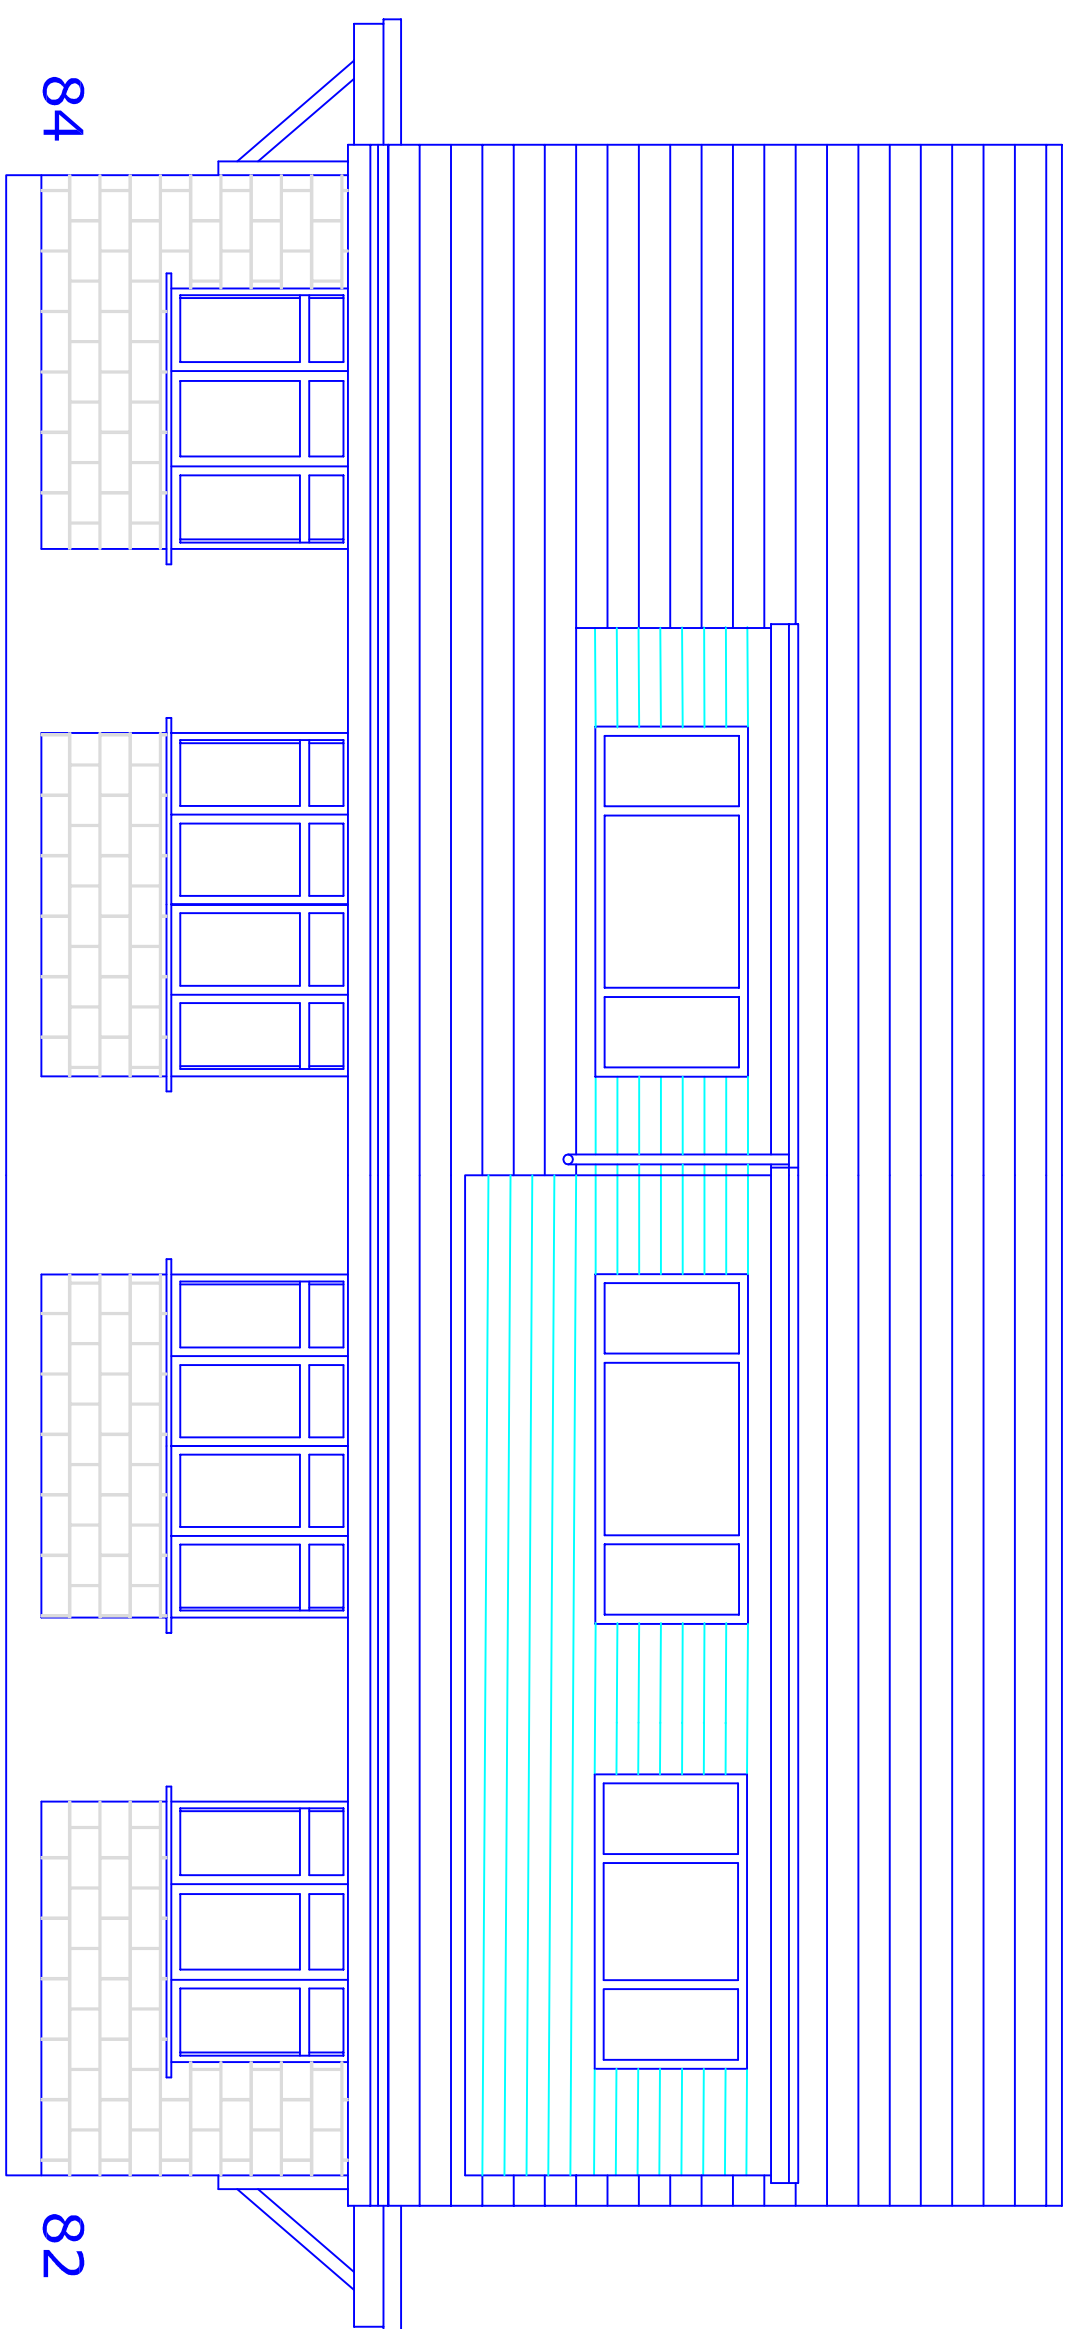

Proposed Front Elevation

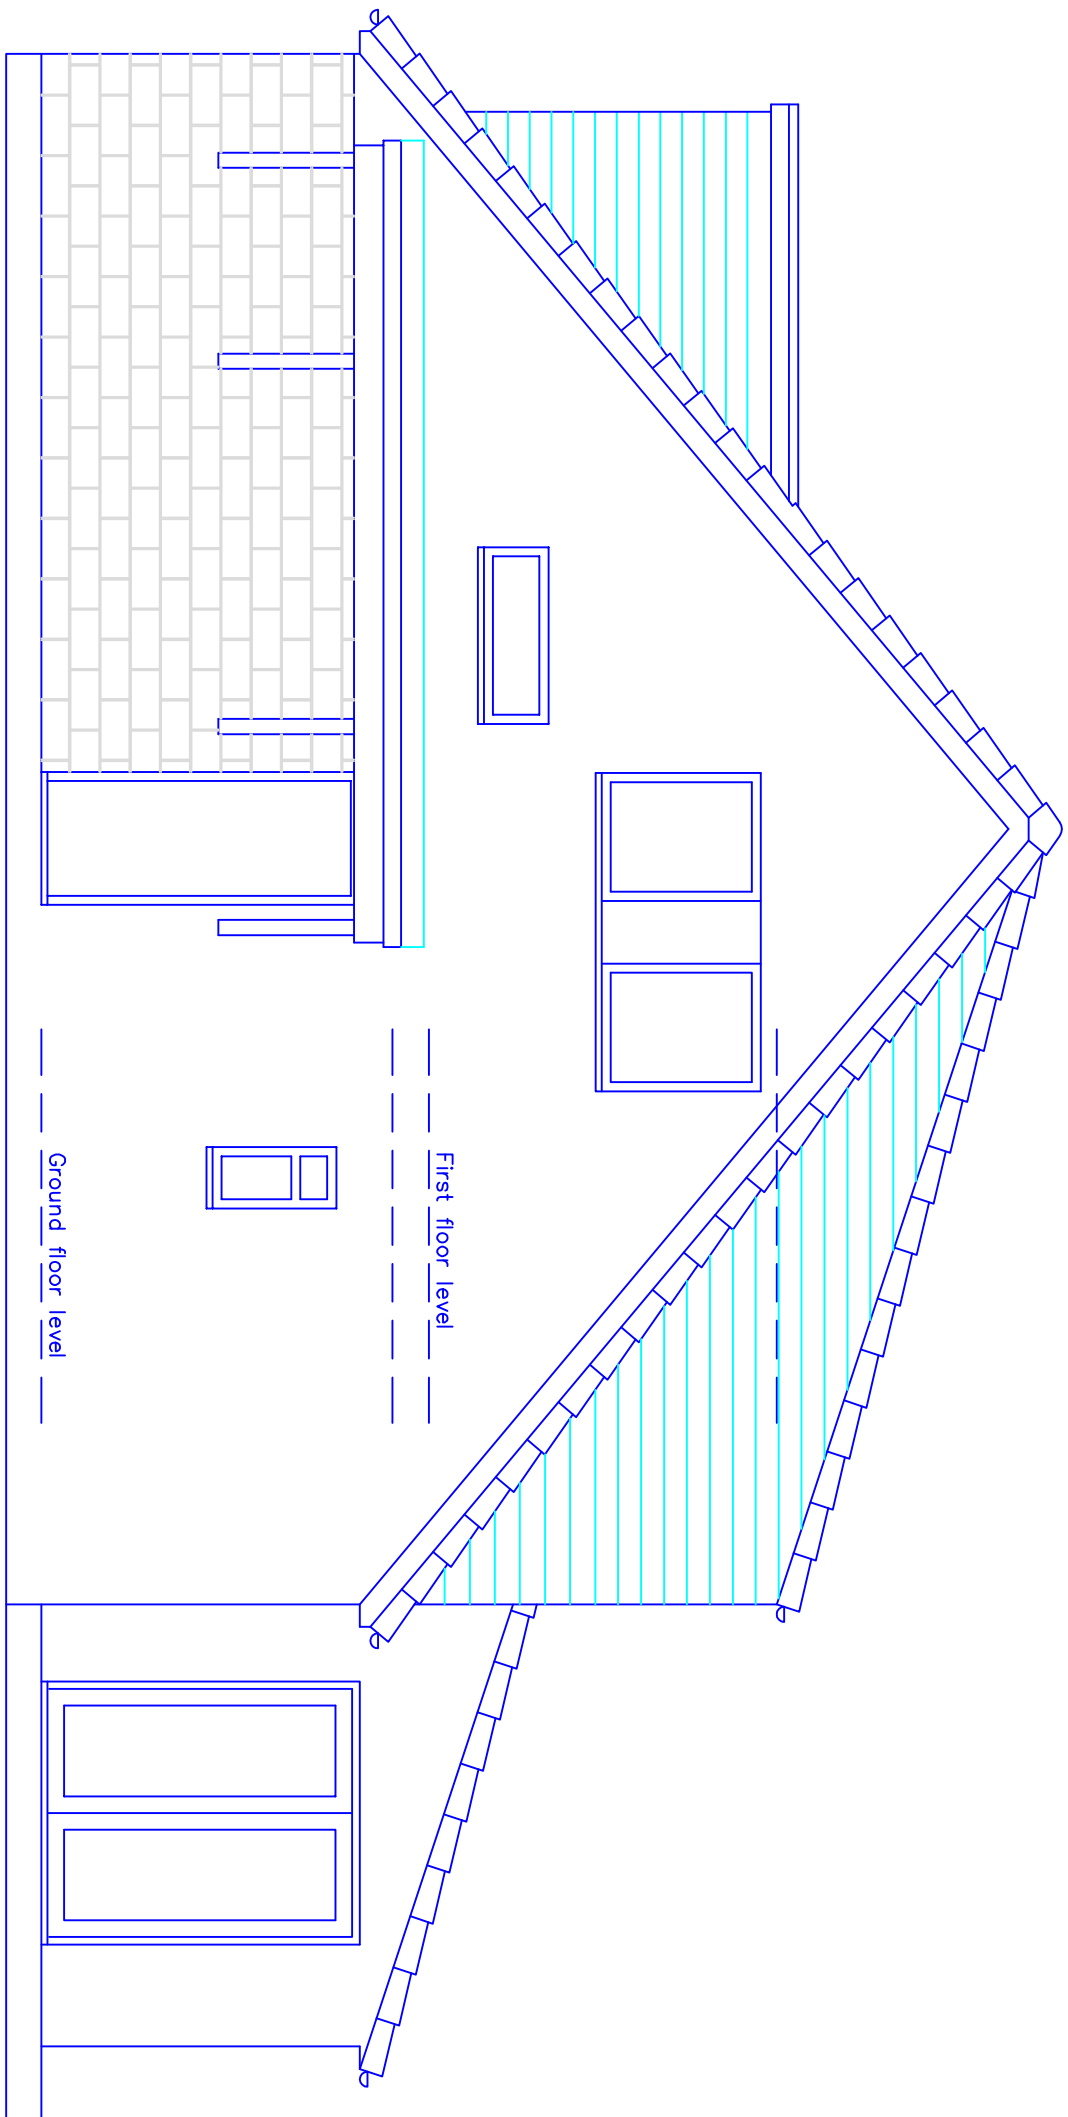

Proposed Side Elevation

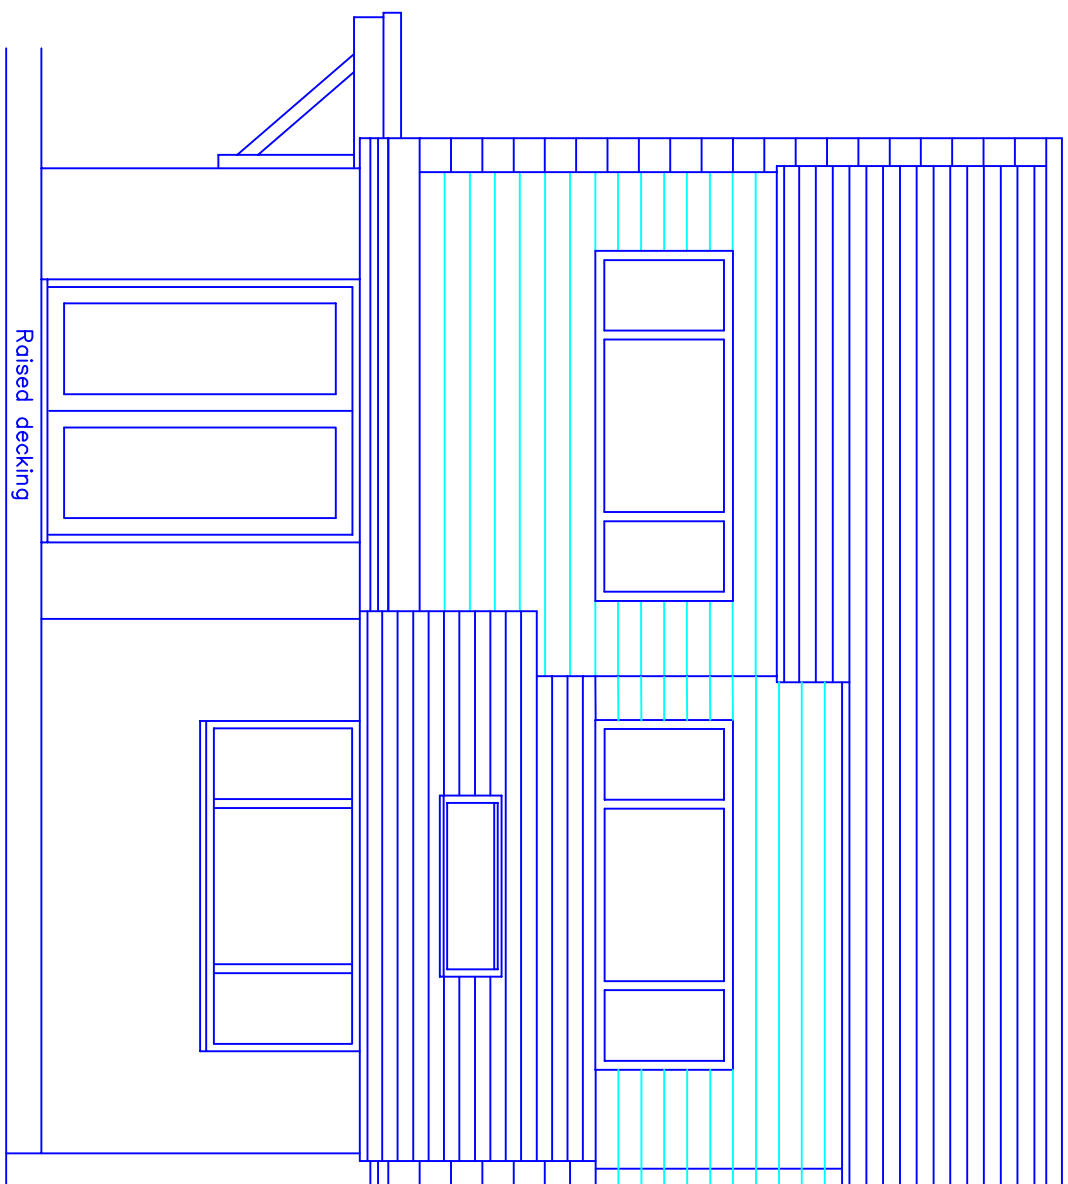

Proposed Rear Elevation
No change

This drawing and design concept is the property of PPV design. It should not be reproduced without written permission

0 1 2 3 m


82 Watling Street
Bury
BL8 2TG

scale 1:50 @ A1
January 2022

JH2-02 Proposed Plans & Elevations

PPV design Ltd

Garry Vearden (BAK hons) DipArch RIBA
garry@ppv-design.co.uk www.ppv-design.co.uk
t: 01706 822791 M: 07112 669482

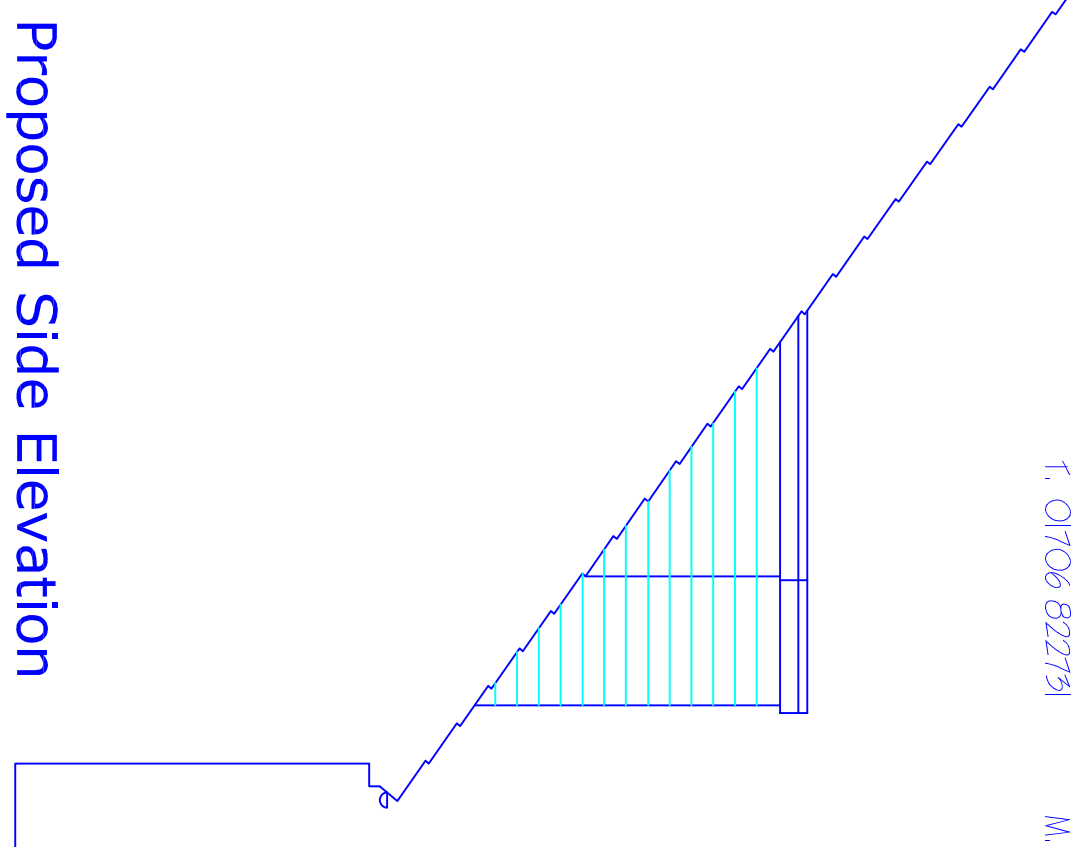

Proposed Side Elevation