





FRONT SIDE ELEVATION


FRONT ELEVATION 1:100

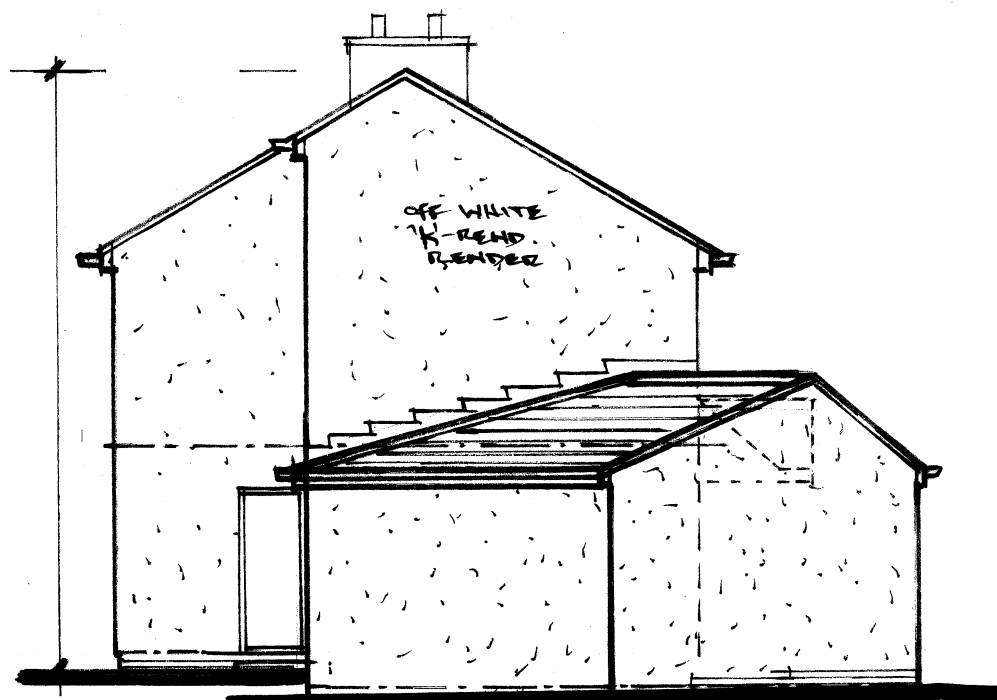


SIDE ELEVATION

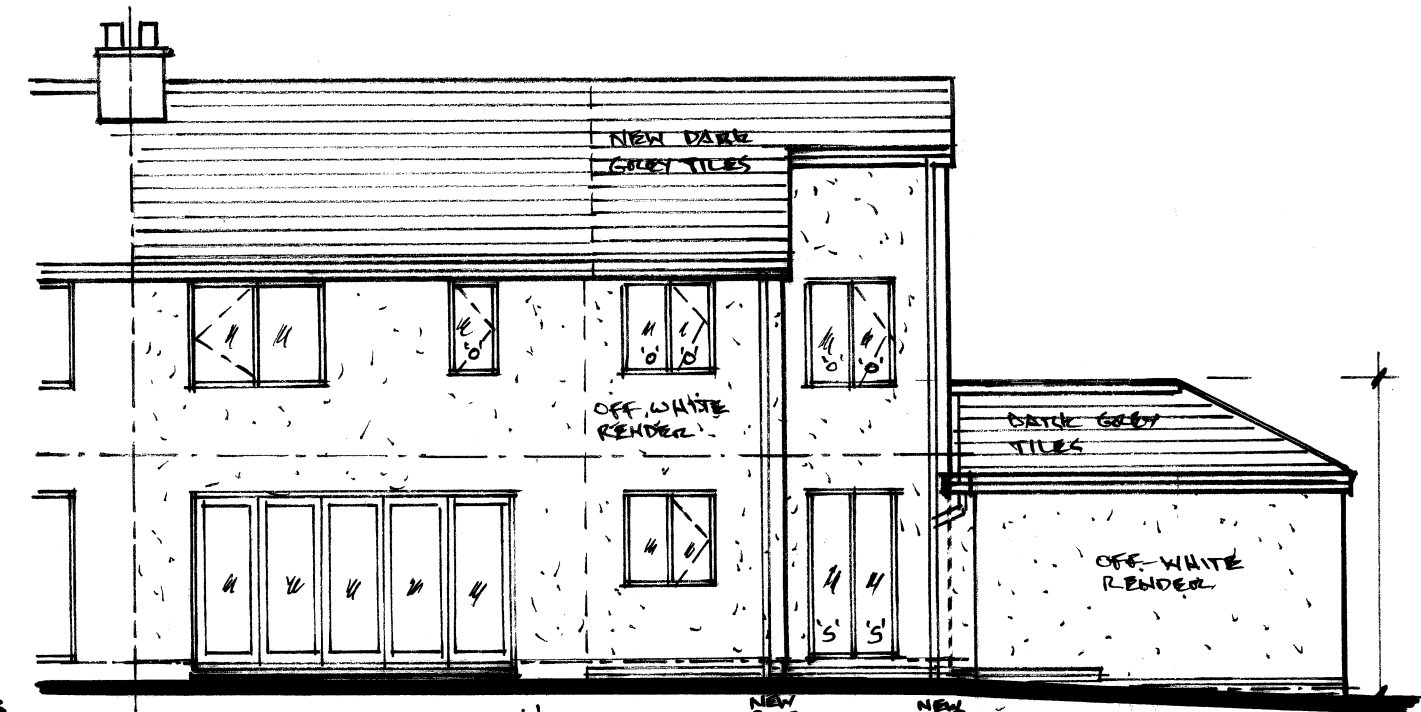

REAR ELEVATION

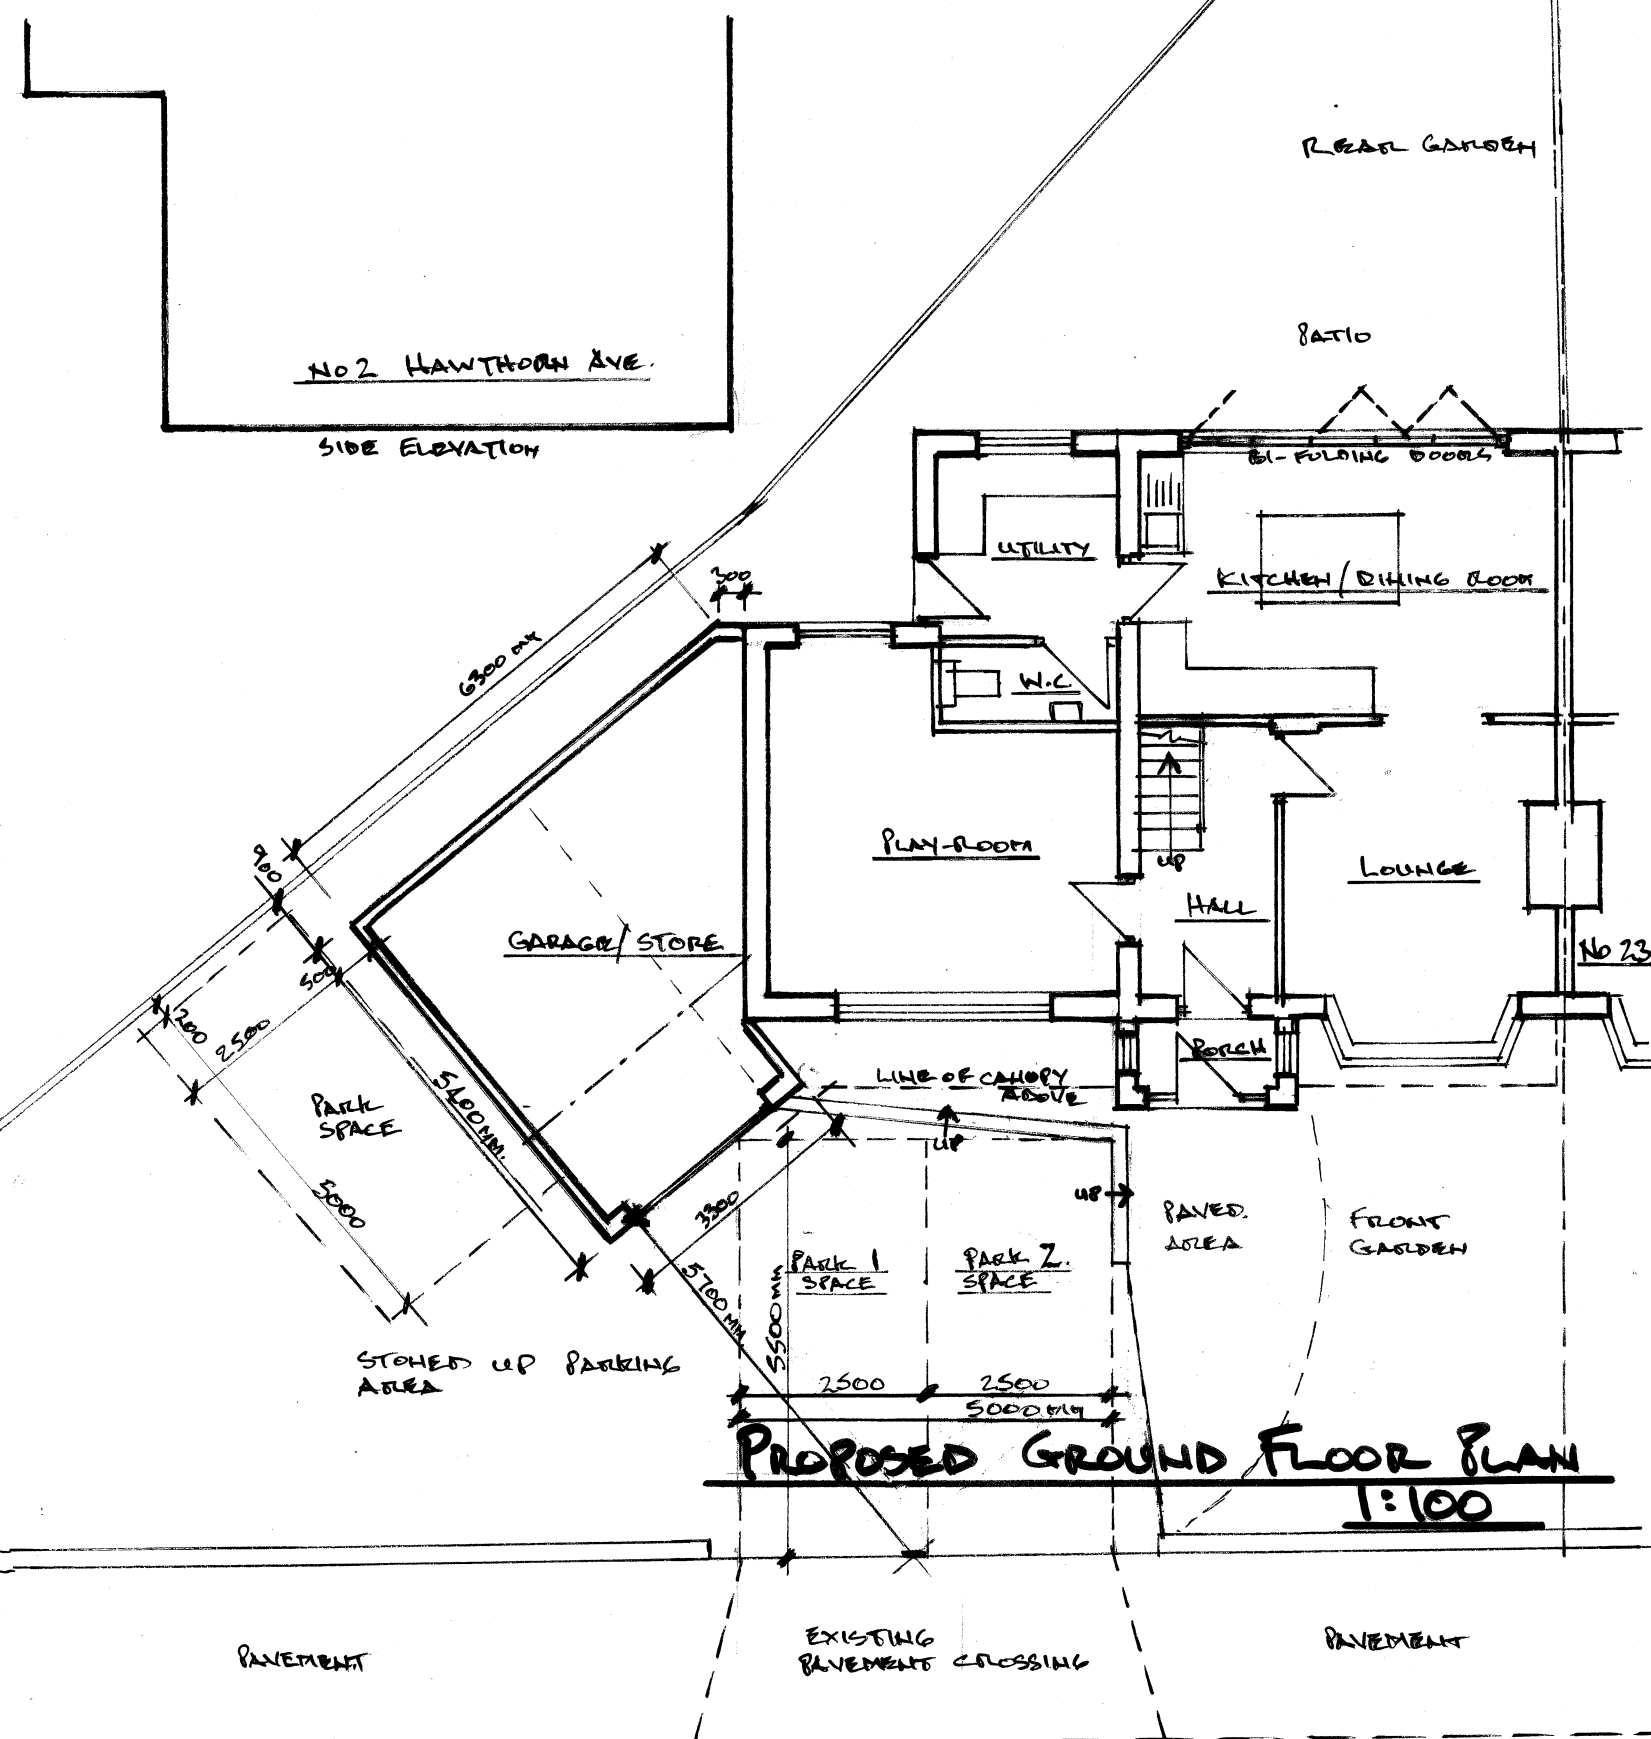

PROPOSED GROUND FLOOR PLAN 1:100

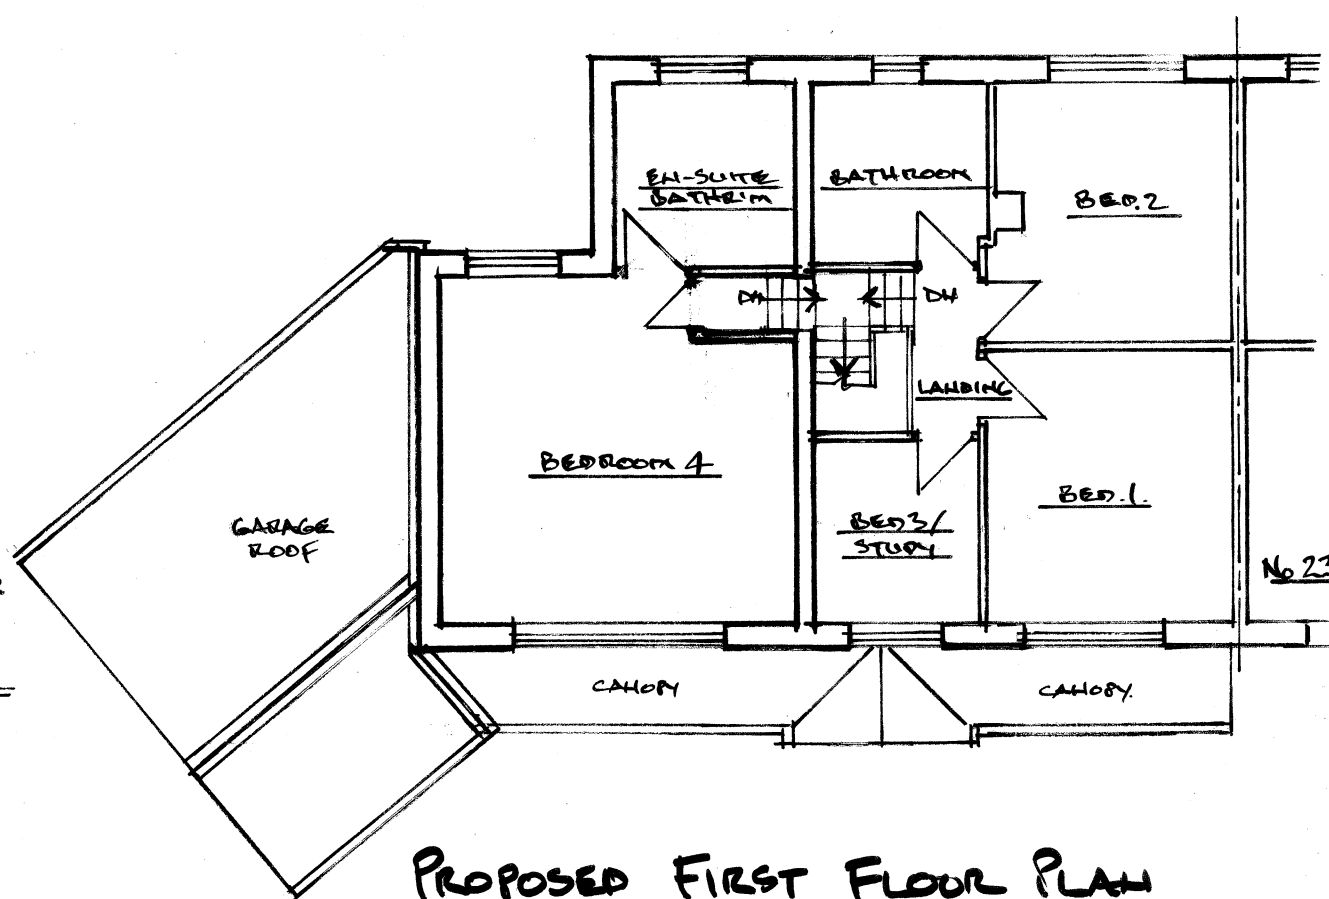

PROPOSED FIRST FLOOR PLAN

REV. A - DRIVEWAY/PARKING SPACES AMENDED, AS PER L.A. ENGINEERS COMMENTS. 2.10.23. N.B.



Architectural & Building Services

NEIL BUTTERWORTH

Tel: 07785 275483
Mobile: 07785 275483

89 Higher Ainsworth Road,
Radcliffe, Manchester, M26 4JJ.

Job Title PROPOSED TWO STOREY/SINGLE STOREY SIDE EXTENSIONS, FRONT PORCH & CANOPY, INT./EXTERNAL ALTERATIONS & DRIVEWAY ALTERATIONS AT 21 NEWCOMBE RD, HOLCOMBE BROOK, BURY

Drawing Title PROPOSED PLANS & ELEVATIONS

Scale <u>1:100</u>	Date <u>SEPT. 23</u>	Drawn by <u>N.B.</u>	Drawing No. <u>2A</u>
-----------------------	-------------------------	-------------------------	--------------------------