




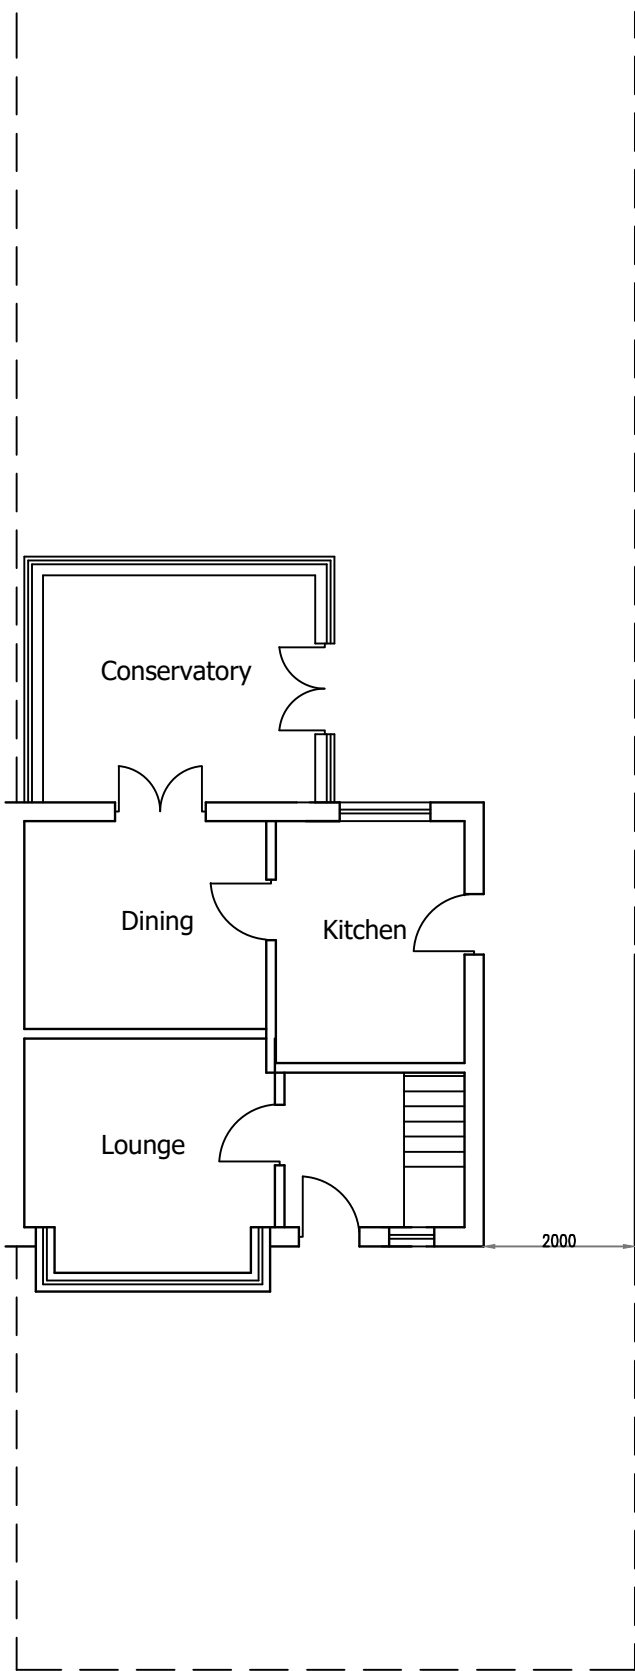


EXISTING GROUND FLOOR

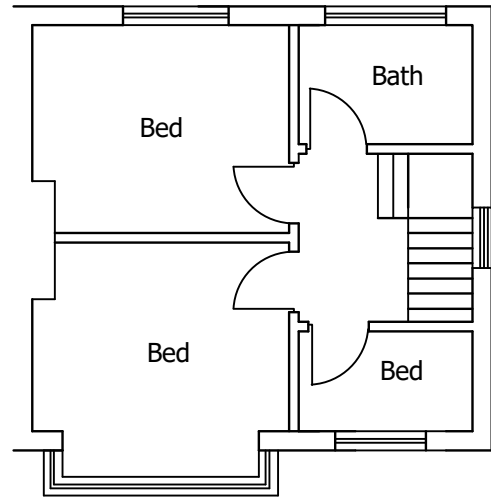


EXISTING FIRST FLOOR

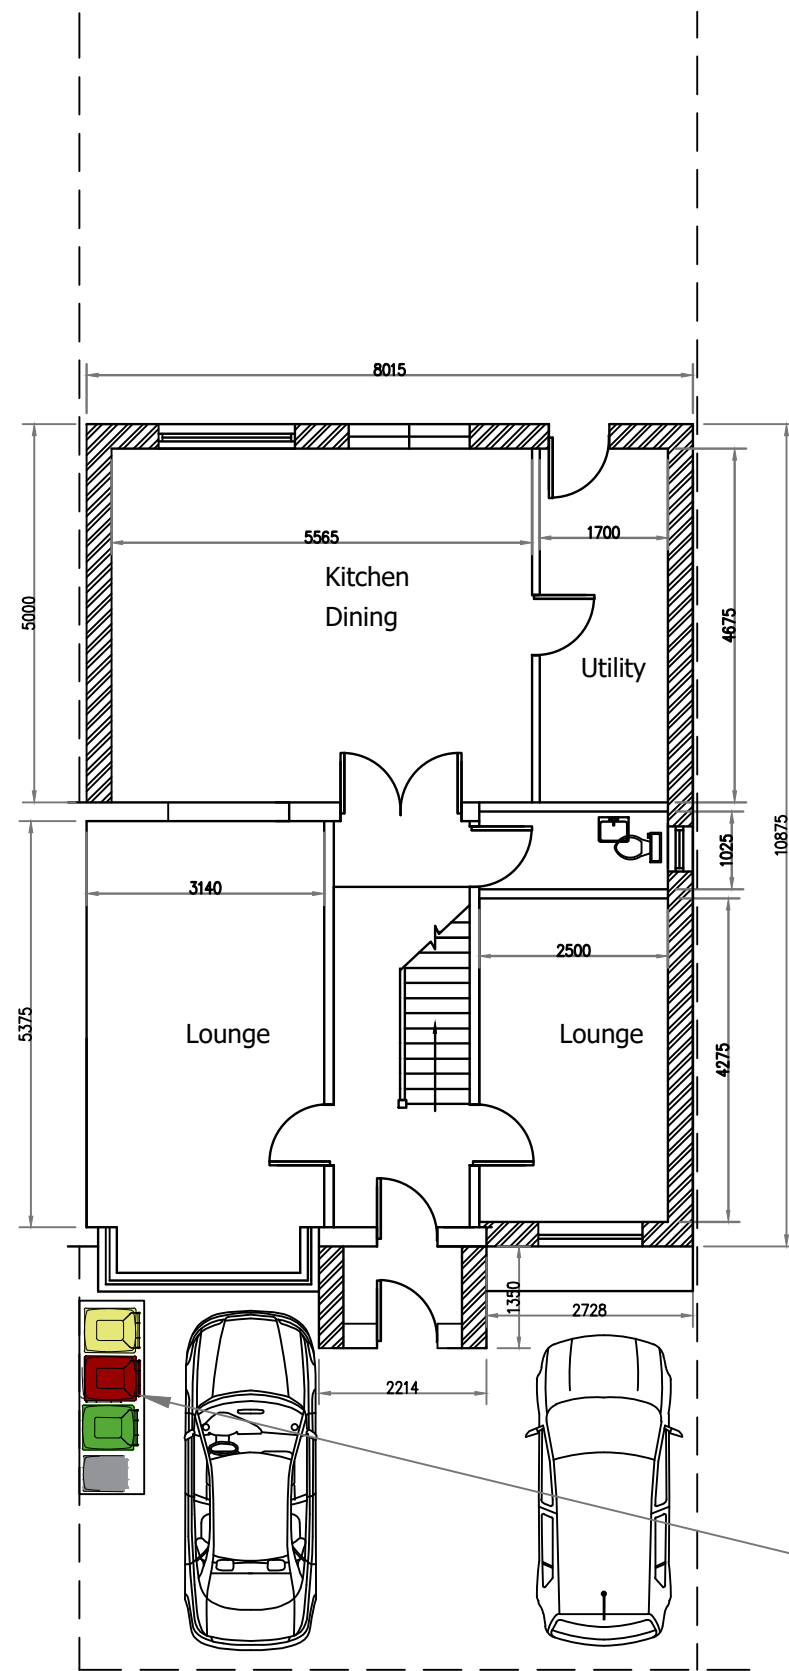


PROPOSED GROUND FLOOR

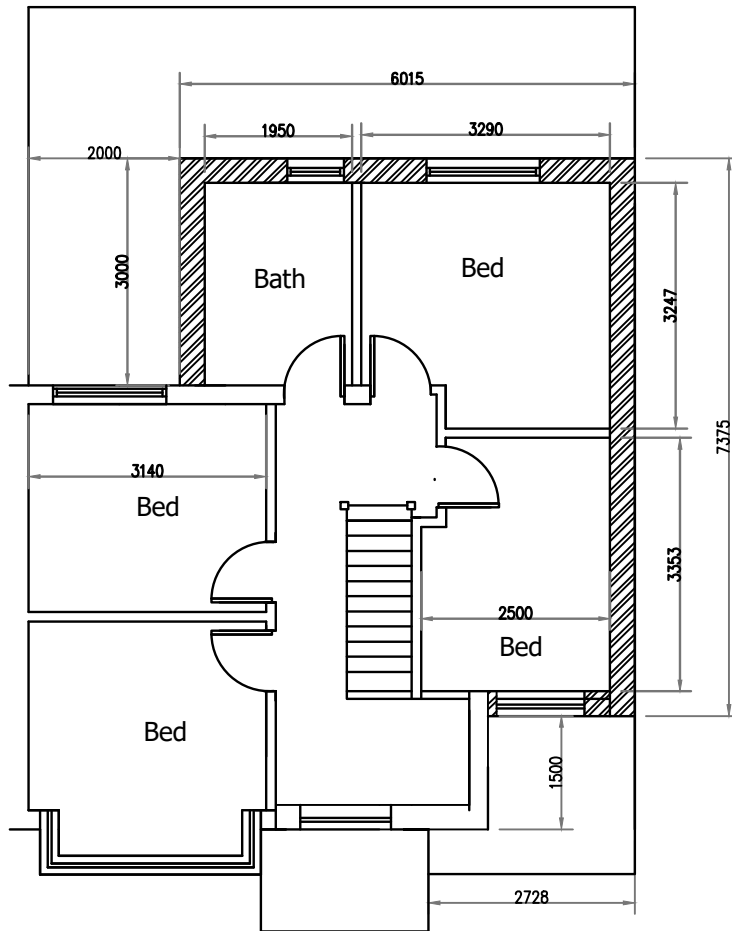



PROPOSED FIRST FLOOR

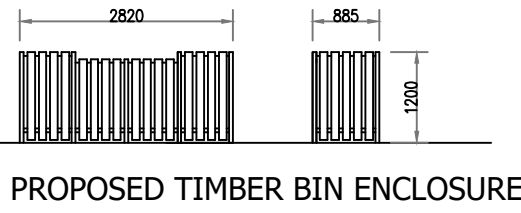

PROPOSED TIMBER BIN ENCLOSURE

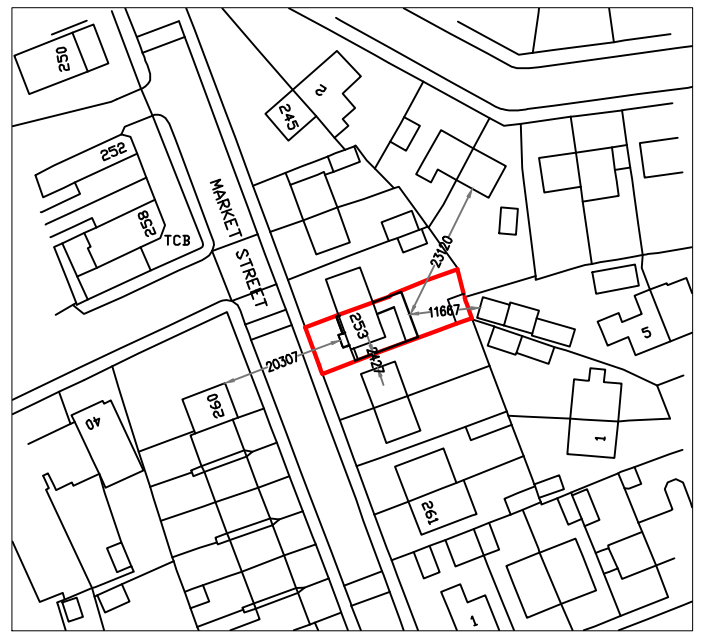

LOCATION PLAN (1:1250)
© Crown copyright and database rights 2023
Ordnance Survey 0100031673

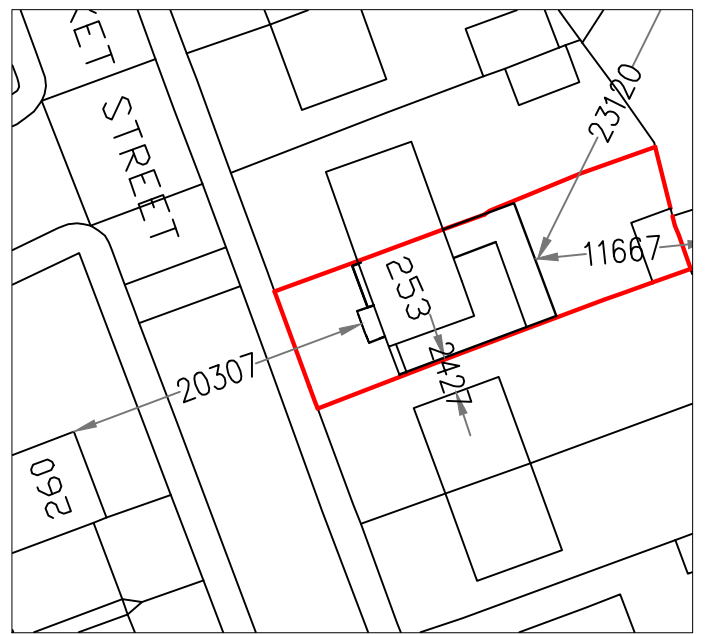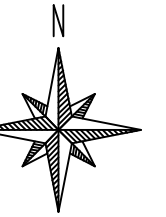


BLOCK PLAN (1:500)




EXISTING FRONT ELEVATION



EXISTING SIDE ELEVATION

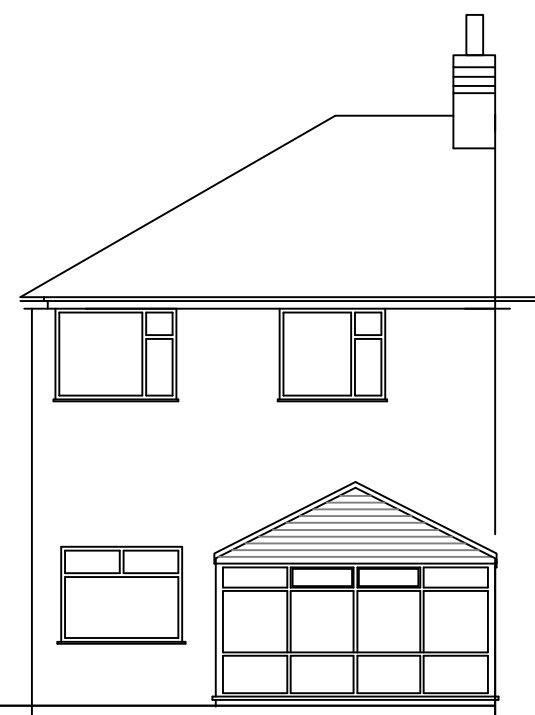


EXISTING REAR ELEVATION

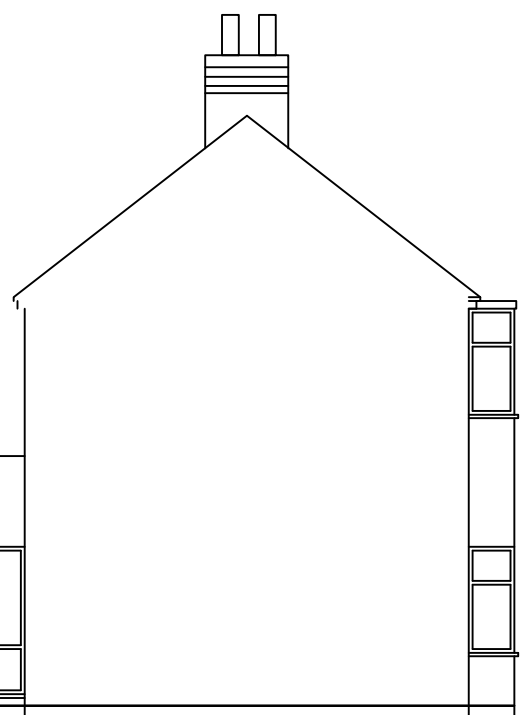

EXISTING SIDE ELEVATION (1)




PROPOSED FRONT ELEVATION

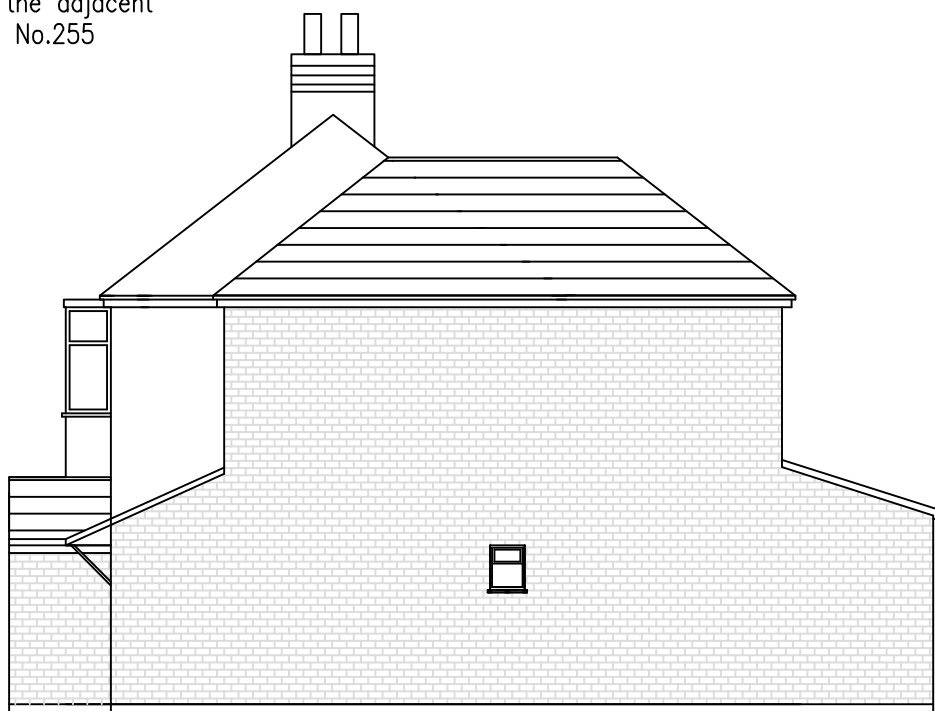


PROPOSED SIDE ELEVATION



PROPOSED REAR ELEVATION

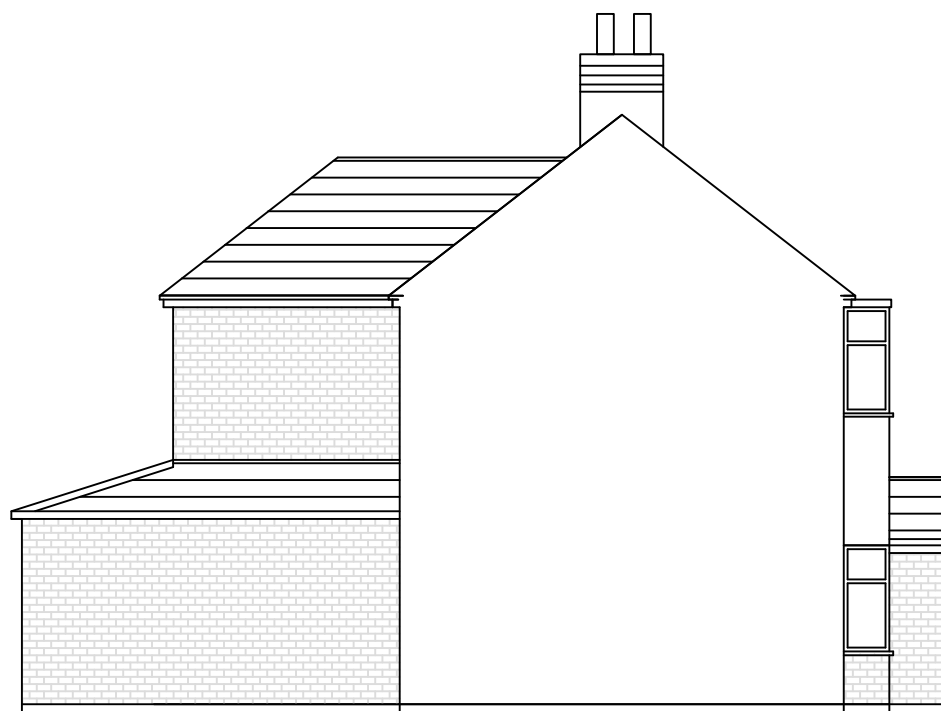

PROPOSED SIDE ELEVATION (2)

 

PROPOSED
SITE PLAN (1:200)

Date	Rev.		Initials
18/9/23.	B	First floor set back	RA
29/9/23.	C	Boundary clarified	RA
3/10/23.	D	Site Plan	RA
11/10/23.	E	Site Plan amended	RA
26/10/23.	F	Set back	RA
26/10/23.	G	Gutter note added	RA

This drawing is subject to copyright and is not to be reproduced in part or whole without approval.
Figured dimensions take precedence over scaled measurements from the drawing. All dimensions and drawings to be checked by Client and Contractor and discrepancies clarified with the Client prior to commencement.
The whole of the works to comply with Planning Approval & Conditions and current Building Regulations. No work to commence without Planning & Building Regulations approval.
The client must ensure the project complies with the Construction Design and Management Regulations 2015.
The Client should ensure consent from any landowner or interested party is obtained, as well as compliance with Party Wall Act 1996

Notes

RAD

The White House,
42-44 Chorley New Road,
Bolton
BL1 4AP

Tel : 01204 322196
Fax : 01204 214110
Mob: 07790 361104
Email: info@radesignprojects.co.uk

Project
253 MARKET ST
BURY
BL9 9JW

Title
EXISTING & PROPOSED PLANS

Client
MARYAM BIBI

Drawn
RA

Date
JUNE 2023

Scale
1:100 @ A1 / 1:200 @ A3

Drawing Number
RAD/2890/23/1/RevG