


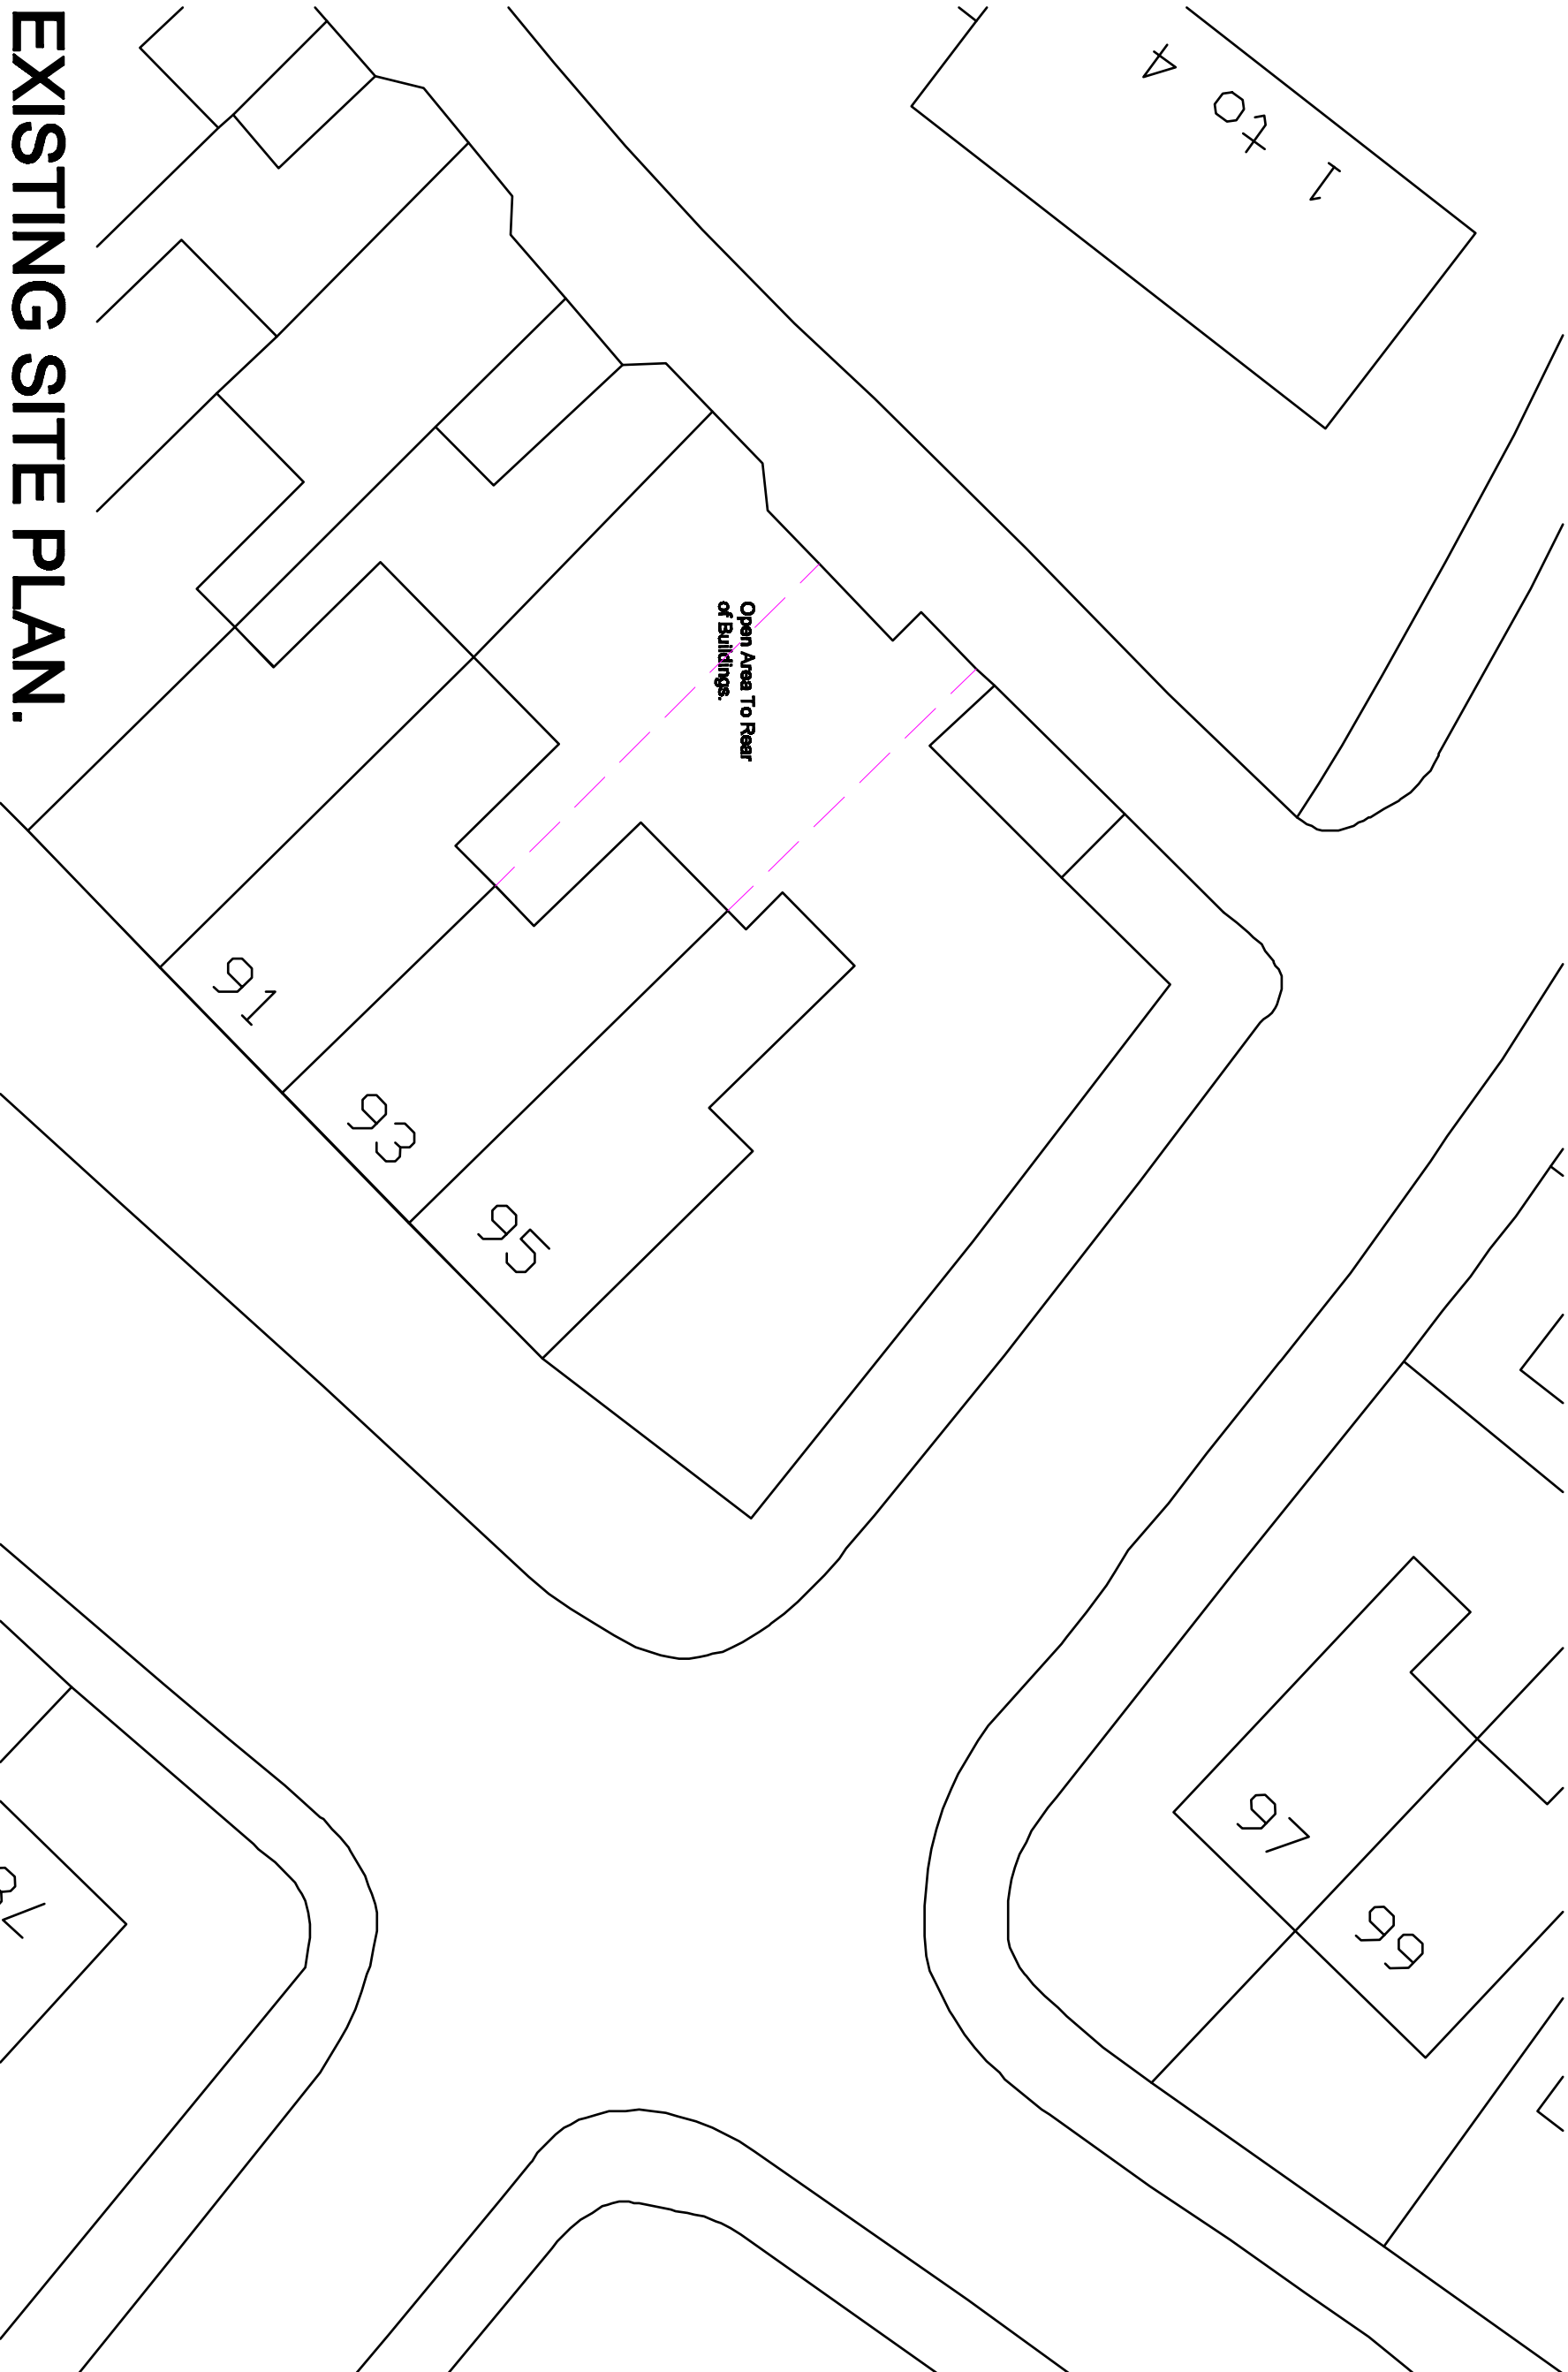

EXISTING SITE PLAN.

Revision.	Title :	Project :	MTC Designs
	PROPOSED CHANGE OF USE FROM OFFICES TO RESIDENTIAL USE.	91A, WINDSOR ROAD, BURY, M25 0DB	31 Eddard Drive Bishops Clee CE17 6TB T: 01204 410714, M: 07700000114 Email: info@mtcdesigns.co.uk
			Scale: 1:500 @ A3 Date: October 2023.
			Drawing No: P04