




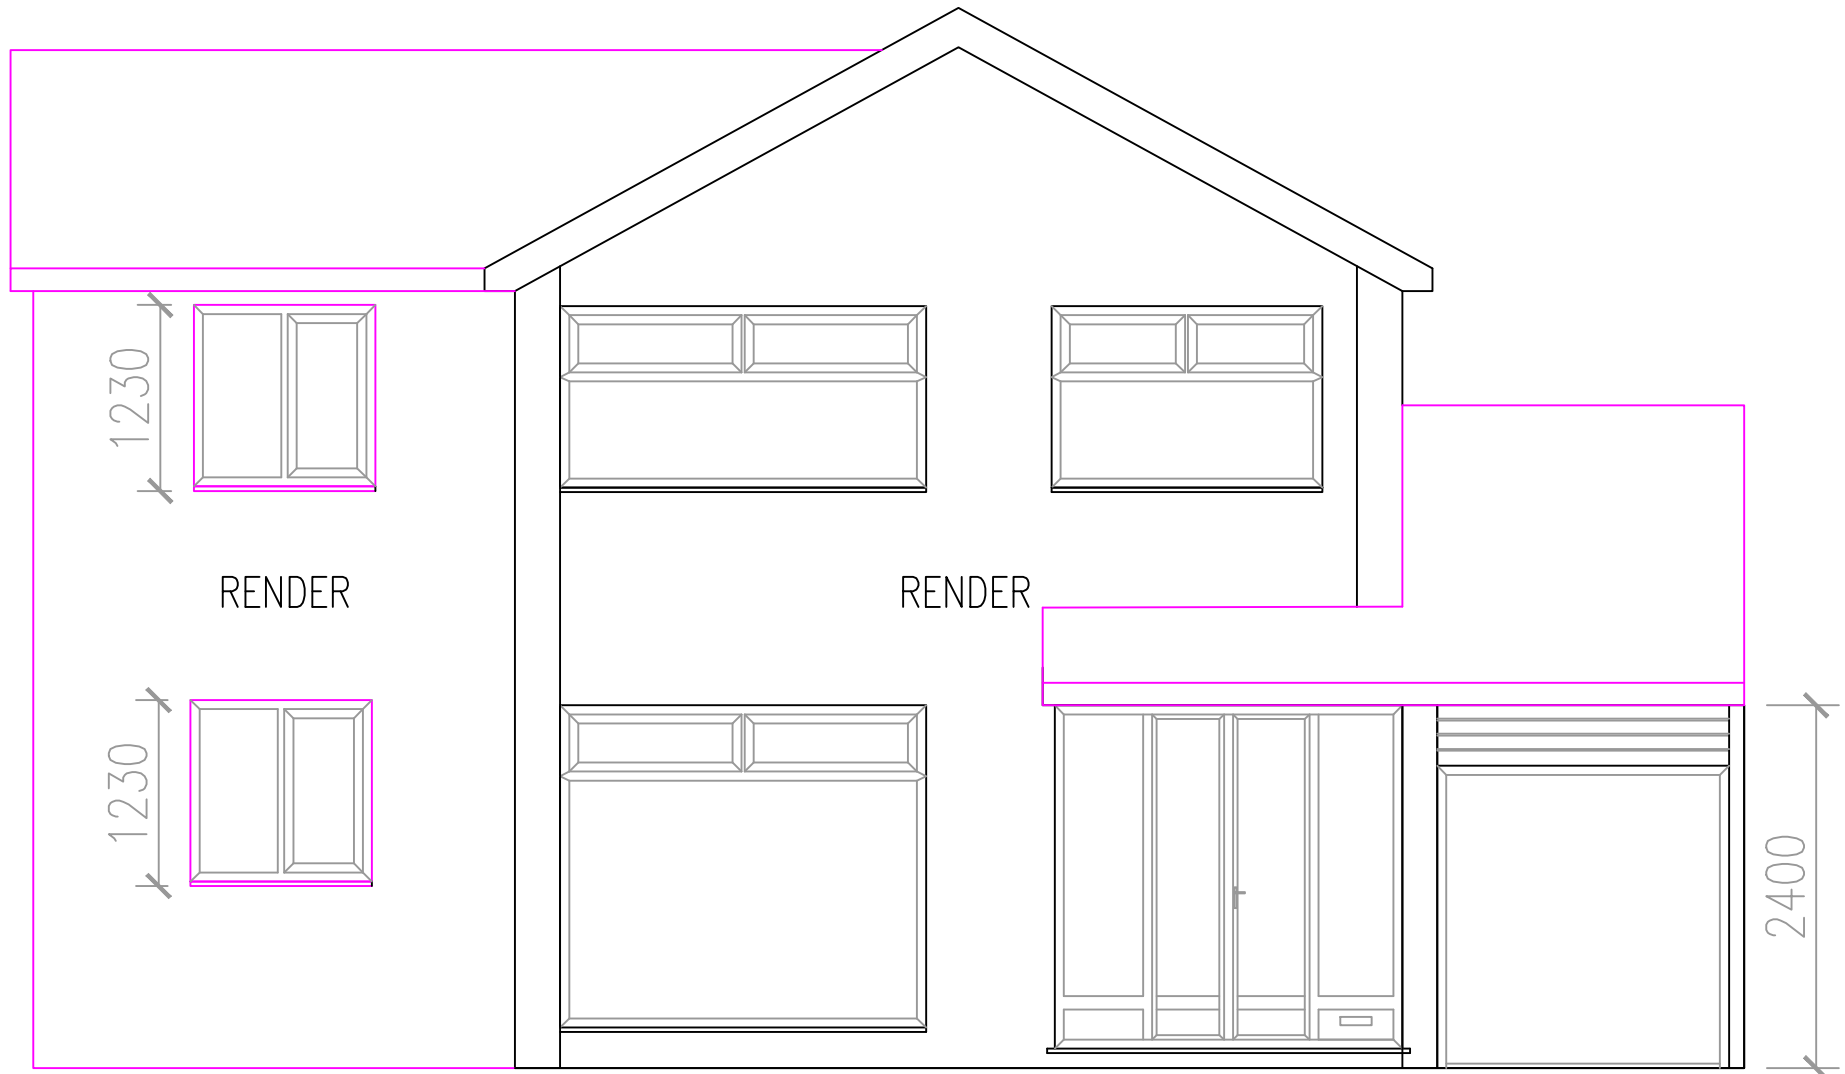


PROPOSED FRONT ELEVATION

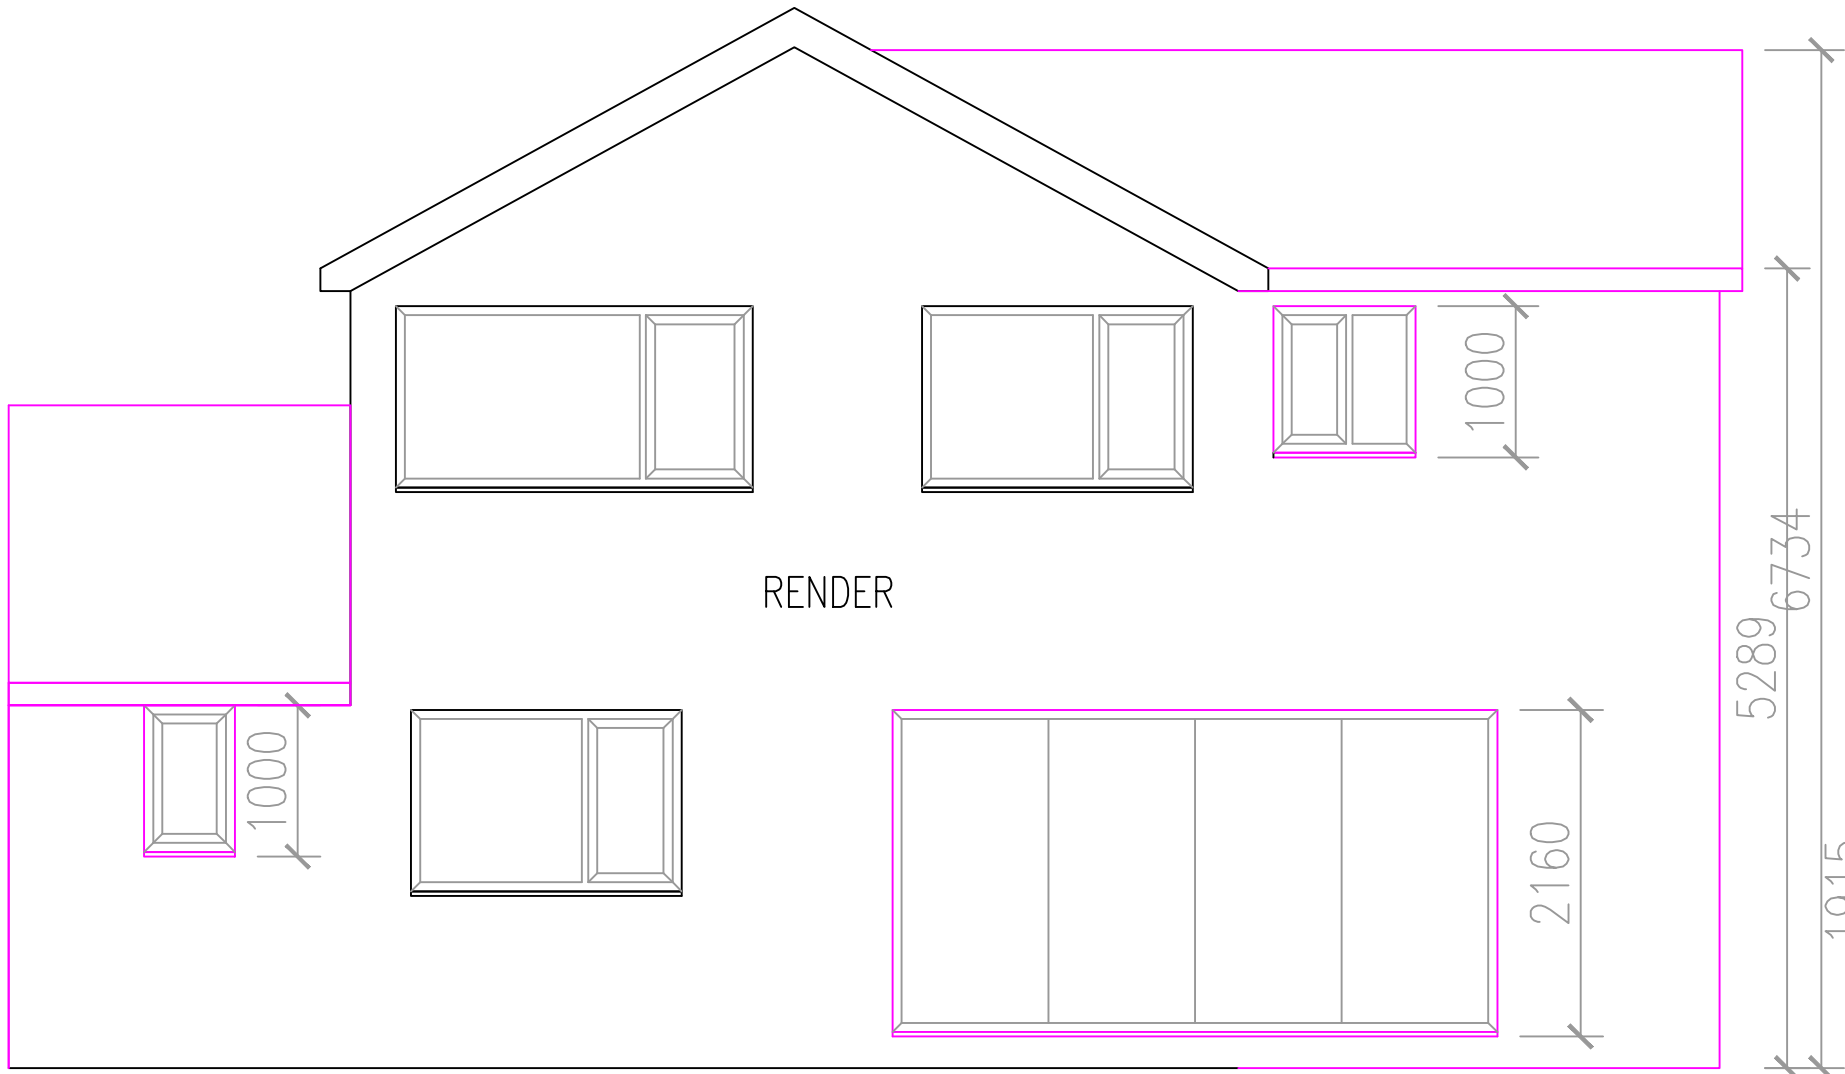


PROPOSED REAR ELEVATION

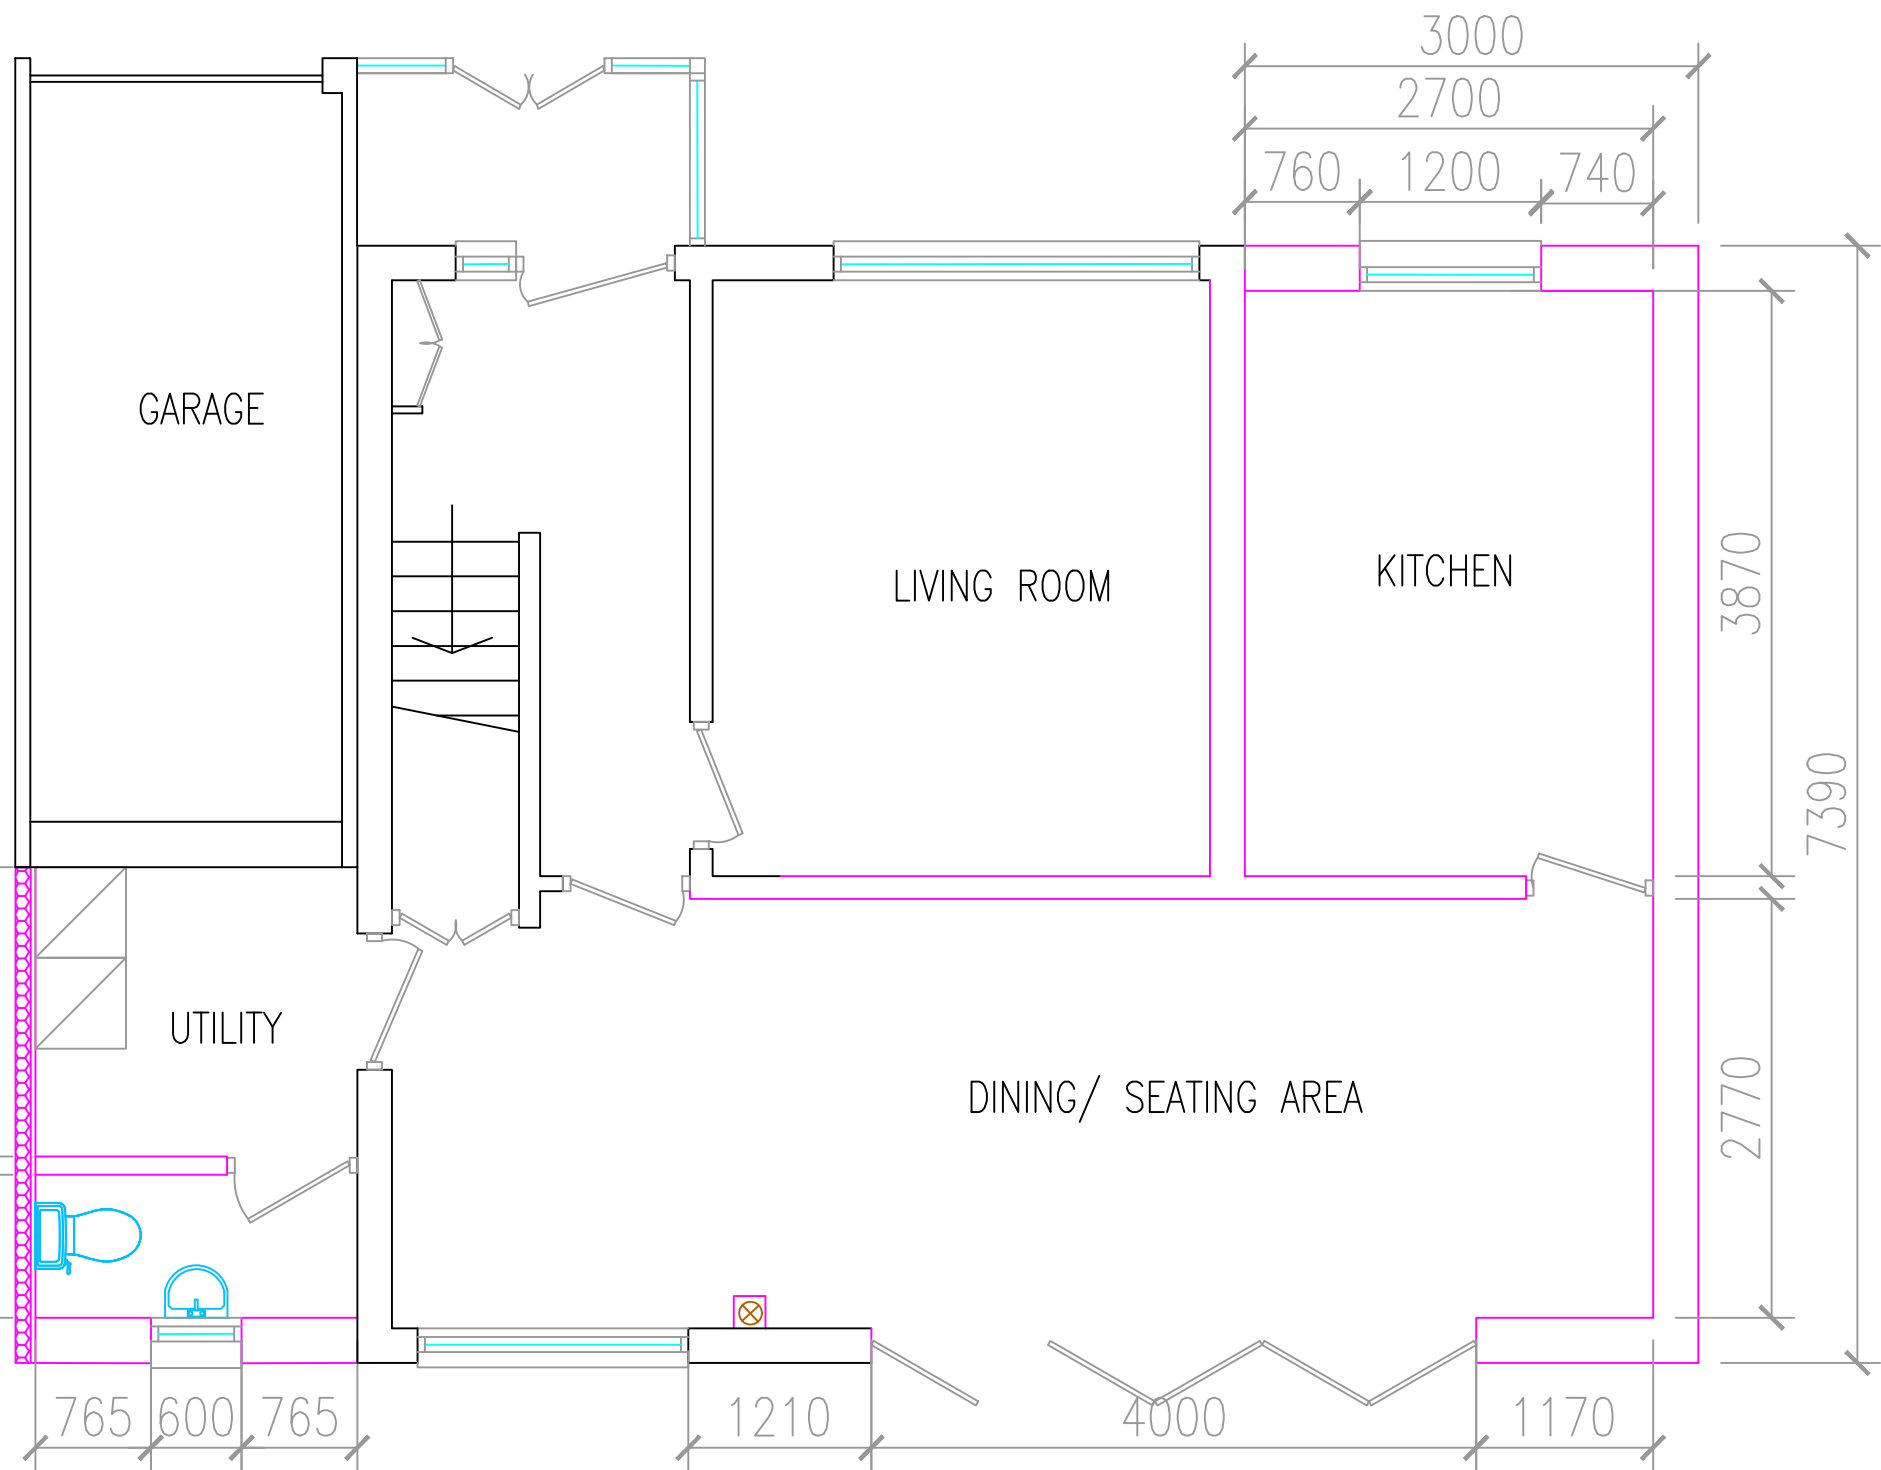


PROPOSED GROUND FLOOR

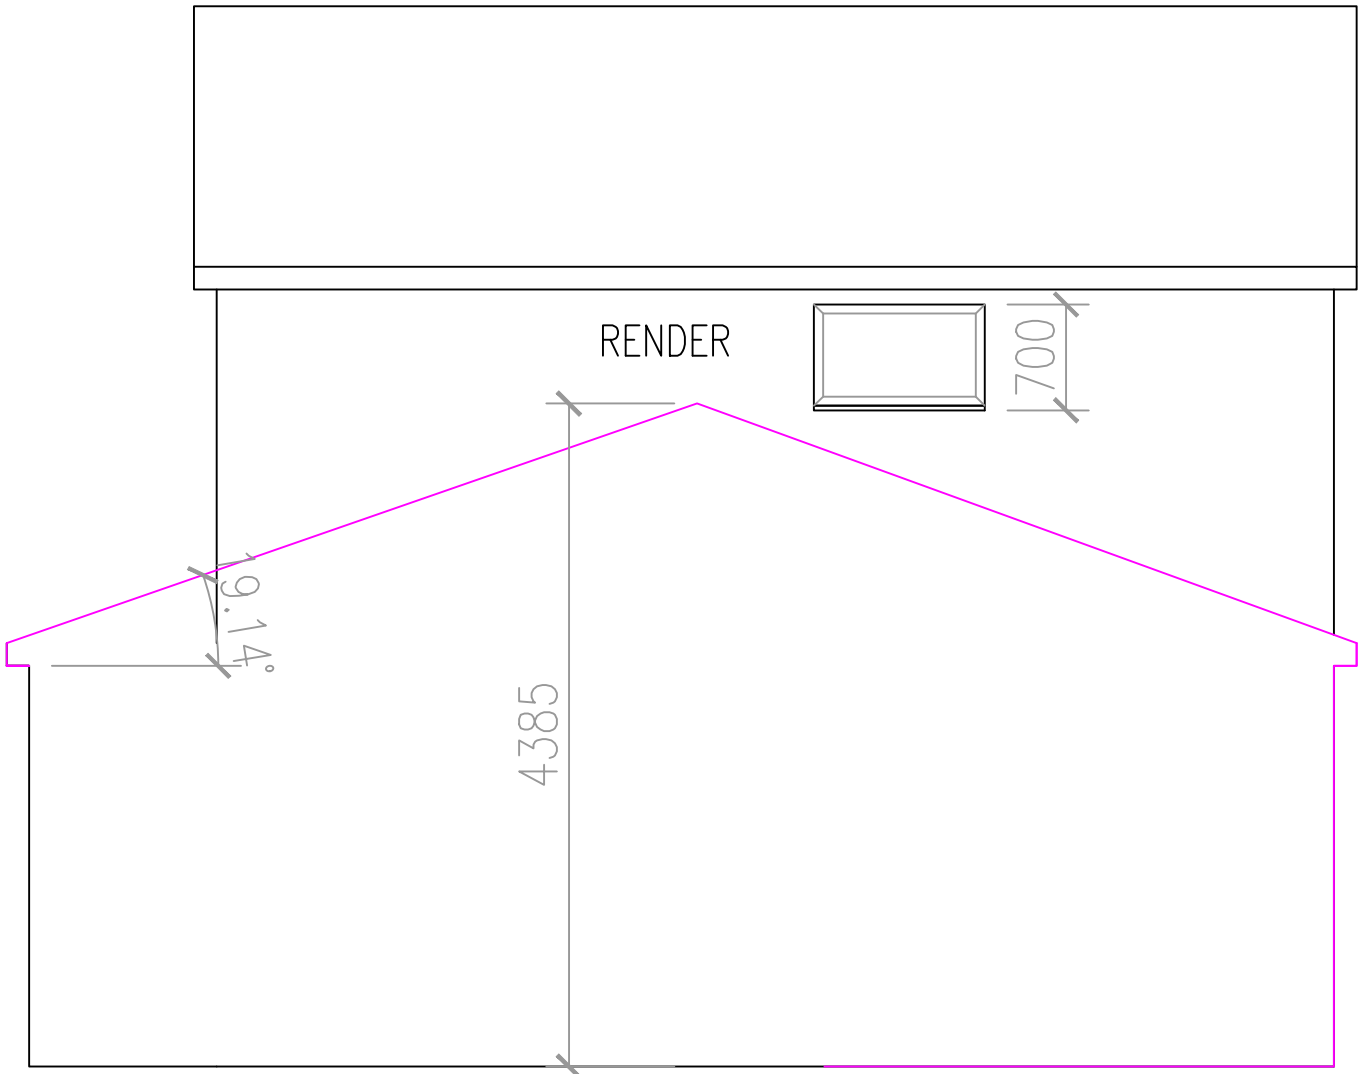

PROPOSED RHS ELEVATION

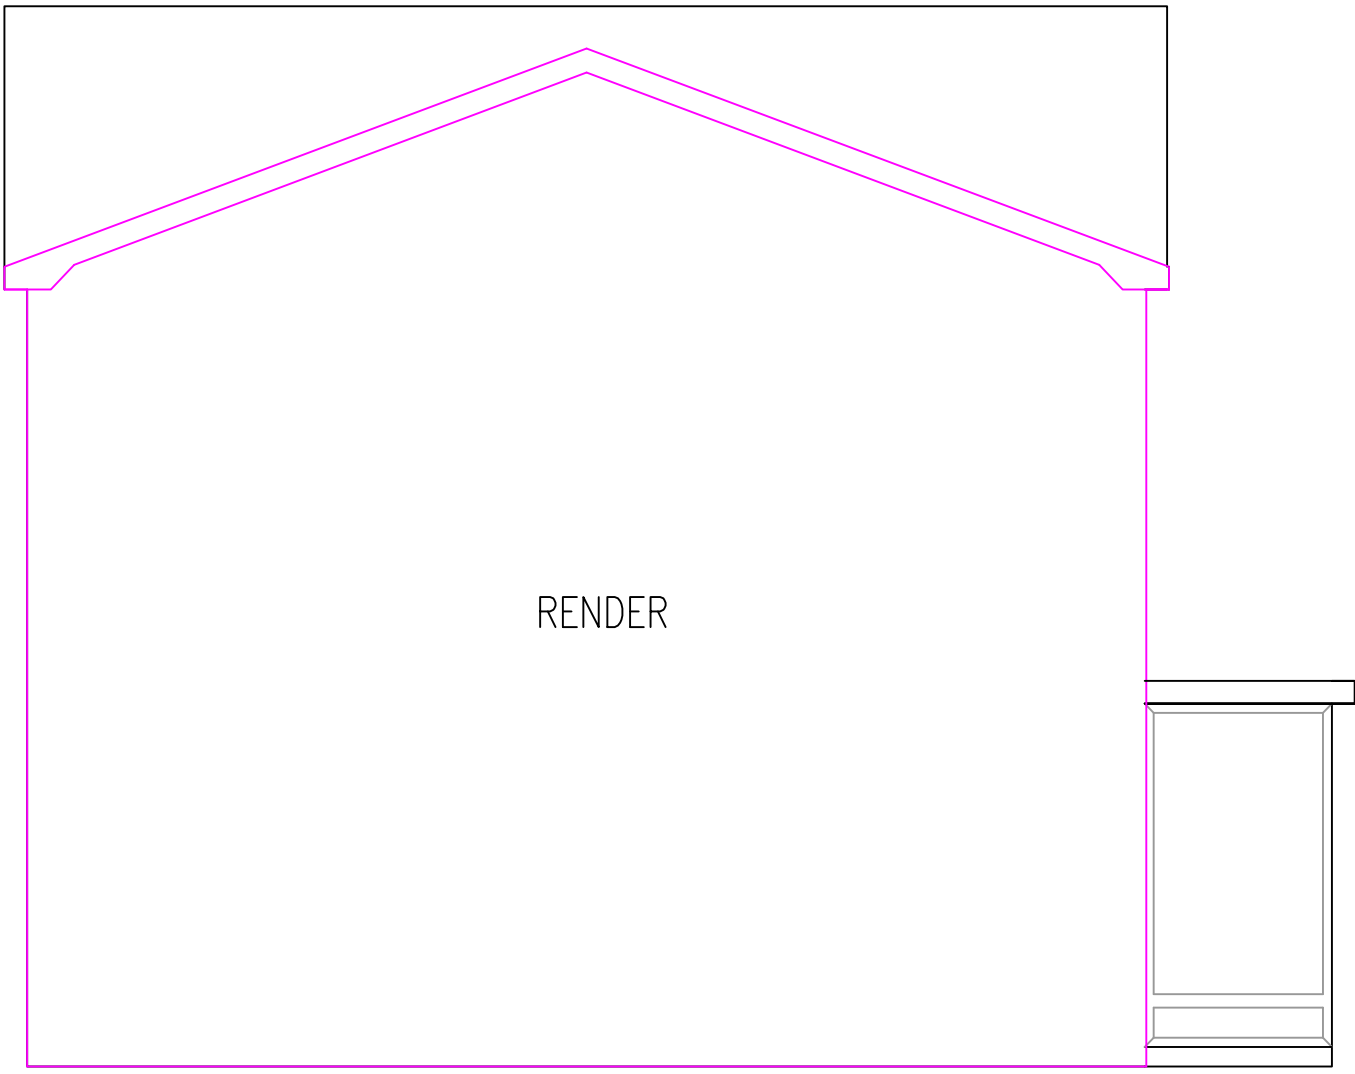

PROPOSED LHS ELEVATION

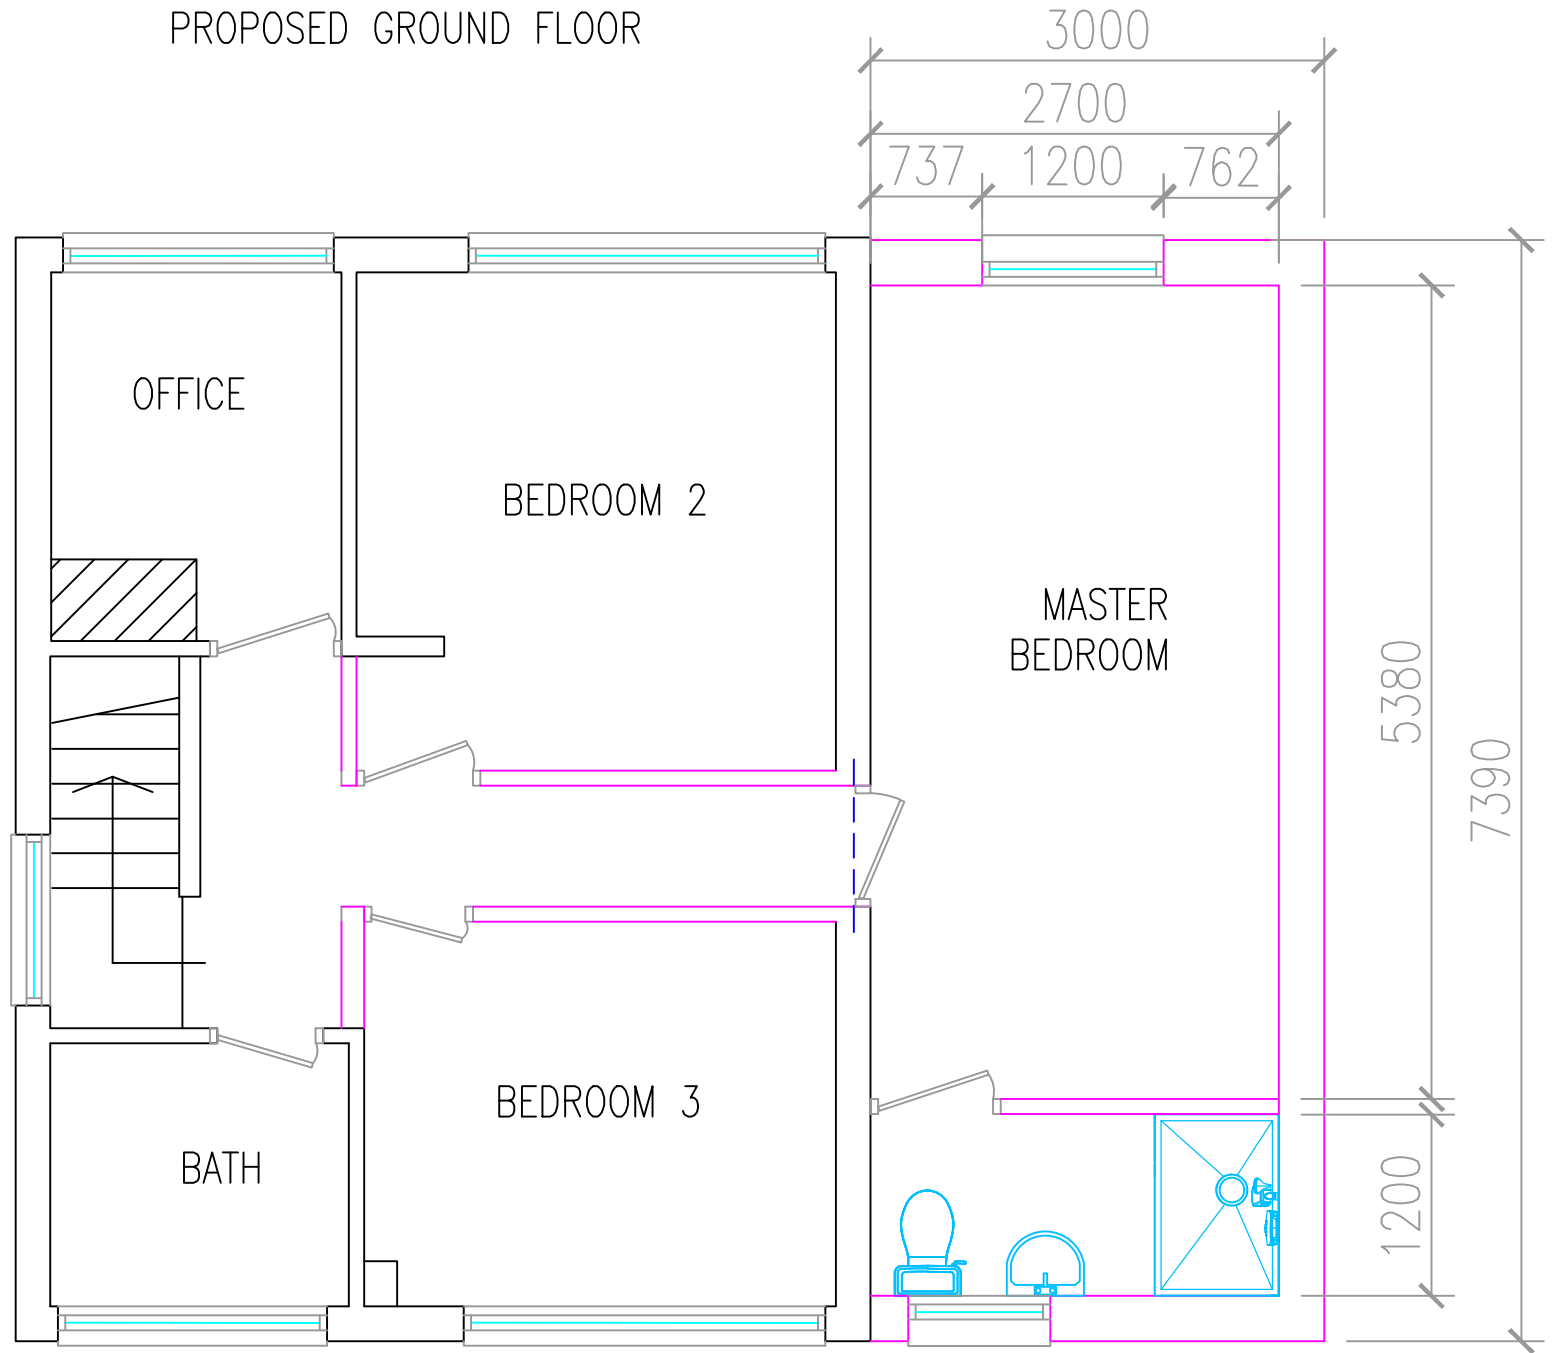

PROPOSED FIRST FLOOR

Amendments	
A - Roof amendments made to include pike	Nov 2021
B - Alternative layout	Jan 2022
C - Annotation to show render finish to all elevations	Jan 2023
D - Alternative roof arrangement to garage	April 2023

JB

DESIGNS
Rebecca Bates
36 Brown Street
Radcliffe
0774828212

Client: Mr and Mrs Kelly
Address: 1 Holbeach Close
Rev: 0
Scale: 1:50
Drawing: Proposed Plans and Elevations

Date: Jan 2022