

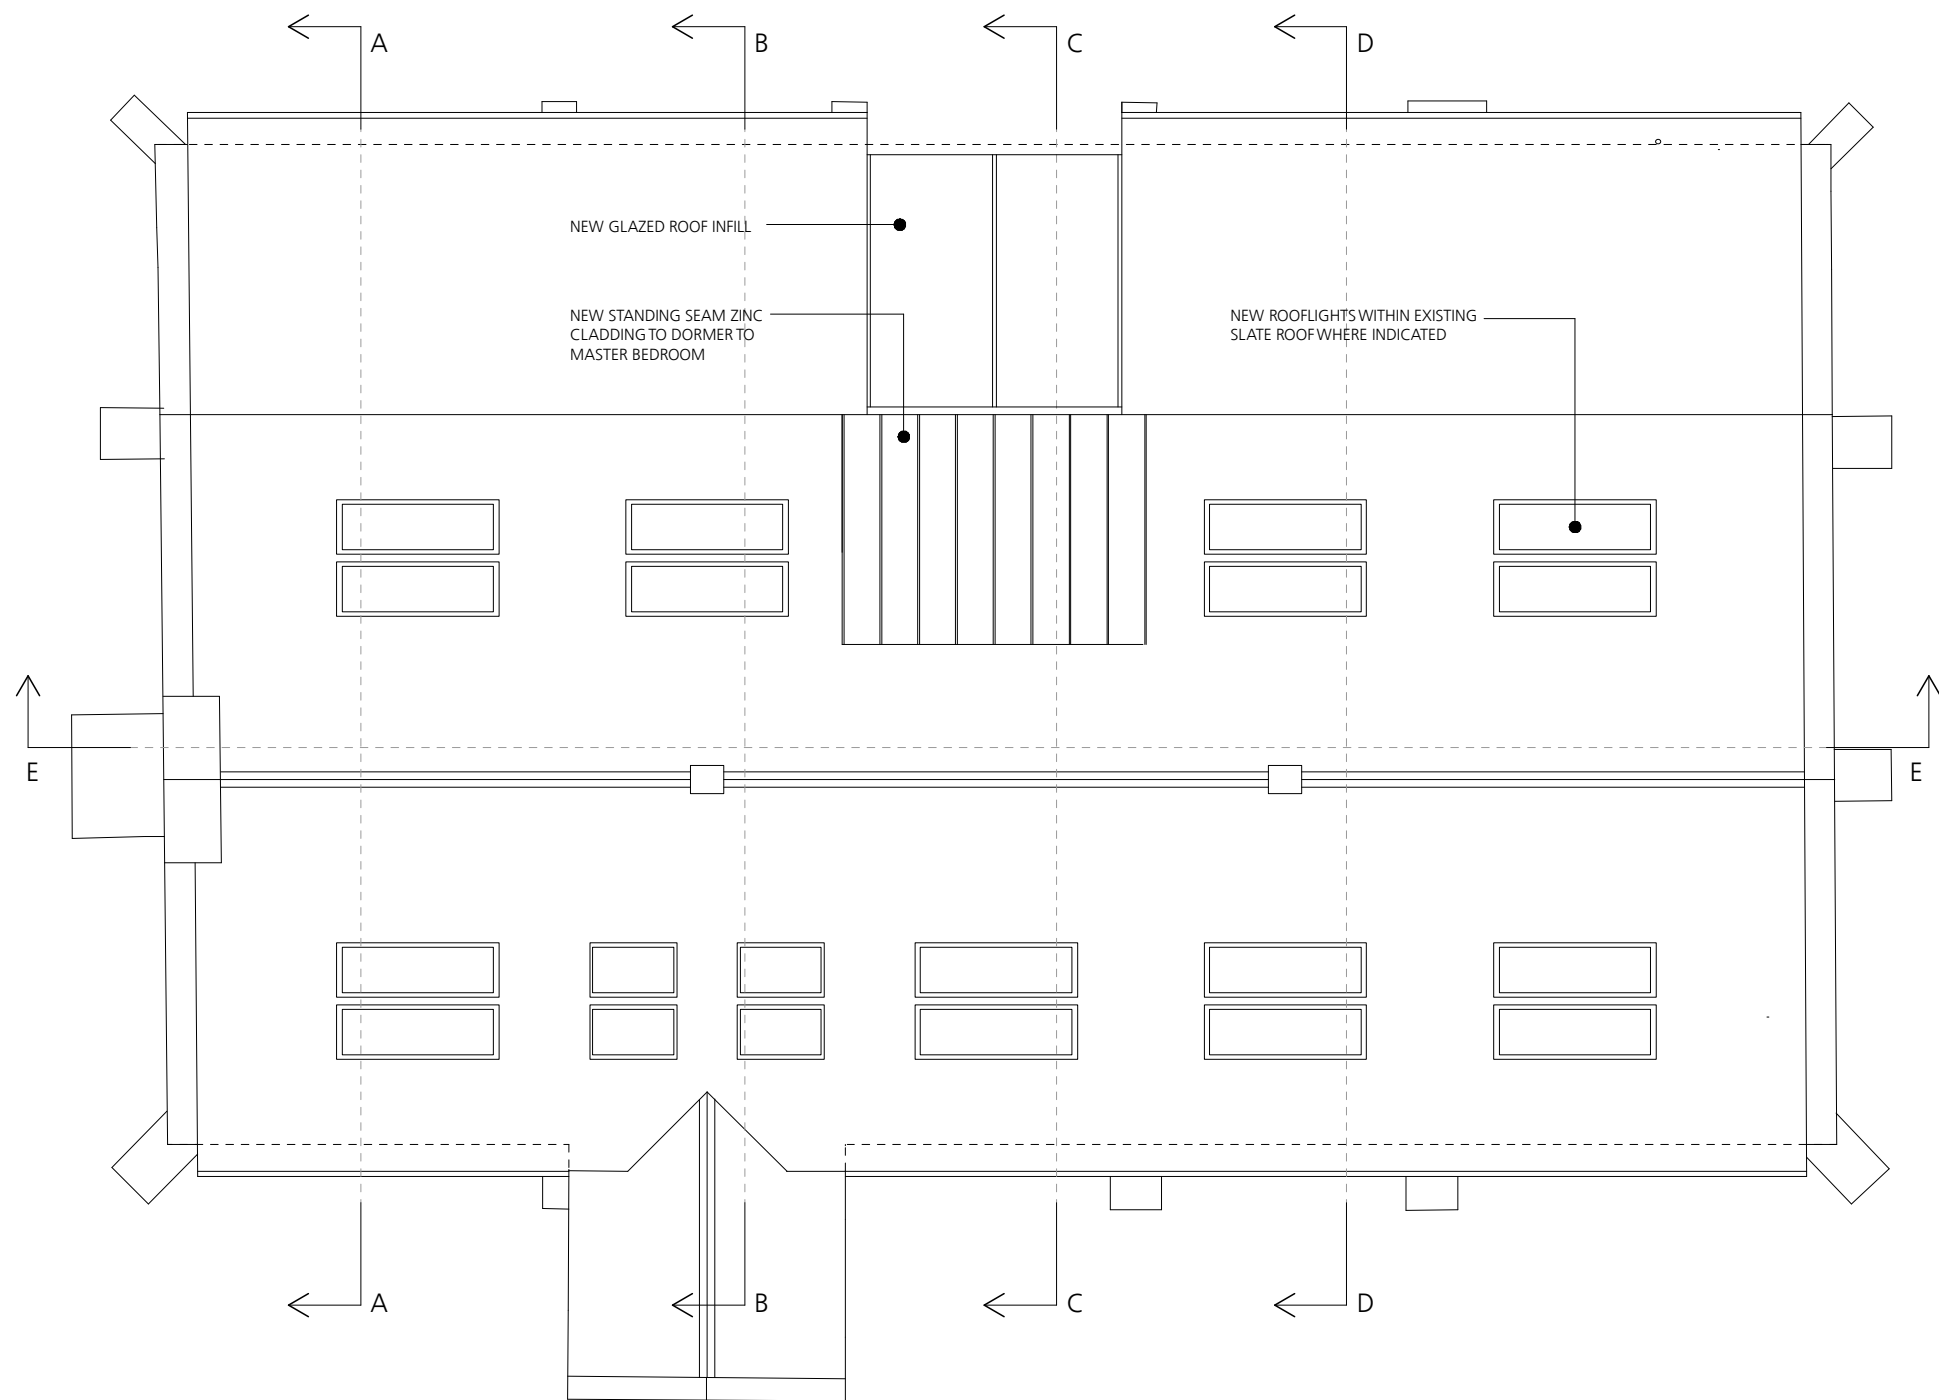


 

Rev E - 05/23 - Glass roof and dormer updated
Rev D - 04/22 - Rooflights amended
Rev C - 03/22 - Rooflights amended, roof glazing added
Rev B - 02/22 - Rooflights amended, section EE added
Rev A - 01/22 - Dormer omitted to Bed 2. dormer to Bed 1 enlarged, rooflight layout amended

 

Jonathan Davidson Architects

Architecture & Industrial Design
47 Hilton Street
MANCHESTER
M1 2EF
t: 0161 711 0835
e: inbox@jddavidsonarchitects.com
w: www.jddavidsonarchitects.com

Client Mr D Apenteng
Project **St John in the Wilderness
Whalley Rd, Shuttleworth**
Scale 1:100 @ A3
Date Sept 2021

Document **Planning Drawing
Proposed Roof Plan**
Status For information

Doc Ref	367	PD	0008	E
---------	-----	----	------	---