




56 WINDSOR ROAD

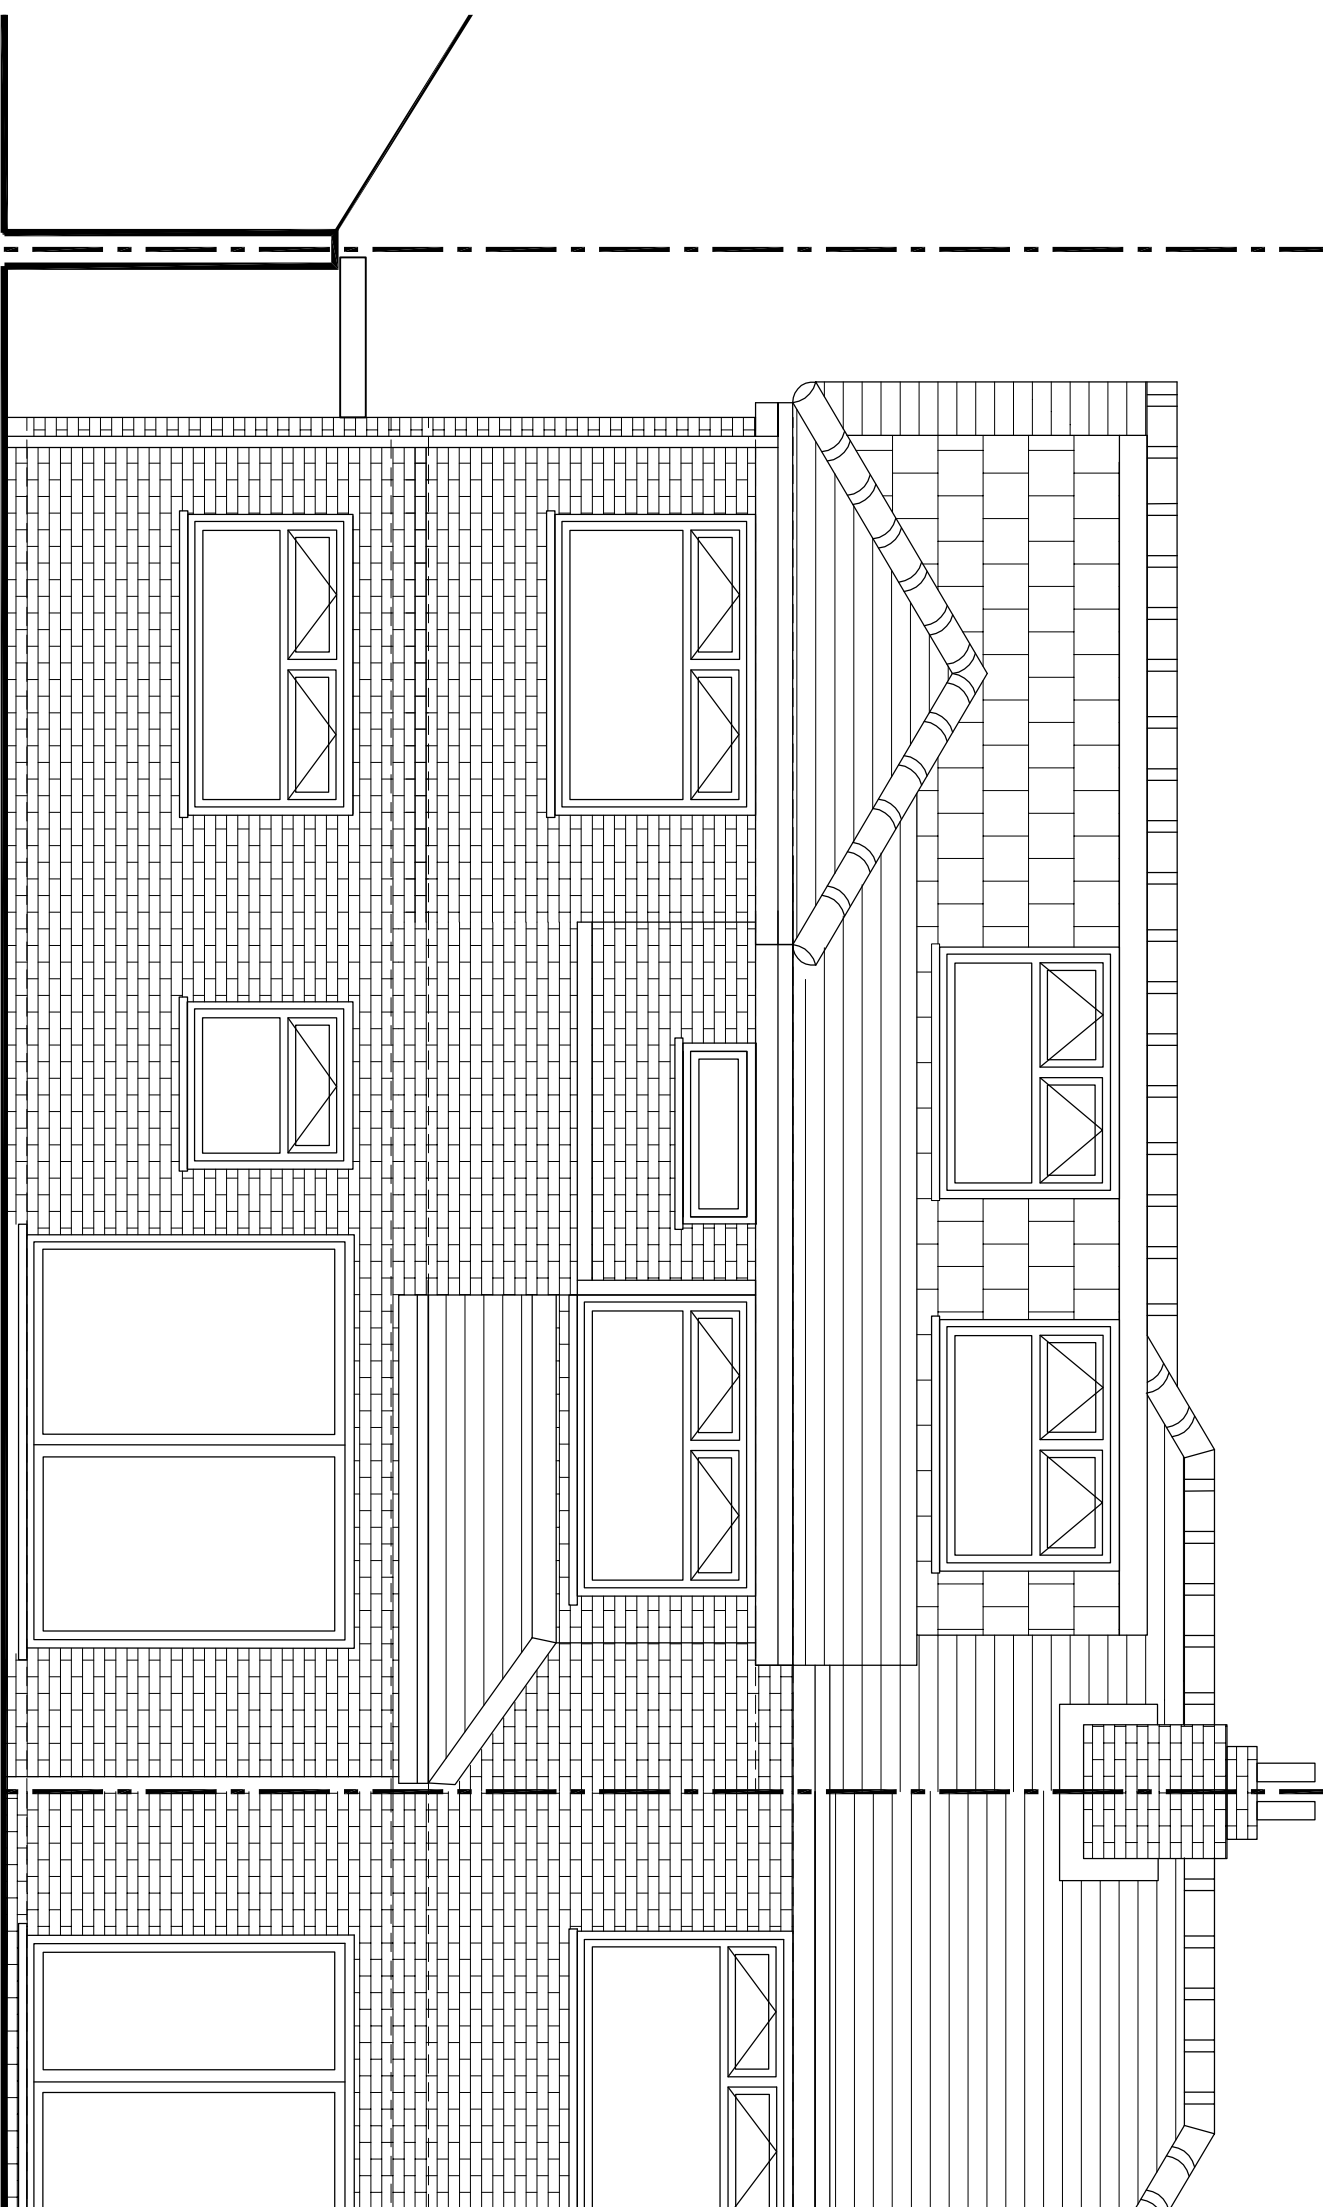


PROPOSED REAR ELEVATION
SCALE 1:50 @A1

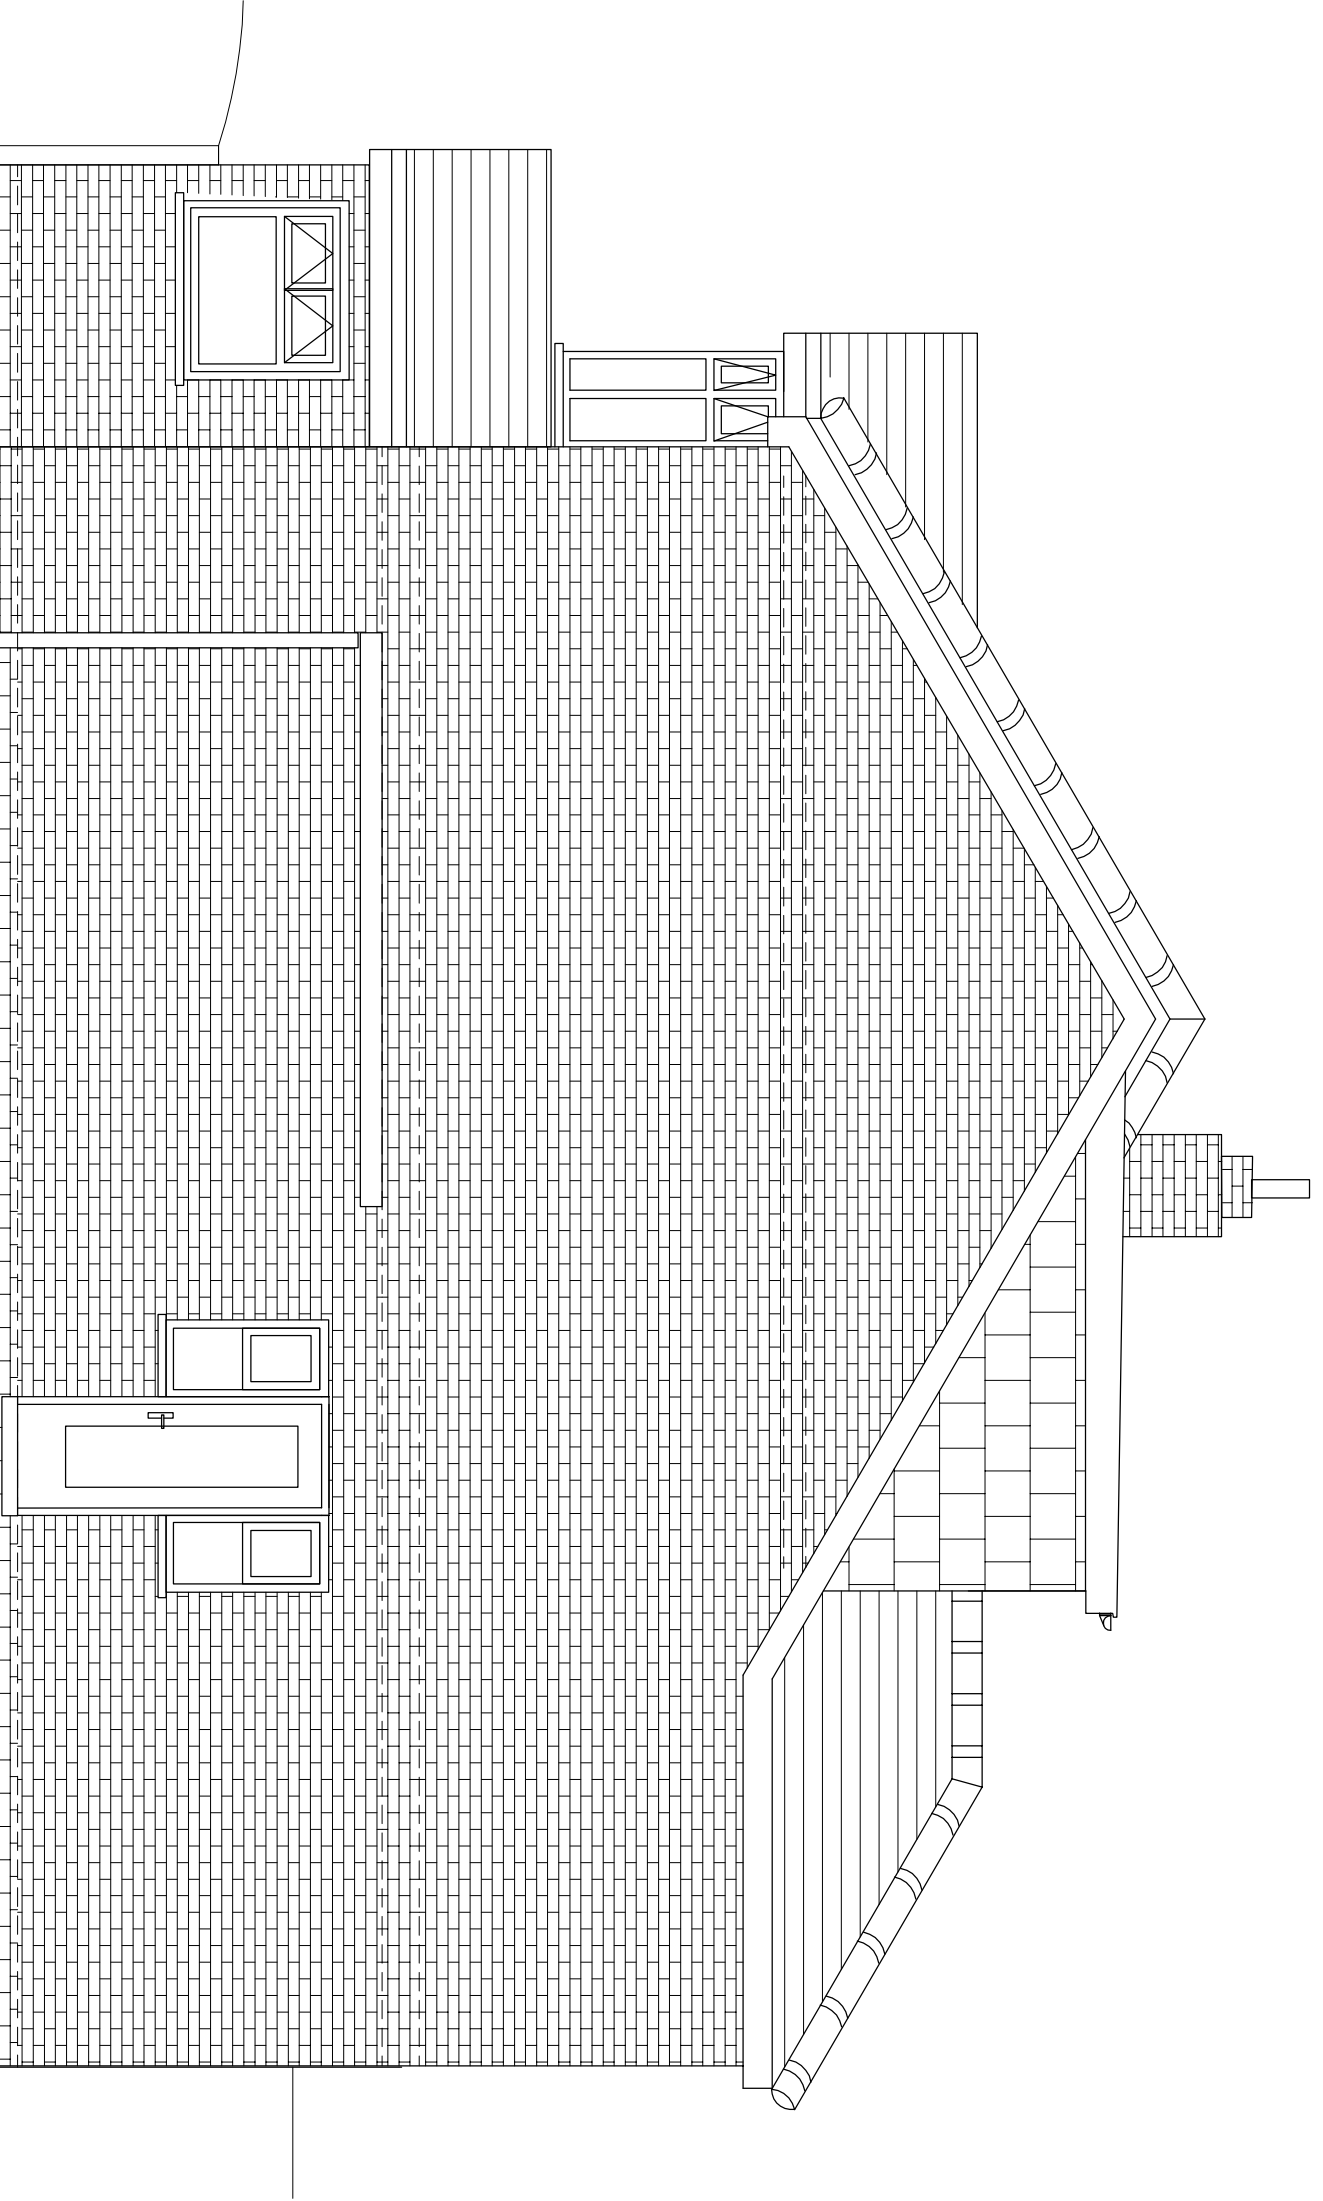


PROPOSED SIDE ELEVATION 1
SCALE 1:50 @A1

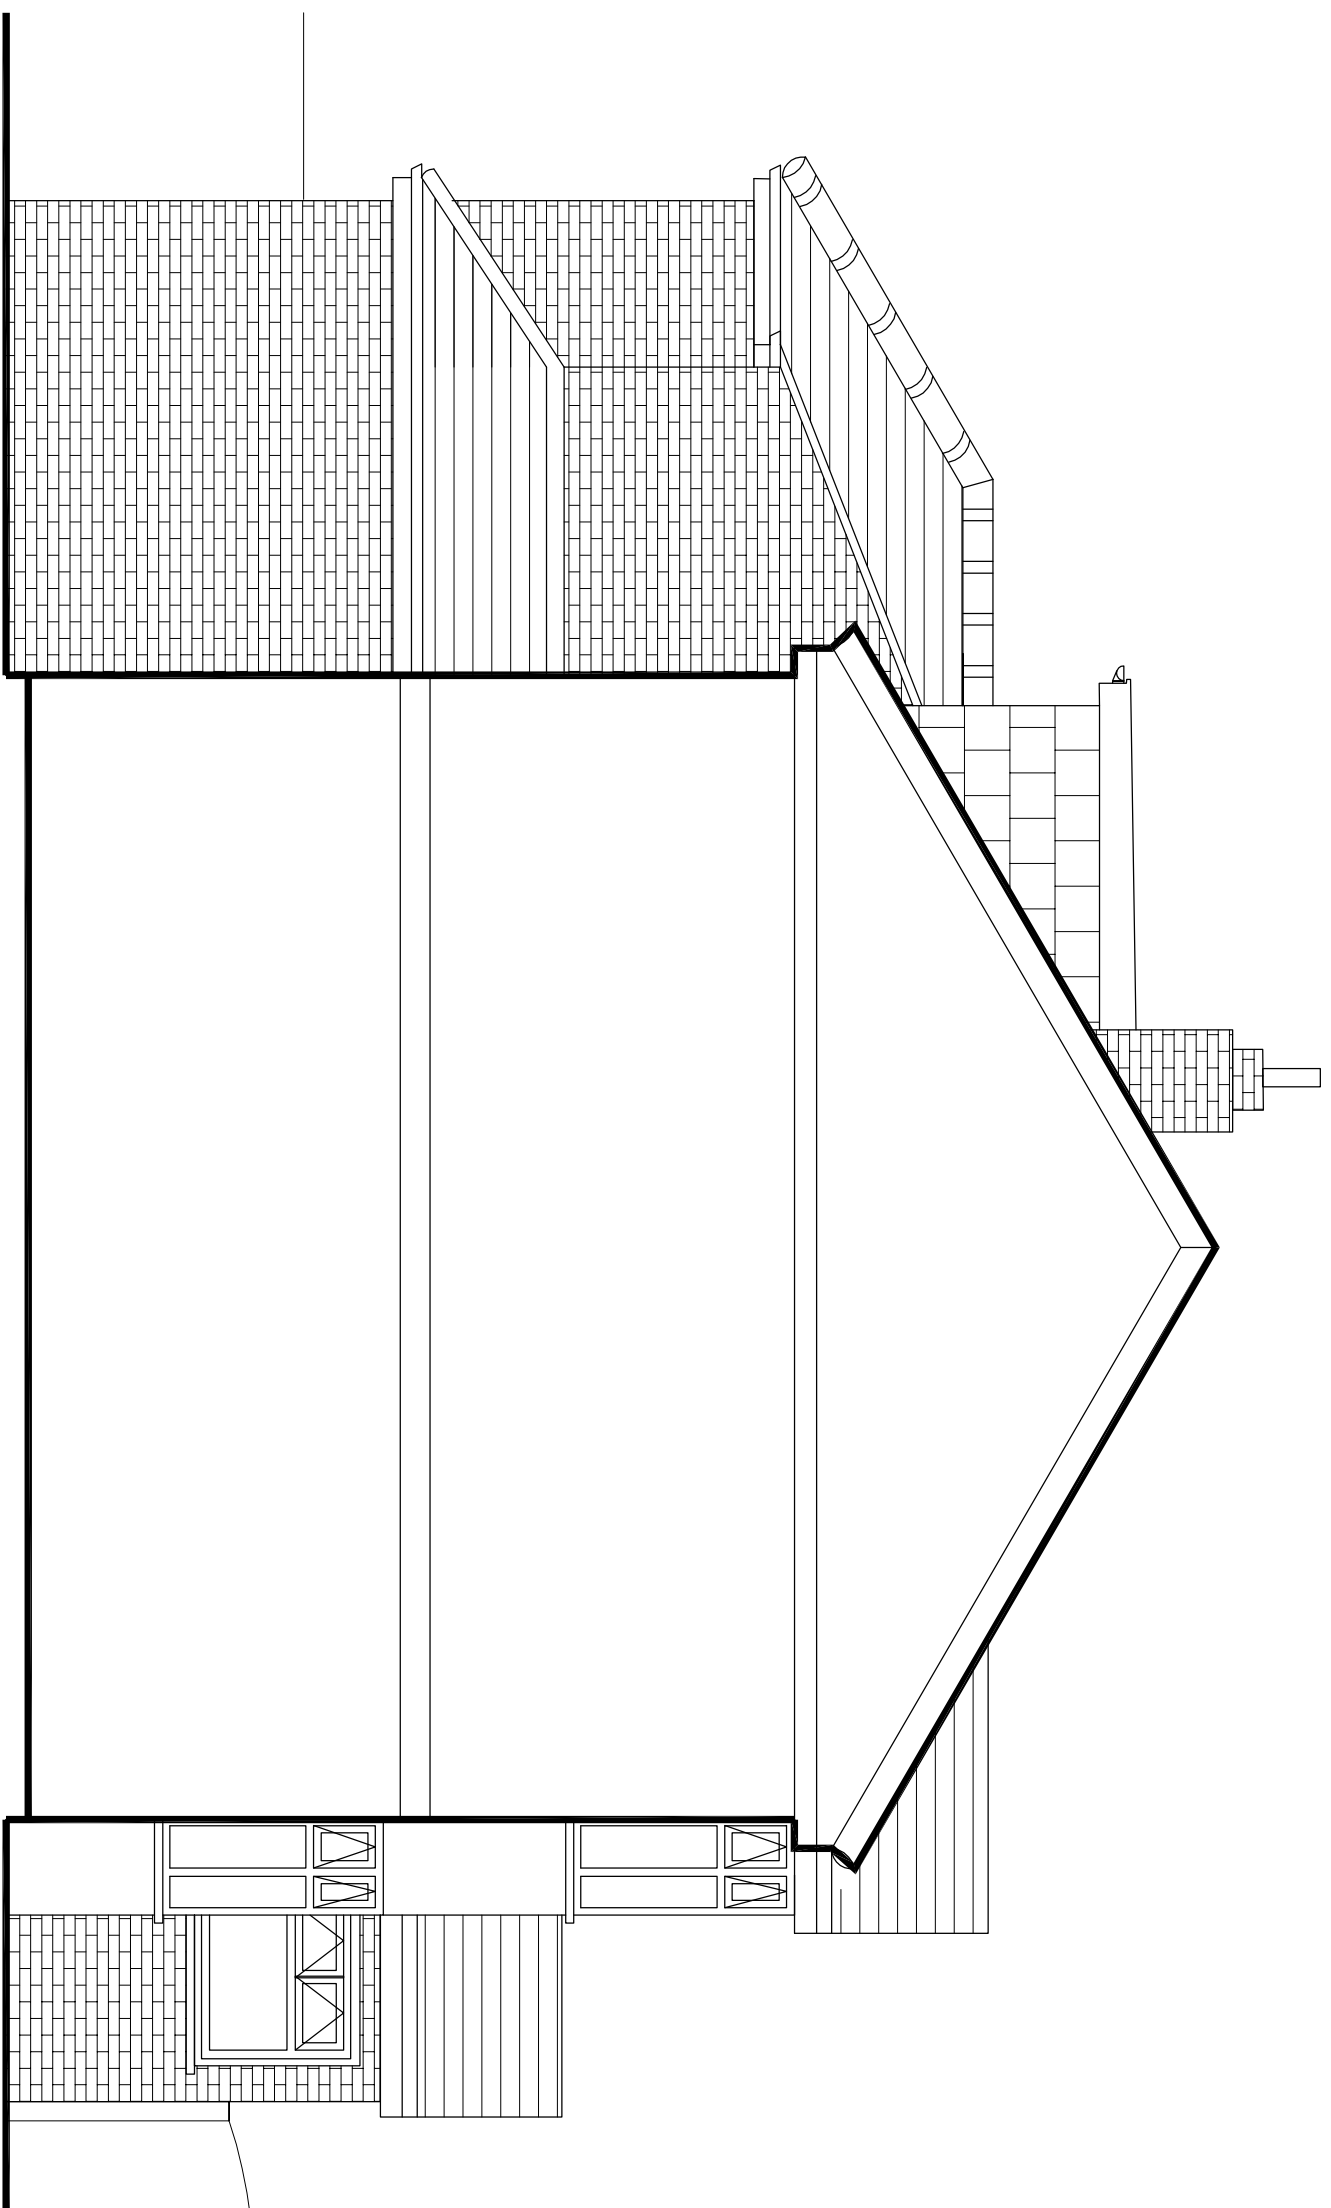

PROPOSED SIDE ELEVATION 2
SCALE 1:50 @A1

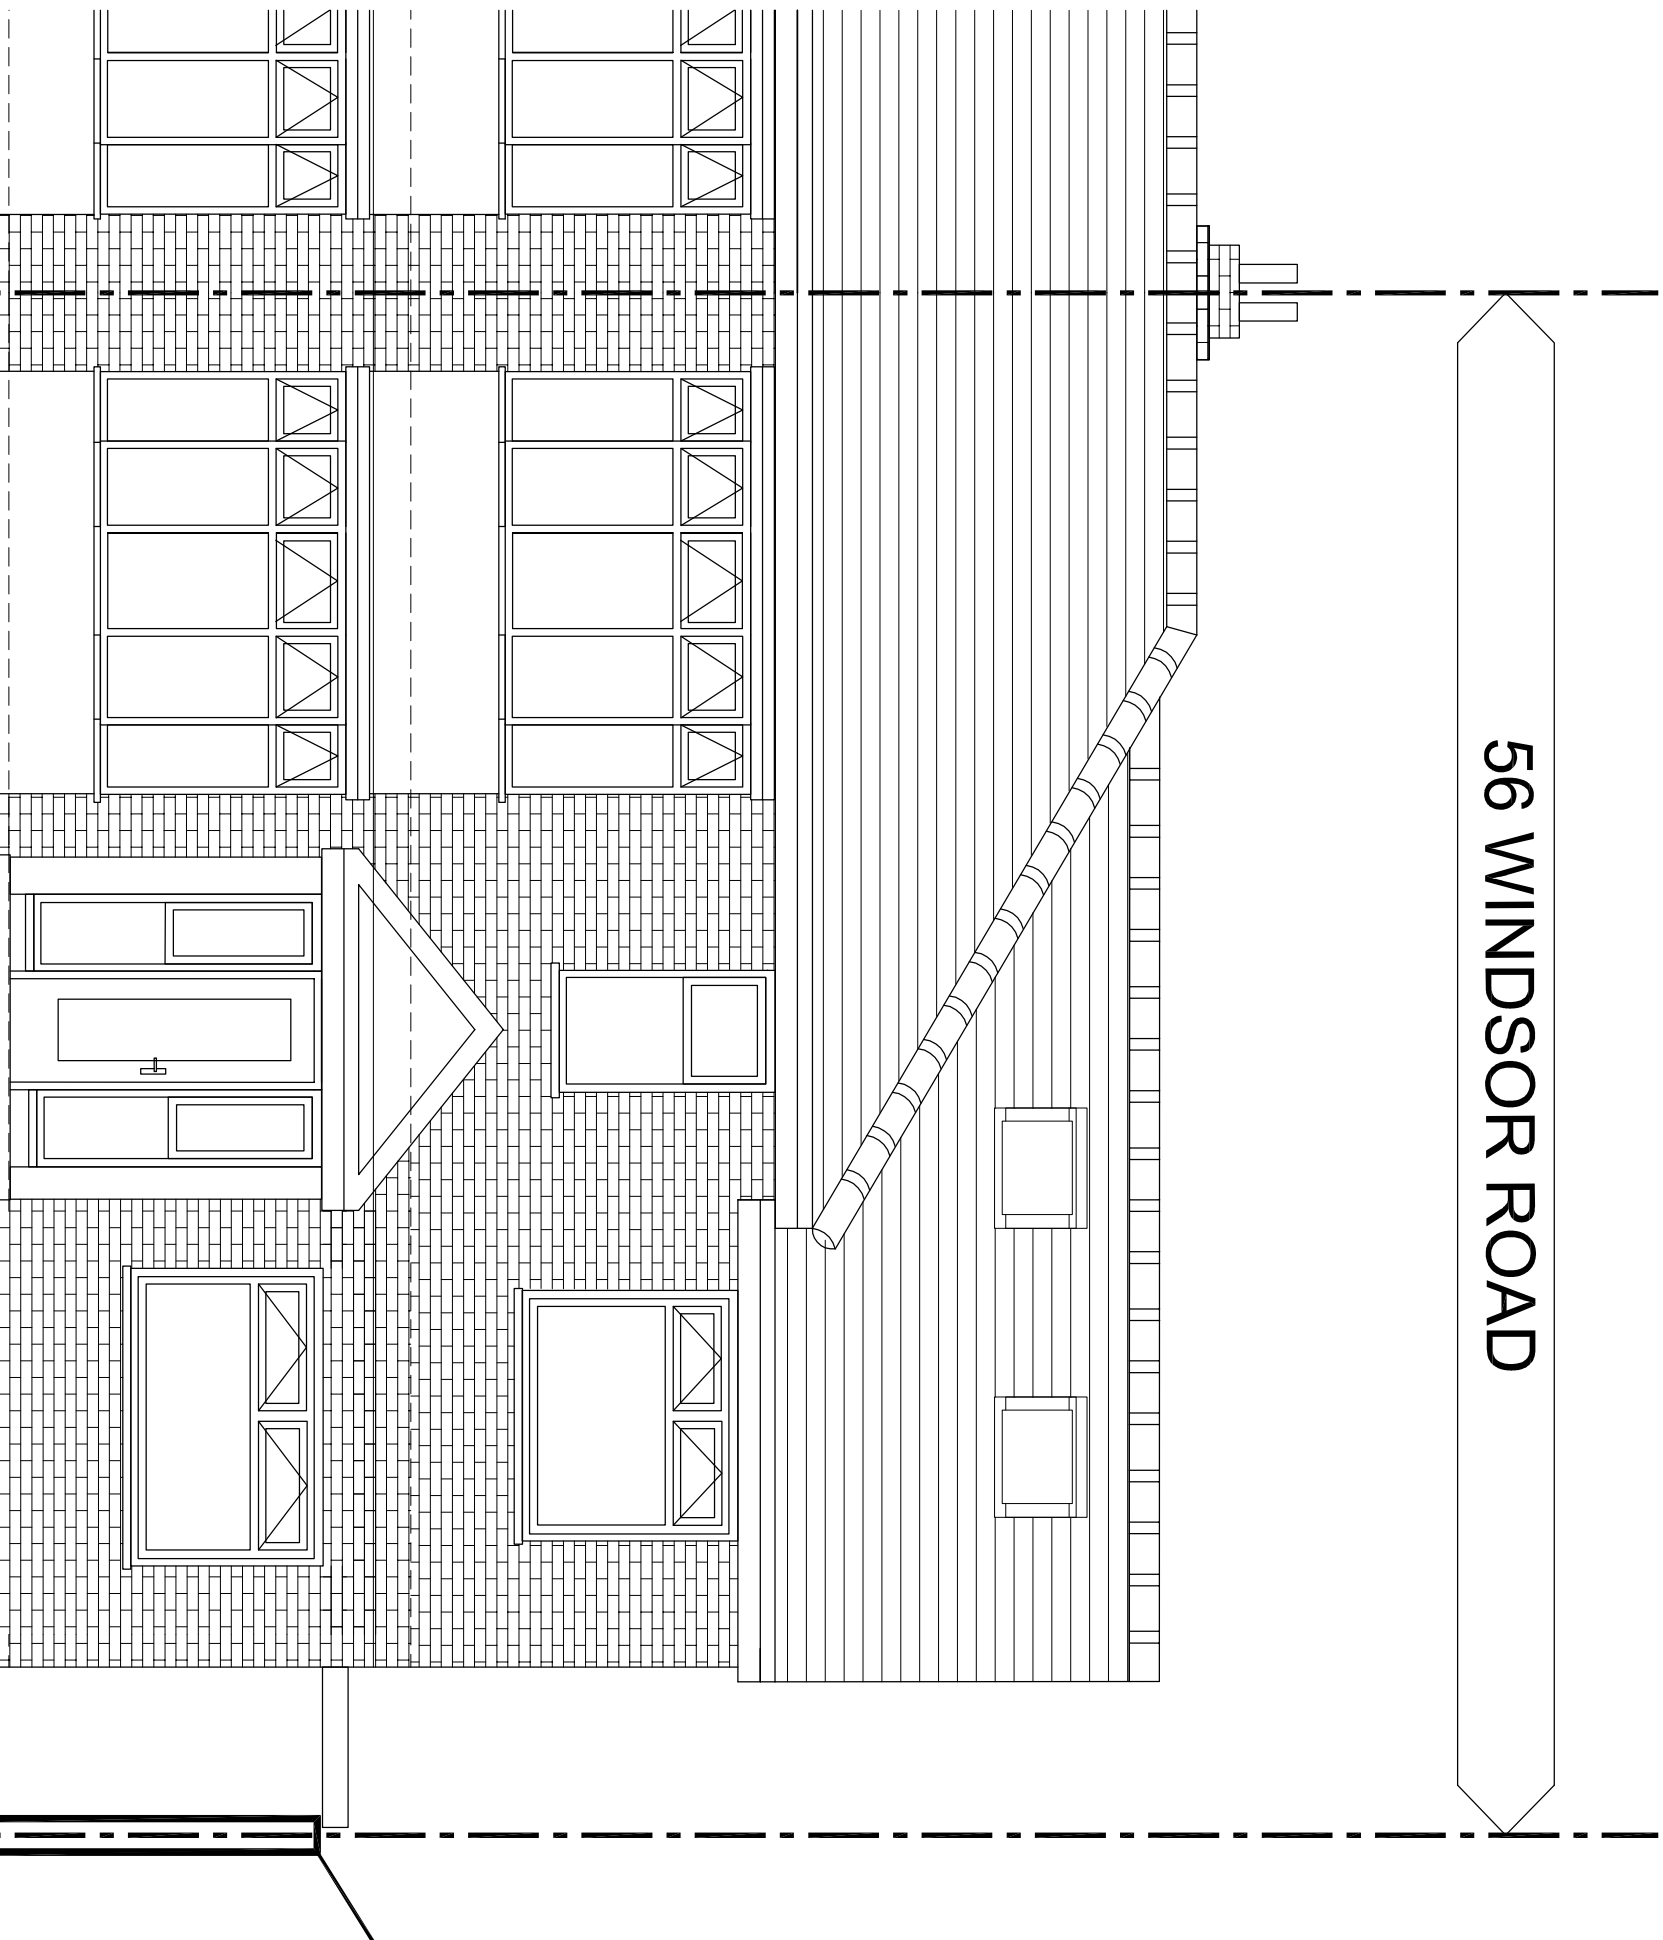

PROPOSED FRONT ELEVATION
SCALE 1:50 @A1

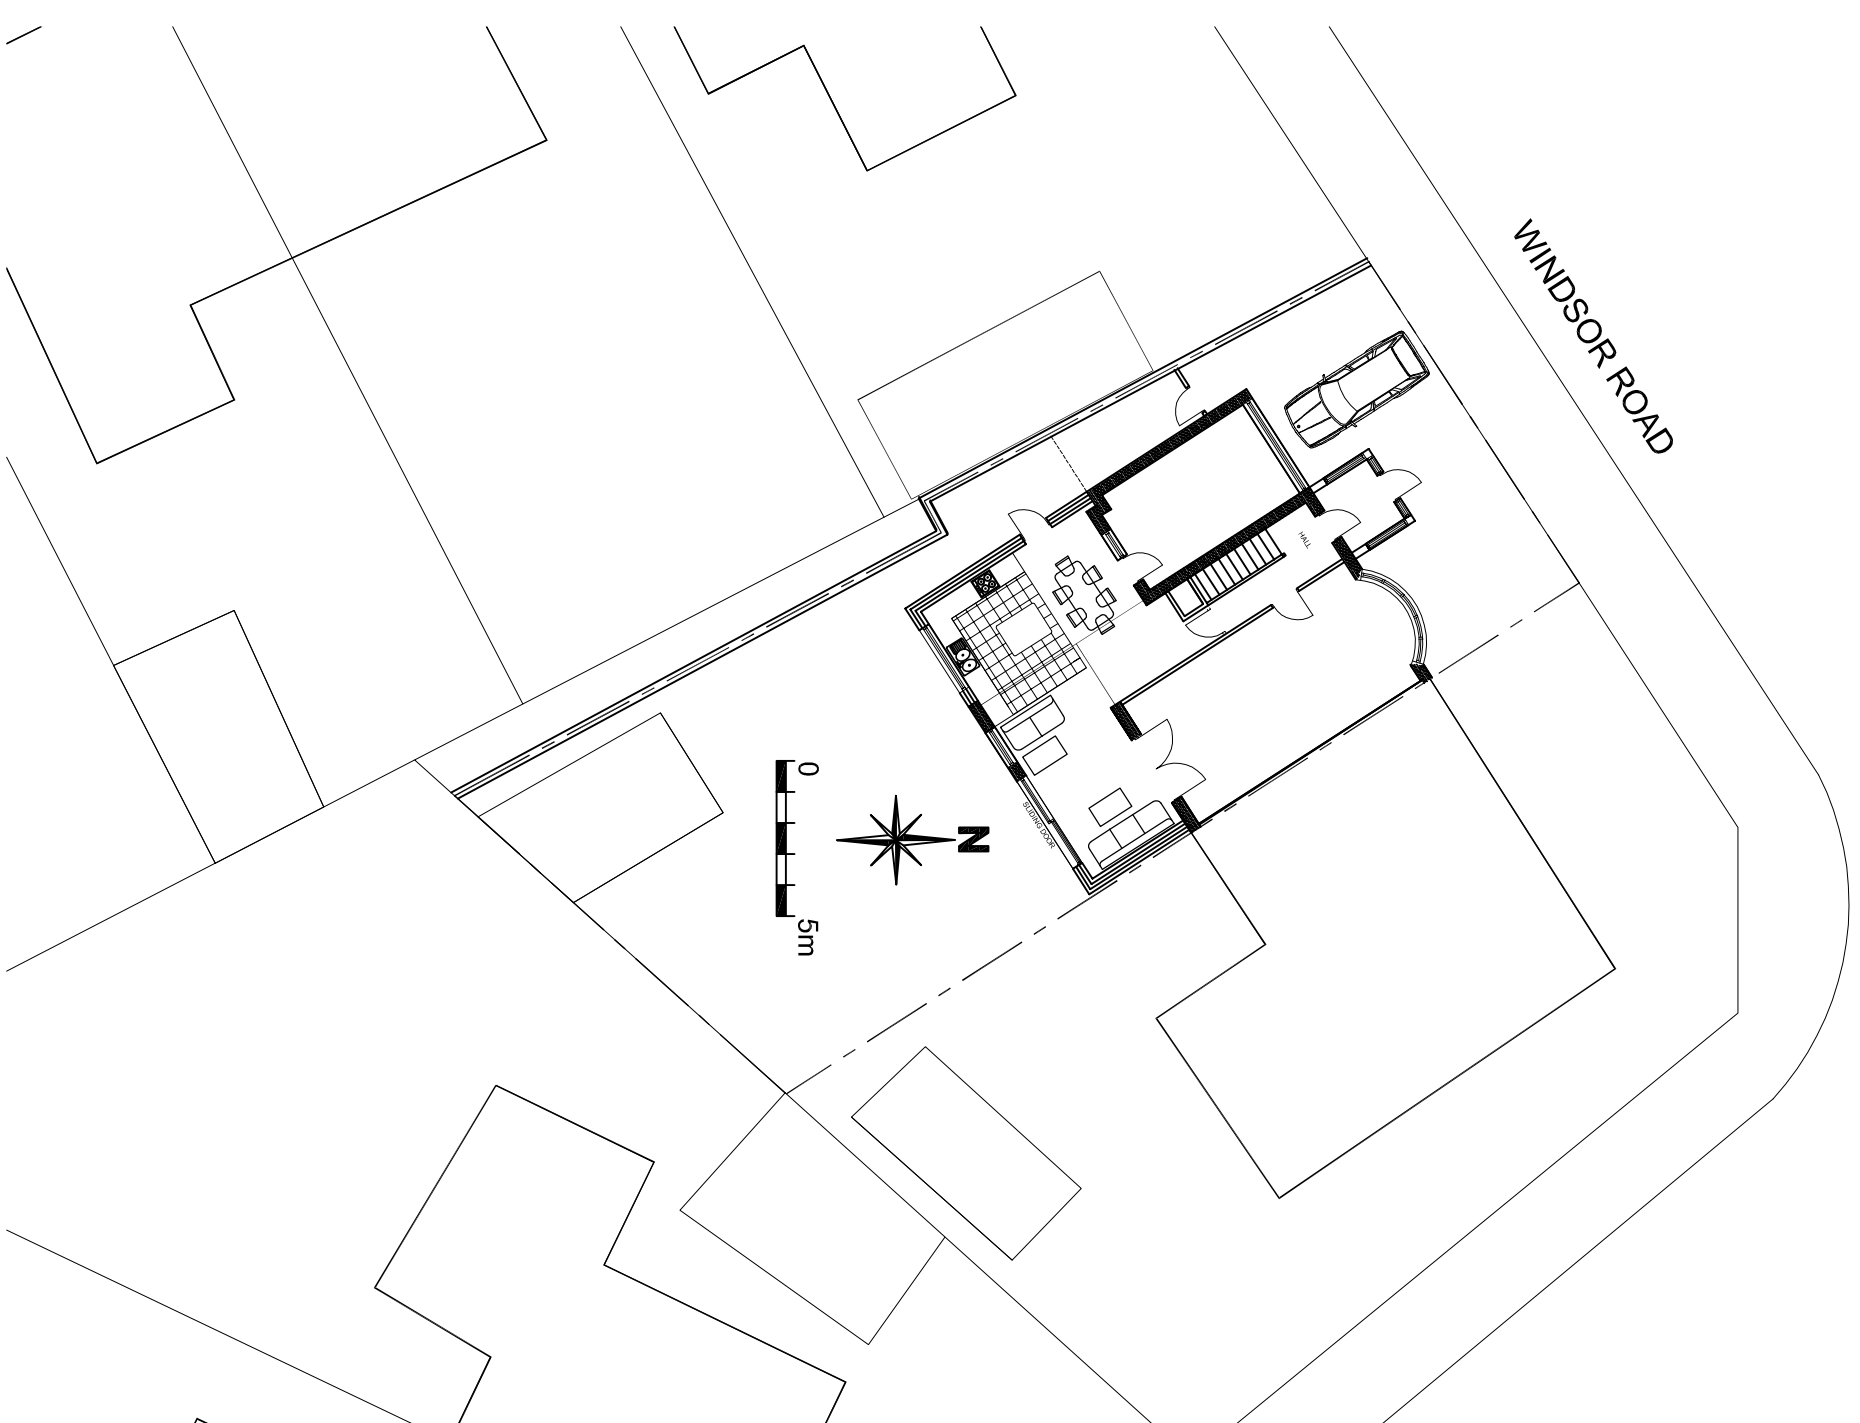

PROPOSED SITE/ BLOCK PLAN
SCALE 1:50 @A1

Copyright © 2021 BM Architects. All rights reserved. No part of this drawing may be reproduced or transmitted in any form or by any means electronic or mechanical, including photocopying, recording, or by any information storage and retrieval system, without written permission from BM Architects. All contractors must visit the site and be responsible for taking and checking all dimensions and levels to be achieved of any variation between drawings and site conditions. Electronic data drawings should be read only and should not be interrogated for dimensions and levels should be read only from those values stated in text on the drawings.

REV.	DATE	DETAILS
A	19.05.21	GARAGE CONVERTED

BM ARCHITECTURAL DESIGNS
128 GLOSSOP ROAD,
MARPLE BRIDGE,
STOCKPORT SK6 5EL
TEL: 07415 493002

PROJECT: PROPOSED REAR DORMER ROOF
EXTENSION
AT 56 WINDSOR ROAD, PRESTWICH,
BURY, M25 0DE
TITLE: PROPOSED LAYOUT, SITE/BLOCK PLAN
AND ELEVATIONS

CLIENT: MR. RAJ SINGH AND FAMILY
SCALE: 1:200, 1:50 @A1 DATE: 05/2021 DRAWN: BM
STATUS: PLANNING