


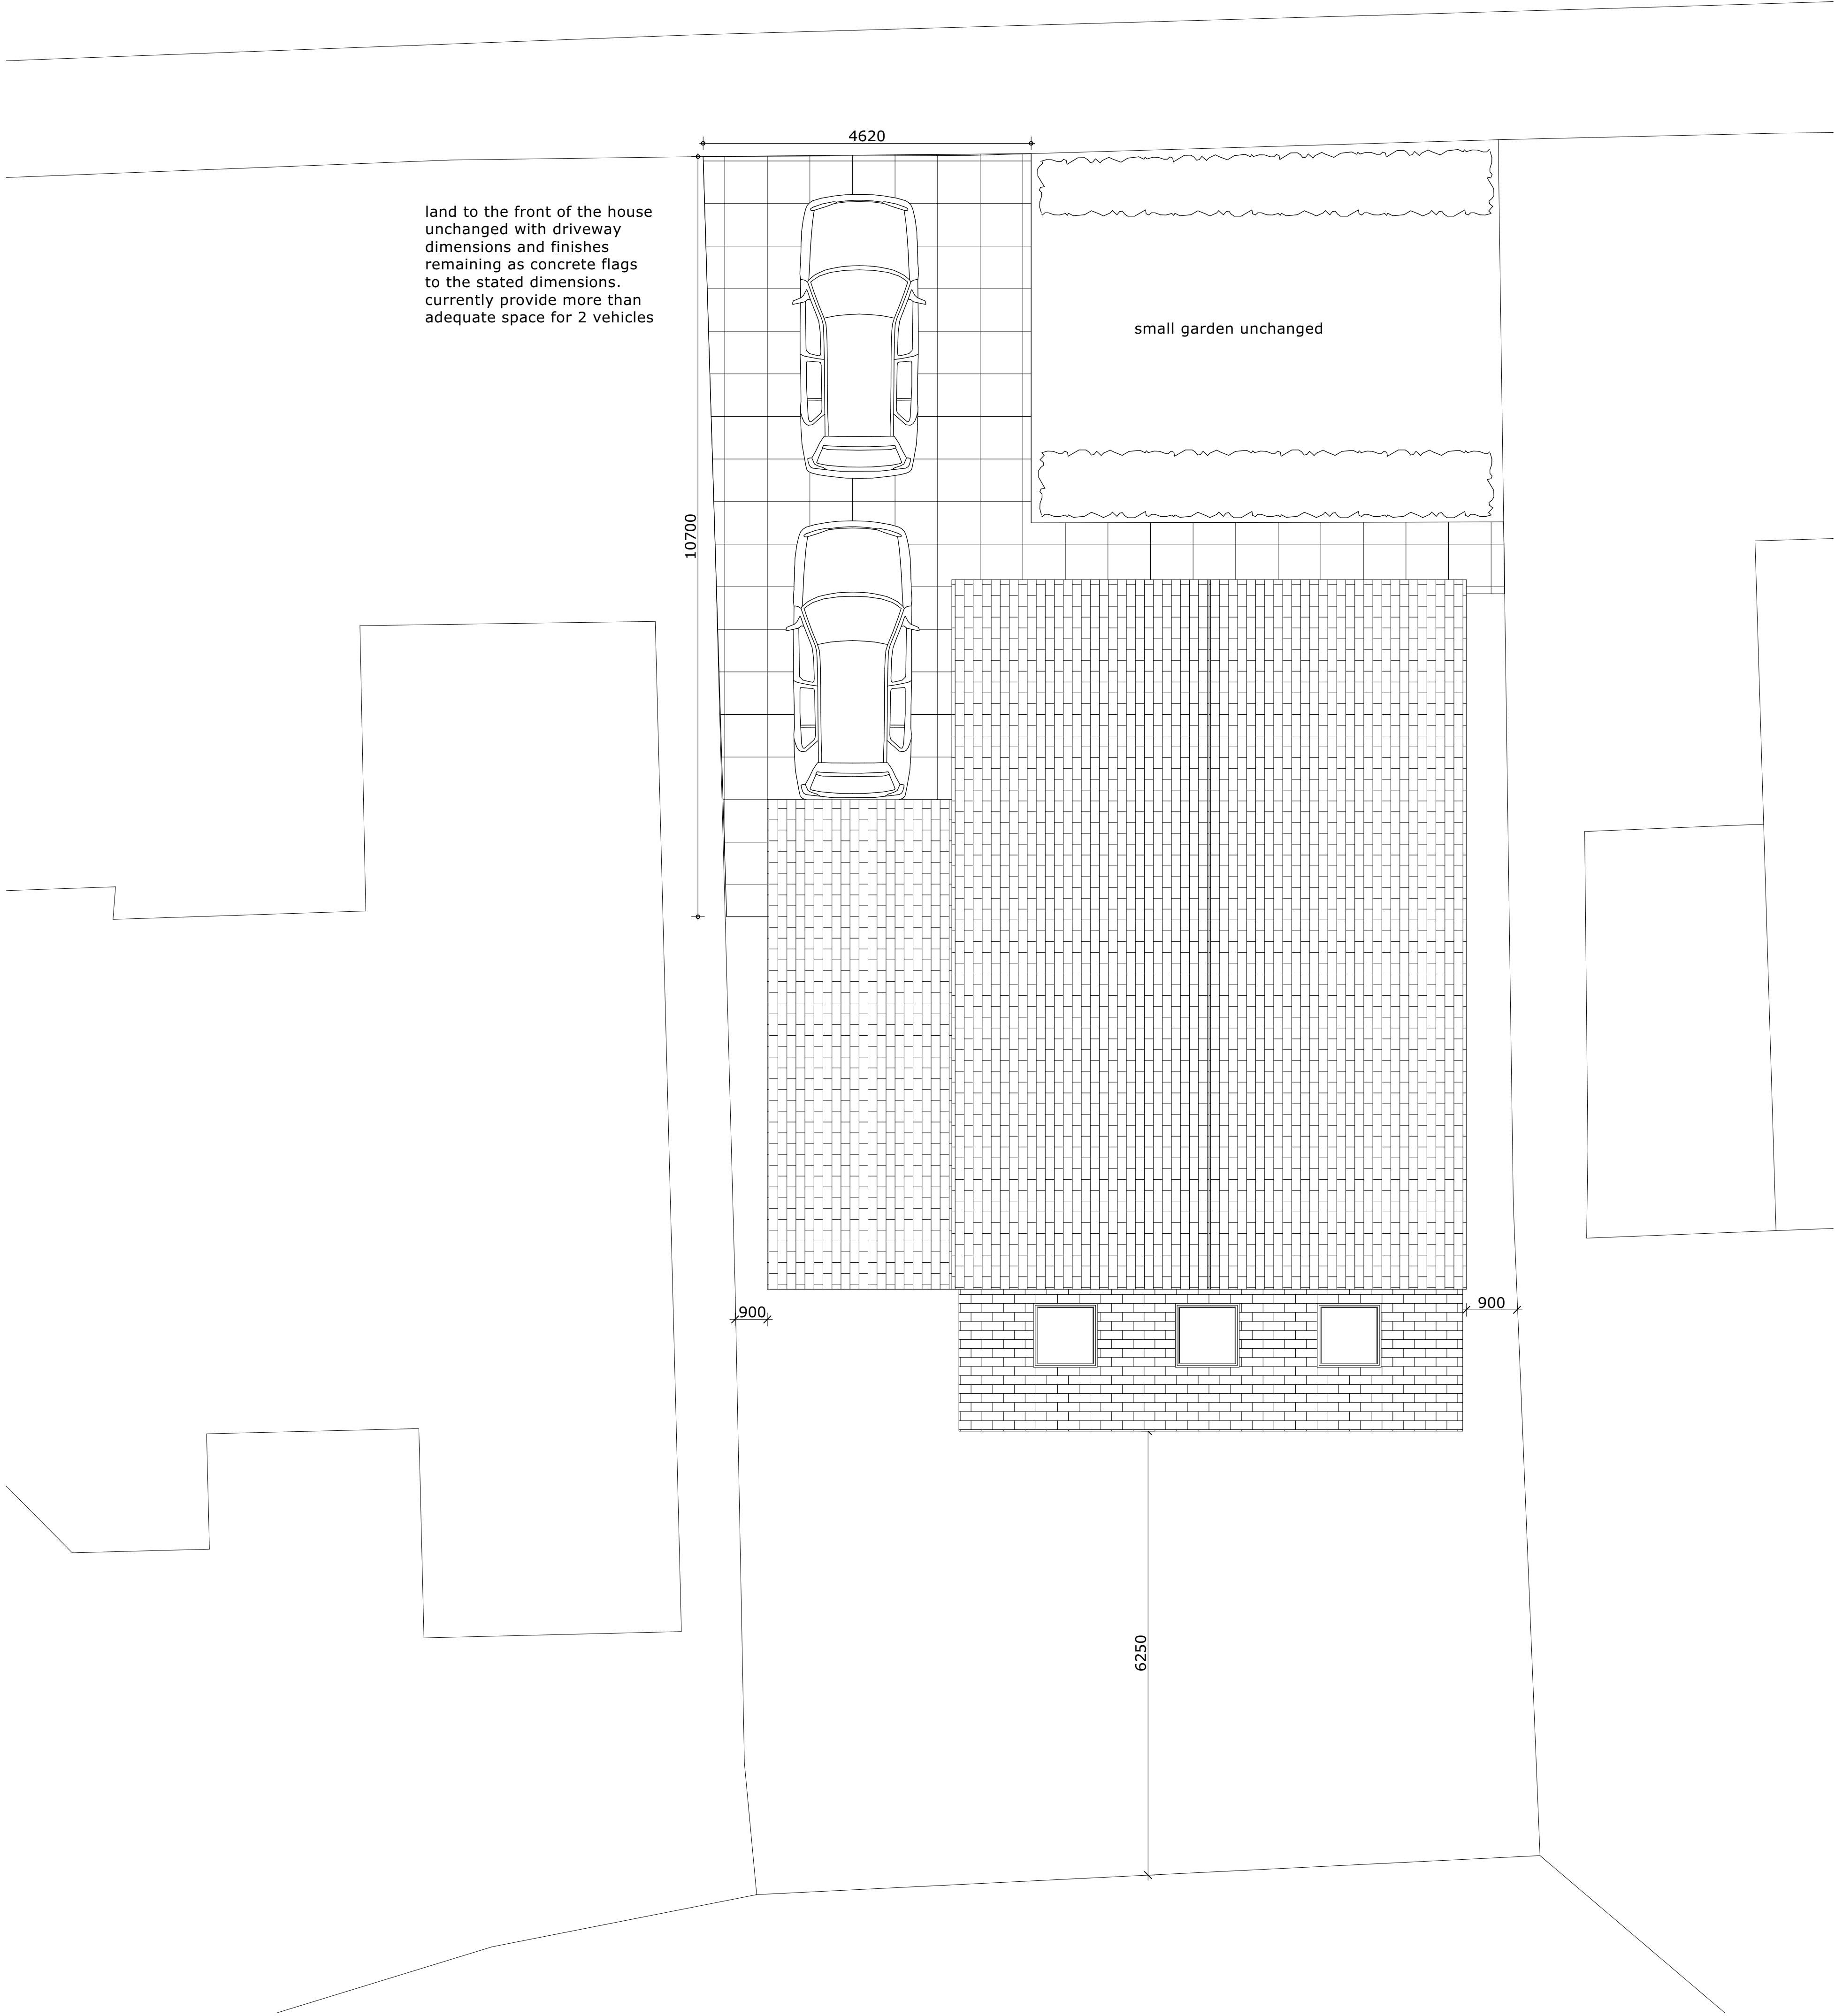

client: brin and helen Leyland

project: 6 keats rd extension

6 keats rd, greenmount

sheet: site plan

job no:	20.101	draw no:	004	B
scale:	1:50	galen house off burnley road crawshawbooth bb4 8aj t: 07950 740645 e: lgreenhalghdesign@outlook.com		
date:	09.07.2020			
drawn:	lg			