



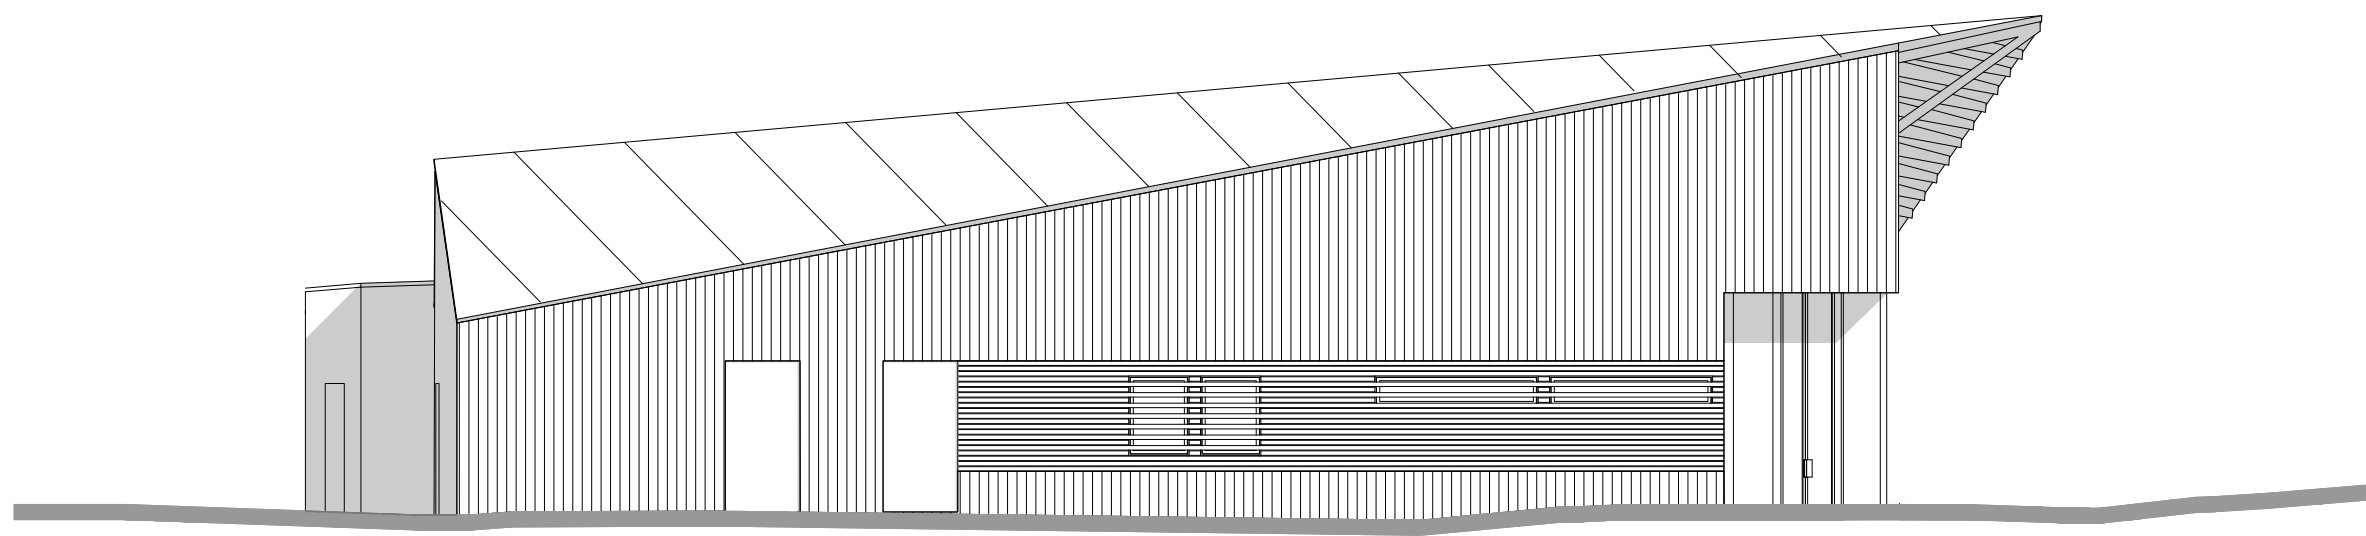


WEST ELEVATION

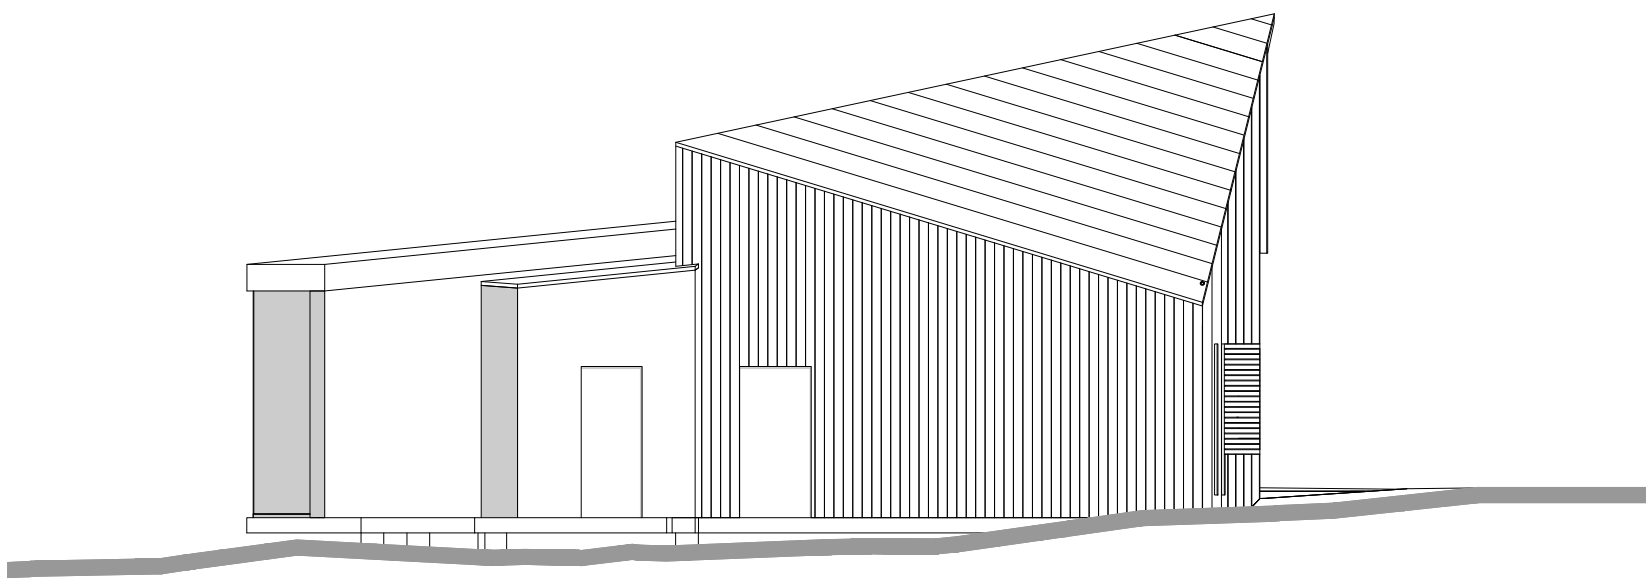

NORTH ELEVATION



EAST ELEVATION

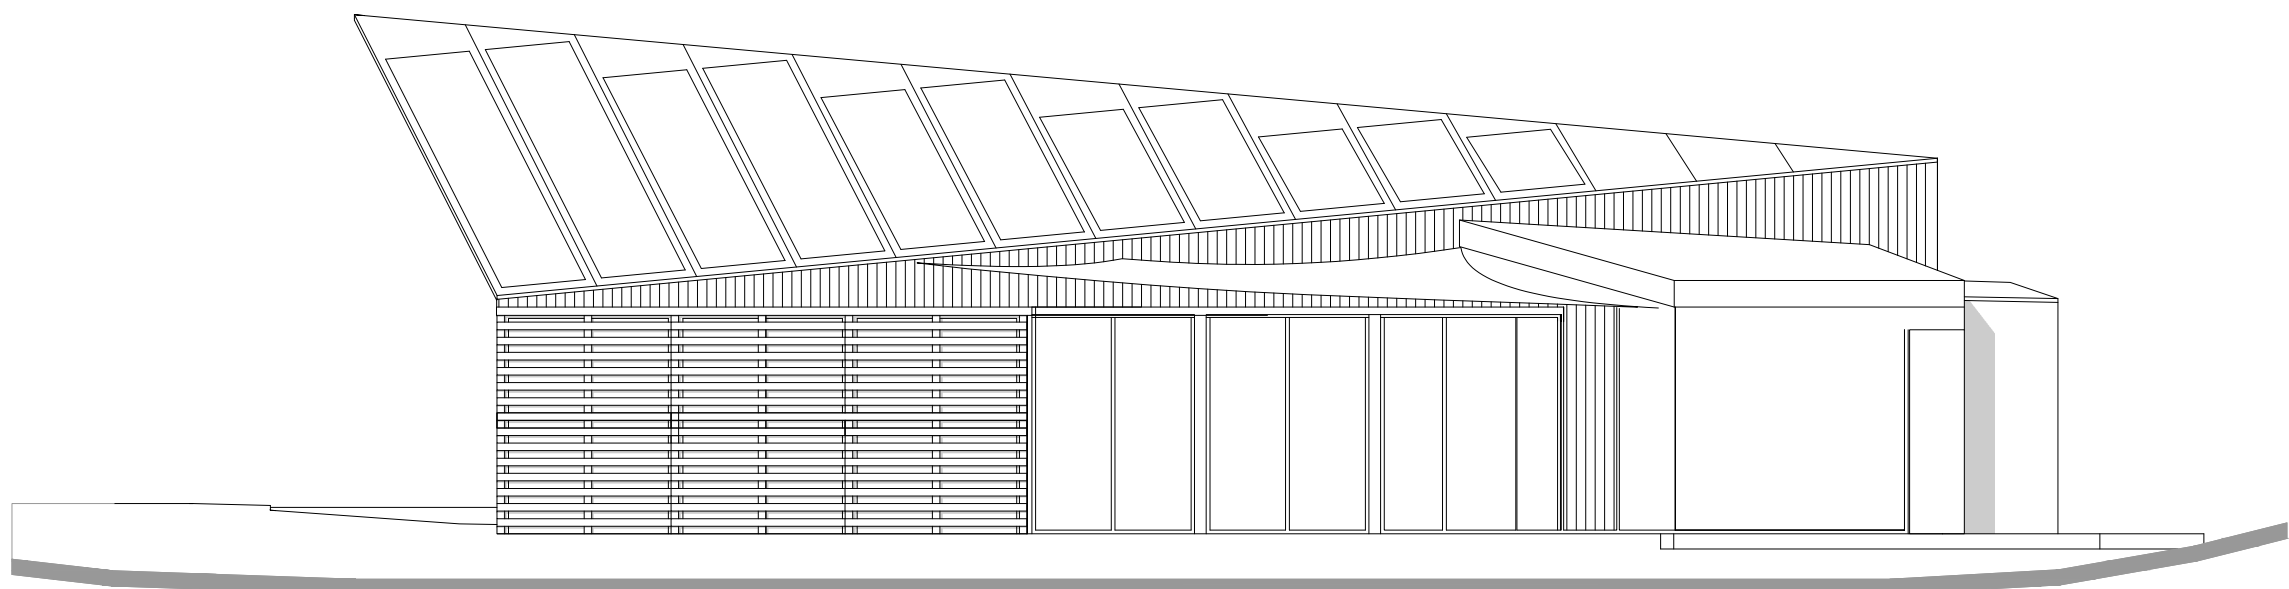

SOUTH ELEVATION

MATERIAL SCHEDULE

Walls: timber cladding and thatch
Pitched roofs: grey standing seam zinc
Flat roof: sedum roof
Door and windows: grey powder coated aluminium
Rainwater goods: grey powder coated aluminium
PV panel: high transmission, low iron, tempered glass with mono-crystalline cells

C	Lowered roof and windows	16.09.24
B	Lowered roof and windows	03.09.24
A	Lowered roof	15.07.24
Revision	Amendment	Date

A T E L I E R
architecture & design ltd
The Studio, 6 Marsworth Wharf, Tring
Bucks, HP23 4BW, tel 01442 828201
www.atelier-architects.co.uk

Project :
Pilsworth Lake
Cafe Shop & Boat House
I & I Patel
Drawing Title :
Cafe Shop Elevations

Scale : 1:100 @ A1 Date : 14.02.24

Drawing No : 544 / TP / 004	Rev : C
--------------------------------	------------

copyright reserved

AS PROPOSED