


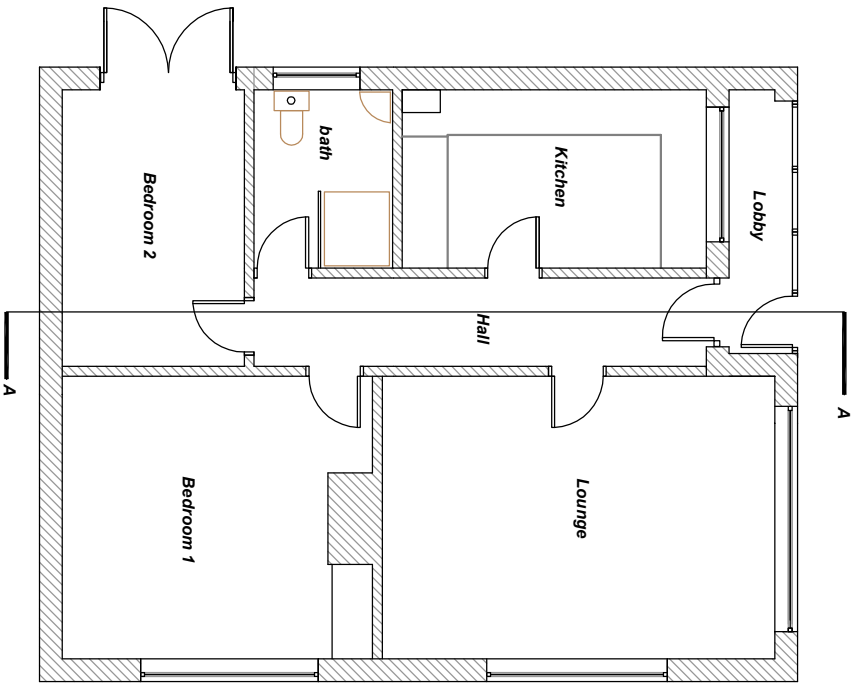


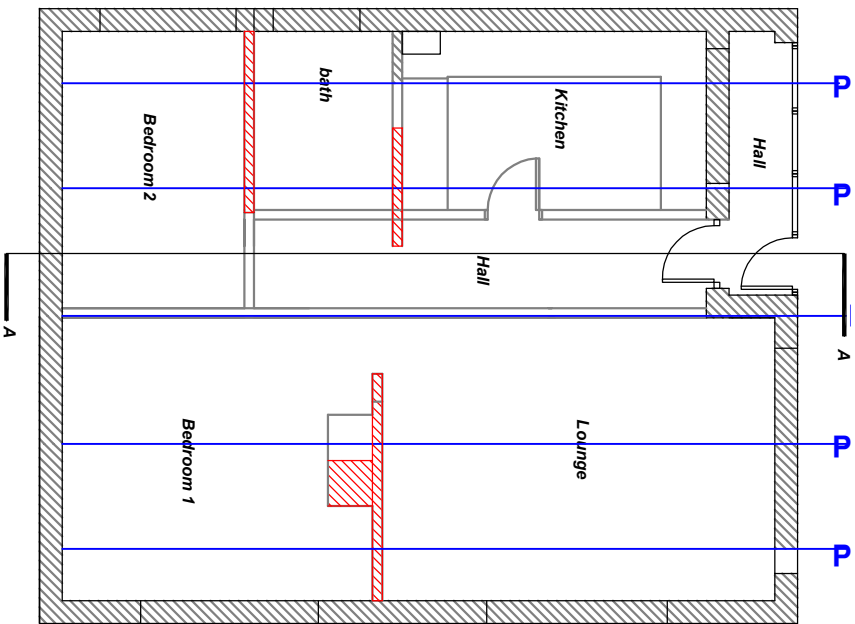

Existing Ground Floor Plan

 

Existing Loft Floor Plan

 

Notes:
Do not scale this drawing all measurements are approximate and are to be checked on site and recorded prior to any construction taking place.
This Drawing is for Planning Application Purposes only. Materials existing and proposed as below and noted in Application Documents.

Notes:


Existing garage to be demolished
Ext Roof : Marley type tiles to match existing.

Walls: Part Render part brickwork
part Recon. stone.


Windows/Doors : pvcu proprietary system with double glazed infill panels
White

Hardstanding: generally as existing .


Revision A 28.03.2022
Addition of Elevation to Kensington Close

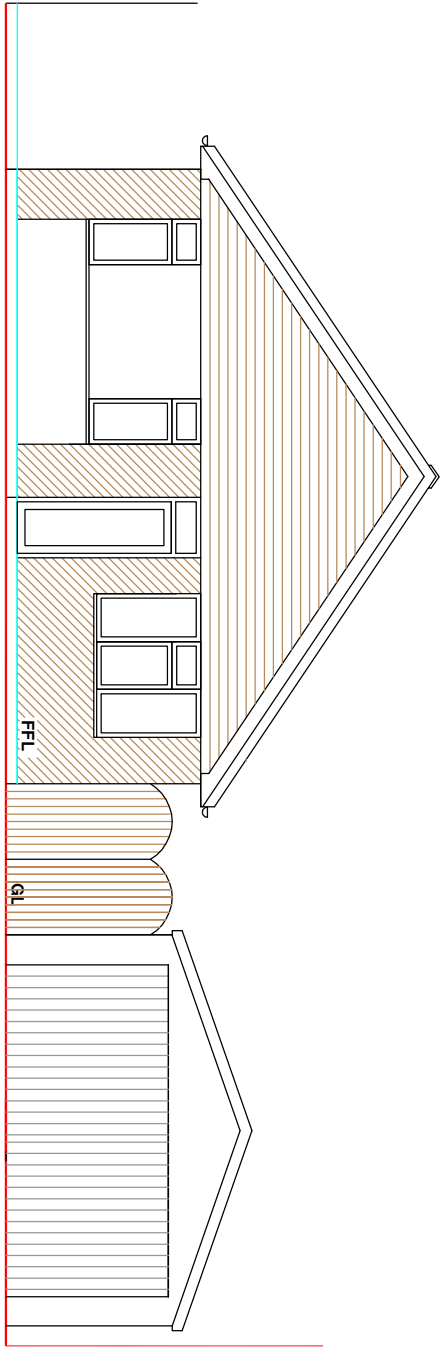


Existing Elevation to Carnforth Drive

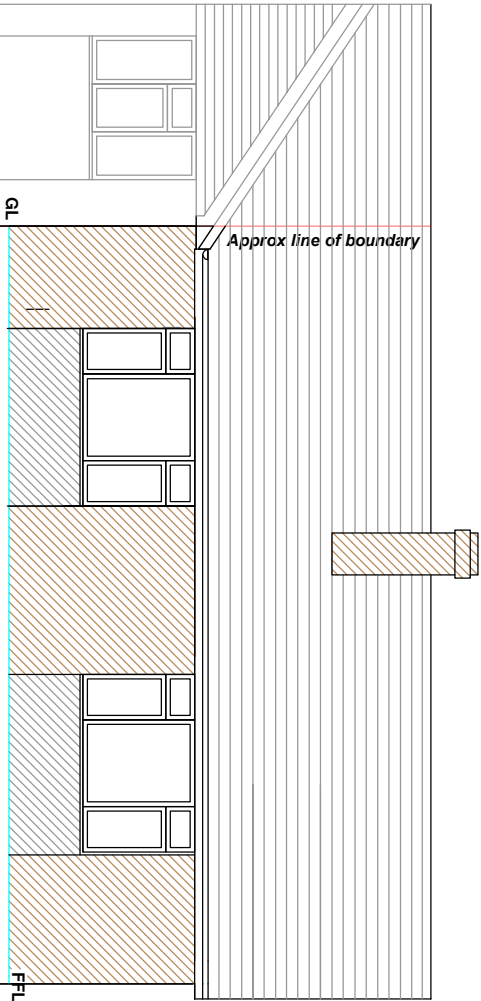

Existing Elevation to Kensington Close

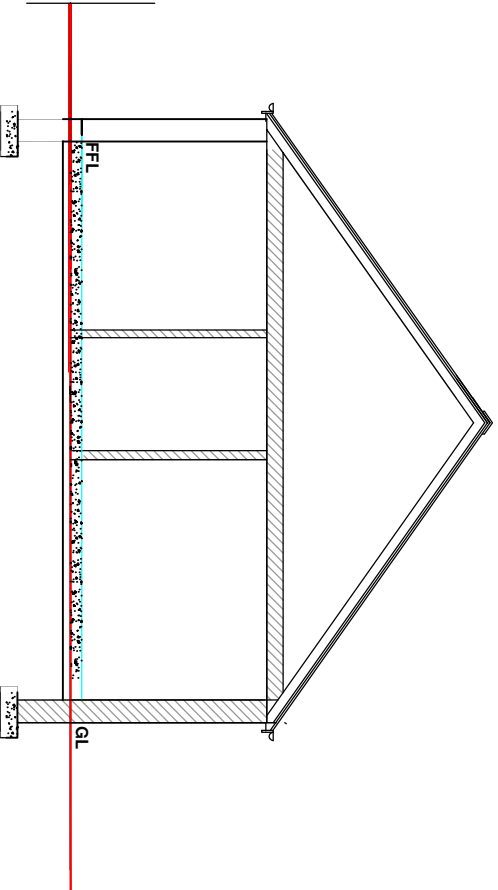

Indicative Existing section A A

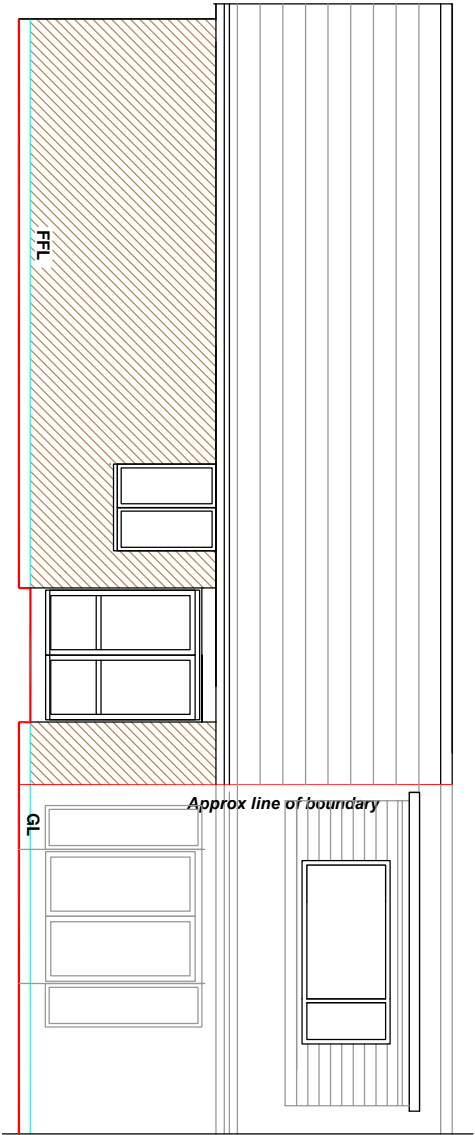

Existing Elevation to Rear Garden

tom nolan
design

design . architectural services

highcroft, 63 booth rd., waterfoot,
rossendale, lancashire, BB4 9BP

t. 01706 417768. m. 07787 516040
e.tomnolandesign@hotmail.co.uk
www.tomnolandesign.co.uk

1 Carnforth Drive.
Greenmount,
Bury BL8 4DQ
Proposed Loft
Conversion and
Rear Porch

Drawing

Extg Plans and Elevations

General arrangement

Scale 1:100 @ A3

Jan 2022

Drawing no IM2 /PI Ex 01 Rev A