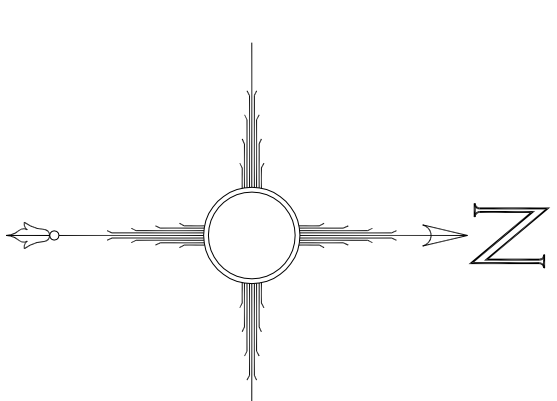
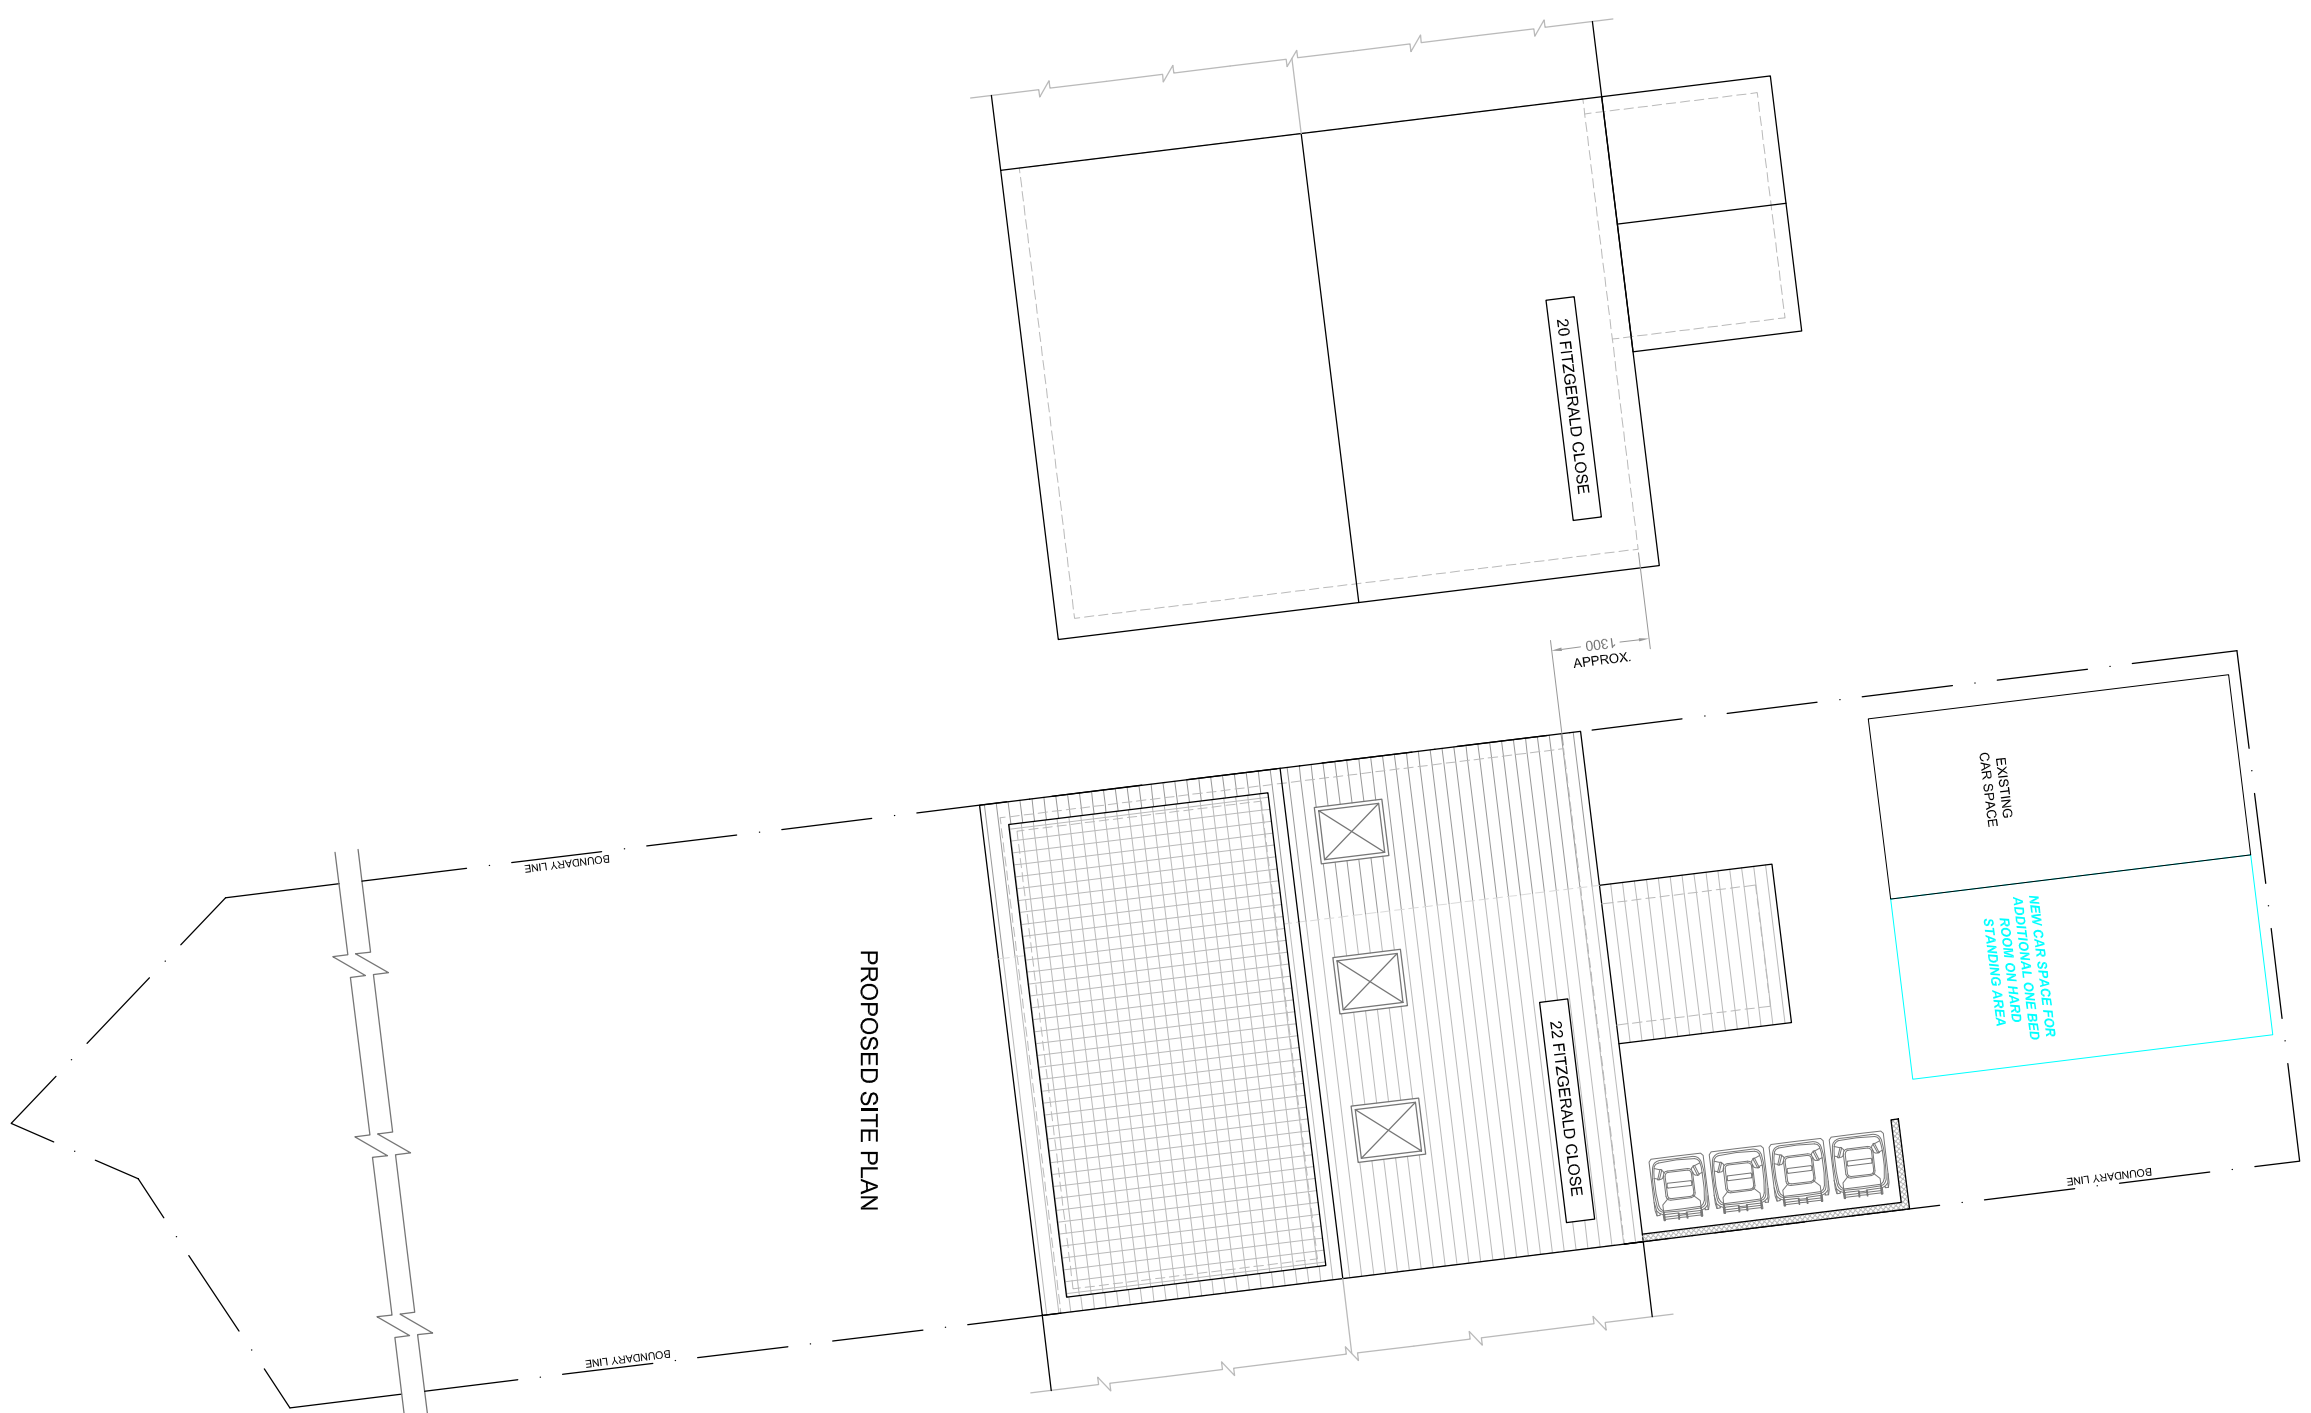


[illegible]

- THIS DRAWING IS SUBJECT TO COPYRIGHT AND IS NOT TO BE REPRODUCED IN PART OR WHOLE WITHOUT APPROVAL.
- ALL DIMENSIONS TO BE CHECKED ON SITE BY CONTRACTOR AND DISCREPANCIES CLARIFIED WITH THE CLIENT PRIOR TO WORK COMMENCEMENT.
- THESE DRAWINGS ARE PREPARED FOR PLANNING PURPOSES ONLY.

Project	22 FITZGERALD CLOSE, PRESTWICH, MANCHESTER, M25 9TB	Client	MRS SAMI FEREE & MRS TARA HASAN
Title	PROPOSED SITE PLAN	Date	FEBRUARY 2022
		Scale	1:100 @ A1 SHEET
		Drawing Number	HS2201/05 REV.