

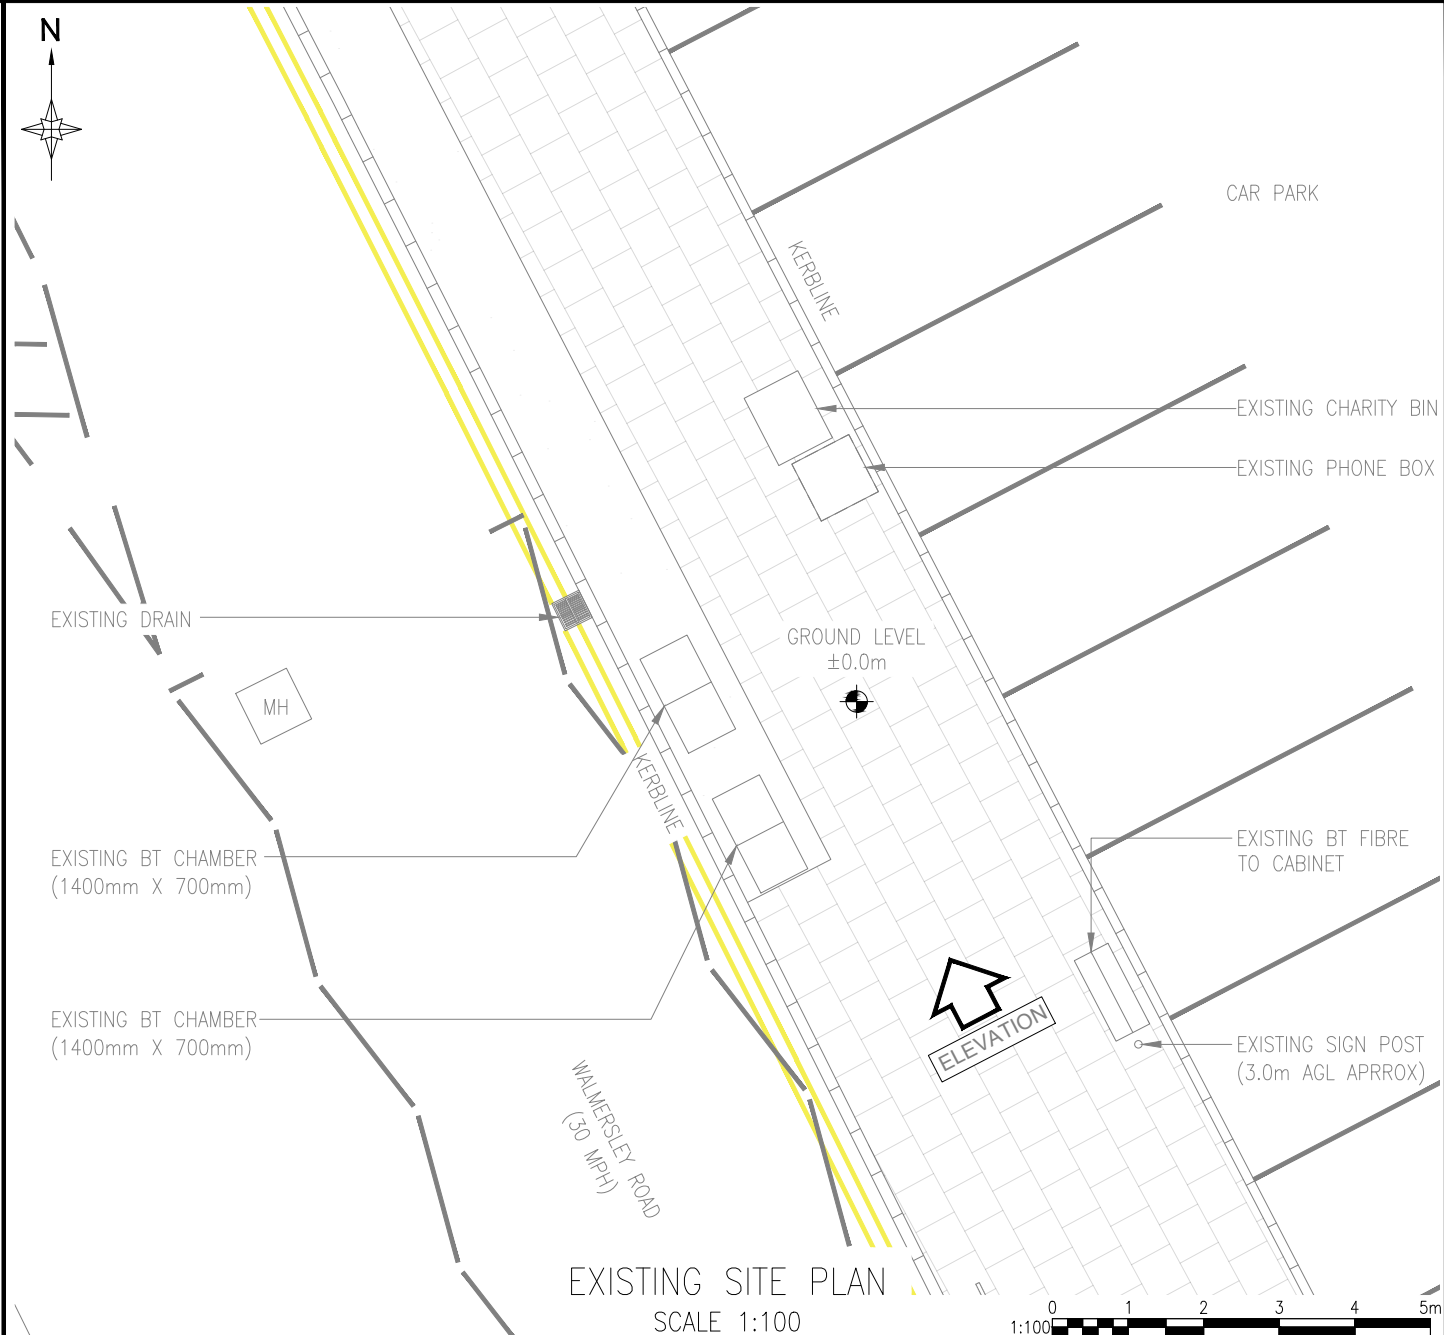
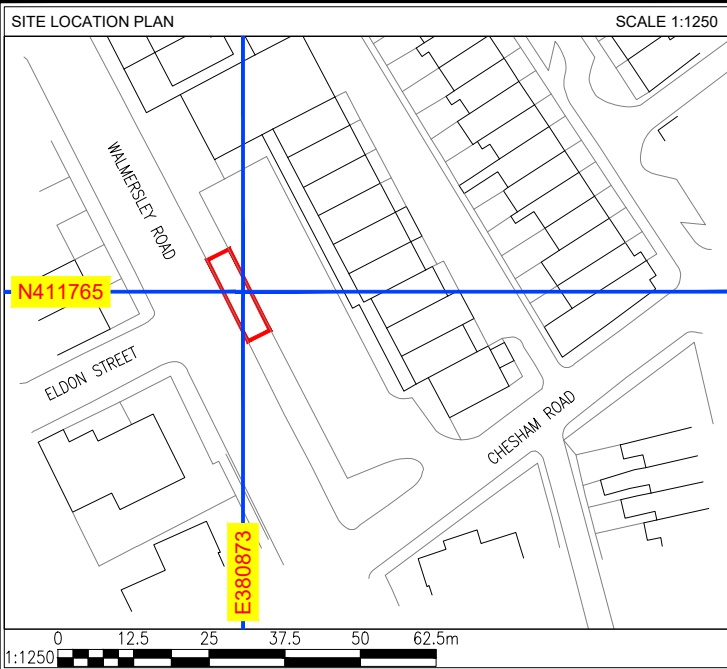


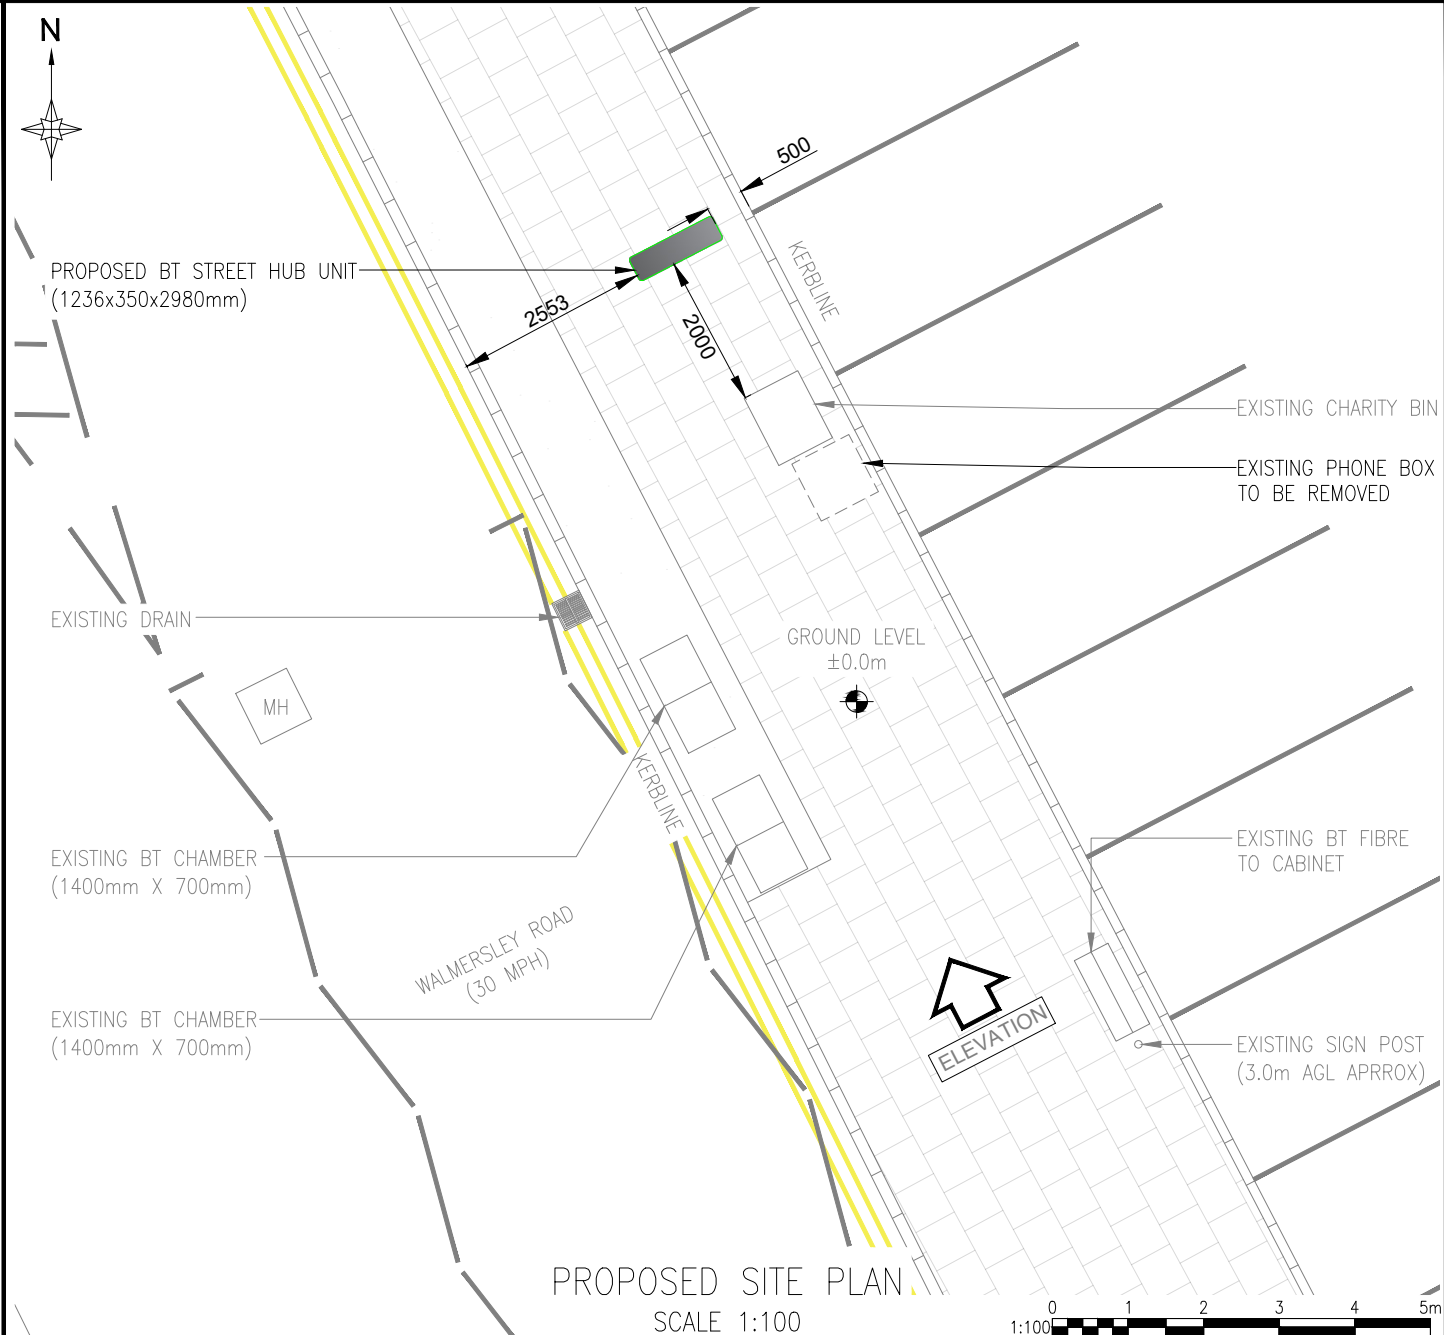

A	ISSUED FOR APPROVAL				RW	06.05.25
REV	DESCRIPTION				BY	DATE
SCALE AS SHOW WHEN PRINTED AT A4	DRAWN	RW	CHECKED	DCC	ALL DIMENSIONS IN METRES U.N.O	
	DATE	06.05.25	DATE	06.05.25		
LOCATION PLAN - Digital Mapping Solutions from Dotted Eyes.						
SITE BLOCK PLAN - Digital Mapping Solutions from Promap						

DRAWING TITLE
STREET HUB
BRY-105 176 WALMERSLEY ROAD
001 - EXISTING SITE PLAN


SITE ADDRESS
176 WALMERSLEY ROAD
BURY
BL9 6LL

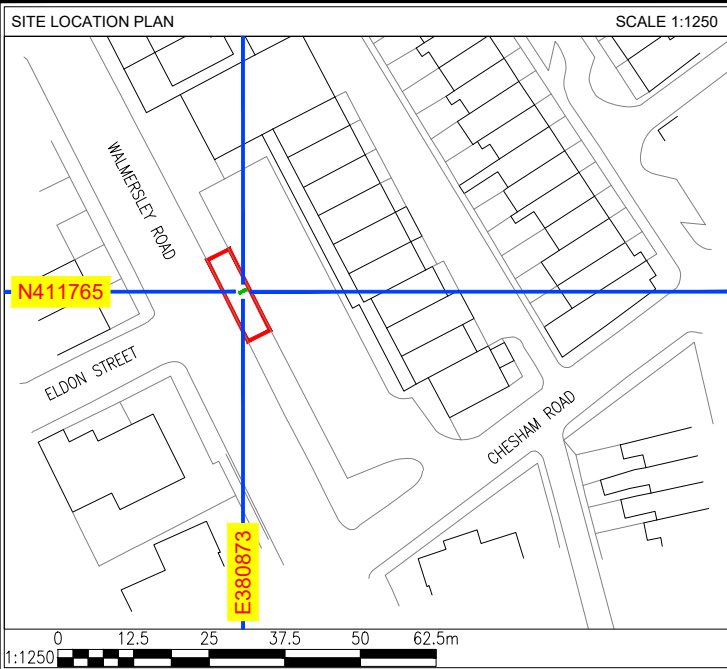

A	ISSUED FOR APPROVAL				RW	06.05.25
REV	DESCRIPTION				BY	DATE
SCALE AS SHOW WHEN PRINTED AT A4	DRAWN	RW	CHECKED	DCC	ALL DIMENSIONS IN METRES U.N.O	
	DATE	06.05.25	DATE	06.05.25		
LOCATION PLAN - Digital Mapping Solutions from Dotted Eyes.						
SITE BLOCK PLAN - Digital Mapping Solutions from Promap						

DRAWING TITLE
STREET HUB
BRY-105 176 WALMERSLEY ROAD
002 - PROPOSED SITE PLAN

SITE ADDRESS
176 WALMERSLEY ROAD
BURY
BL9 6LL

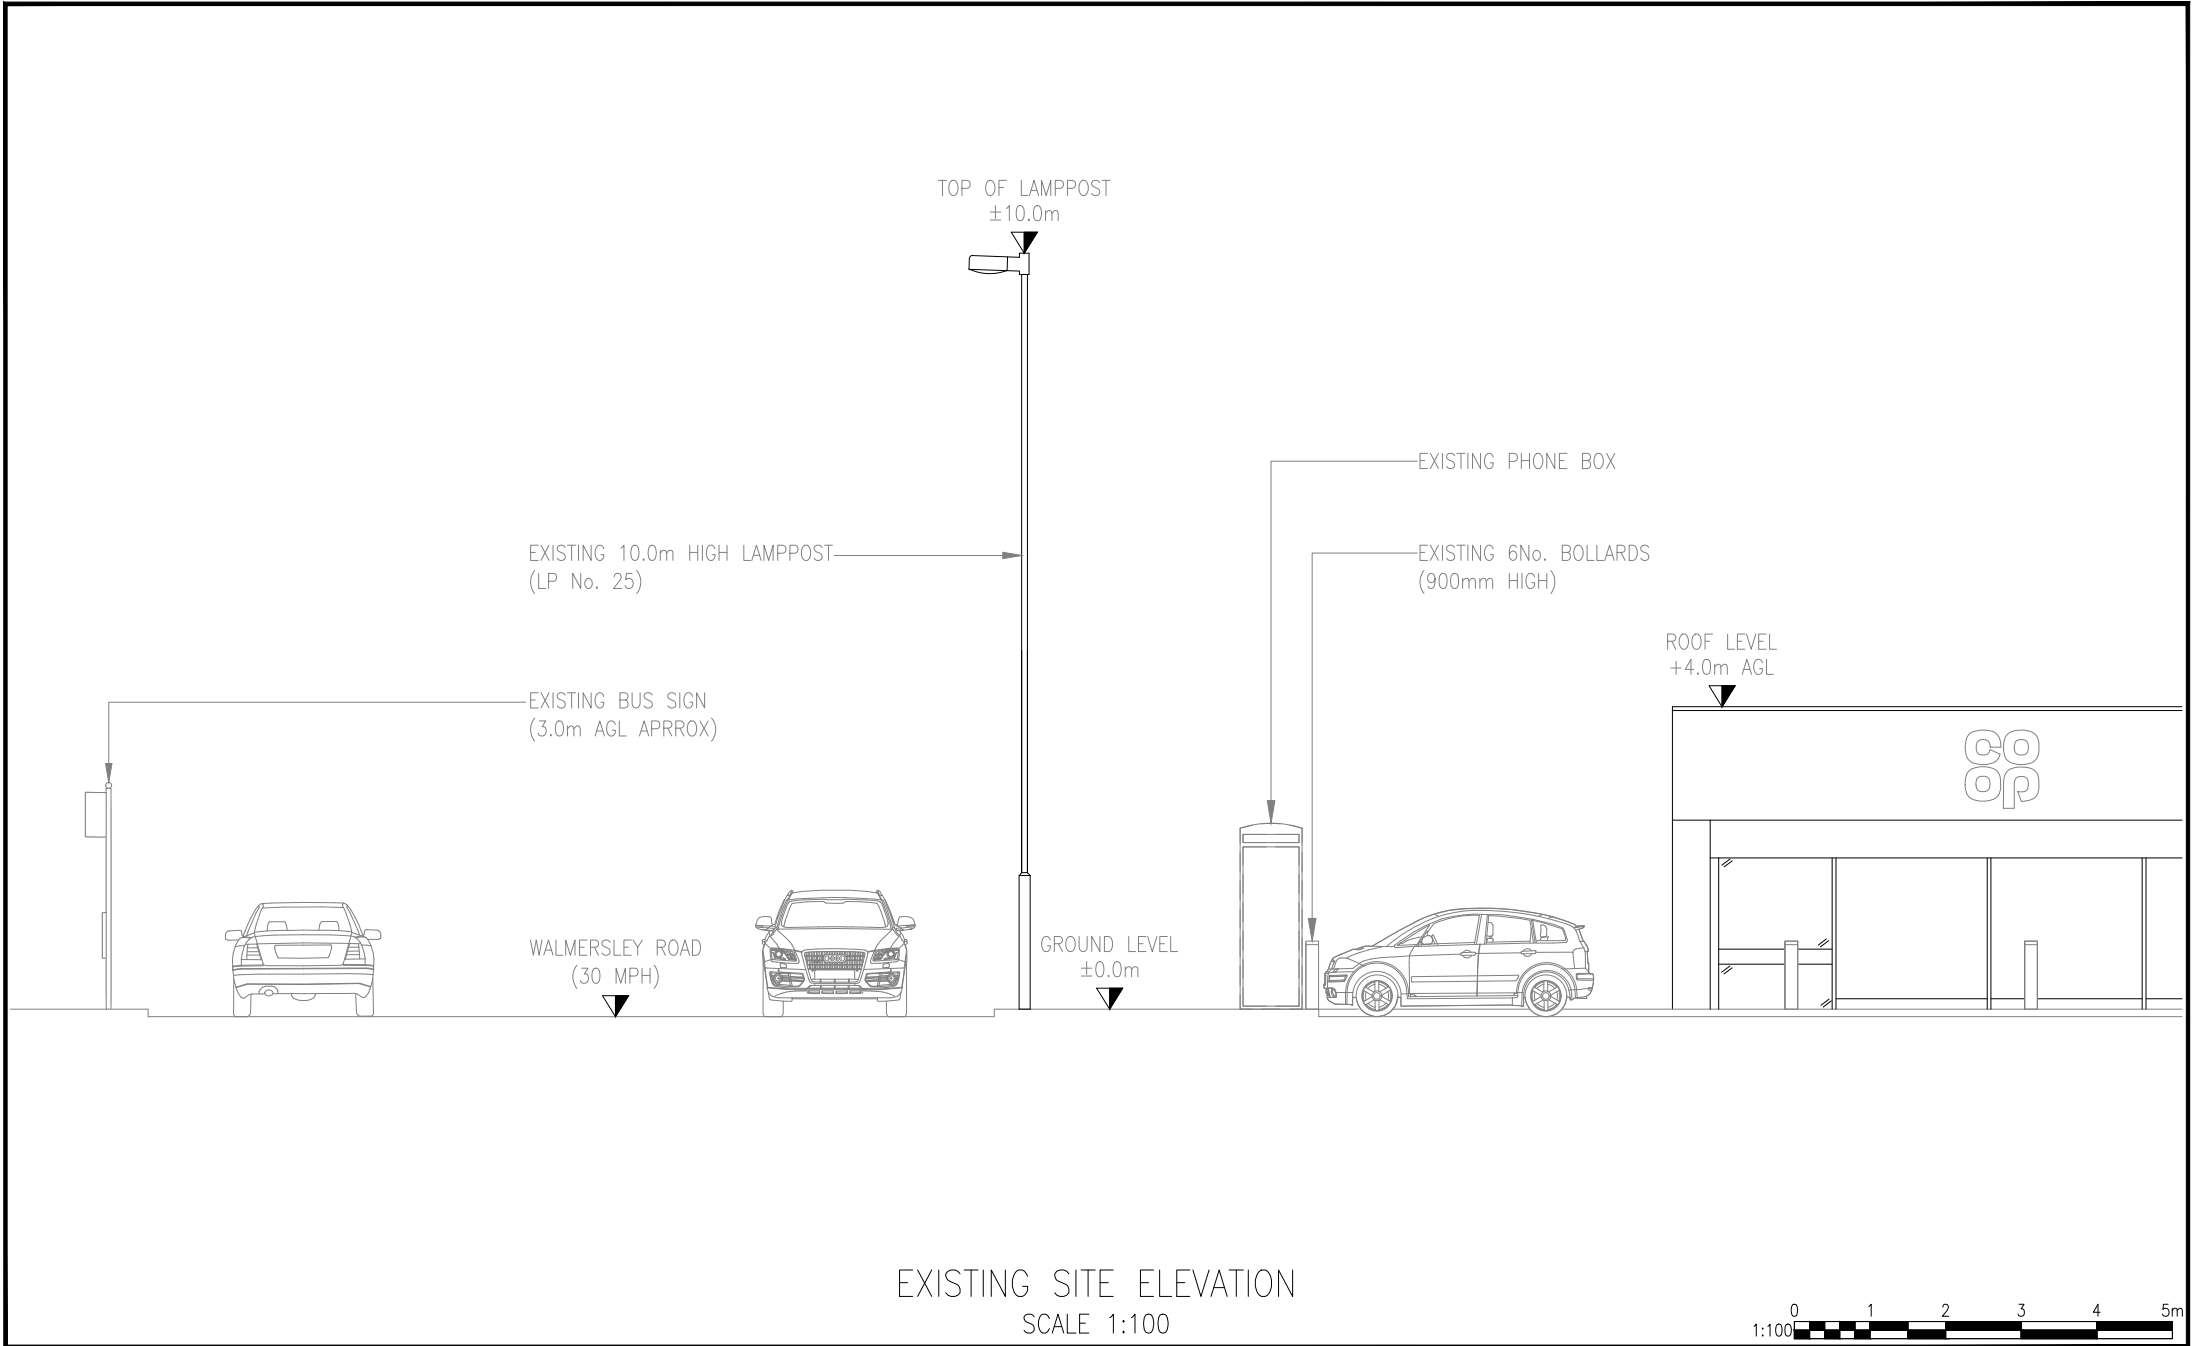


A	ISSUED FOR APPROVAL					RW	06.05.25
REV	DESCRIPTION					BY	DATE
SCALE AS SHOW WHEN PRINTED AT A4		DRAWN	RW	CHECKED	DCC	ALL DIMENSIONS IN METRES U.N.O	
		DATE	06.05.25	DATE	06.05.25		
LOCATION PLAN - Digital Mapping Solutions from Dotted Eyes.							
SITE BLOCK PLAN - Digital Mapping Solutions from Promap							

DRAWING TITLE
STREET HUB
BRY-105 176 WALMERSLEY ROAD
003 - EXISTING SITE ELEVATION

SITE ADDRESS
176 WALMERSLEY ROAD
BURY
BL9 6LL

REV	A
-----	---

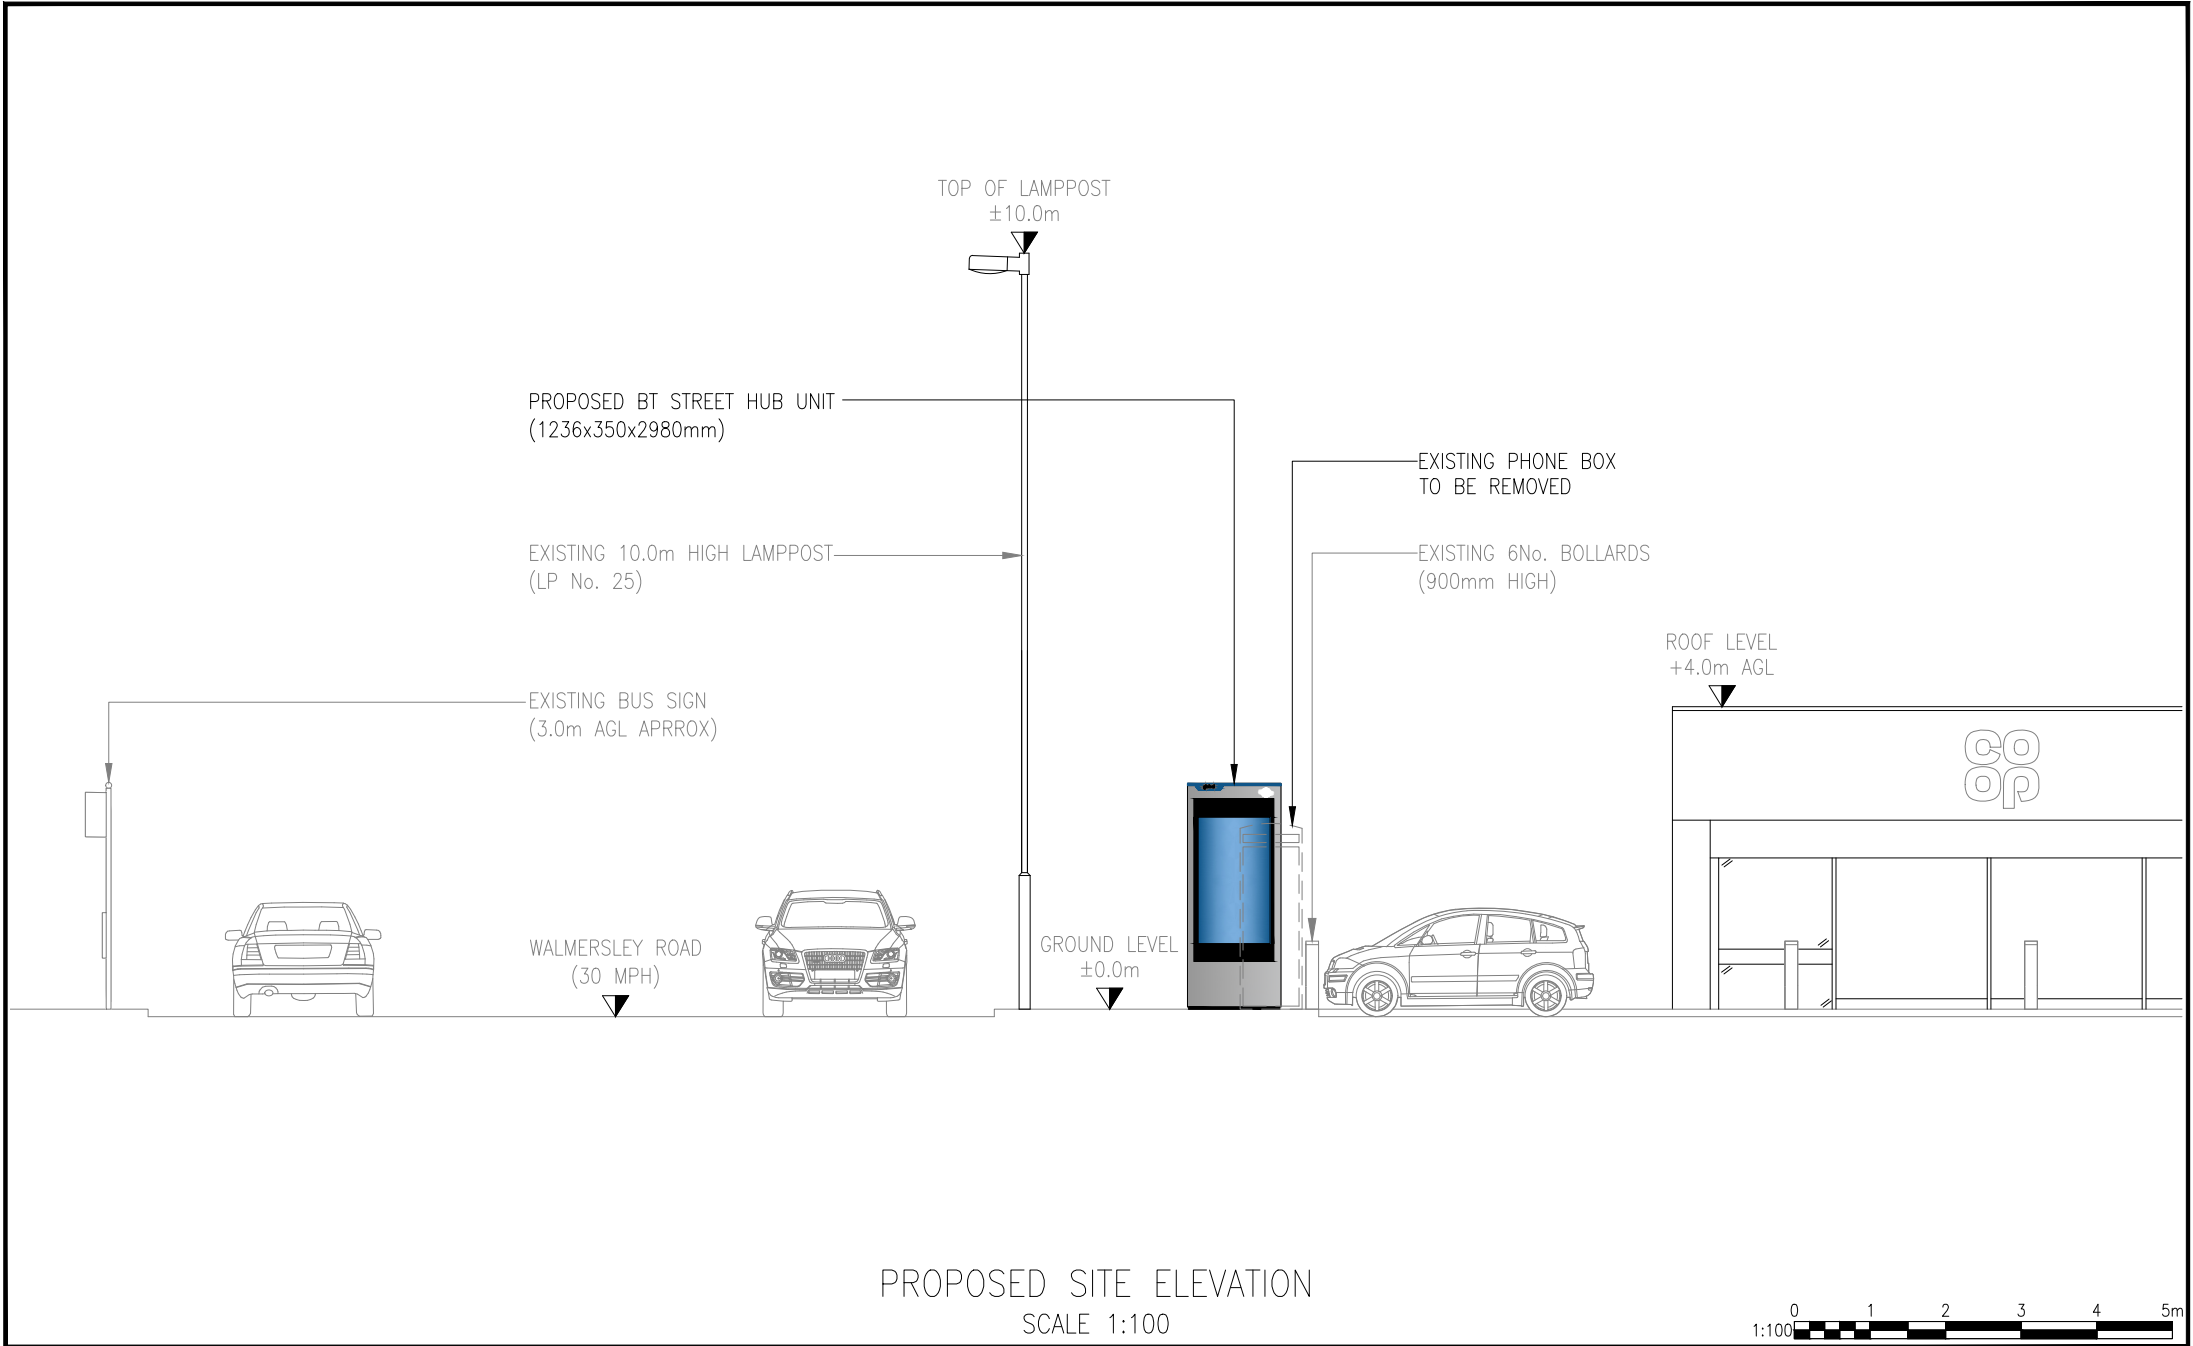

PROPOSED SITE ELEVATION
SCALE 1:100



A	ISSUED FOR APPROVAL					RW	06.05.25
REV	DESCRIPTION					BY	DATE
SCALE AS SHOW WHEN PRINTED AT A4		DRAWN	RW	CHECKED	DCC	ALL DIMENSIONS IN METRES U.N.O	
		DATE	06.05.25	DATE	06.05.25		
LOCATION PLAN - Digital Mapping Solutions from Dotted Eyes.							
SITE BLOCK PLAN - Digital Mapping Solutions from Promap							

DRAWING TITLE
STREET HUB
BRY-105 176 WALMERSLEY ROAD
004 - PROPOSED SITE ELEVATION

SITE ADDRESS
176 WALMERSLEY ROAD
BURY
BL9 6LL