


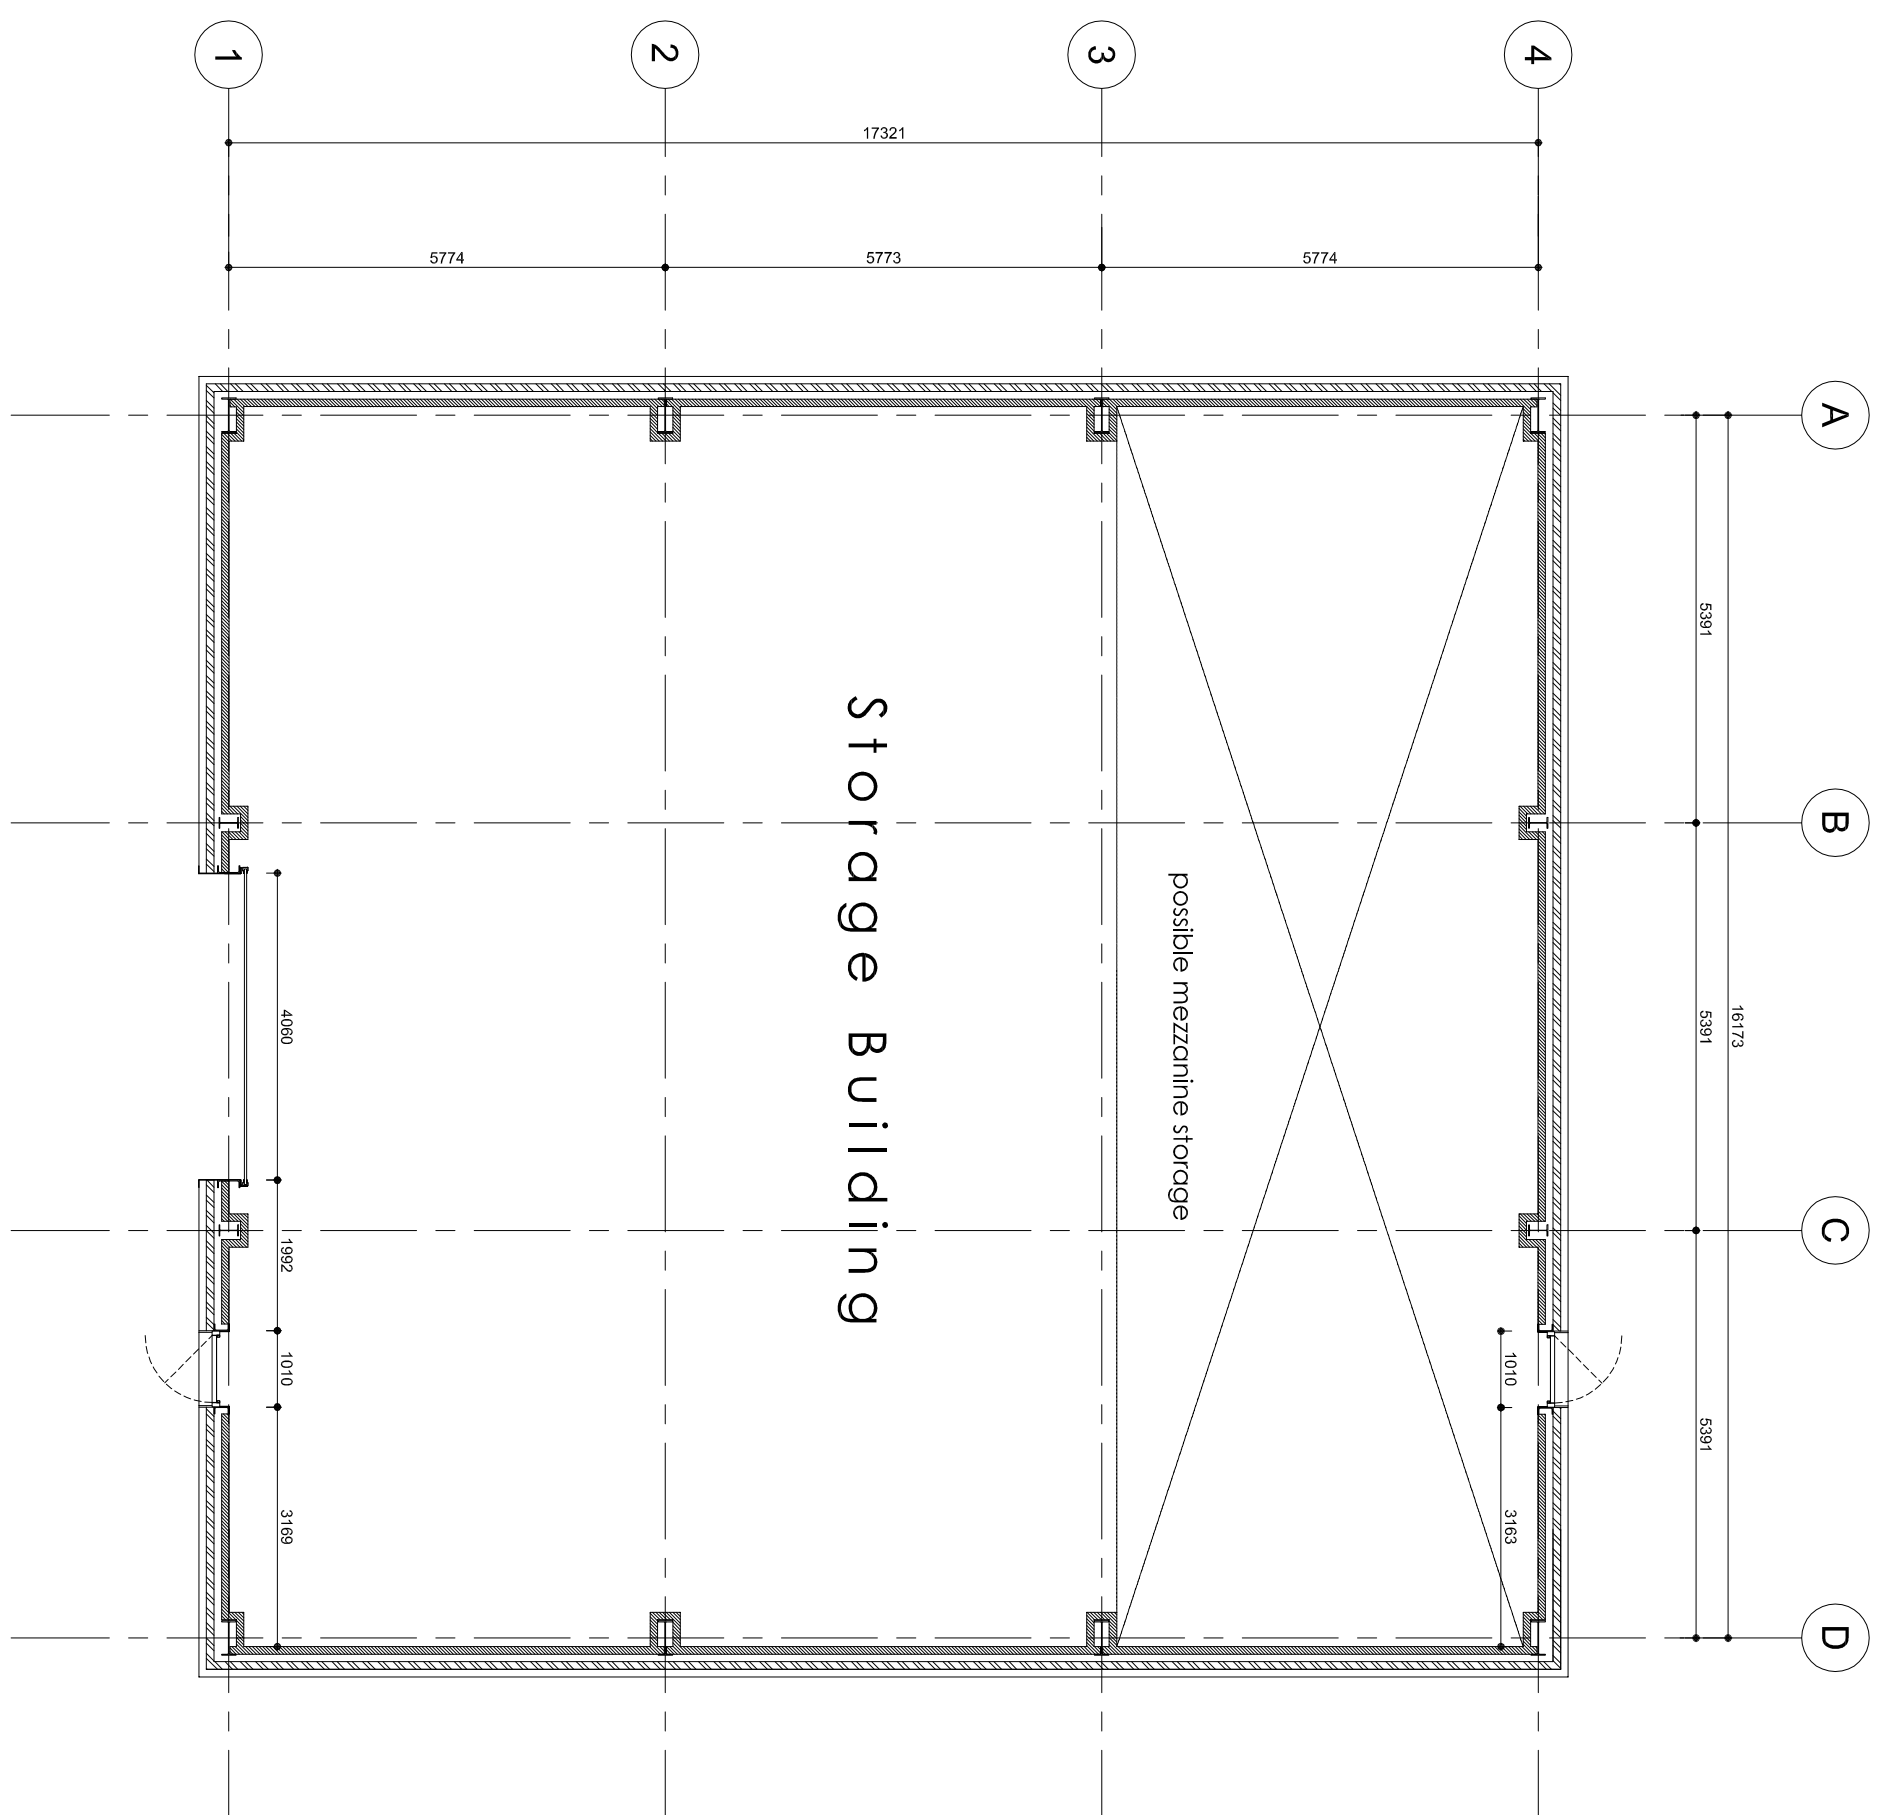


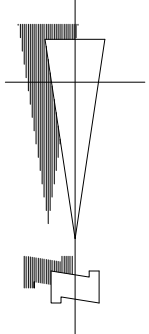


GROUND FLOOR PLAN

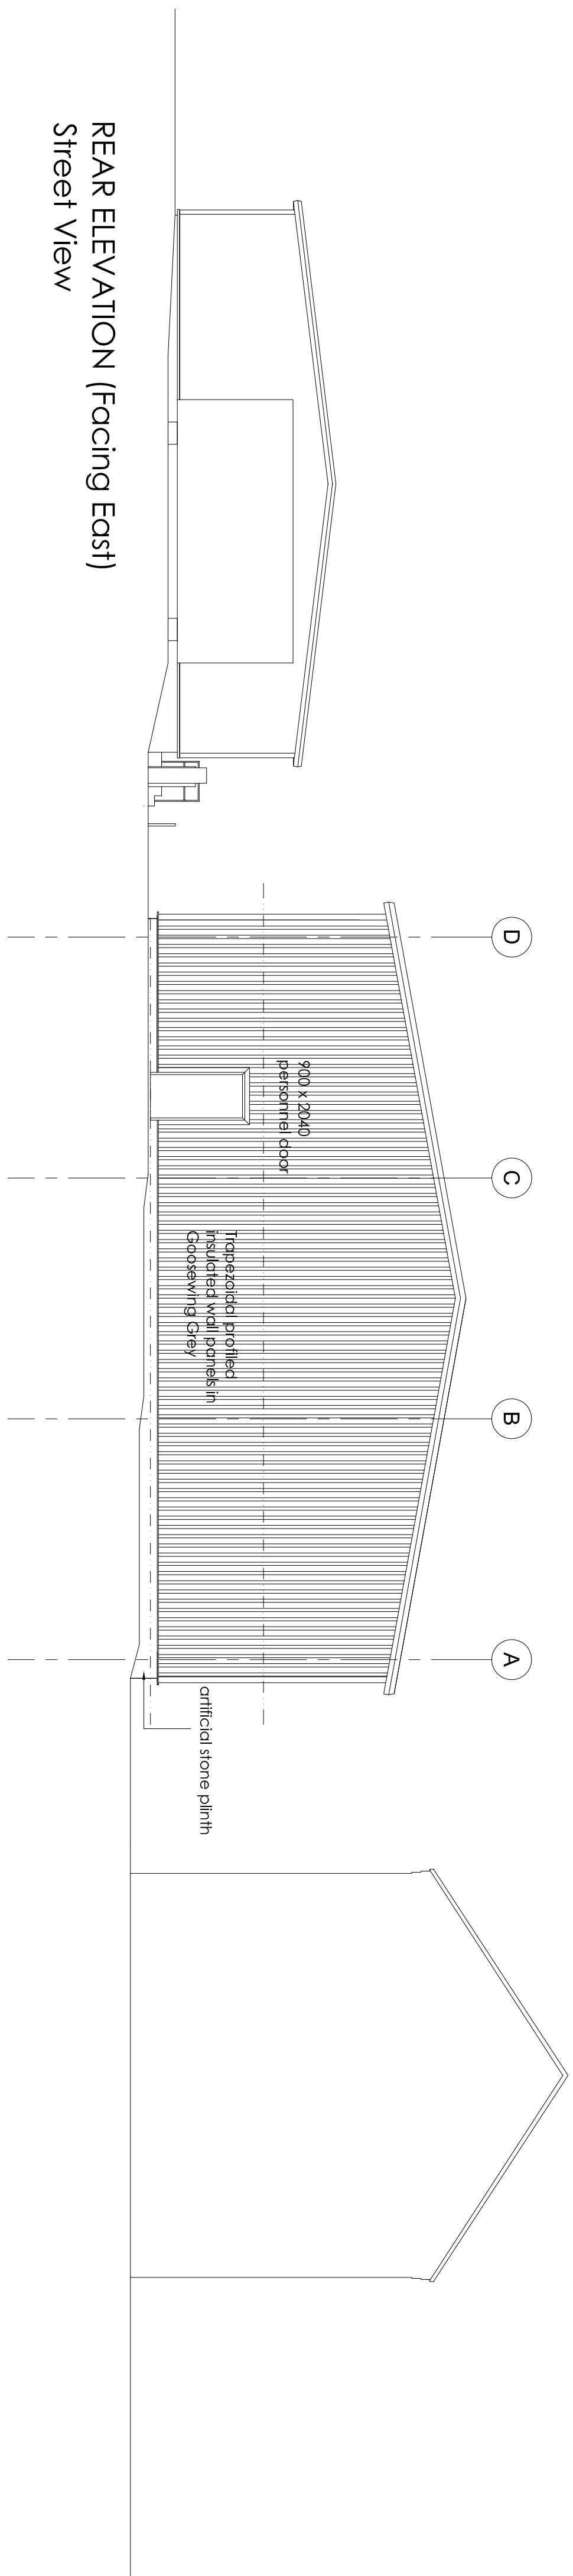

REAR ELEVATION (Facing East)
Street View

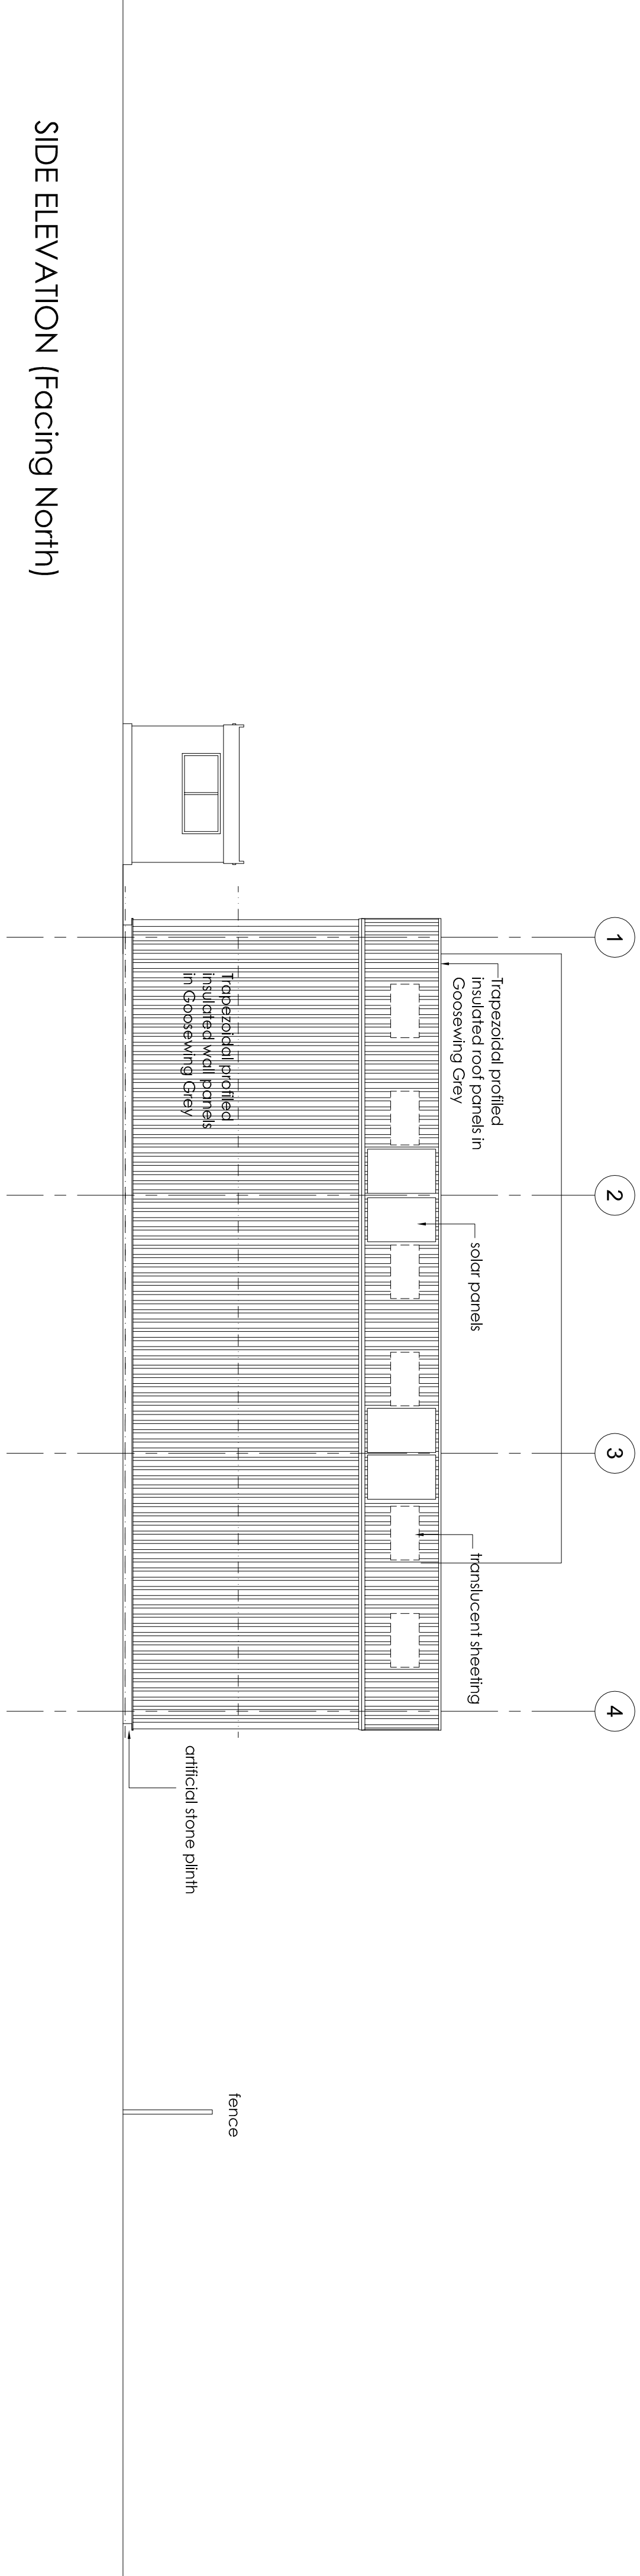


SIDE ELEVATION (Facing North)

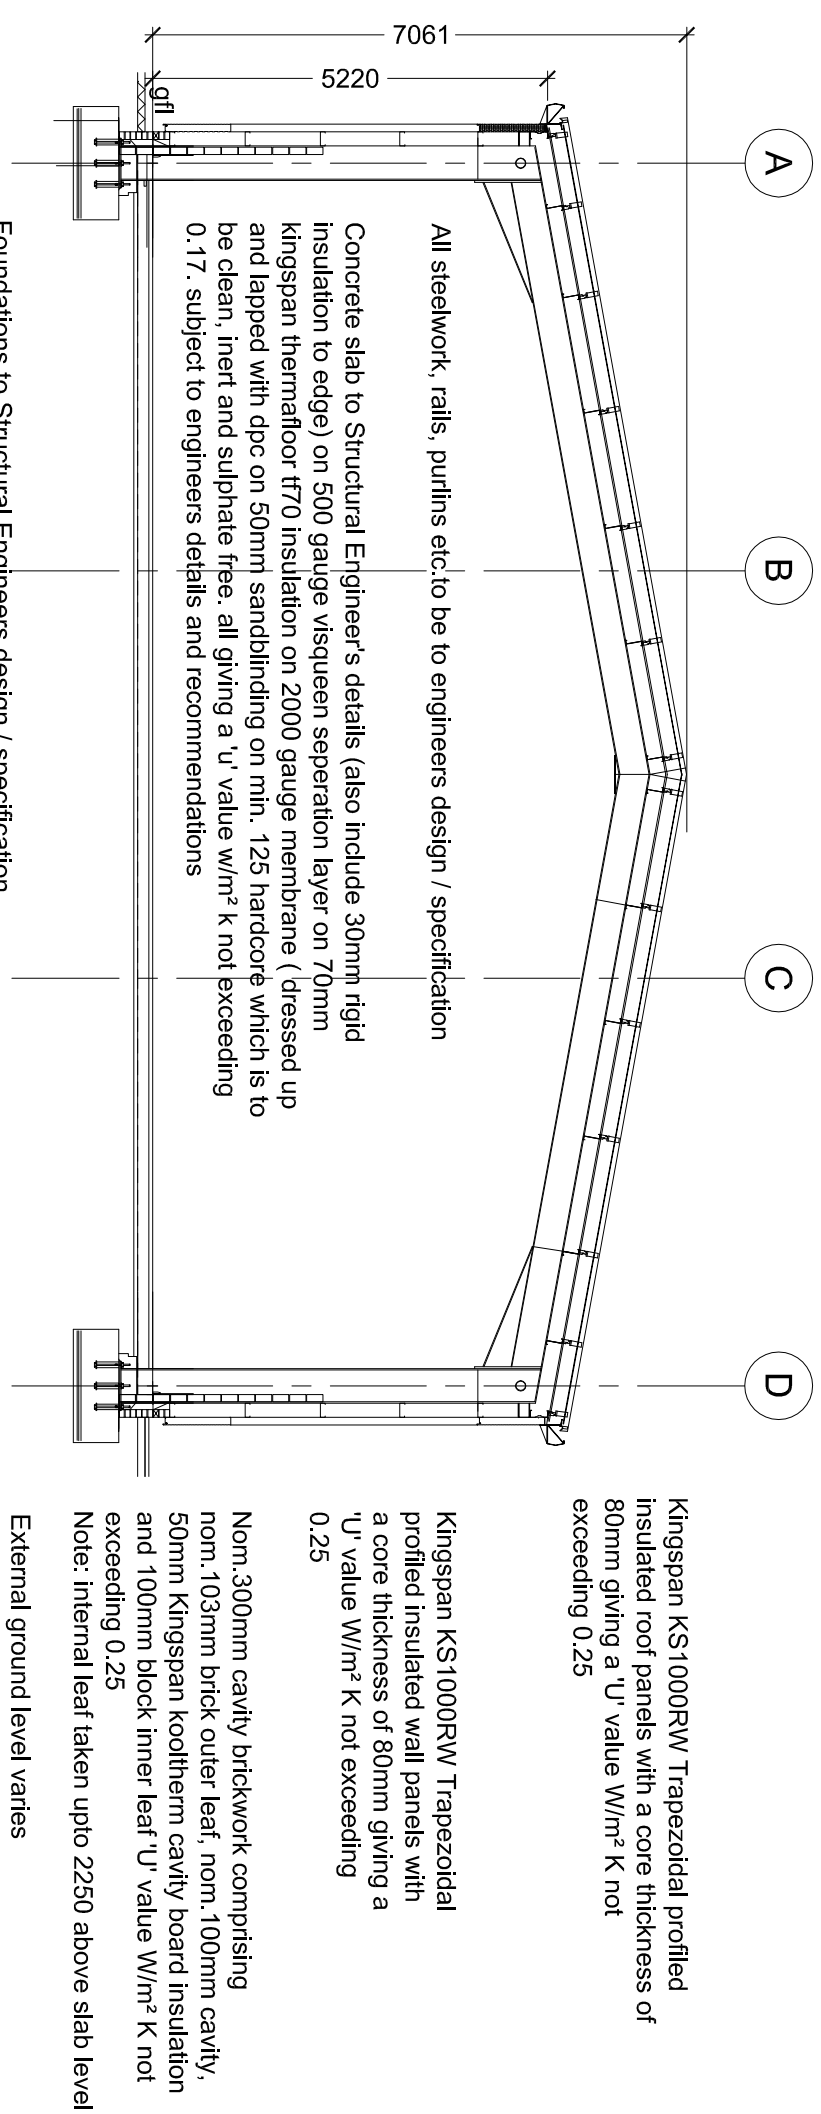


TYPICAL SECTION

This drawing is to be read in conjunction with Structural Engineer's drawings 221-FA-040-01 to 05

SCALE 1:100

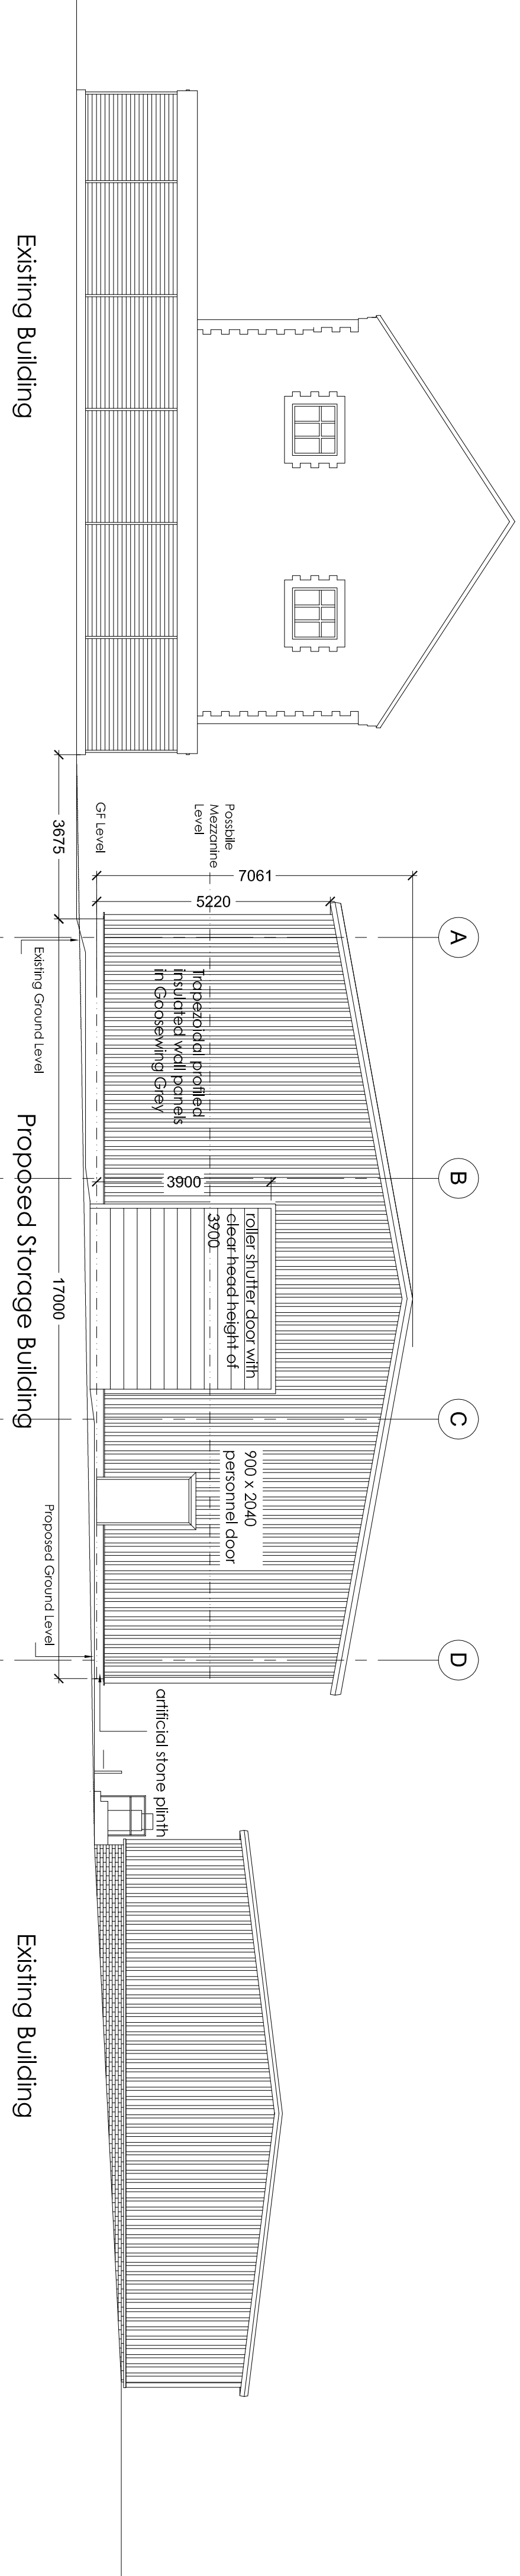

FRONT ELEVATION (Facing West)
Street View

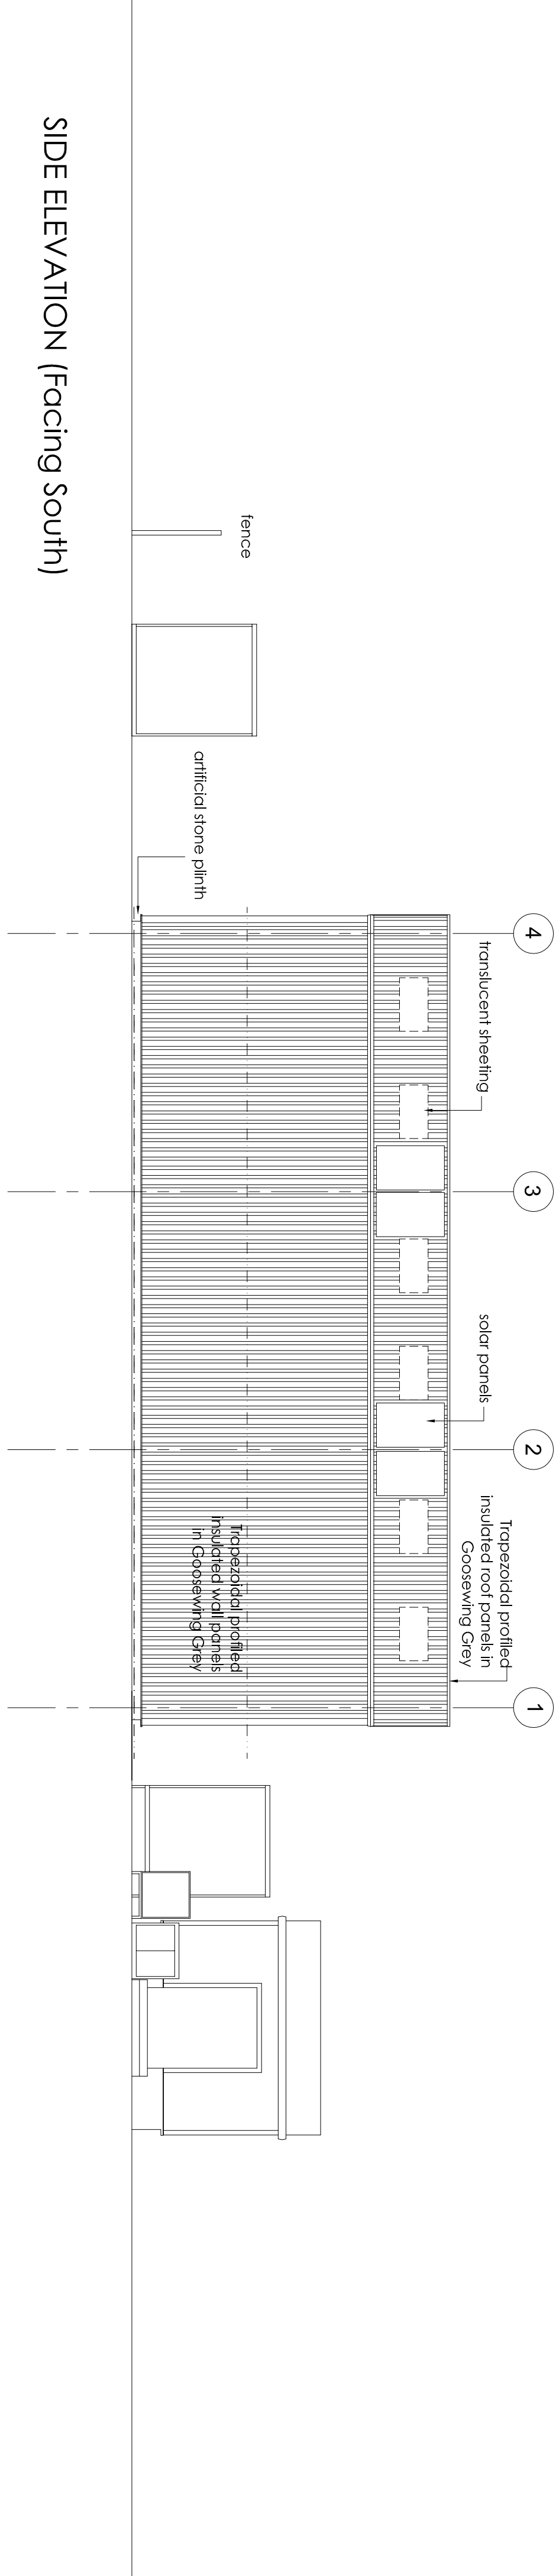

SIDE ELEVATION (Facing South)

SCALE	DATE	STATUS	CHECKED
1:100 @ A0	10/21	MK	REVISION
DRAWING NO.	C488-01	CAD REFERENCE NO.	8

PROPOSED PLANS AND ELEVATIONS

PROPOSED Storage Building

Hibcombs Moor Training Camp

NWRFCA

DATE: 10/21

REV: 10/21/2021

BY: 10/21/2021

FOR: 10/21/2021

10/21/2021

10/21/2021

