



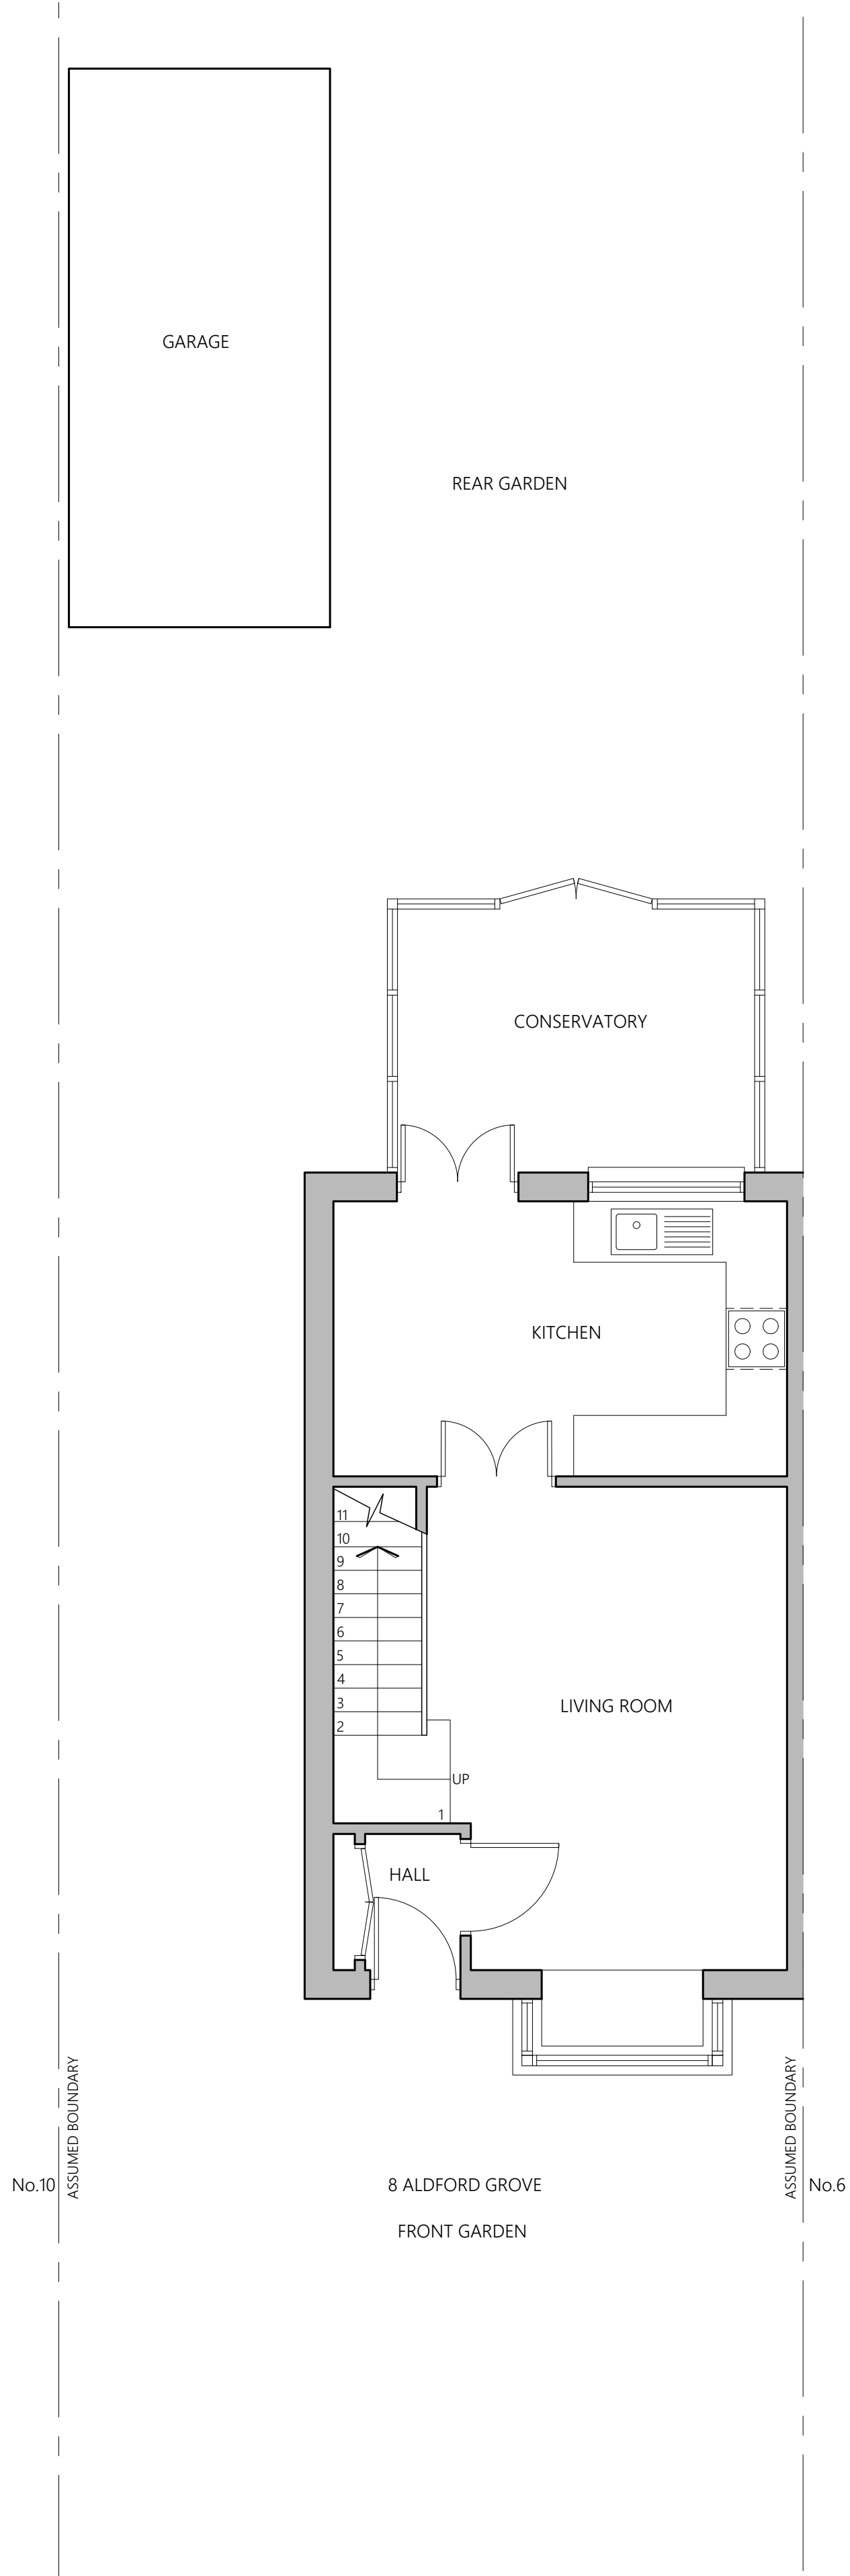

EXISTING GROUND FLOOR PLAN



EXISTING FIRST FLOOR PLAN

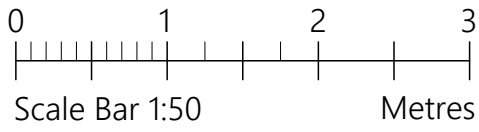

PROJECT	8 Aldford Grove Bradley Fold BL2 6RY		
CLIENT	Mr & Mrs Fawcett		
STATUS	Information		
DRAWING	Existing Plans		
DWG No.	2301-002	REV	
SCALE	1:50@A1	DATE	Jan '23
AGB CAD SERVICES website: www.agbcad.co.uk email: info@agbcad.co.uk telephone: 07912 090 125 DO NOT SCALE FROM THIS DRAWING			