





EXISTING SIDE ELEVATION


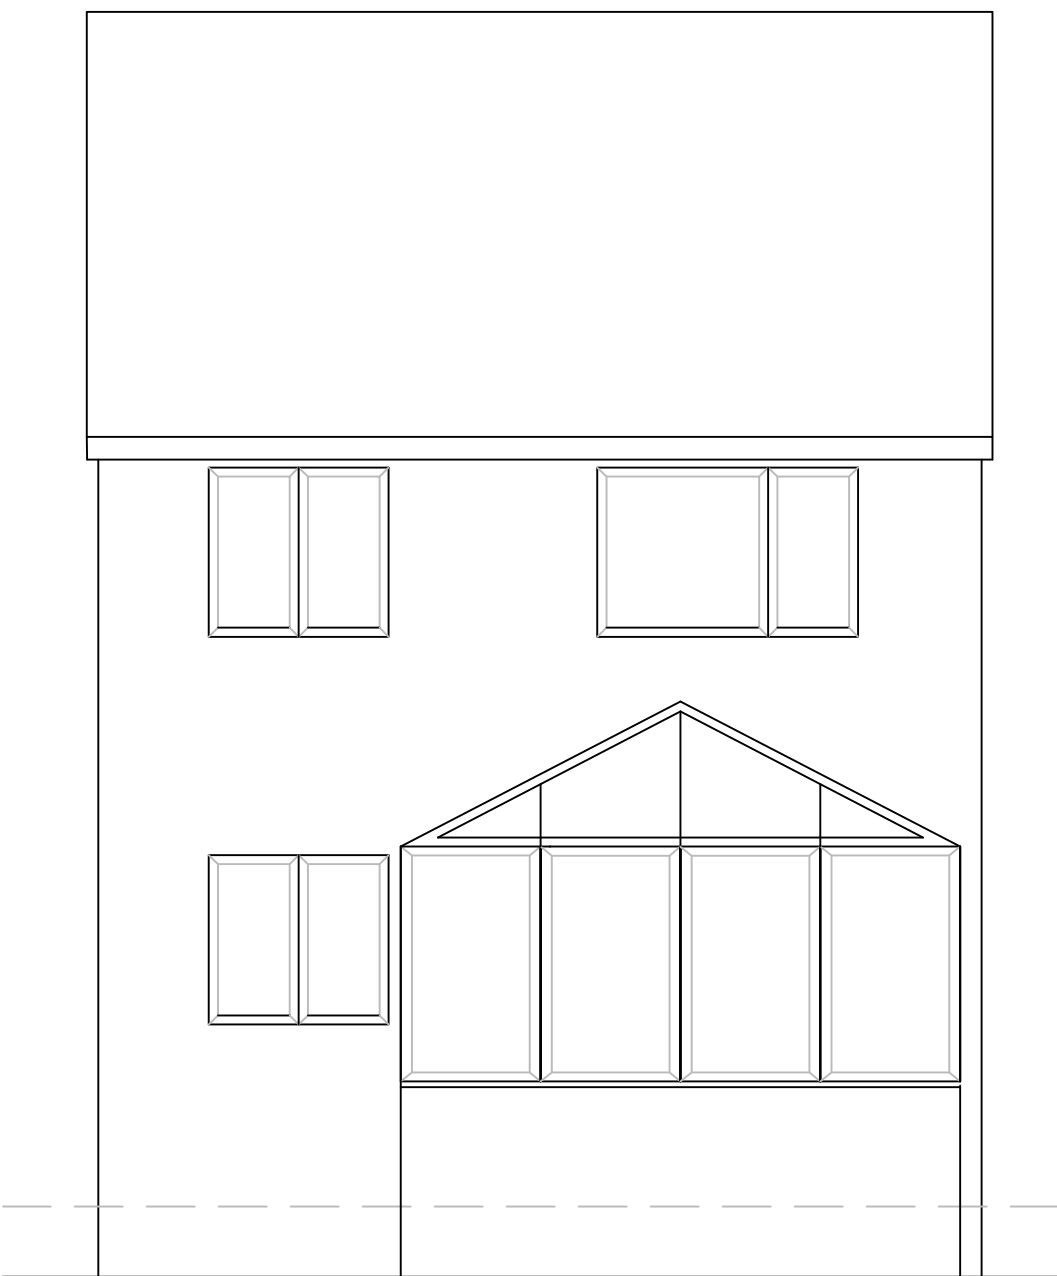


EXISTING REAR ELEVATION


EXISTING GROUND FLOOR

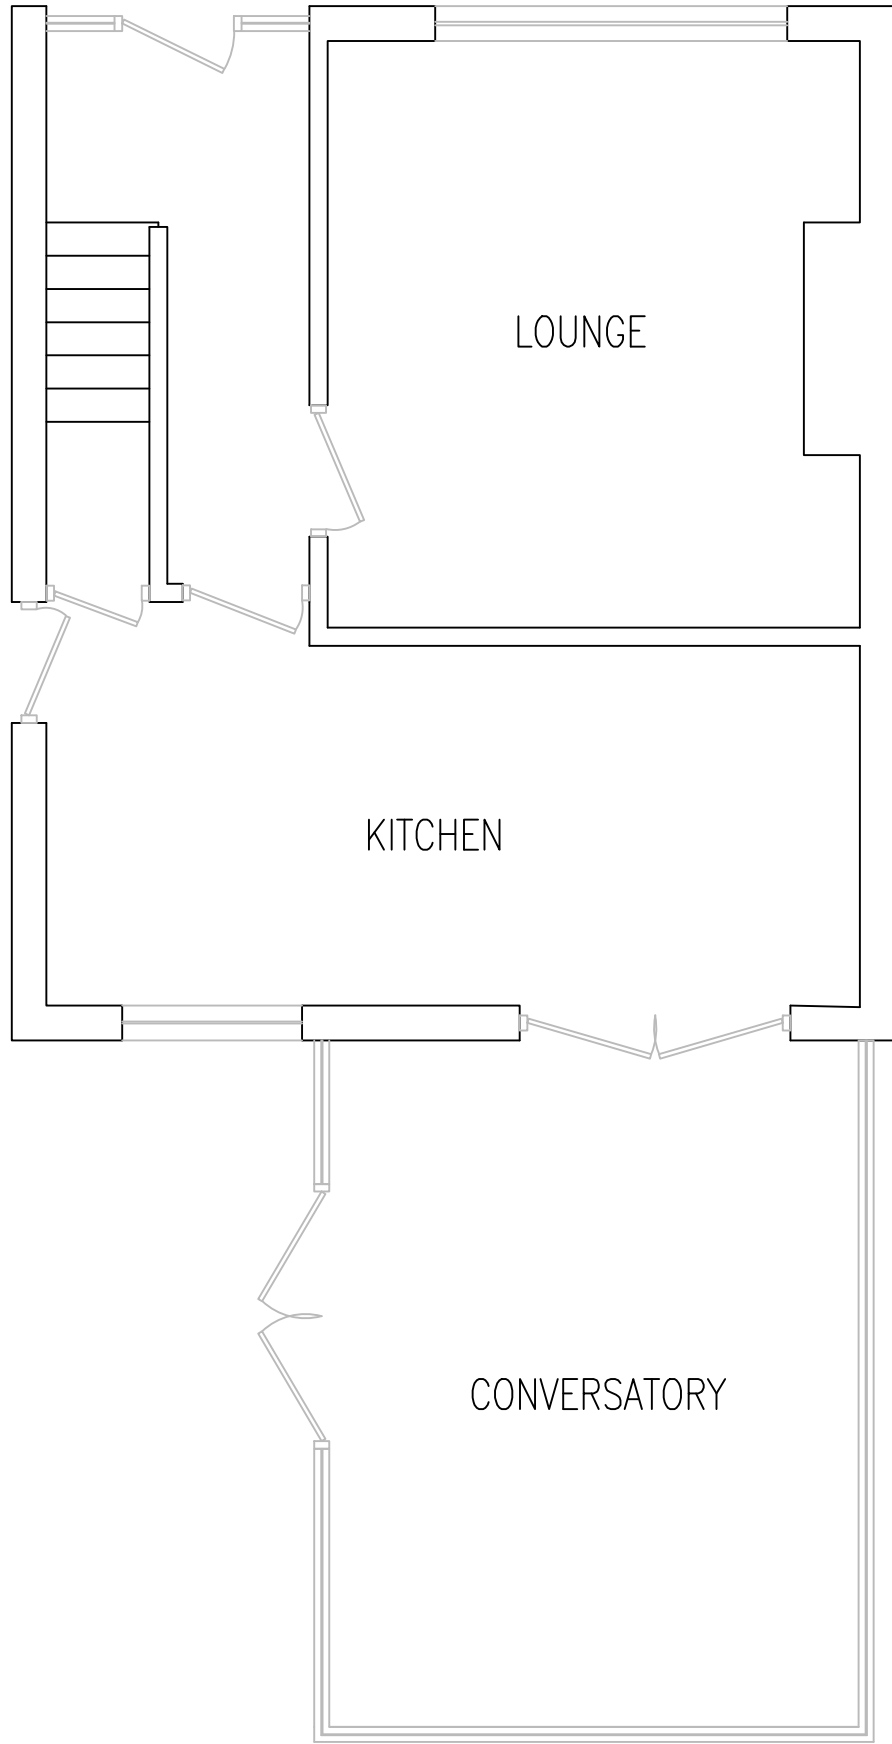


PROPOSED GROUND FLOOR

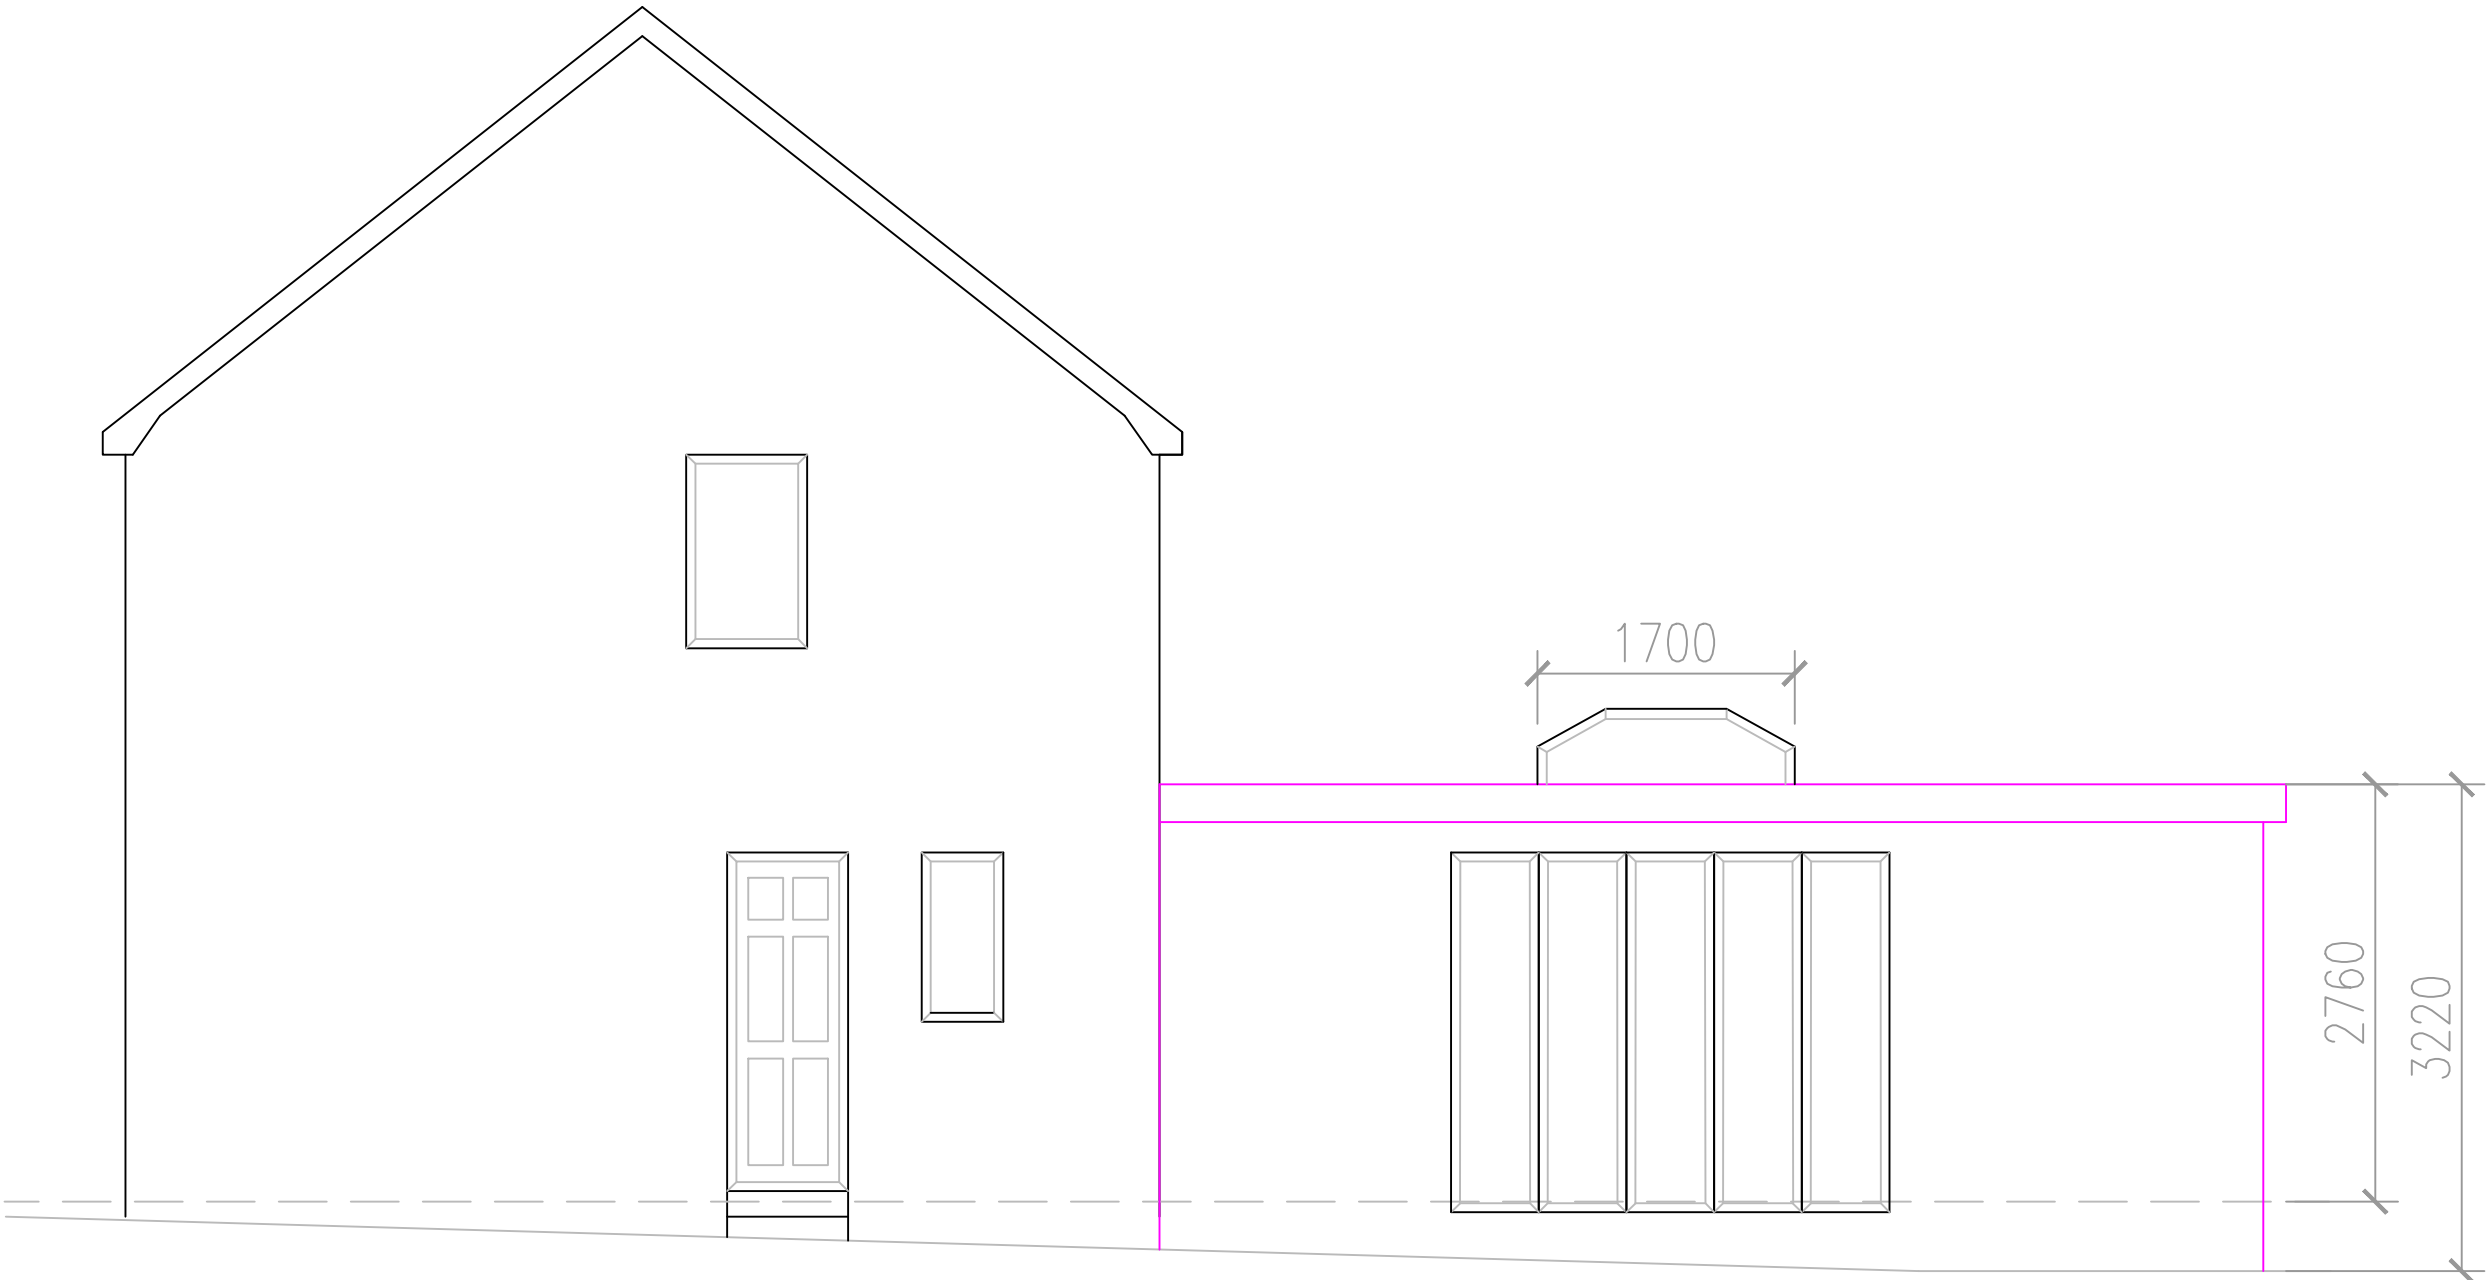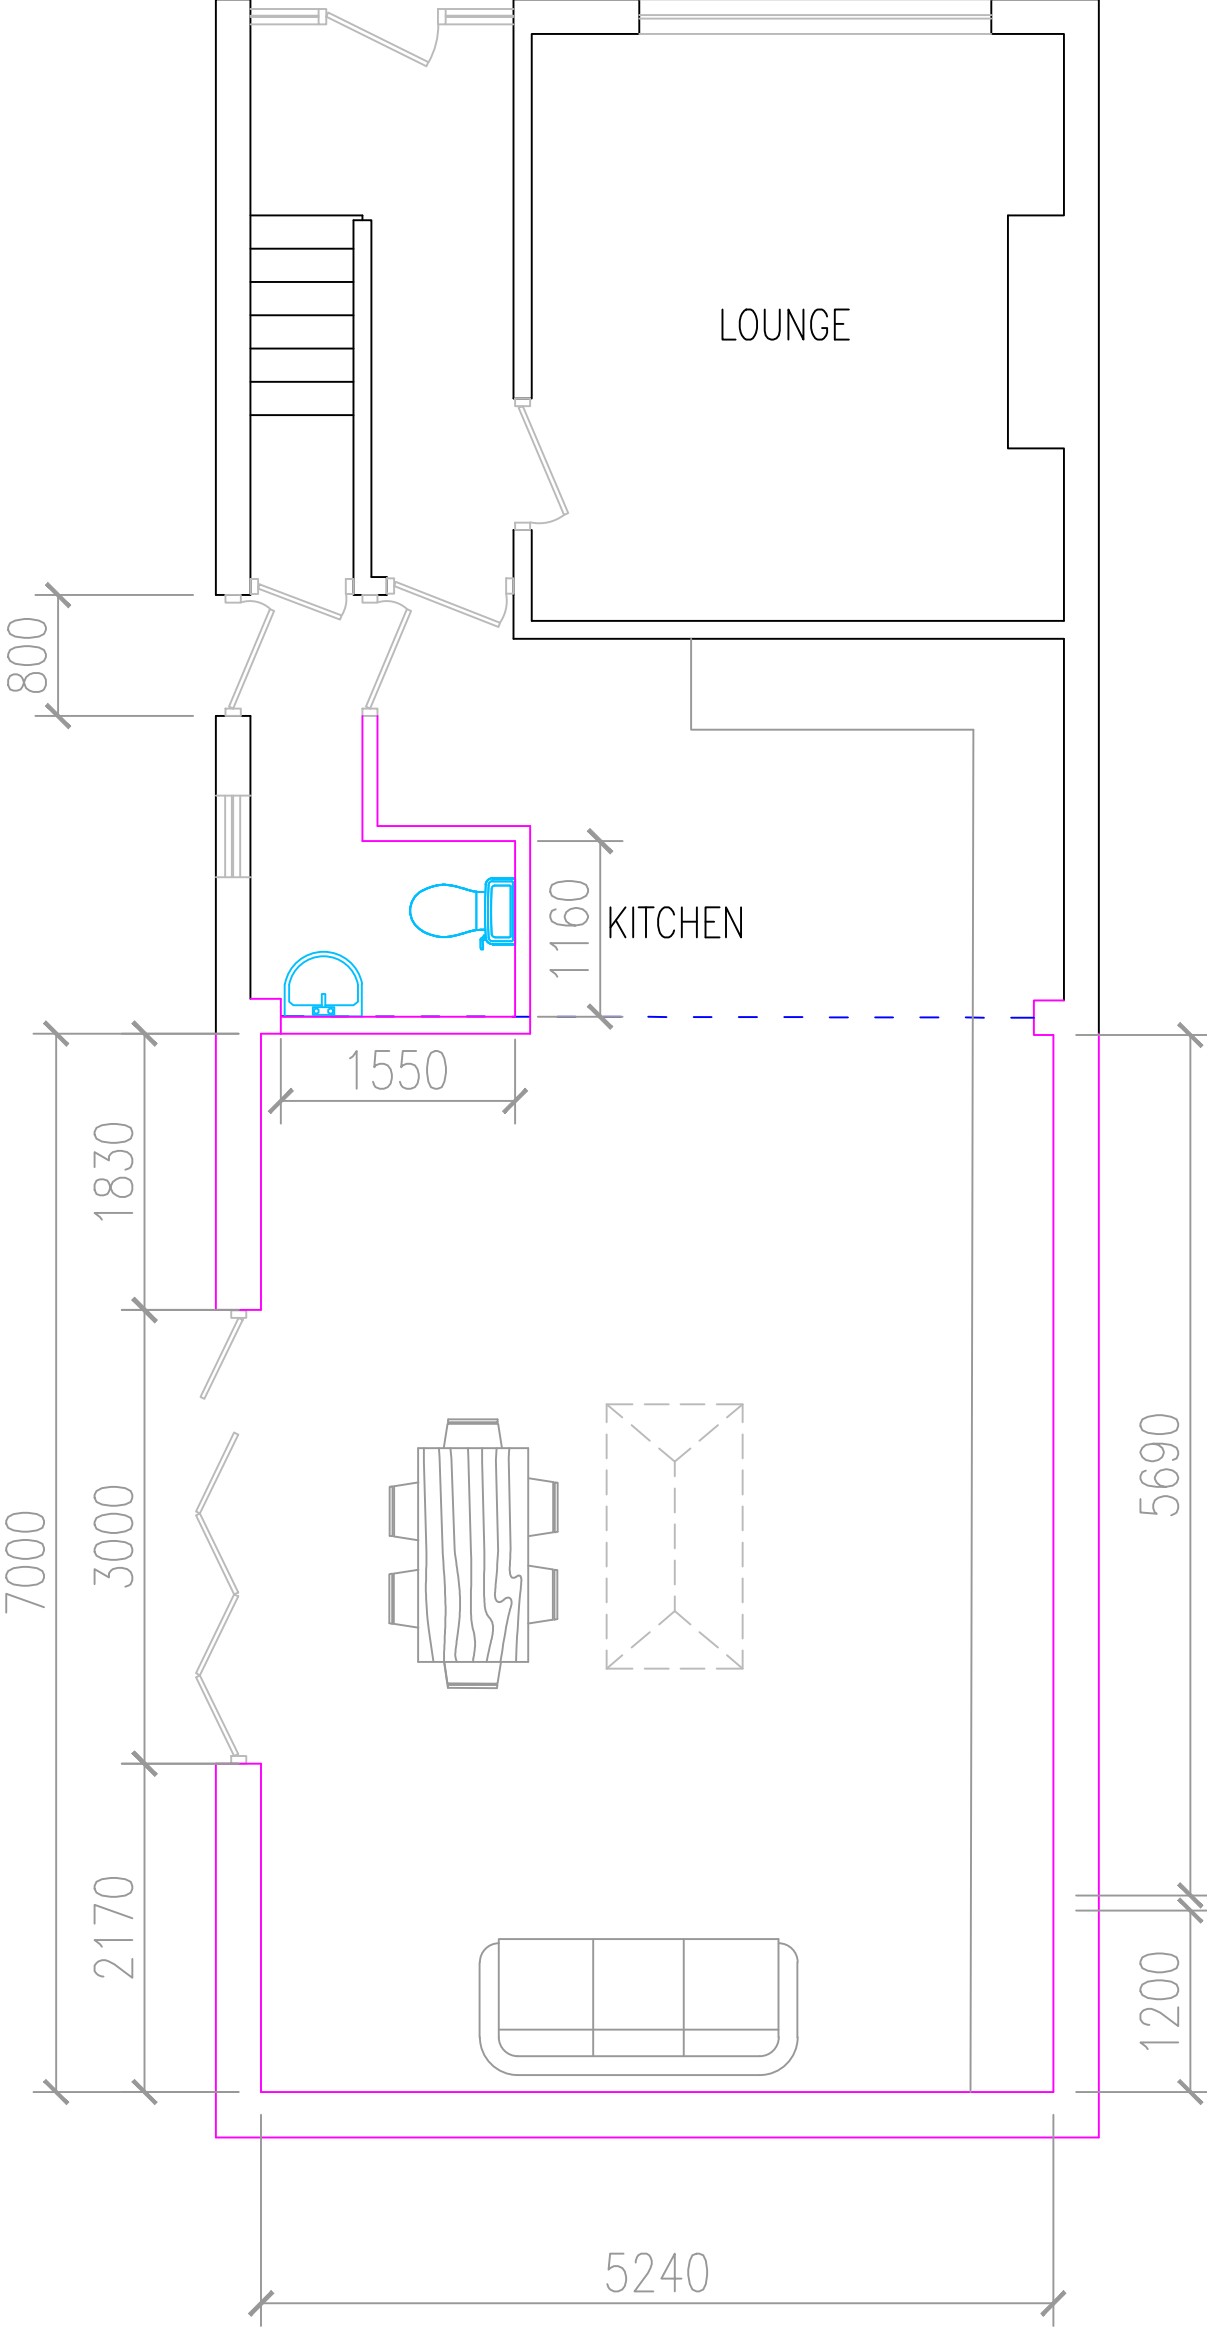


PROPOSED RIGHT SIDE ELEVATION

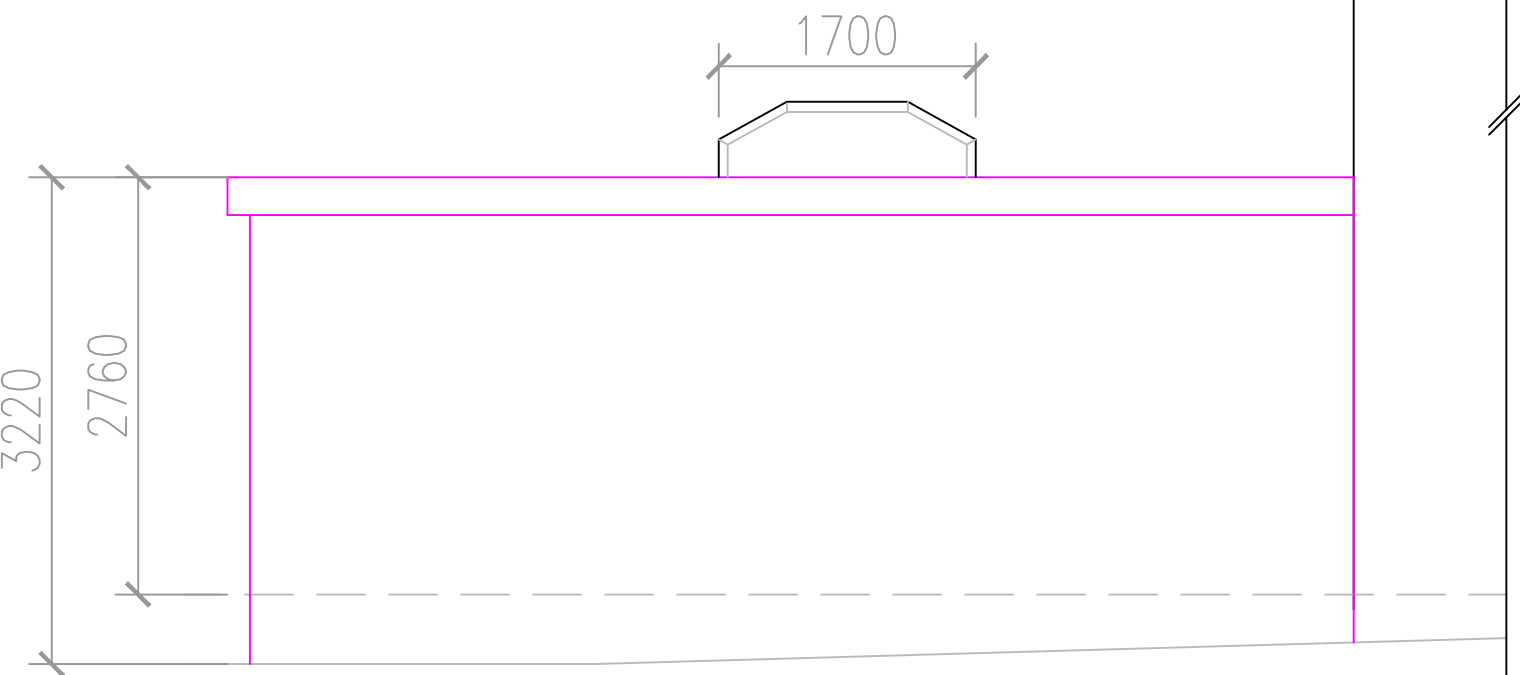

PROPOSED LEFT SIDE ELEVATION

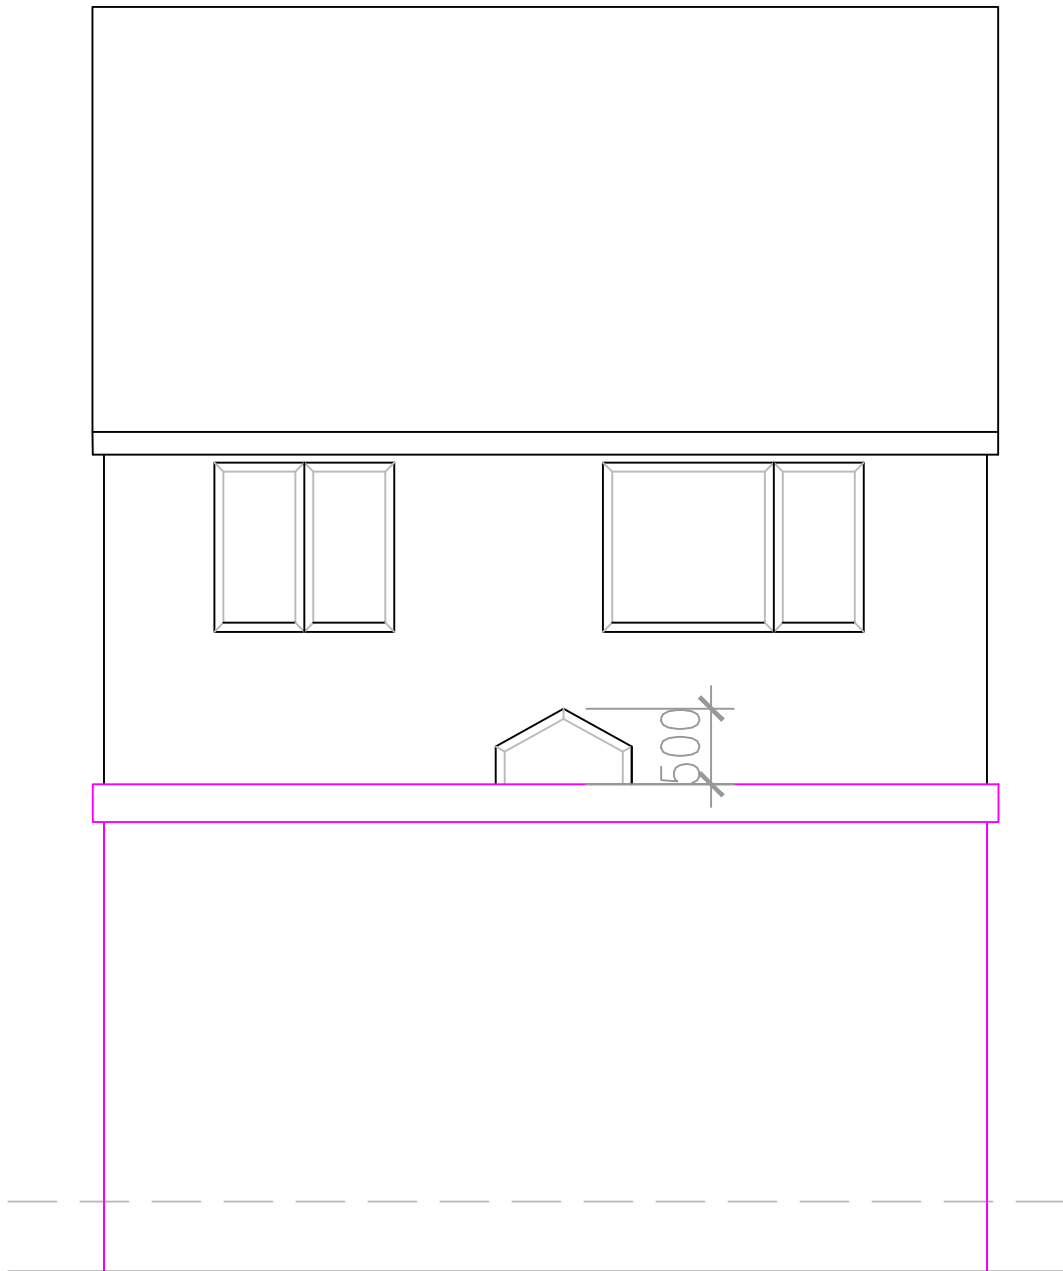

PROPOSED REAR ELEVATION
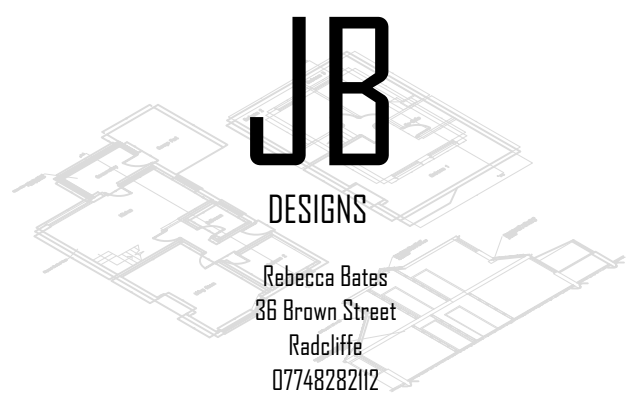
|   |  |
|---|--|
| Amendments   |  |
| <div><p>JB<br/>DESIGNS<br/>Rebecca Bates<br/>36 Brown Street<br/>Radclyffe<br/>0774828212</p></div> |  |
| Client: Mr and Mrs Hughes   |  |
| Address: 9 Carrslea Close, Radcliffe, Manchester   |  |
| Scale: 1:50 @ A1   |  |
| Drawing: Existing and Proposed Plans and Elevations   |  |
| Date: Nov 2022   |  |