
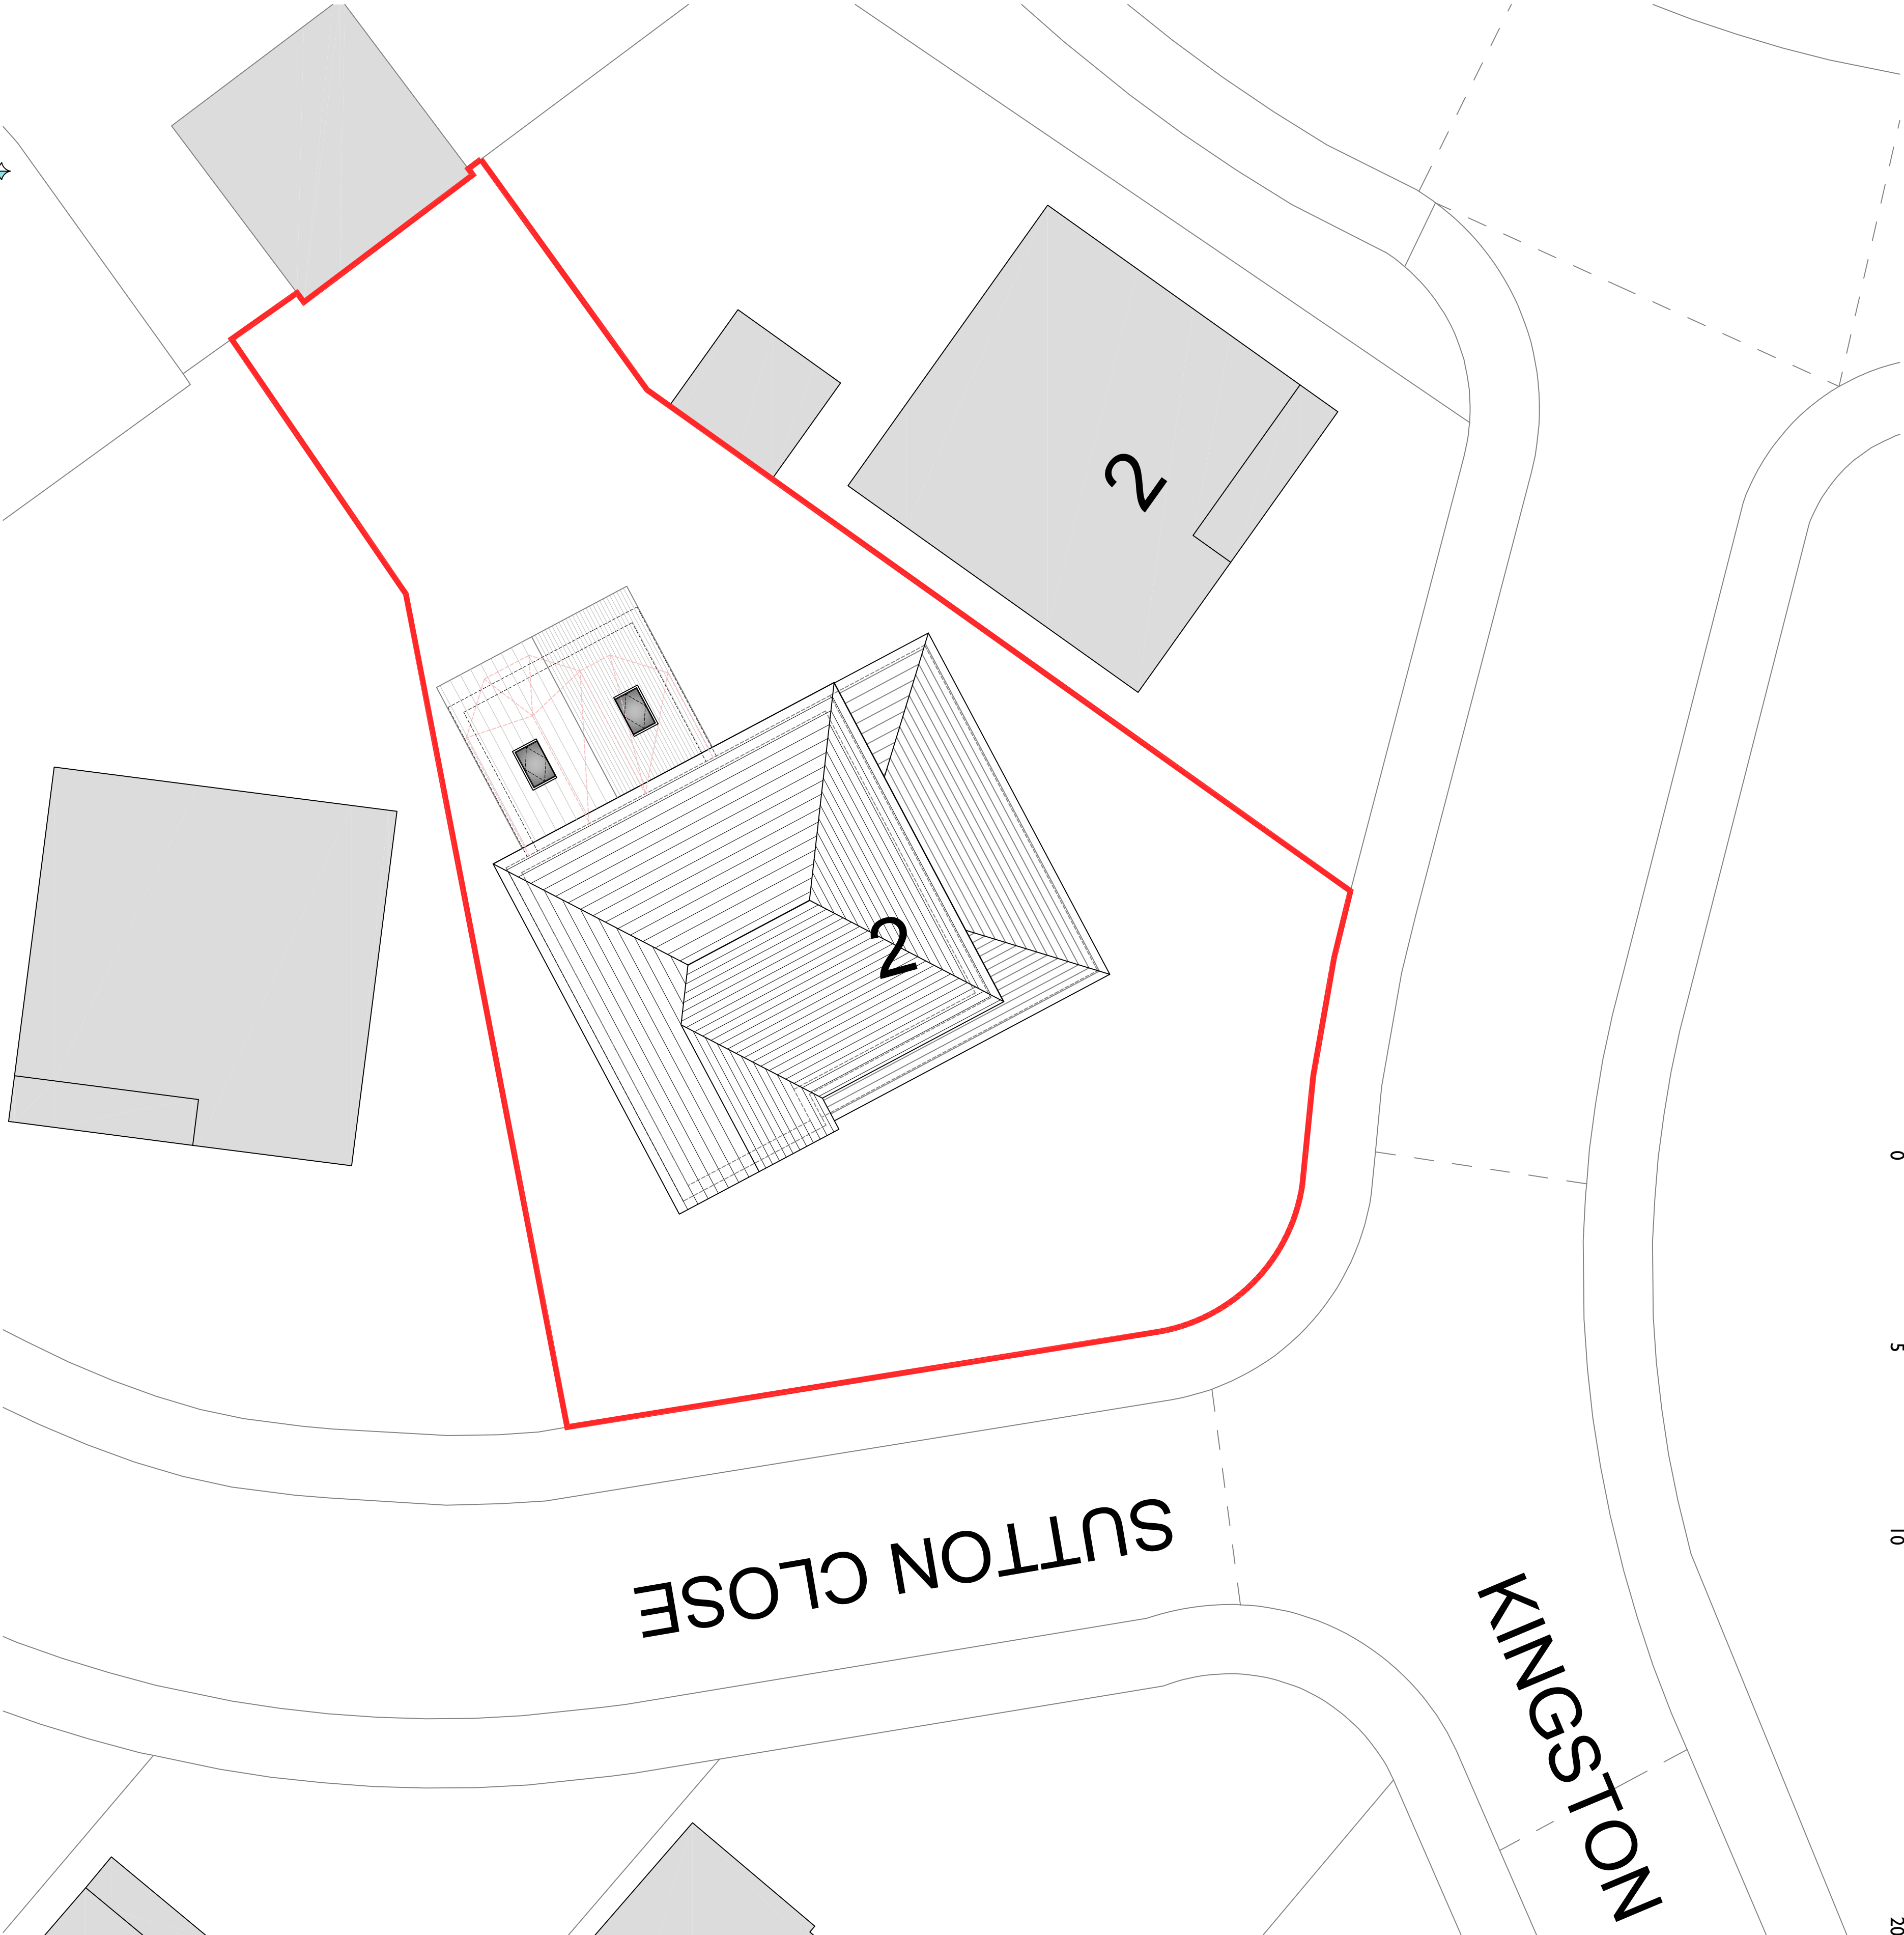
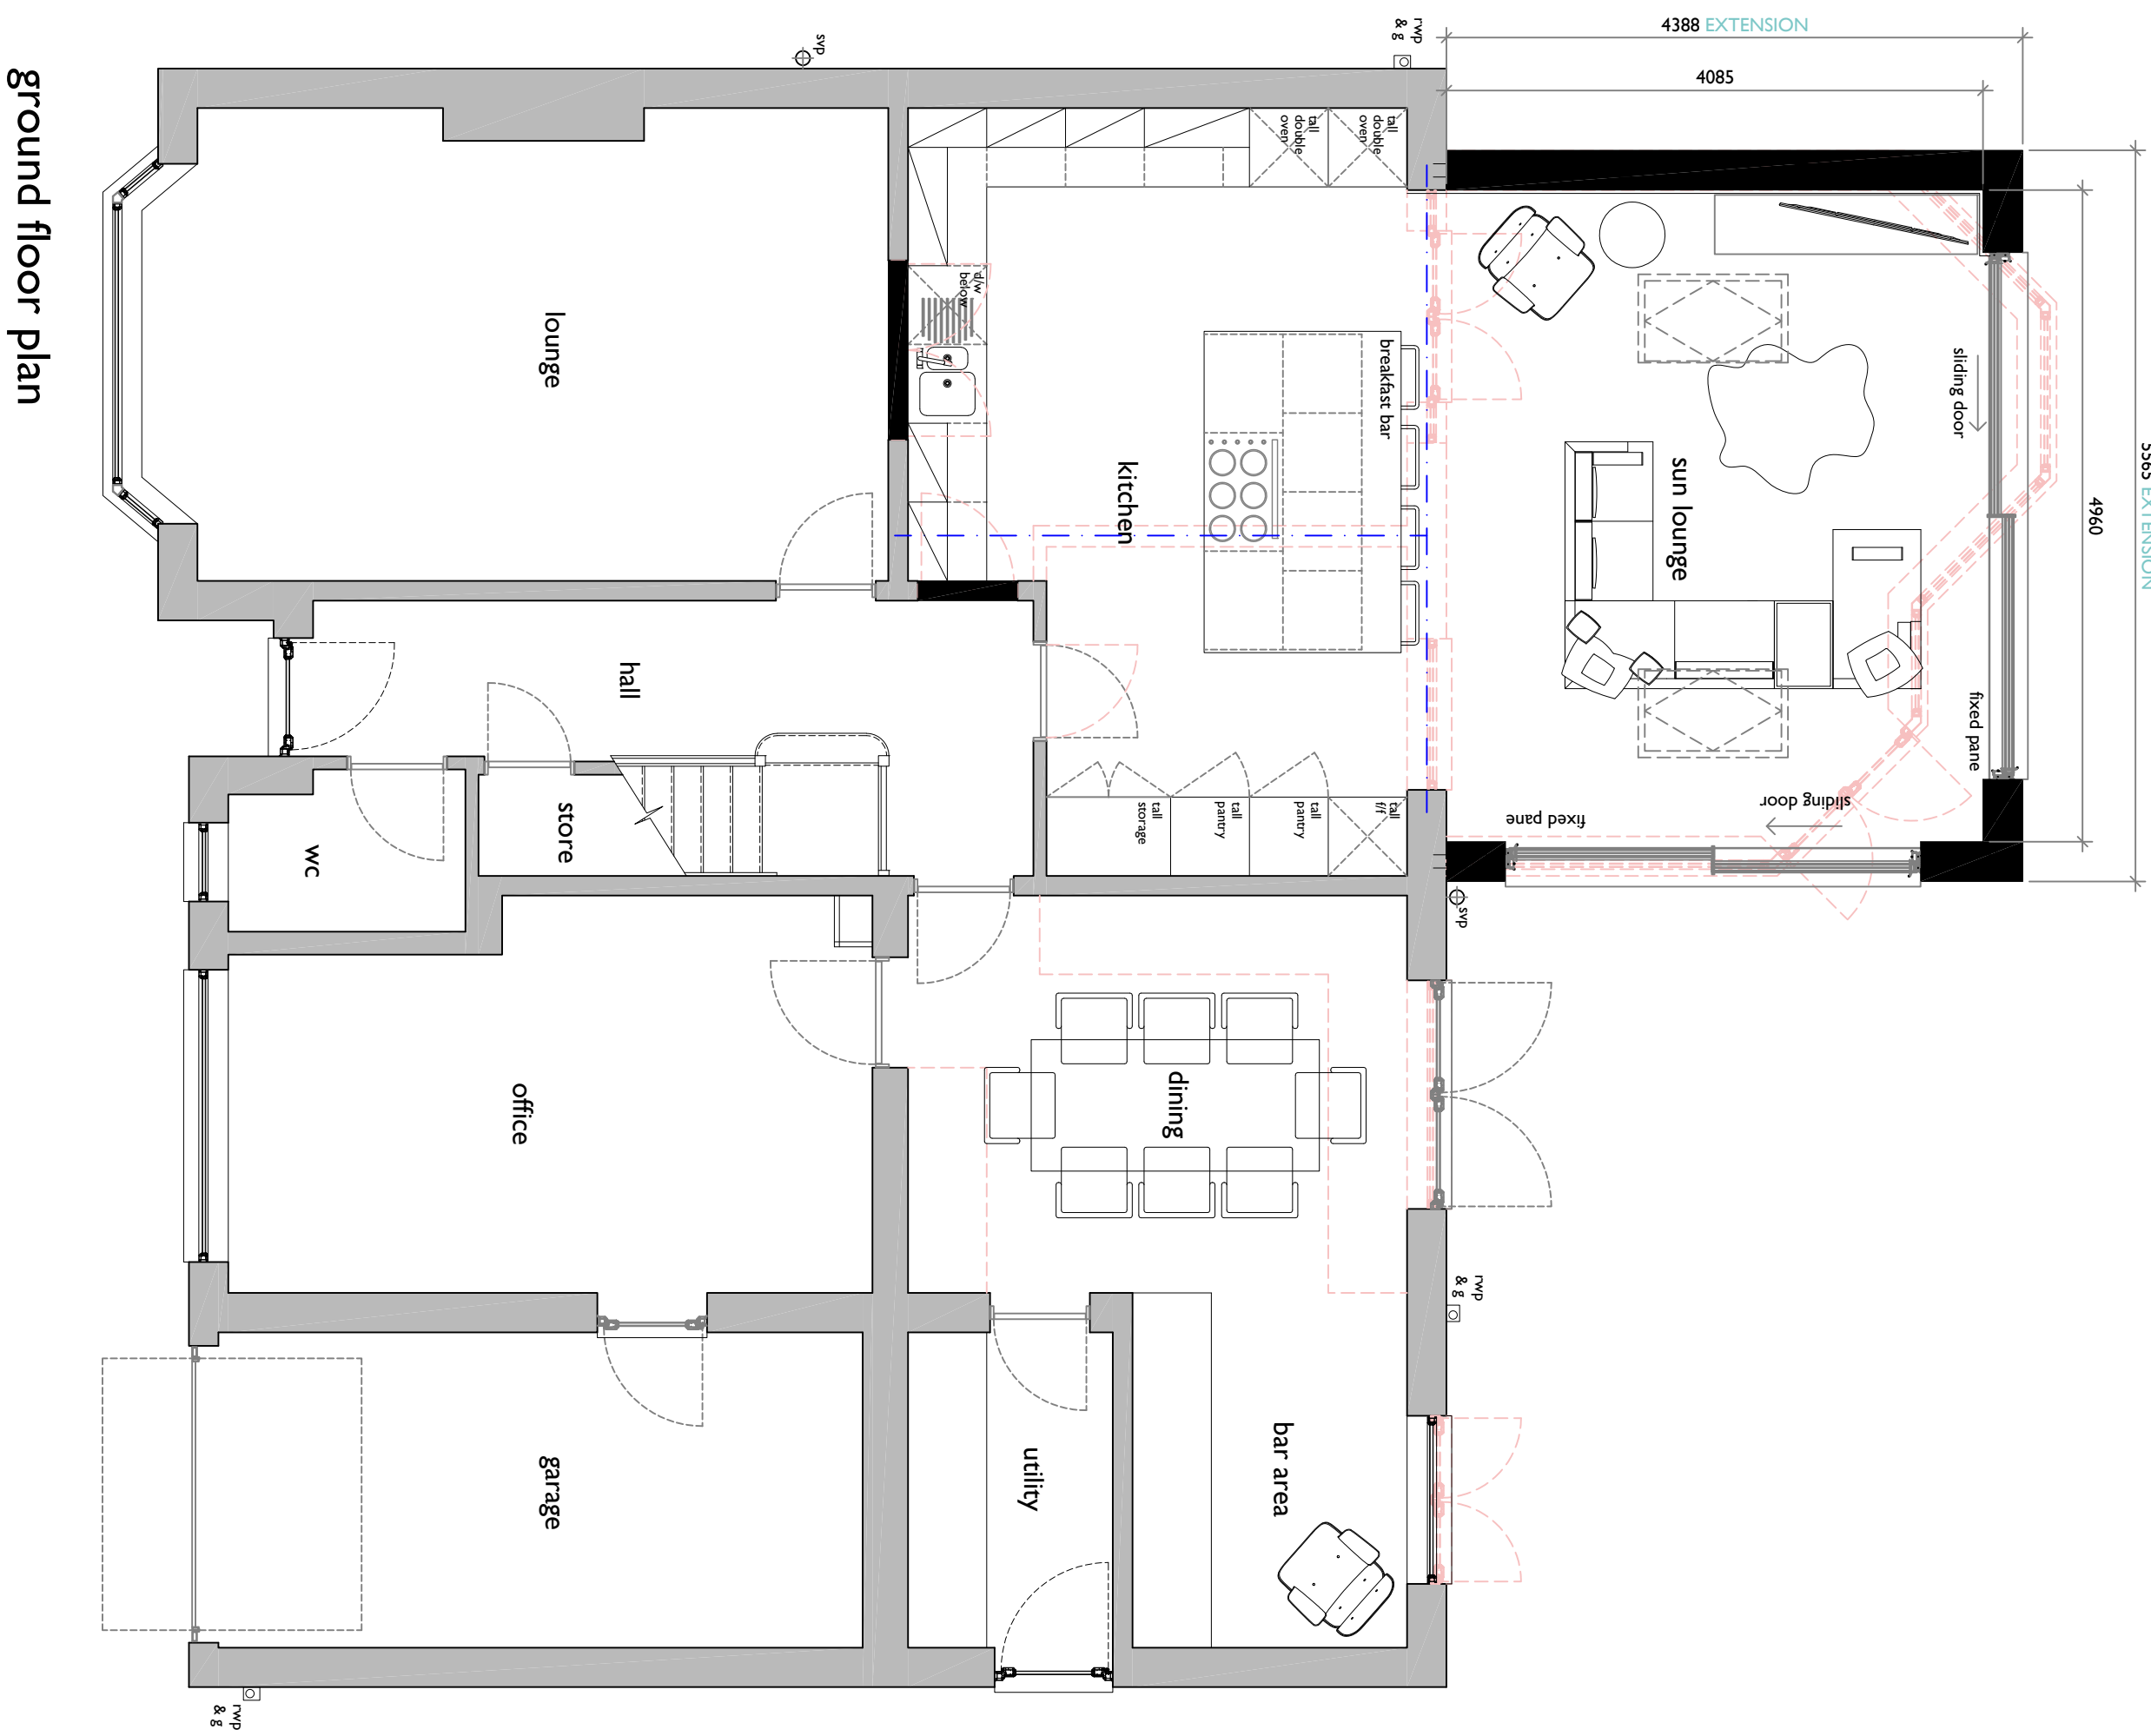
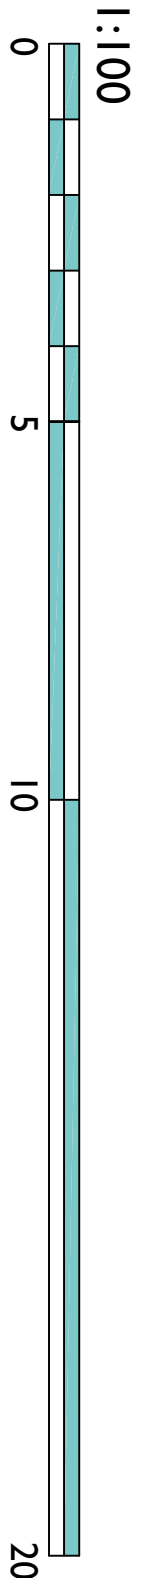


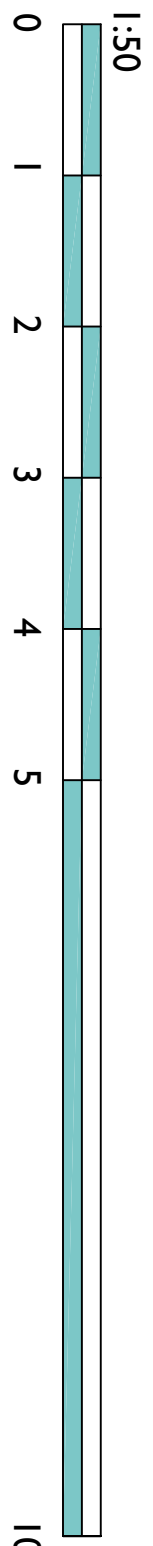

site plan
scale 1:100

- notes:
- red dashed lines indicate extent of existing construction to be removed
 - shaded areas indicate extent of existing construction to be retained

SKY architecture,
design & consulting

E: james@skyarchitecture.co.uk
T: 07743644720
W: www.skyarchitecture.co.uk

Client
Pauline and Rob Fulford
Site Address
2 Sutton Close, Bury, BL8 2EL

Drawing Title
Proposed Site and Floor Plans

Job Number
26014
Drawing Number
101

Date
August 2026
Stage
Planning

Paper Size
A1
Scale
1:50 / 100

Revision