



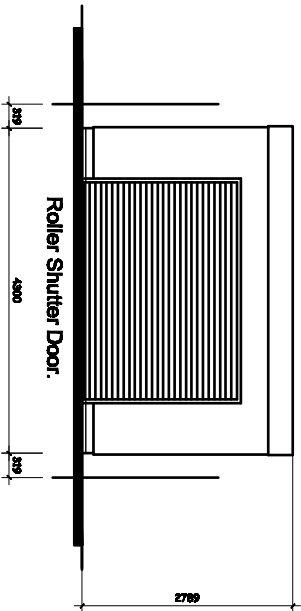


PROPOSED FRONT ELEVATION.
(West Elevation).

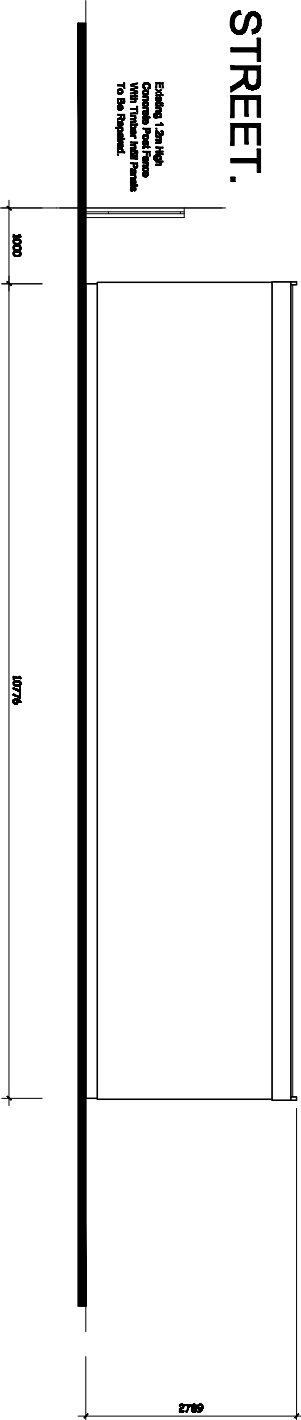


PROPOSED SIDE ELEVATION.
(South Elevation).

All Walls To Be Rendered
With Krend Waterproof Rendering,
Colour : Mint

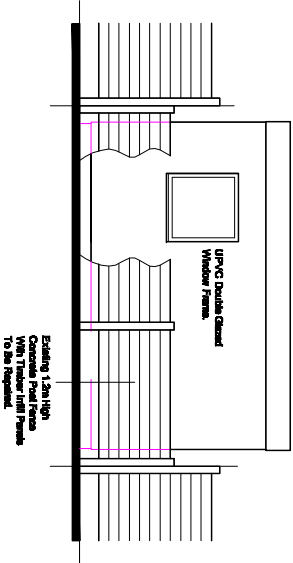

PROPOSED REAR ELEVATION.
(East Elevation).

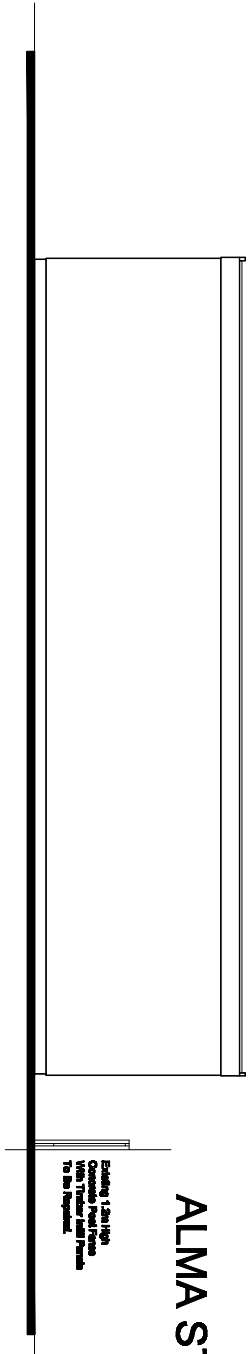

PROPOSED SIDE ELEVATION.
(North Elevation)

Revision A - Amended For Planning. - 15th August 2023. B - Amended For Planning. - 23rd August 2023.	Title : PROPOSED DETACHED GARAGE.	Project : Land At Rear of 108A, AINSWORTH ROAD, RADCLIFFE, MANCHESTER, M29 4ED	MTC Designs Scale 1:100 @ A3 Date: July 2023.	31 Edend Drive Bolton BL2 6TB T: 01204 418714. E: 07780288714 Email: info@mtcdesigns.co.uk Drawing No: P01B
---	---	--	--	---