


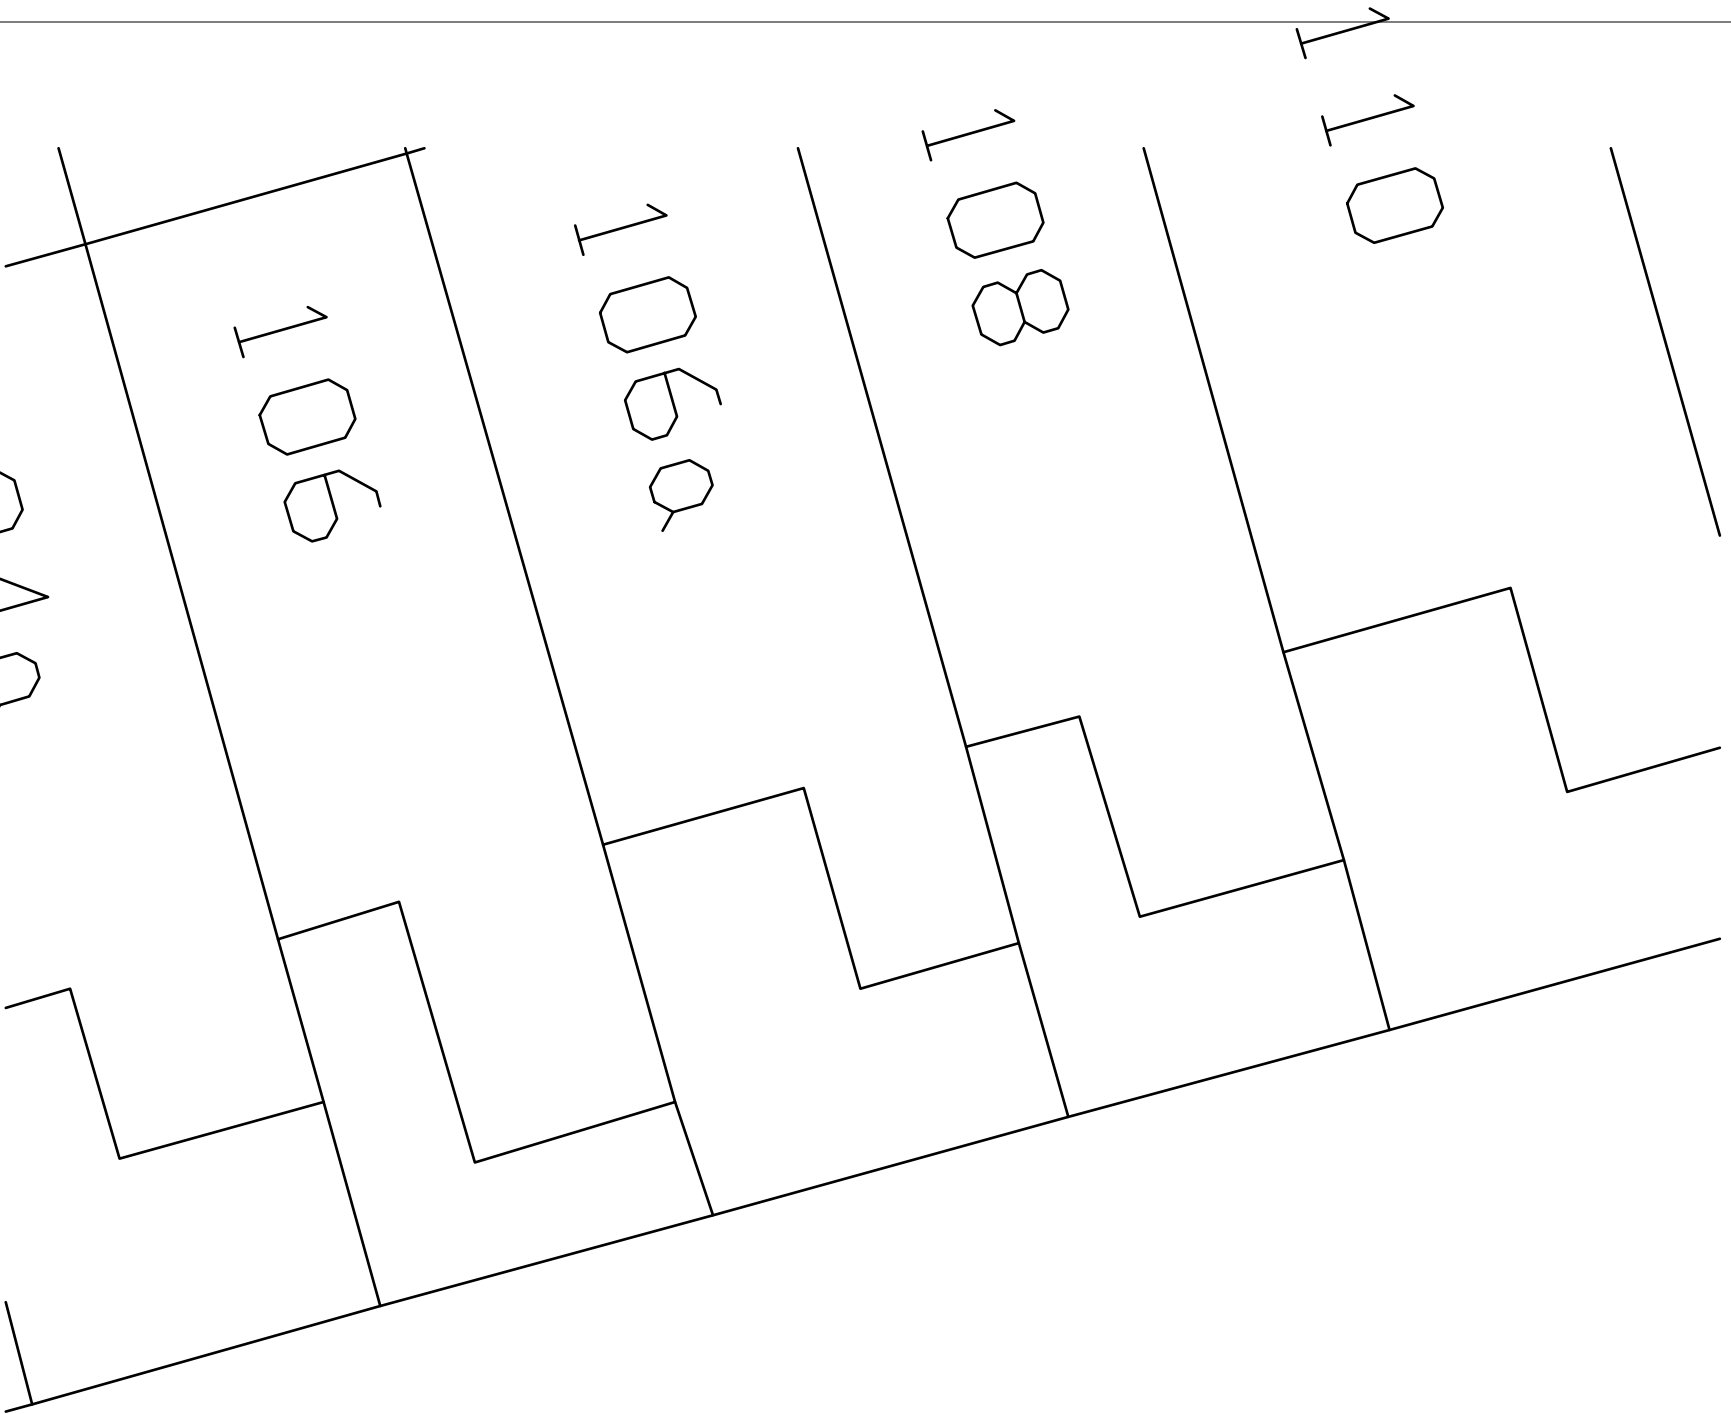

ALMA STREET

PROPOSED GROUND FLOOR/SITE PLAN.

Revision	Title :	Project :	MTC Designs
A - Amended For Planning. - 15th August 2023.	PROPOSED DETACHED GARAGE.	Land At Rear of	31 Exford Drive Bolton BL2 6TB
B - Amended For Planning. - 23rd August 2023.		106A, AINSWORTH ROAD,	T: 01204 418714 M: 07709026514
		RADCLIFFE,	Email: michael@mtcdesigns.co.uk
		MANCHESTER.	
		M26 4ED	Drawing No: P02B