


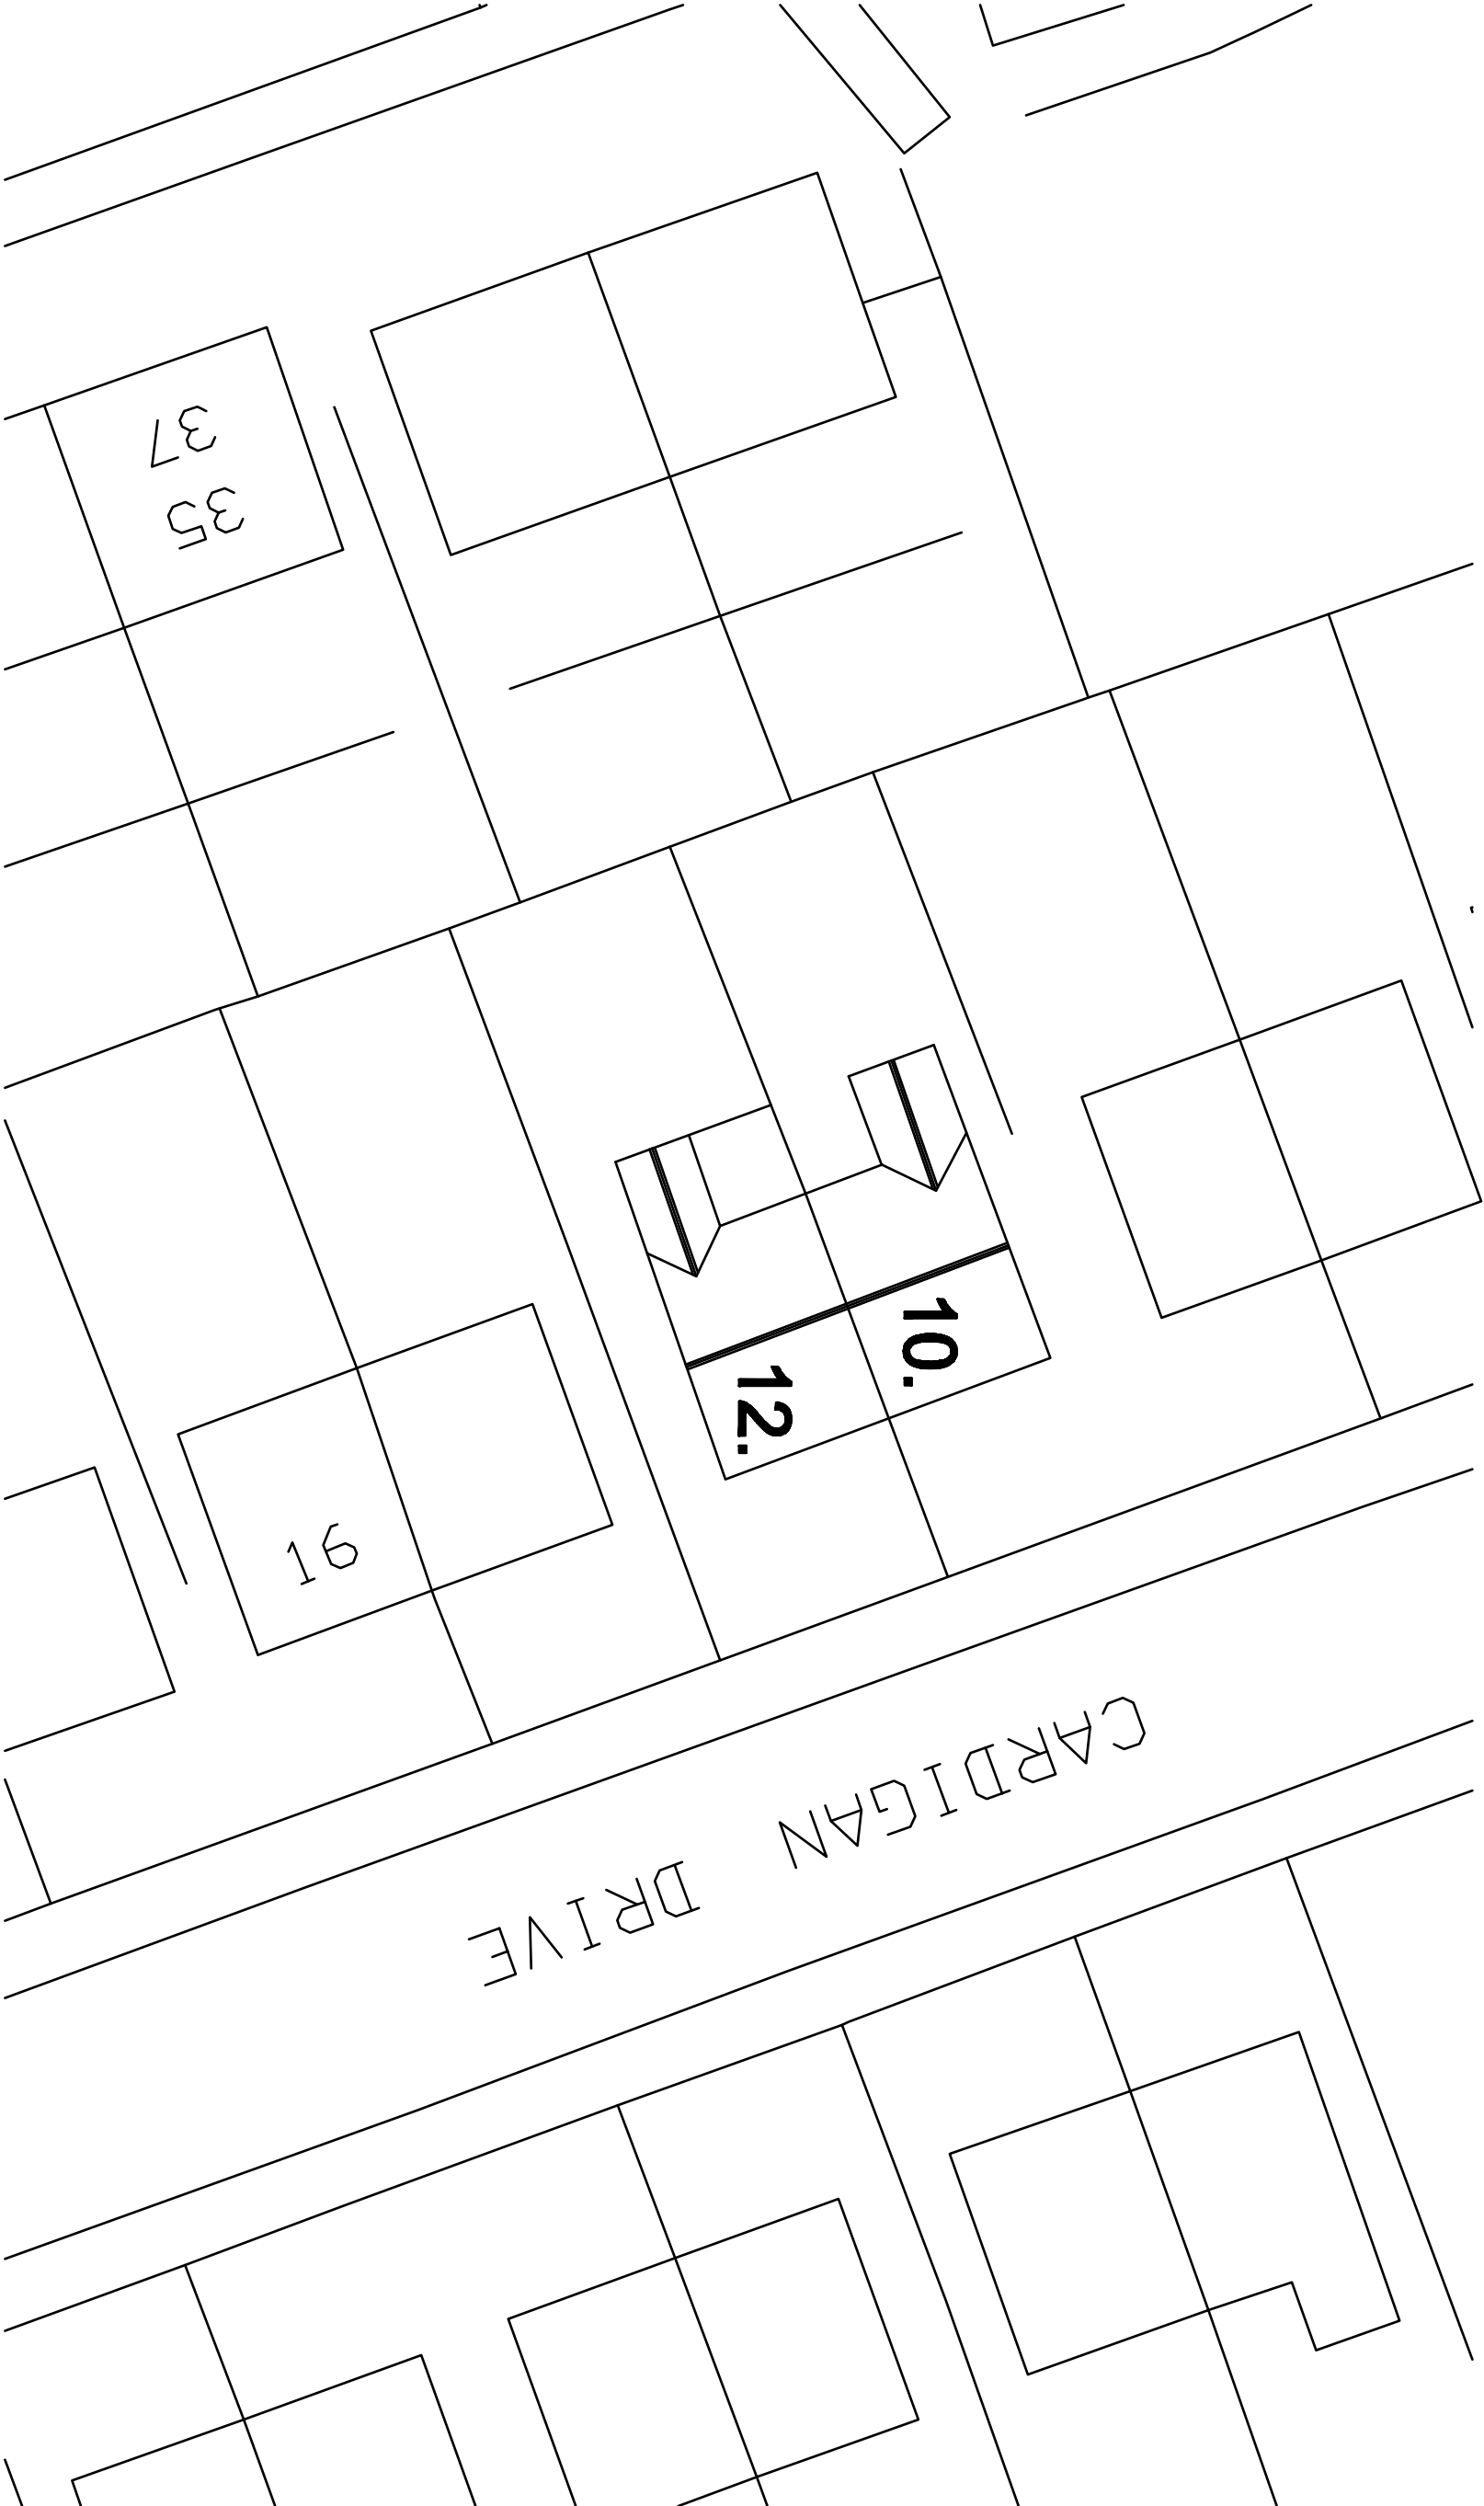

PROPOSED SITE PLAN.

Revision.	Title :	Project :	MTC Designs
	PROPOSED TWO AND SINGLE STOREY REAR EXTENSIONS.	12, CARDIGAN DRIVE, BURTY, BL9 8LG	31 Eskdale Drive Bakers BL2 6TB T: 01294 410714, M: 07762282614 Email: info@mtcdesigns.co.uk
			Scale: 1:200 @ A3 Date: June 2022
			Drawing No: P05