


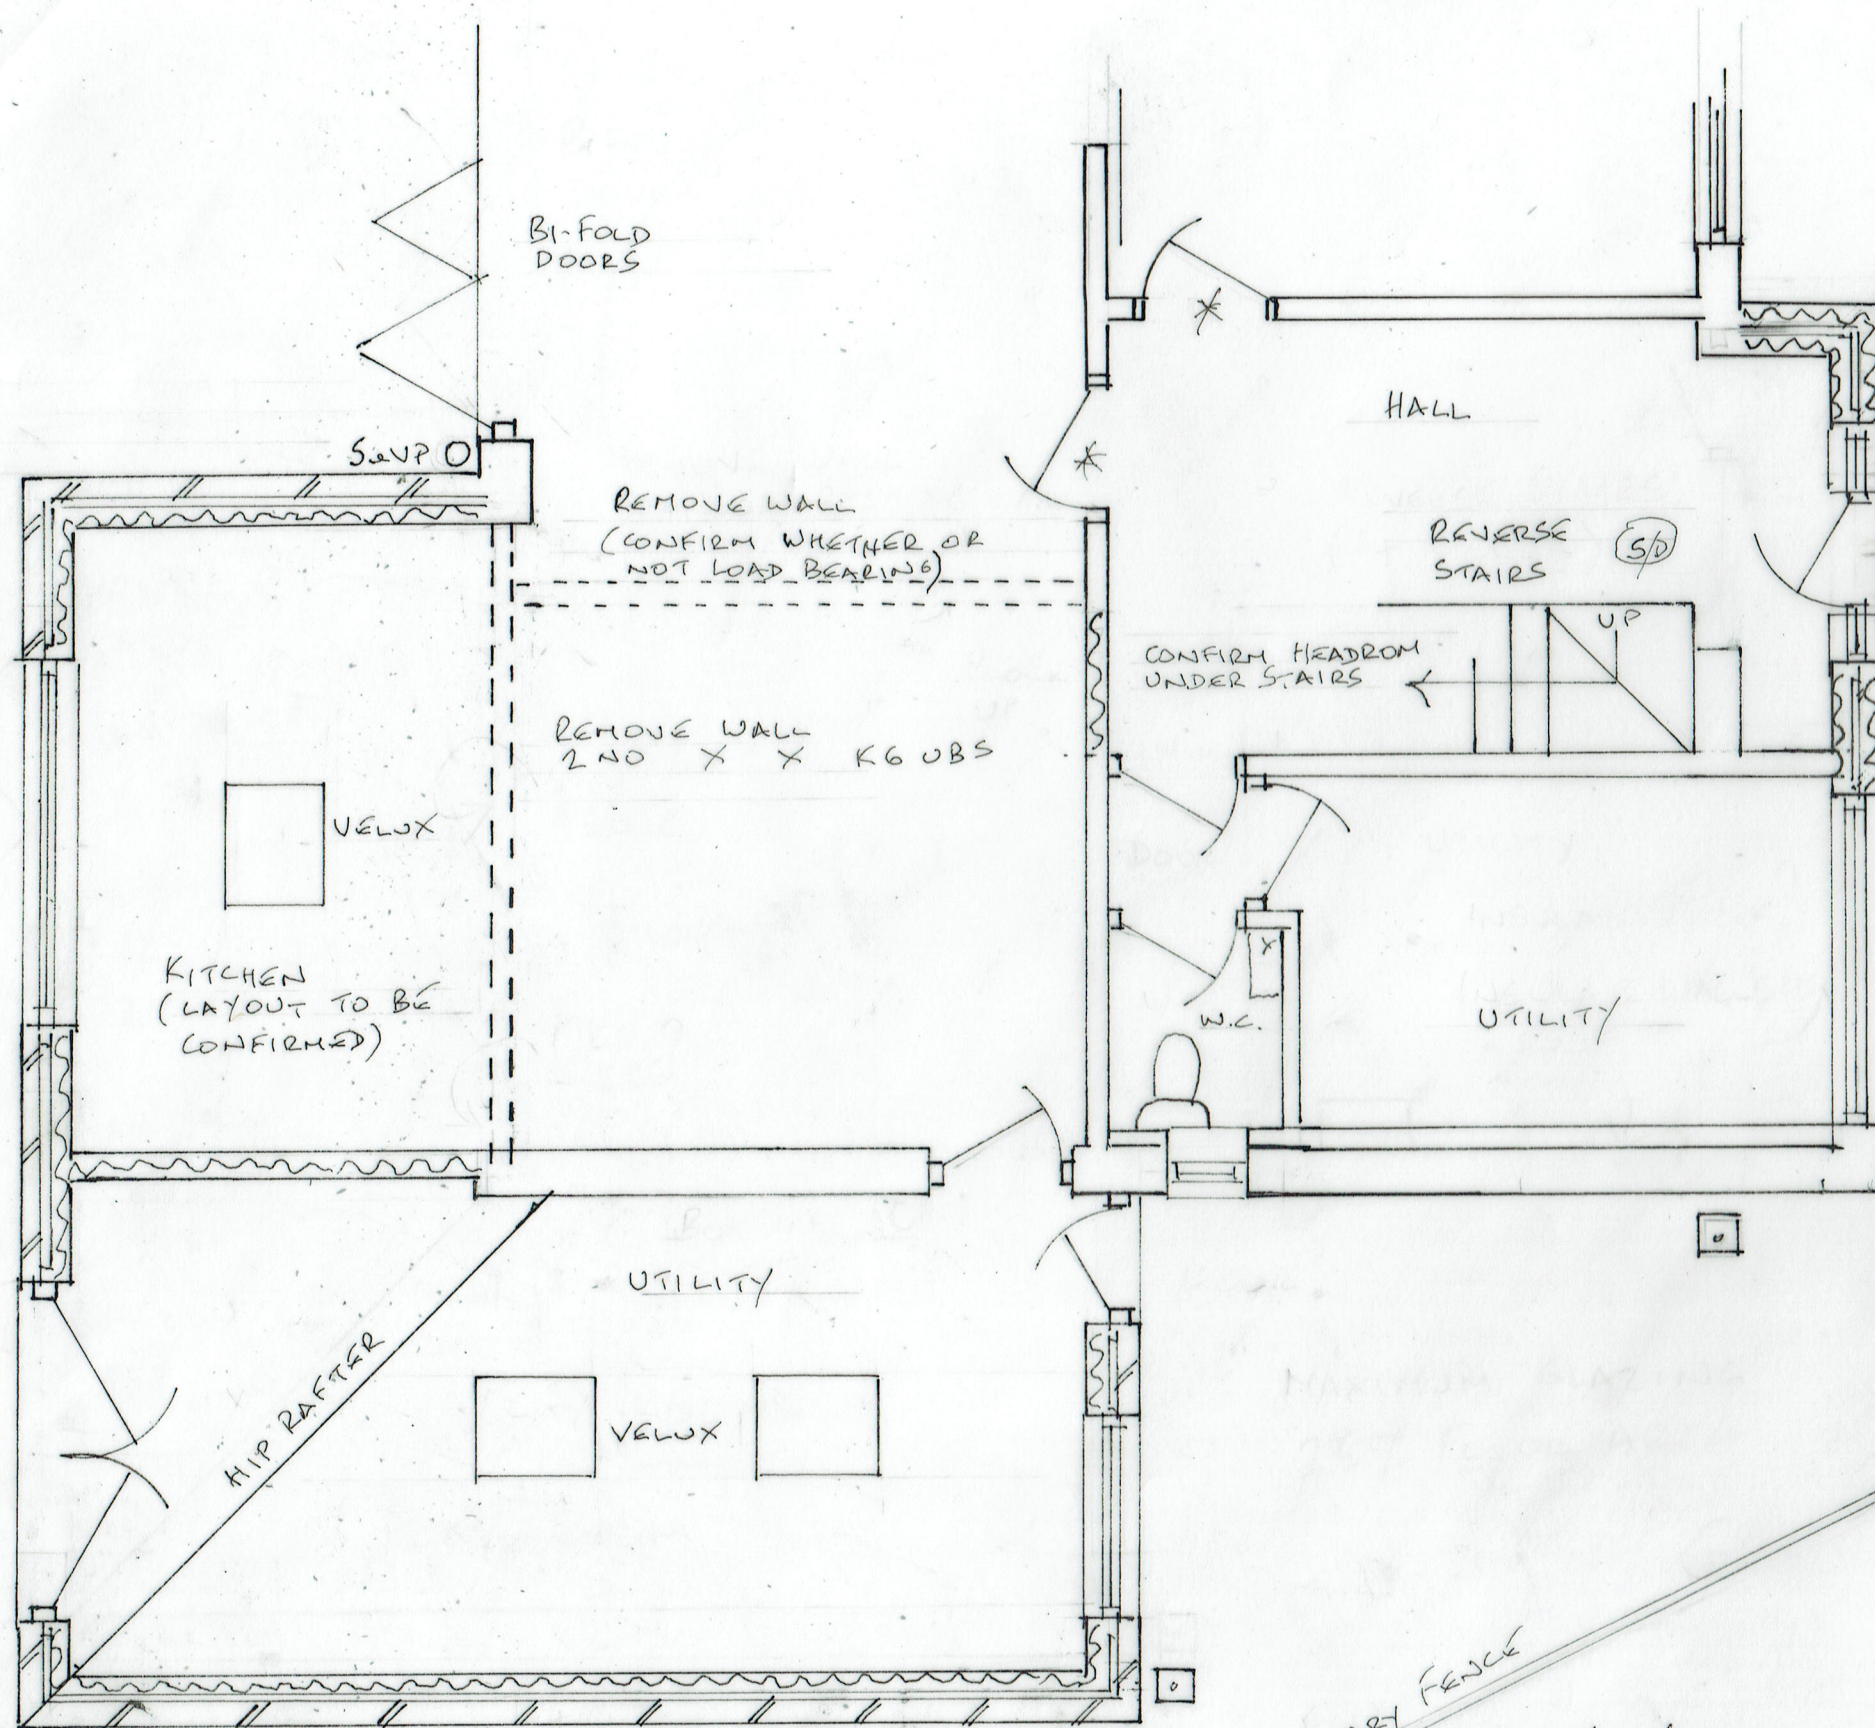

3 PROPOSED GROUND FLOOR PLAN

02/09/2022

22/10/02

SINGLE STOREY SIDE/REAR EXTENSION

30 CARTMEL CLOSE, UNSWORTH BL9 9JA

0 METRES 5

SCALE 1:50 @ A3