



PROPOSED GROUND FLOOR PLAN | SCALE 1:100

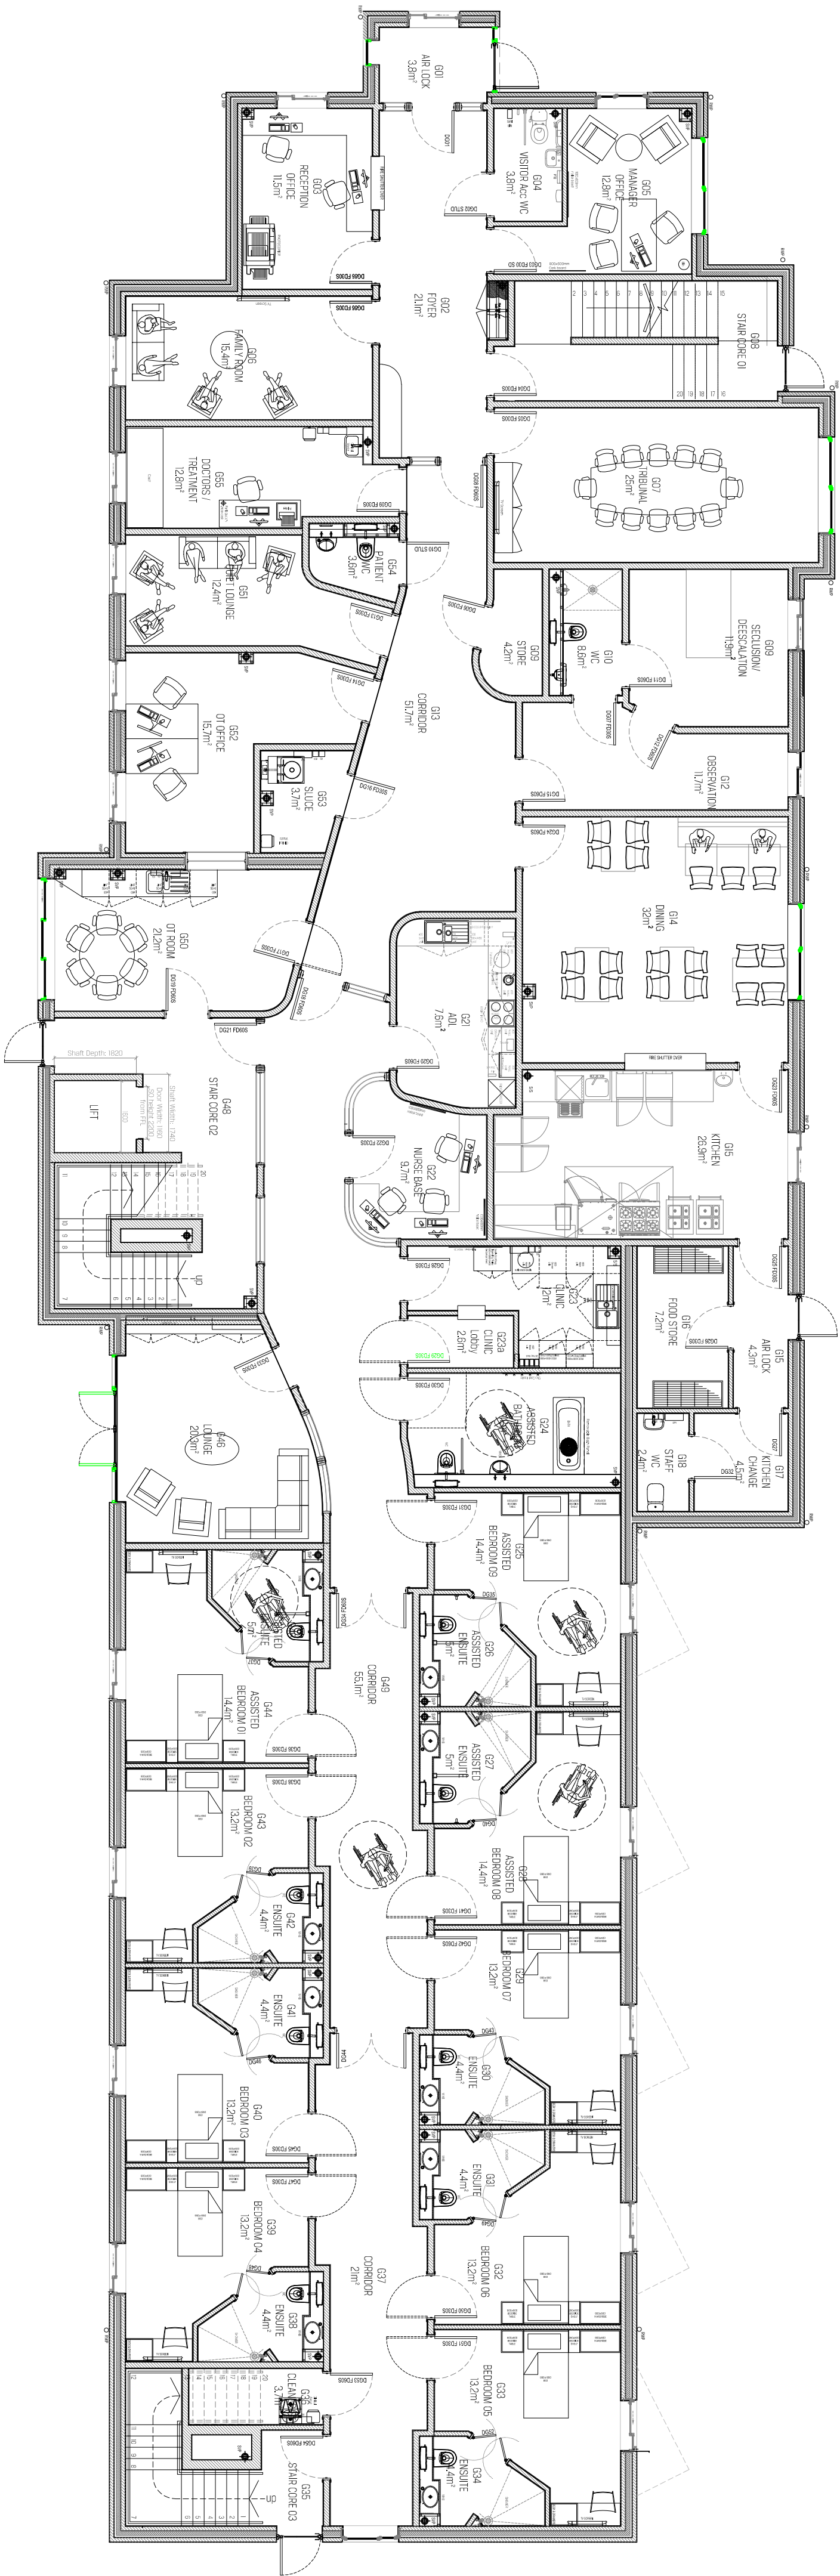

PROPOSED FIRST FLOOR PLAN | SCALE 1:100

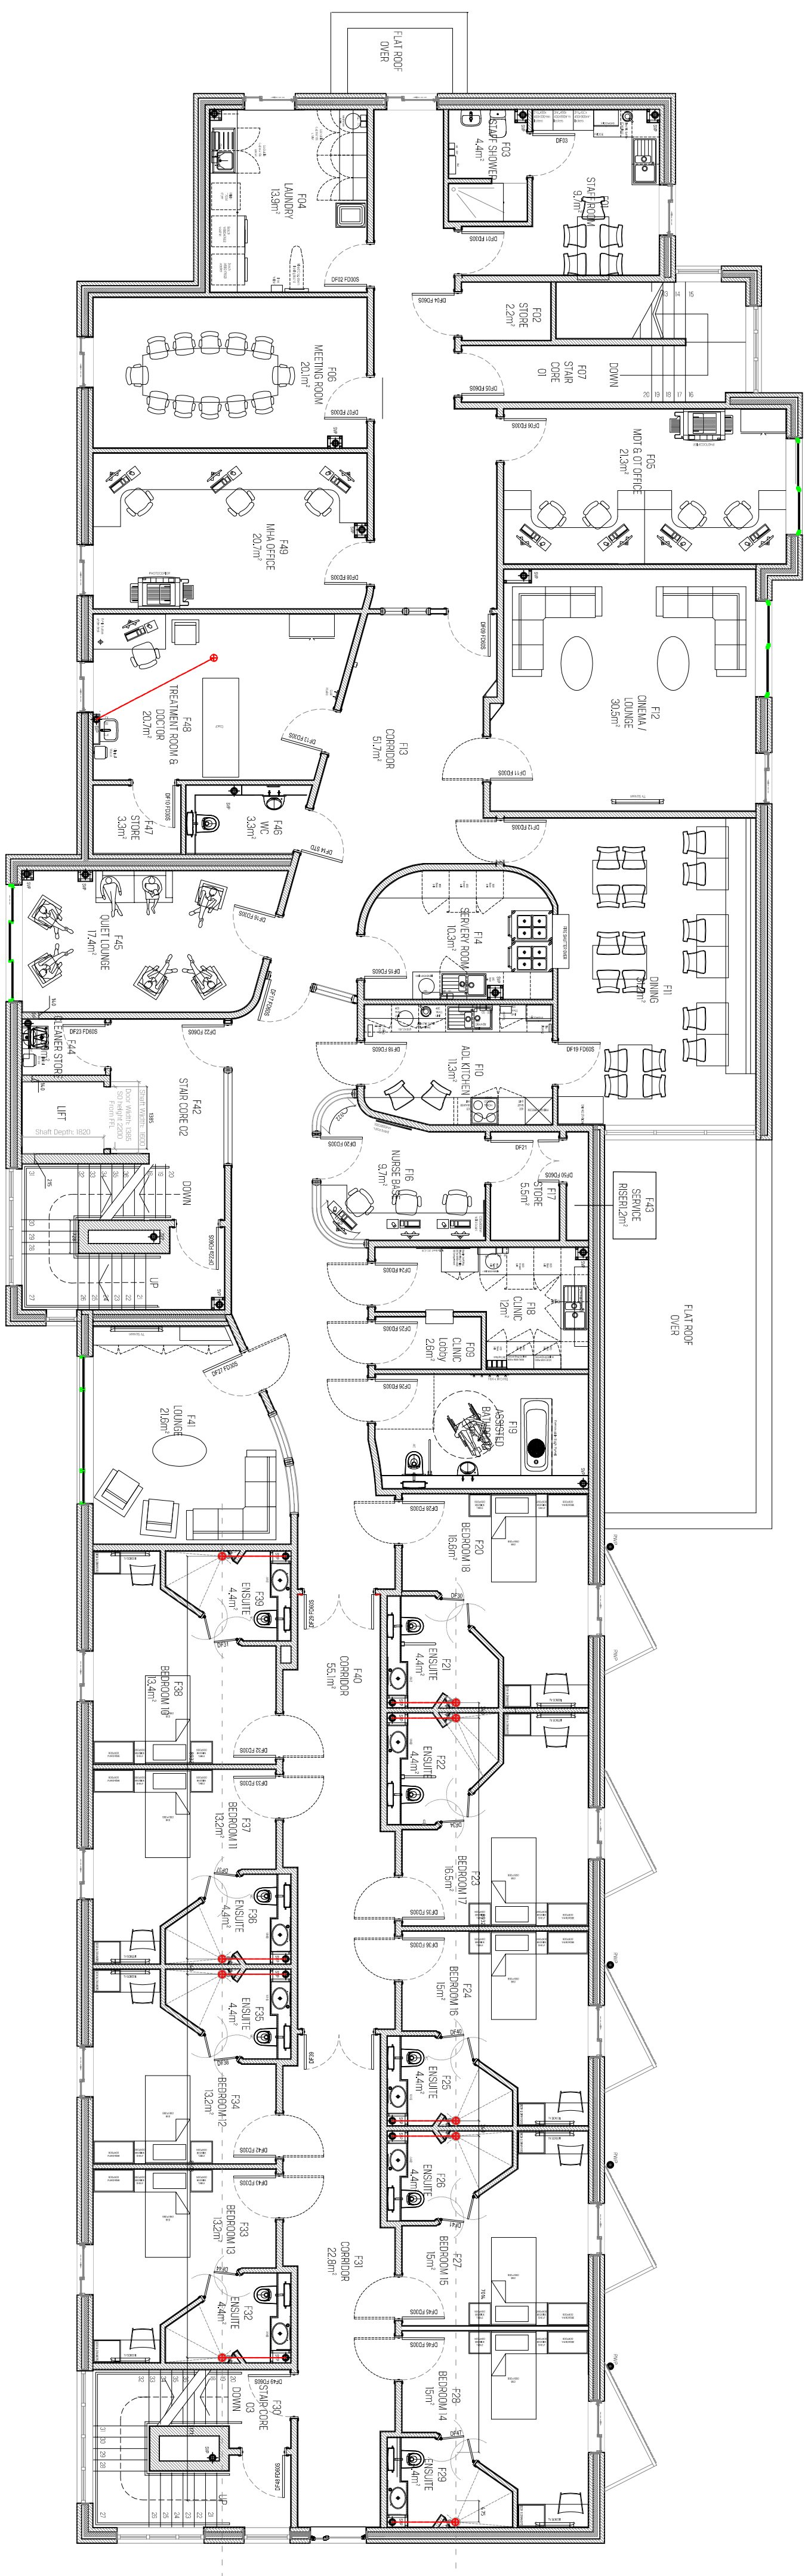

FIRST FLOOR  
GIA: 641.9m<sup>2</sup>  
[6908.8ft<sup>2</sup>]

GROUND FLOOR  
GIA: 703.8m<sup>2</sup>  
[7575.4ft<sup>2</sup>]

