




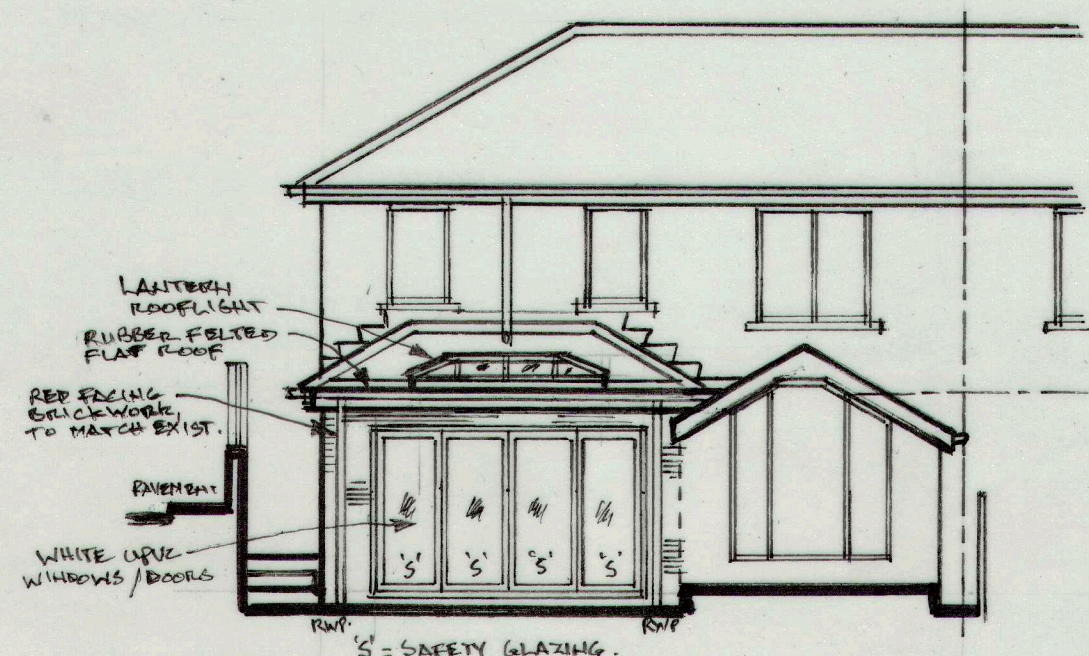


REAR ELEVATION. 1:100

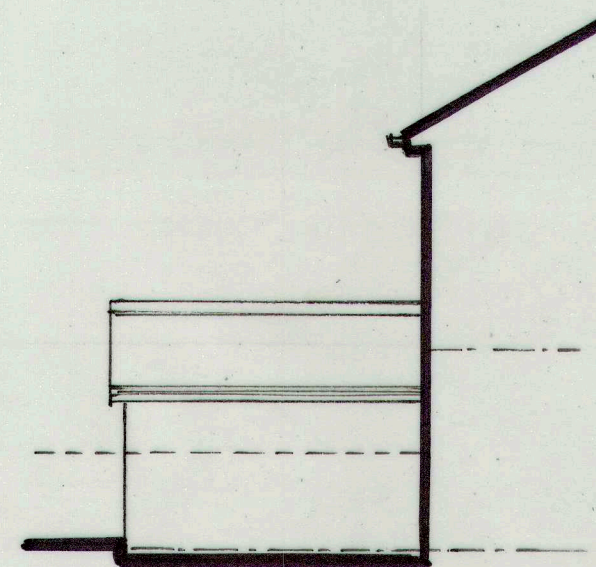


REAR SIDE ELEVATION
(NO CHANGE)

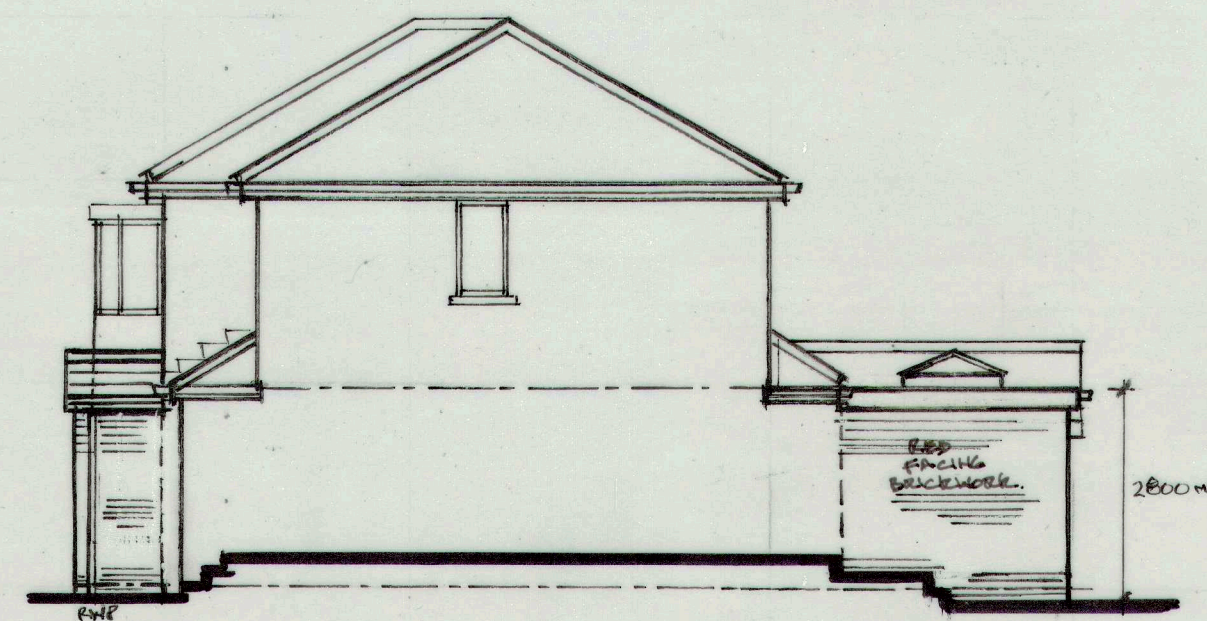

SIDE ELEVATION.

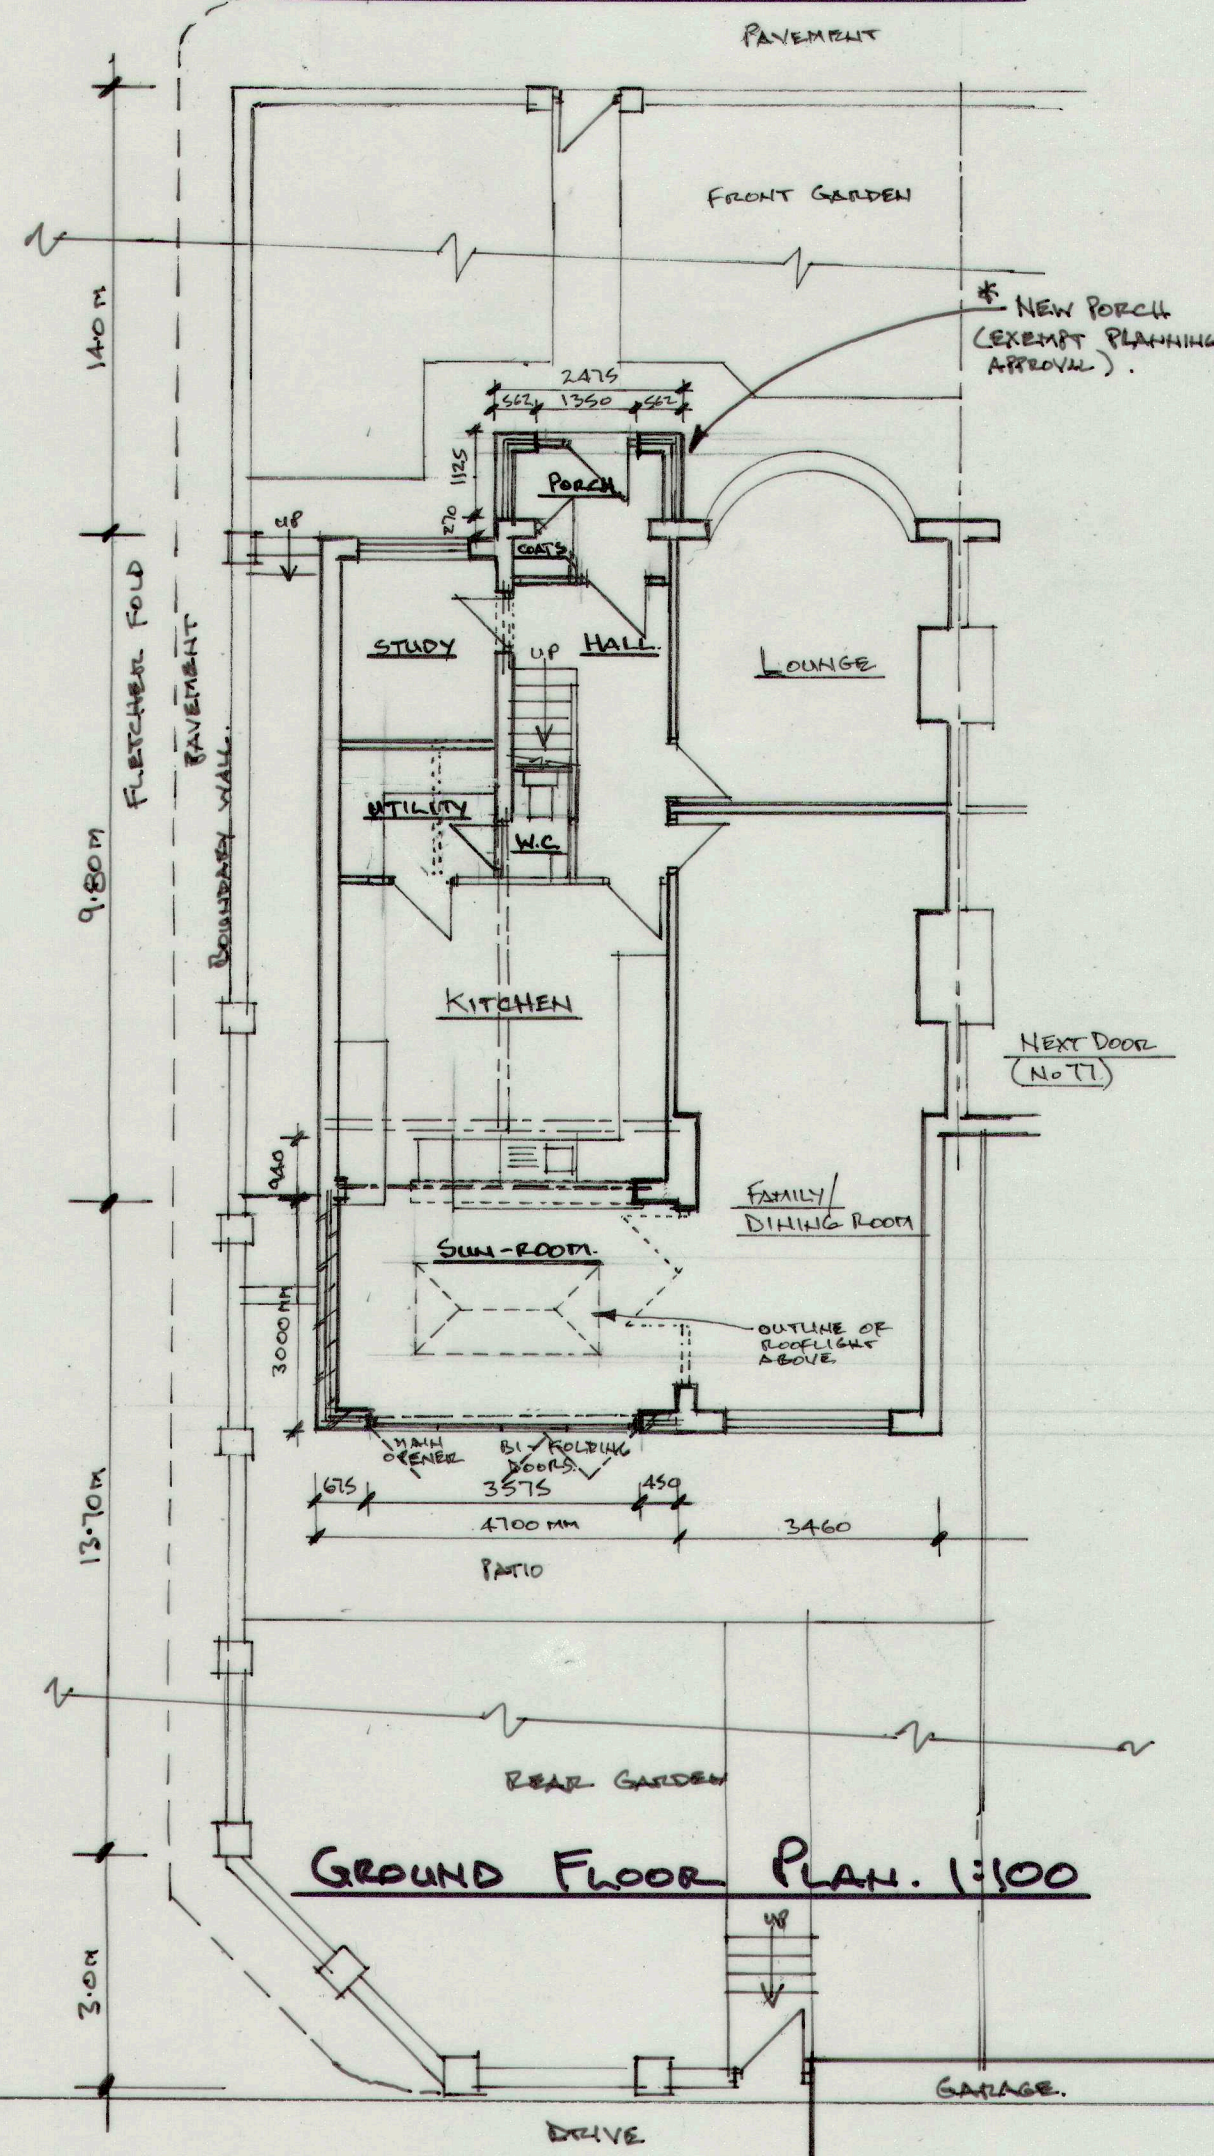

GROUND FLOOR PLAN. 1:100

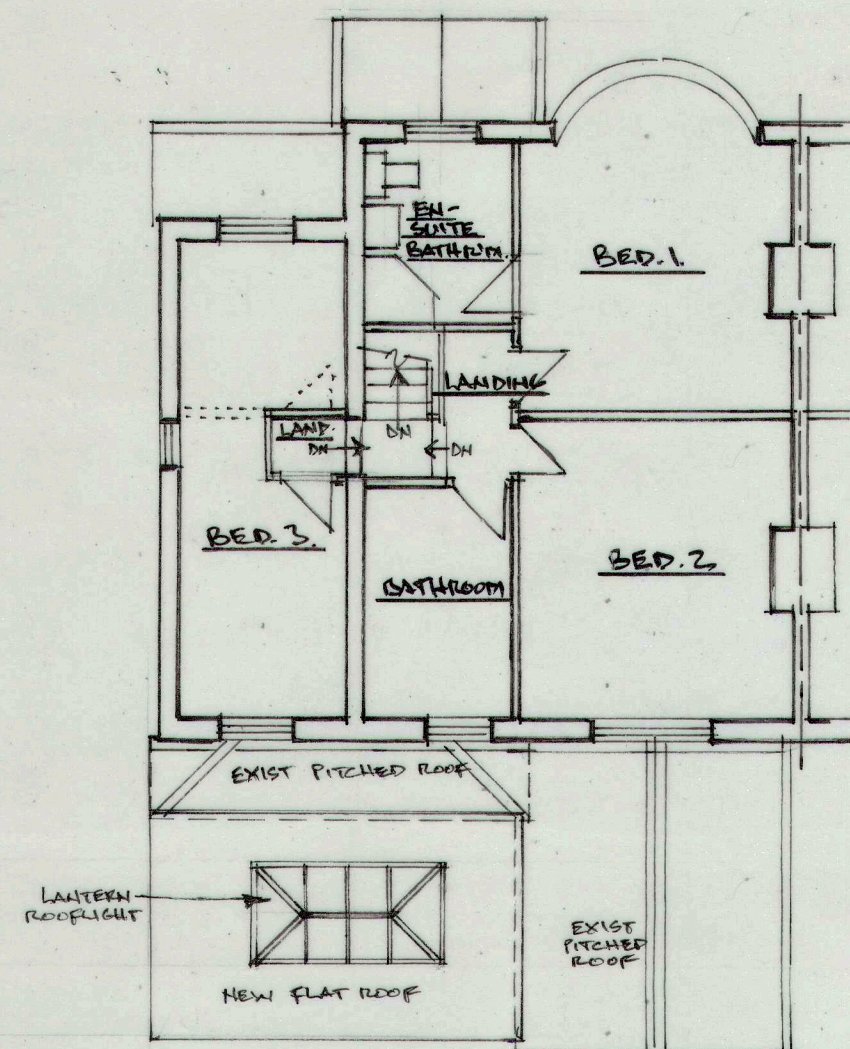

FIRST FLOOR PLAN.

Architectural & Building Services			
NEIL BUTTERWORTH			
Tel: 07785 275483			
89 Higher Ainsworth Road, Radcliffe, Manchester, M26 4JJ.			
Job Title <u>PROPOSED SINGLE STOREY SIDE /REAR EXTENSION, & INTERNAL ALTERATIONS, AT 79 BURY NEW ROAD, RAMSBOTTOM, FOR MR & MRS HOGG.</u>			
Drawing Title <u>PROPOSED PLANS & ELEVATIONS.</u>			
Scale	Date	Drawn by	Drawing No.
1:100	JUNE, 22.	N.B.	2