




NORTH

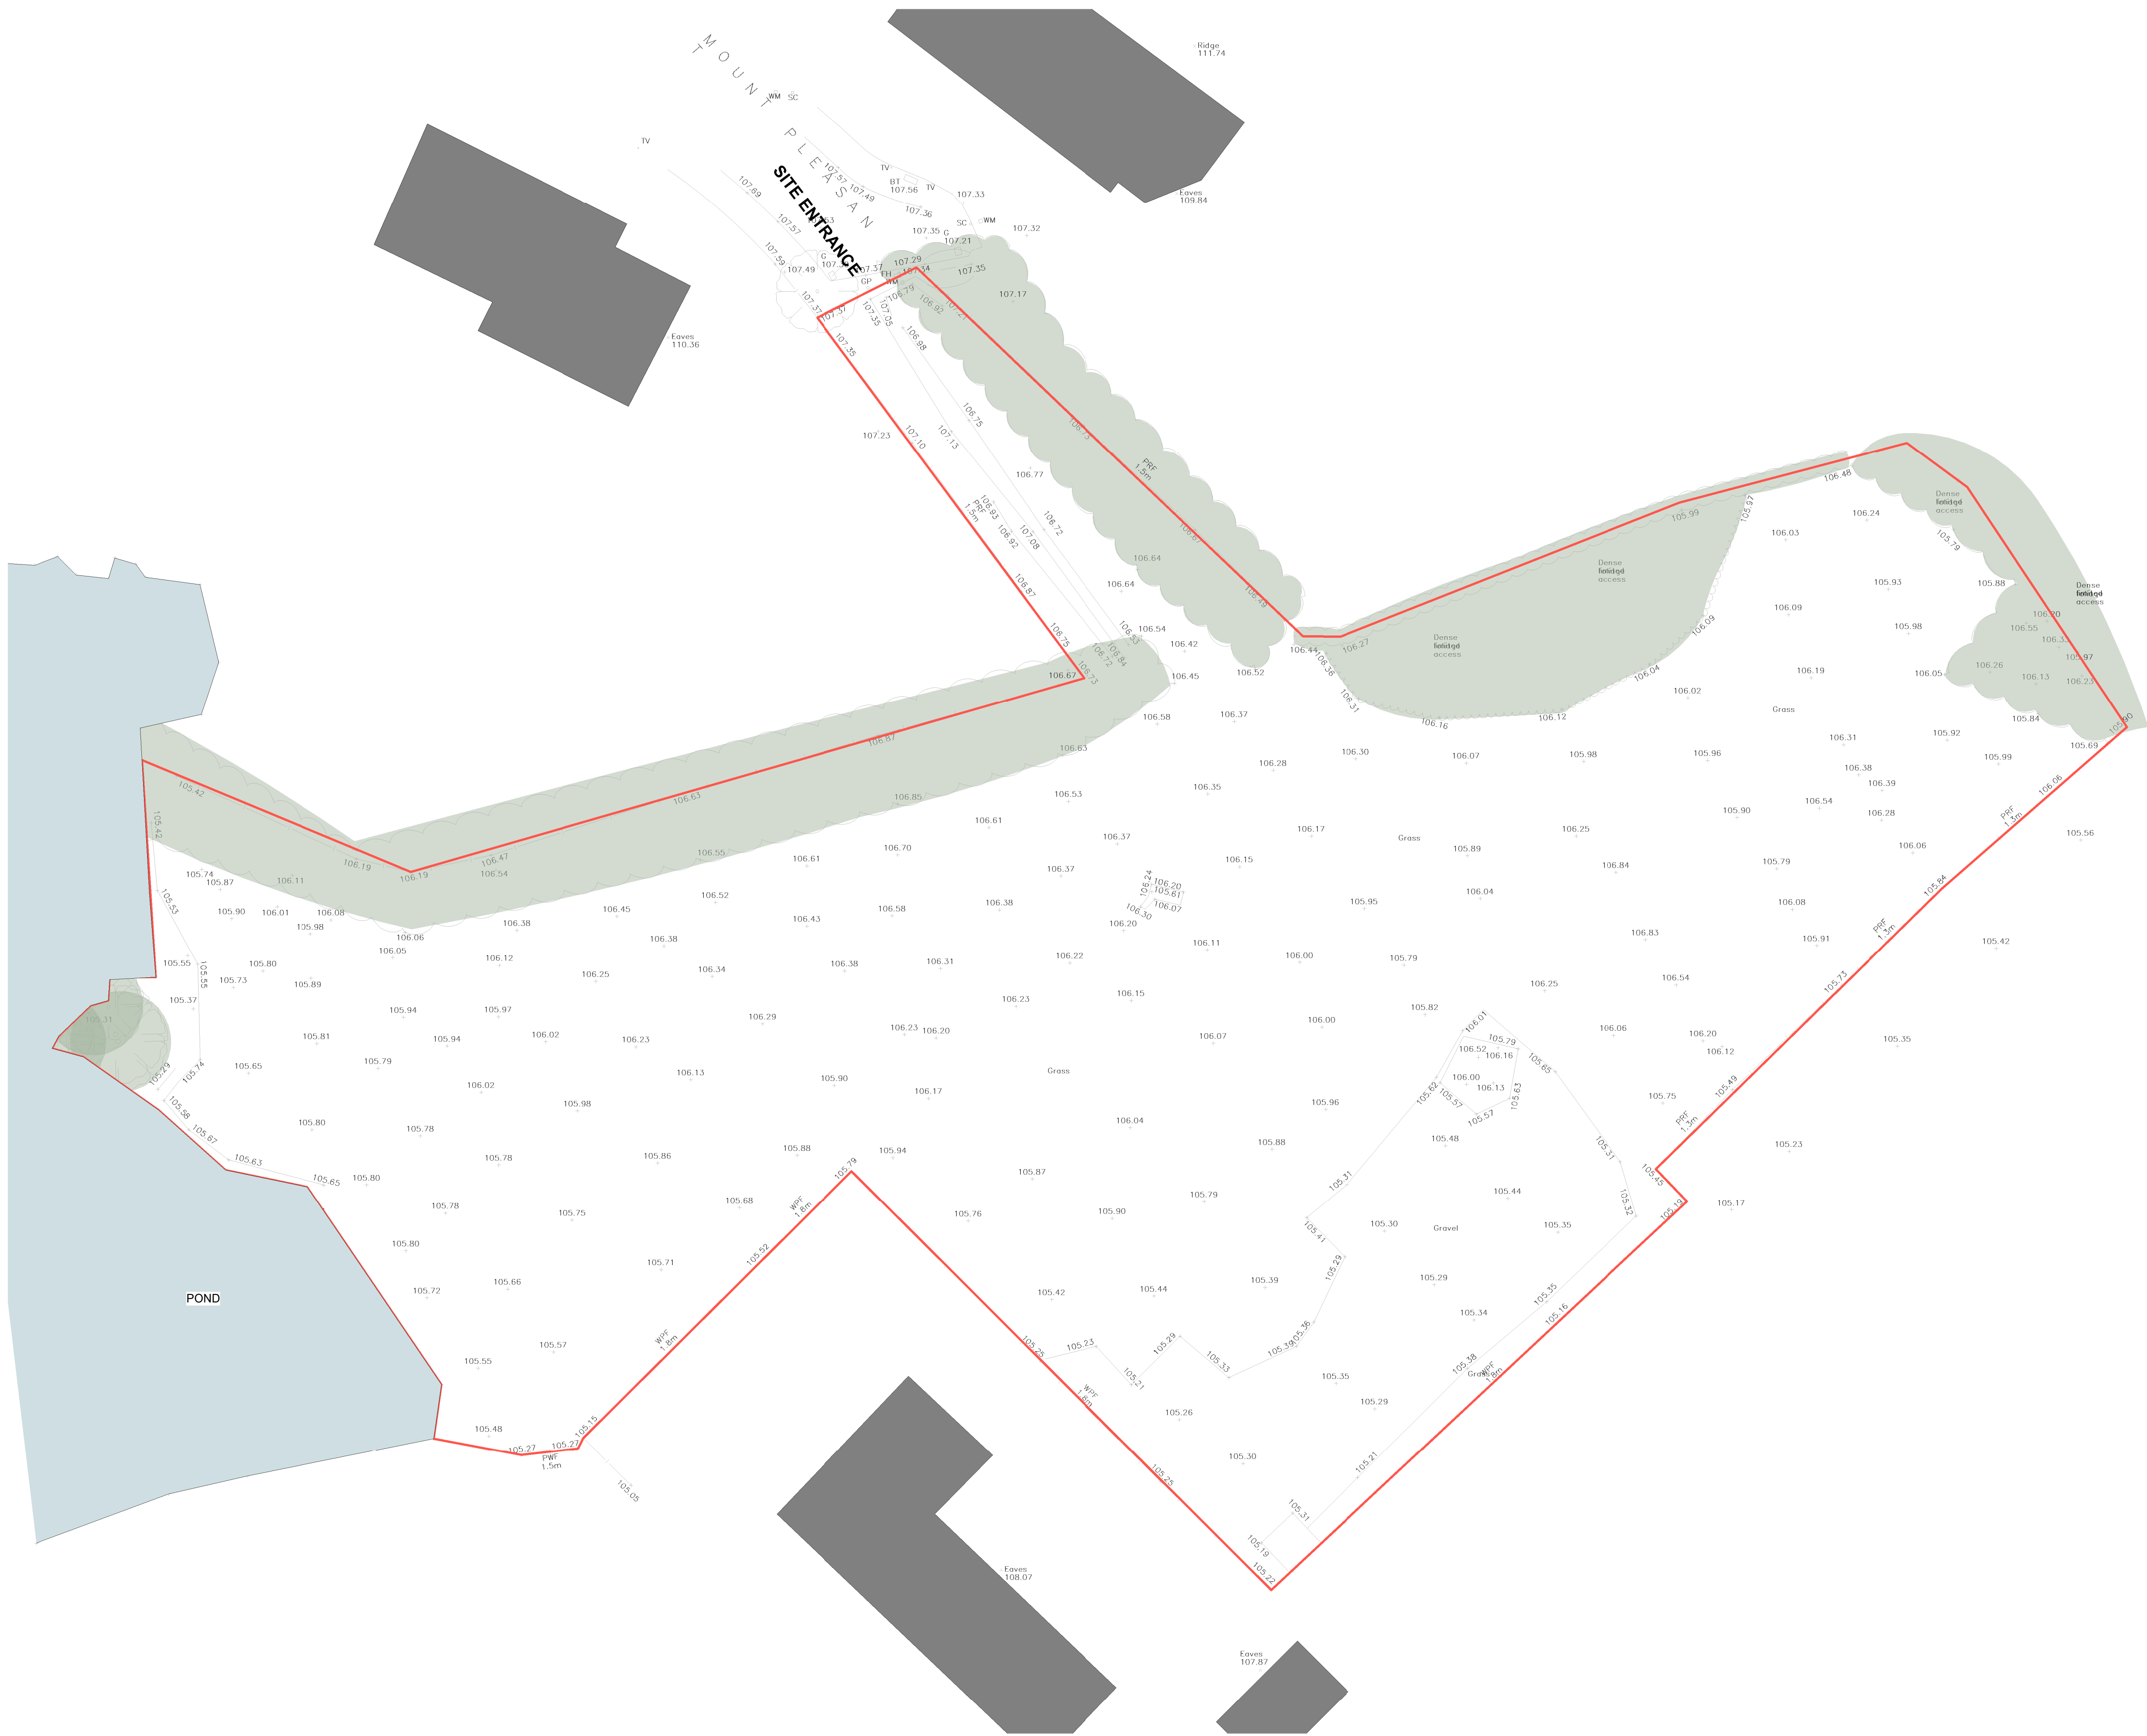

SITE AREA 4,351 SQM

01-EXISTING SITE PLAN
1 : 200

P2	PLANNING	PD	14.07.25
PI1	FIRST ISSUE	PD	27.06.25
Rev	Description	Sy	Date
Cassidy+Ashton www.cassidyashton.co.uk Architecture + Building Surveying + Town Planning 7 East Cliff, Preston, Lancashire, PR1 3JE 10 Hunters Walk, Canal Street, Chester, CH1 4EB St Andrews Business Centre, Mold, Flintshire, CH7 1XB T: 01772 258 354 T: 01244 402 900 T: 01352 706 246			
Client			
C4 PLUS			
Project MOUNT PLEASANT HOUSING DEVELOPMENT SIMISTER			
Drawing Title EXISTING SITE PLAN			
Drawn by	PD	Checked by	AB Date 27.06.25
Suitability	S2	Scale @ A1	1 : 200
12929	MPH-CAA-ZZ-ZZ-D-A-1002	P2	
C+A JOB NO.	PROJECT - ORIGINATOR - VOL. - LEVEL - TYPE - ROLE - NUMBER	REV.	