


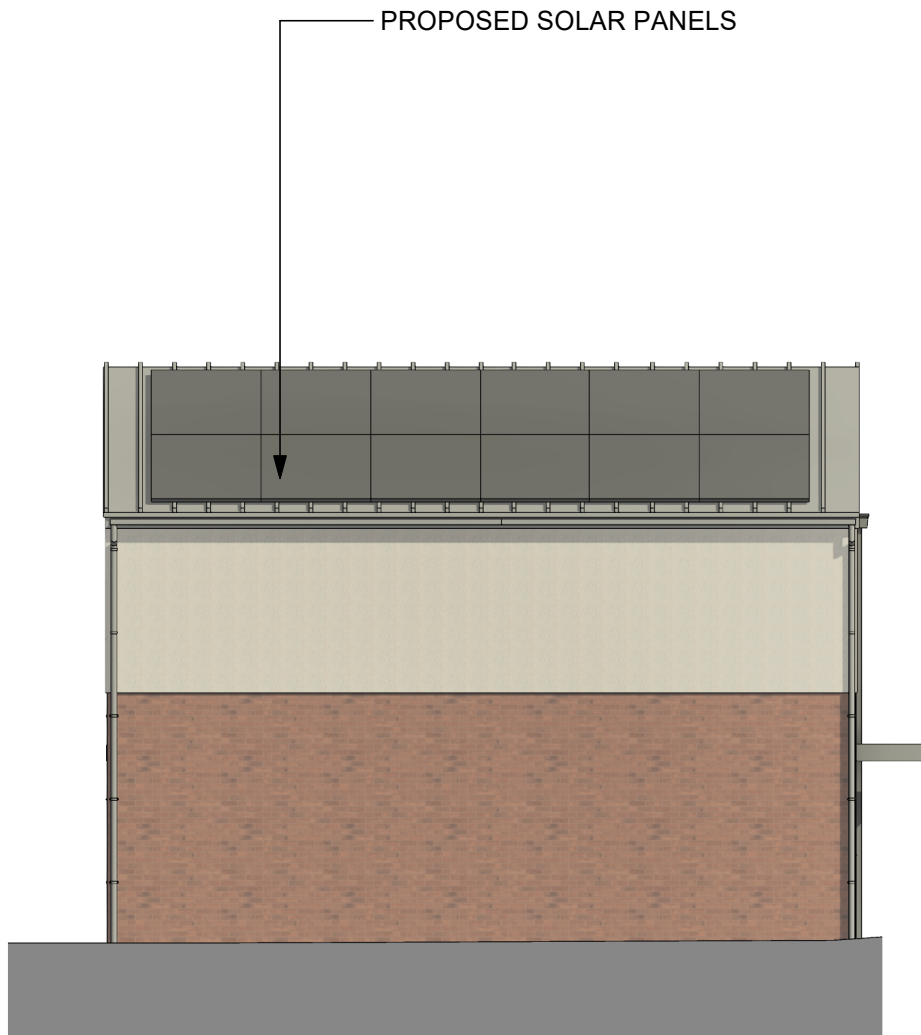


1 PROPOSED NORTH EAST ELEVATION

1 : 100



4 PROPOSED SOUTH EAST ELEVATION

1 : 100

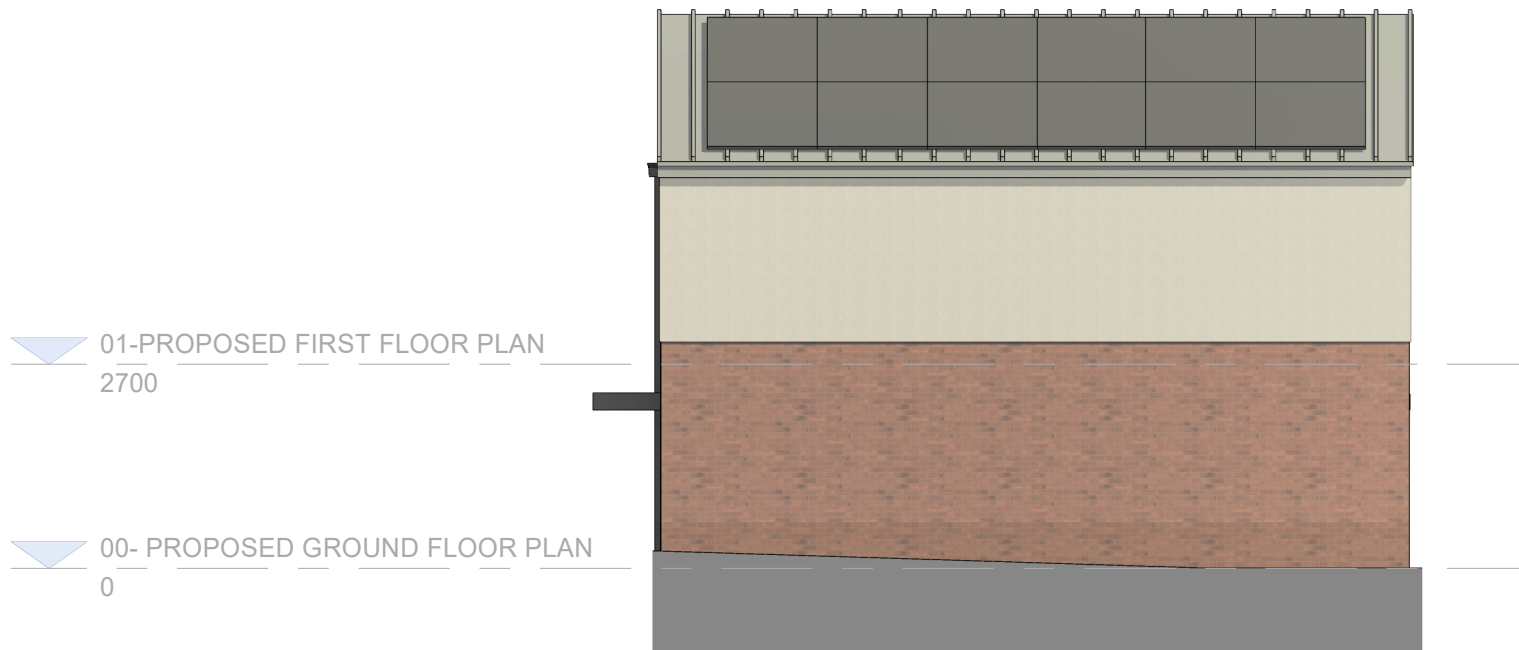

2 PROPOSED NORTH WEST ELEVATION

1 : 100



3 PROPOSED SOUTH WEST ELEVATION

1 : 100



5 3D View 1



6 3D View 2

MATERIALS LEGEND

WALLS

RED BRICK SLIP SYSTEM

ROOF

MAIN ROOF: ANTHRACITE STANDING SEAM

DORMERS: ANTHRACITE GRP


RAINWATER PIPES

ANTHRACITE UPVC

WINDOW PROFILES

ANTHRACITE UPVC

PROPOSED SOLAR PANELS

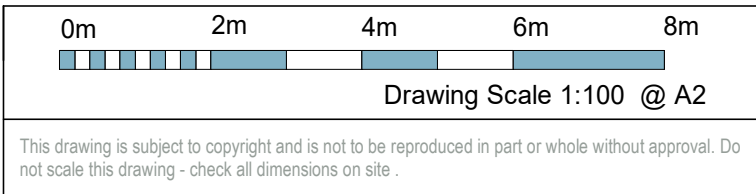


PRECEDENT IMAGES



A.



B.

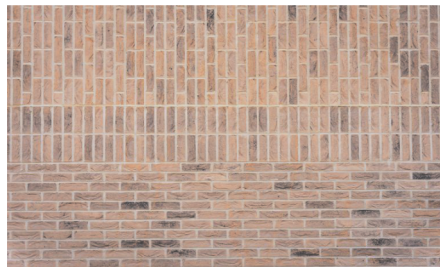

C.

P3	PLANNING	PD	14.07.25
P2	CANOPY FOR EACH UNIT SHOWN	PD	09.07.25
P1	FIRST ISSUE	PD	30.06.25
Rev	Description	By	Date

Cassidy+Ashton

www.cassidyashton.co.uk

Architecture + Building Surveying + Town Planning

7 East Cliff, Preston, Lancashire, PR1 3JE
10 Hunters Walk, Canal Street, Chester, CH1 4EB
St Andrews Business Centre, Mold, Flintshire, CH7 1XB

T: 01772 258 356
T: 01244 402 900
T: 01352 706 246

Client

C4 PLUS

Project
MOUNT PLEASANT HOUSING DEVELOPMENT
SIMISTER

Drawing Title
PROPOSED ELEVATIONS

Drawn by	PD	Checked by	AB	Date	30.06.25
Suitability	S2	Scale @ A2	1 : 100		

12929	MPH-CAA-V2-ZZ-D-A-2002	P3
C+A JOB NO.	PROJECT - ORIGINATOR - VOL. - LEVEL - TYPE - ROLE - NUMBER	REV.