



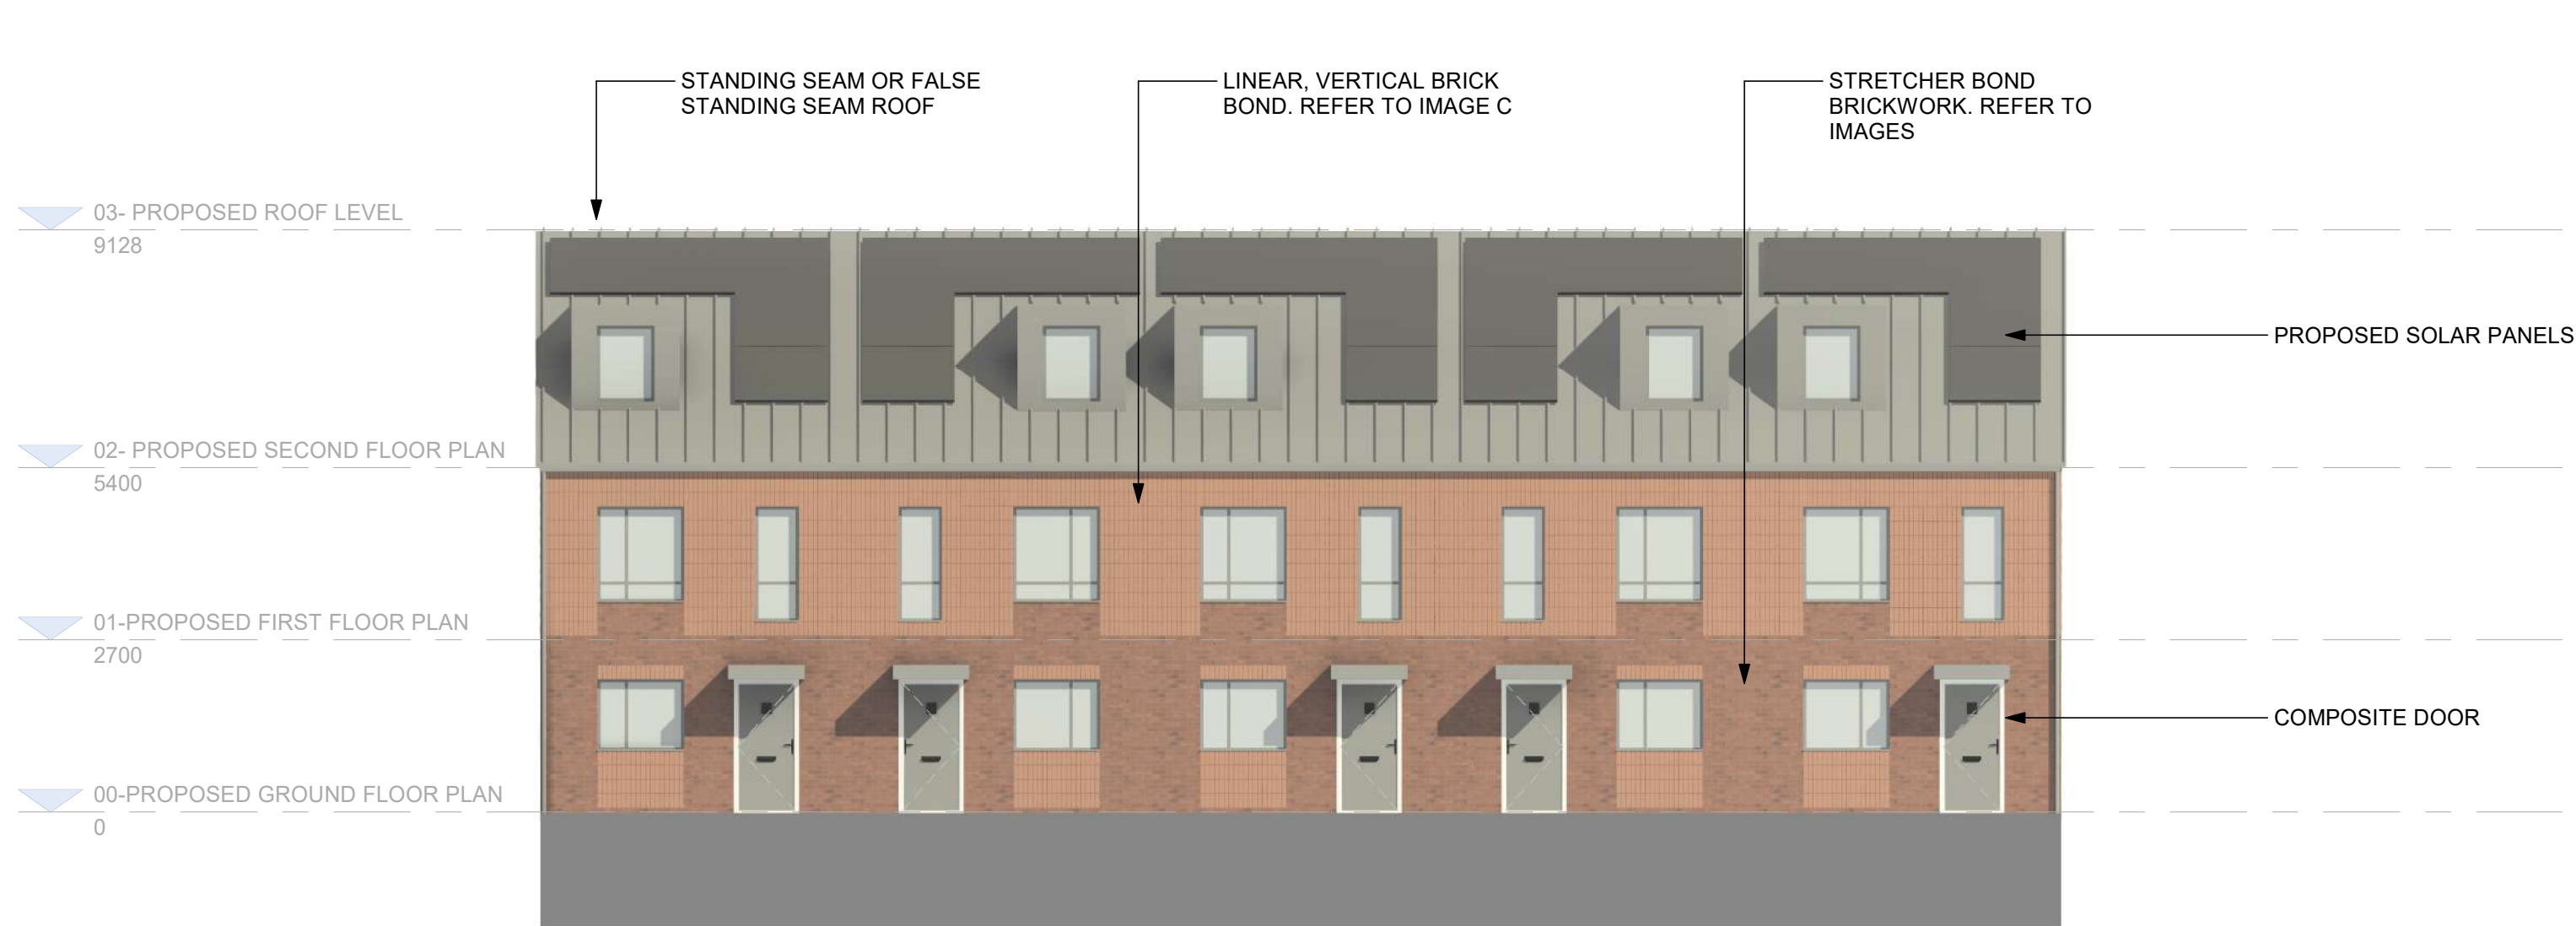

1 PROPOSED NORTH EAST ELEVATION
1 : 100

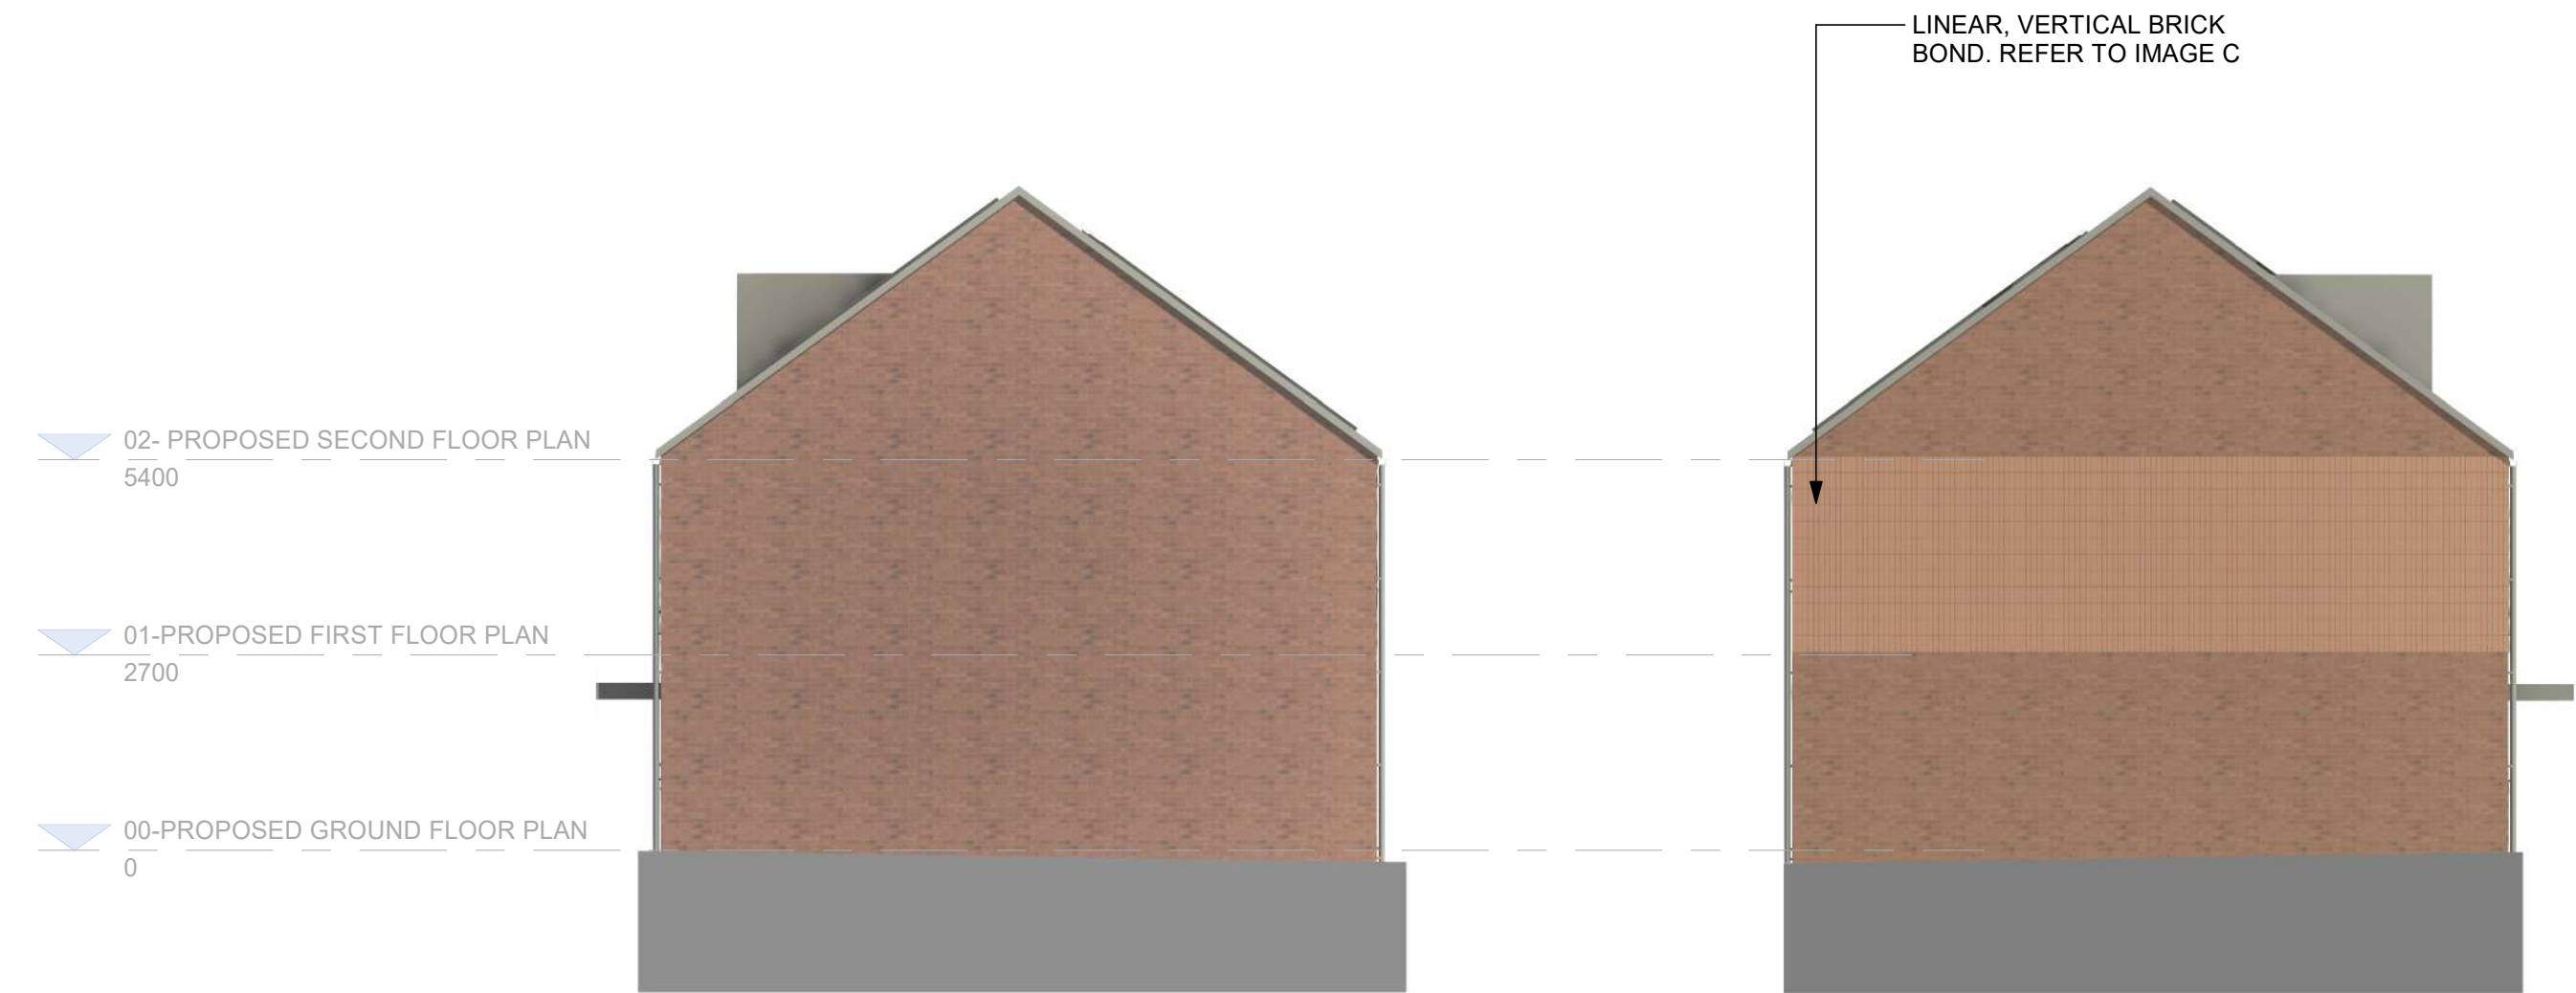

2 PROPOSED NORTH WEST ELEVATION
1 : 100

3 PROPOSED SOUTH EAST ELEVATION
1 : 100



4 PROPOSED SOUTH WEST ELEVATION
1 : 100



MATERIALS LEGEND

WALLS

RED BRICK SLIP SYSTEM

ROOF

MAIN ROOF: ANTHRACITE STANDING SEAM


DORMERS: ANTHRACITE GRP

RAINWATER PIPES


ANTHRACITE UPVC

WINDOW PROFILES

ANTHRACITE UPVC

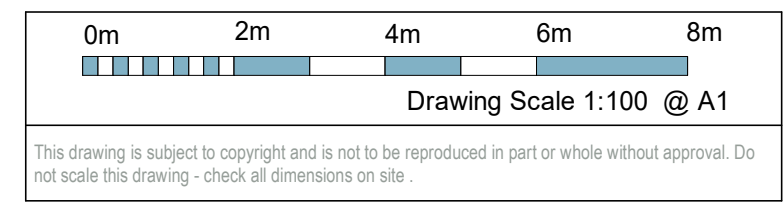

PRECEDENT IMAGES

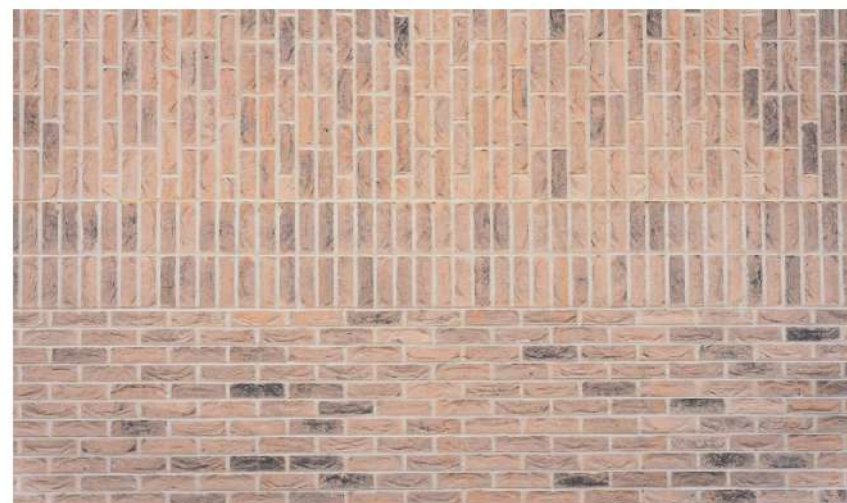

P3	PLANNING	PD	14.07.25
P2	CANOPIES ADDED TO FRONT ELEVATION	PD	09.07.25
P1	FIRST ISSUE	PD	30.06.25
Rev	Description	By	Date
Cassidy+Ashton www.cassidyashton.co.uk Architecture + Building Surveying + Town Planning 7 East Cliff, Preston, Lancashire, PR1 3JE 10 Hunters Walk, Canal Street, Chester, CH1 4EB St Andrews Business Centre, Mold, Flintshire, CH7 1XB T: 01772 288 356 T: 01244 402 900 T: 01352 706 246			
Client			
C4 PLUS			
Project MOUNT PLEASANT HOUSING DEVELOPMENT SIMISTER			
Drawing Title PROPOSED ELEVATIONS			
Drawn by	PD	Checked by	- Date 30.06.25
Suitability	S2	Scale @ A1	1 : 100
12929	MPH-CAA-V1-ZZ-D-A-2002	P3	
C+A JOB NO.	PROJECT - ORIGINATOR - VOL. - LEVEL - TYPE - ROLE - NUMBER	REV.	