



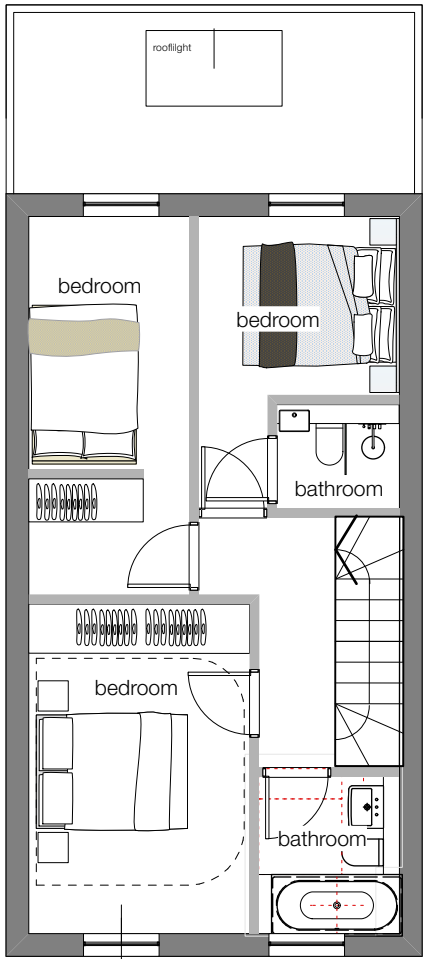

1

**Proposed First Floor Plan**  
Scale: 1:100

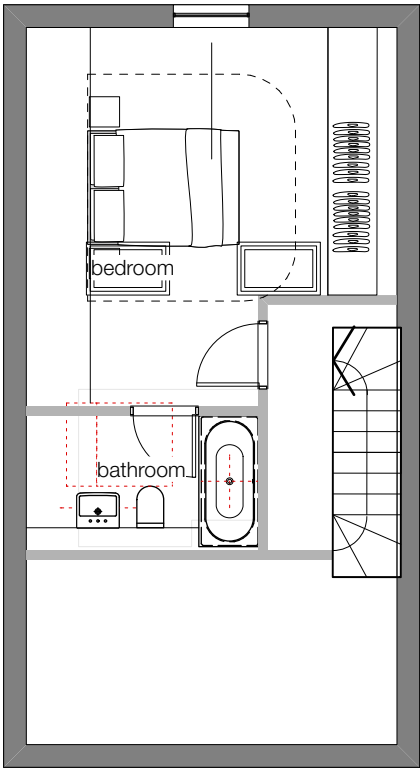

2

**Proposed Second Floor Plan**  
Scale: 1:100

Walter Street

Proposed First and Second Floor

dwg 2032-102 rev F

scale 1:100 @ A3

issued for information only

date 05/02/2023 drawn MM checked MM

mcnulty architects

RIBA  
Chartered Practice

mcnulty architects ltd  
Designworks  
The Colony Wilmslow  
Abraham Road  
SK9 4LY

info@mcnultyarchitects.com  
01625 468 991