




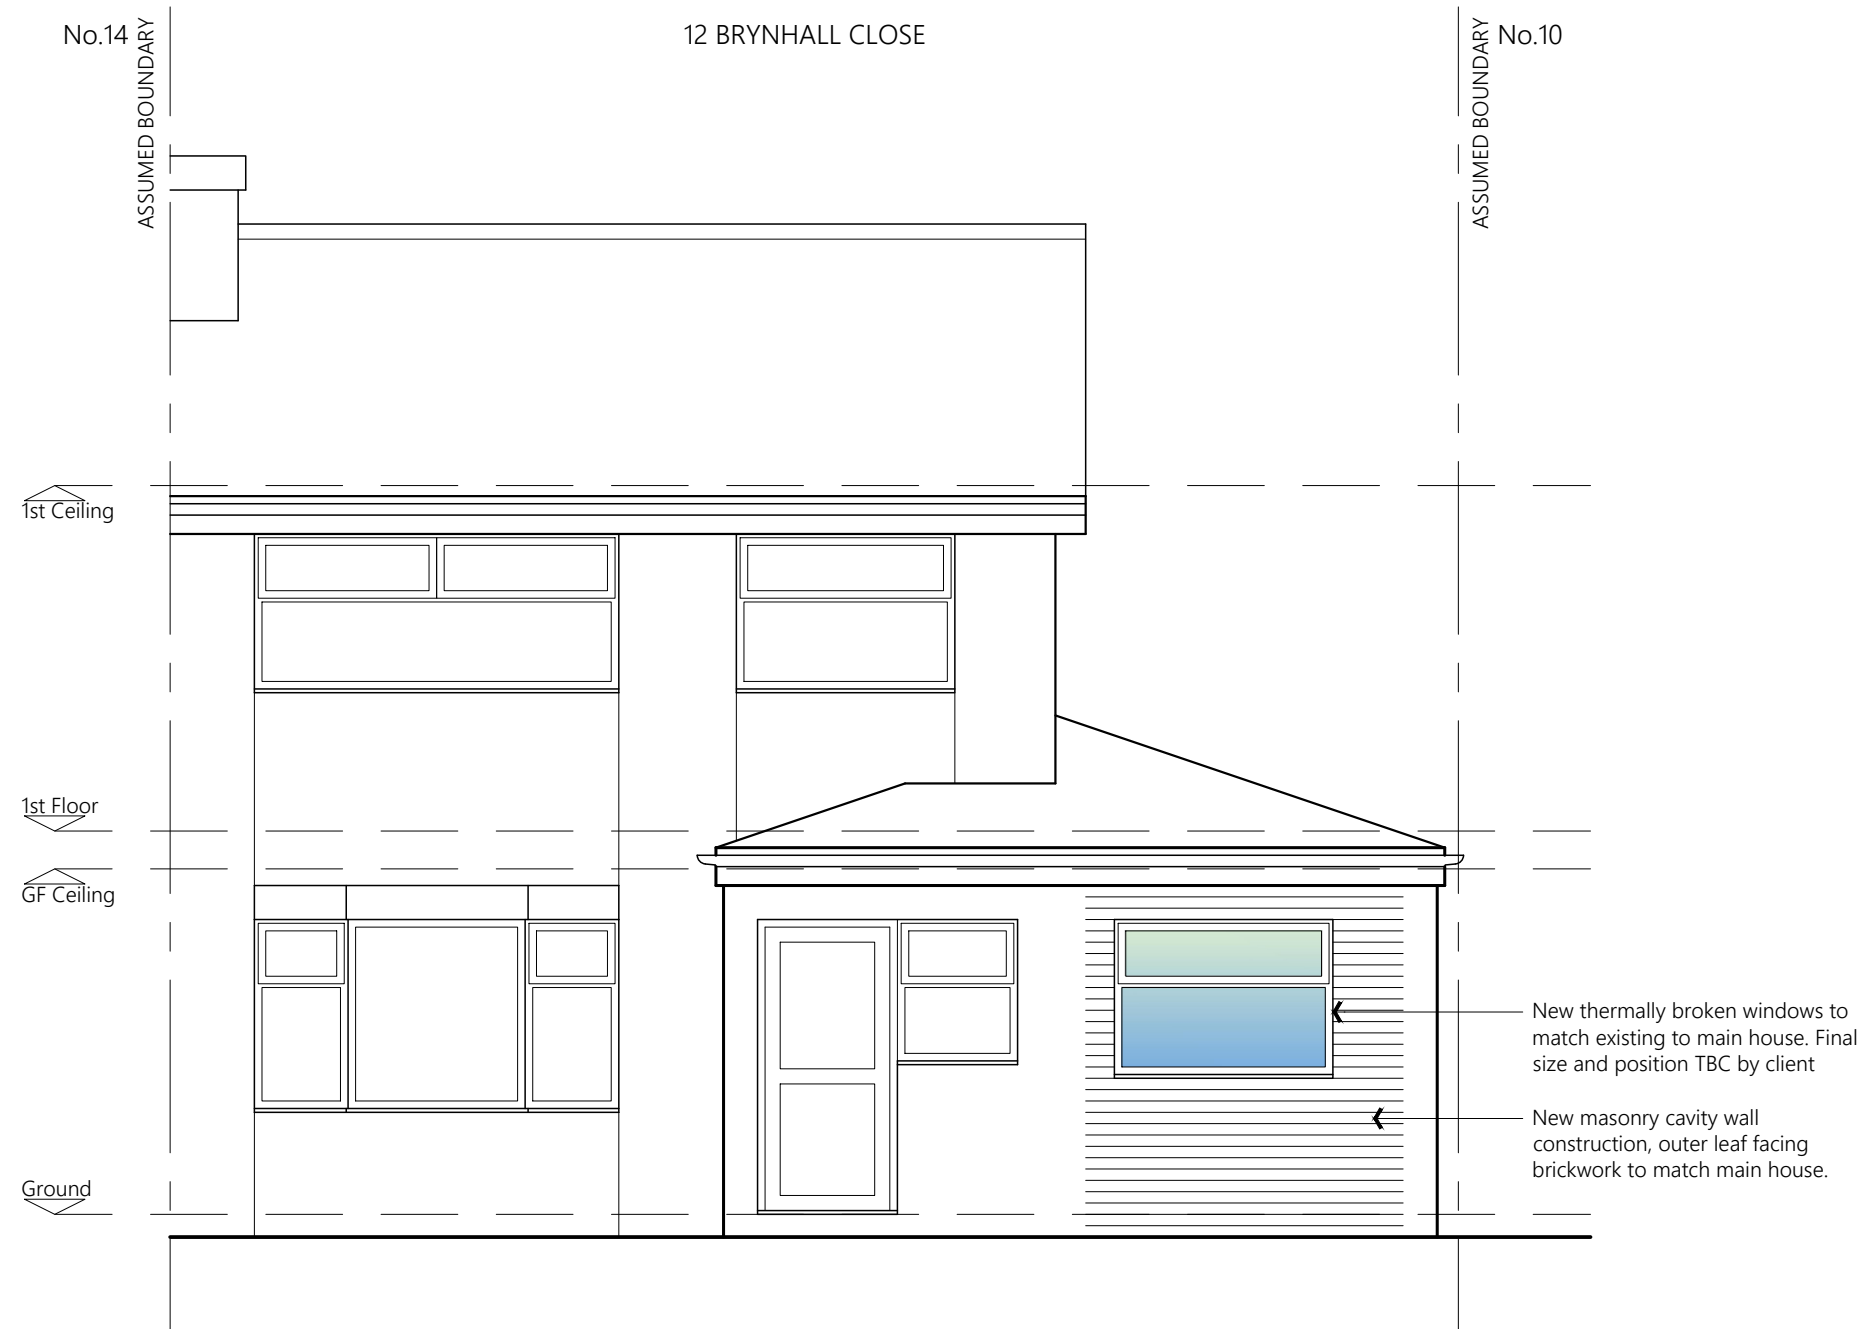


PROPOSED FRONT ELEVATION

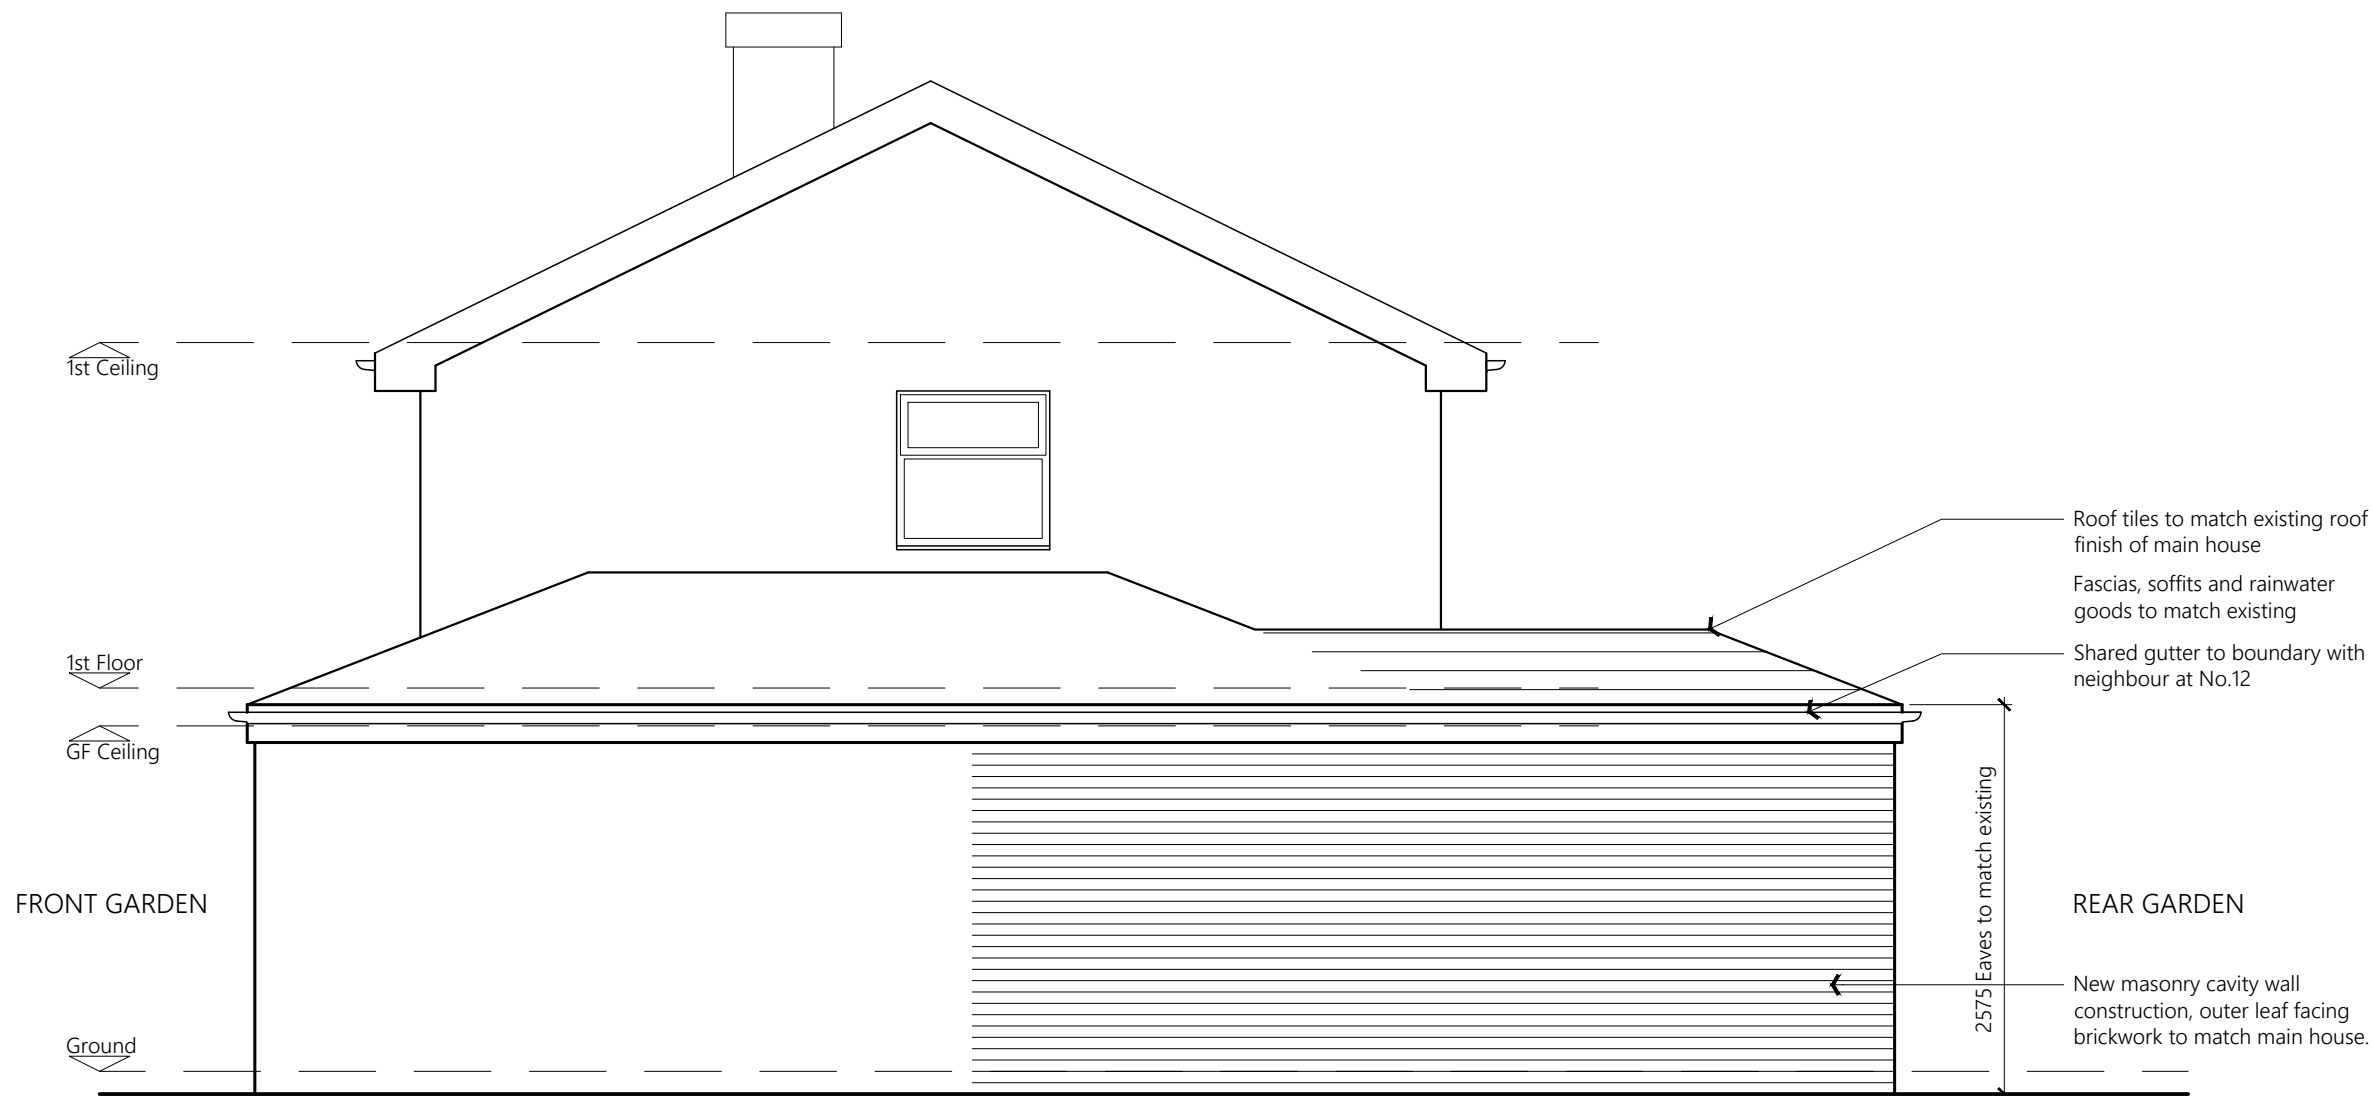


PROPOSED SIDE ELEVATION

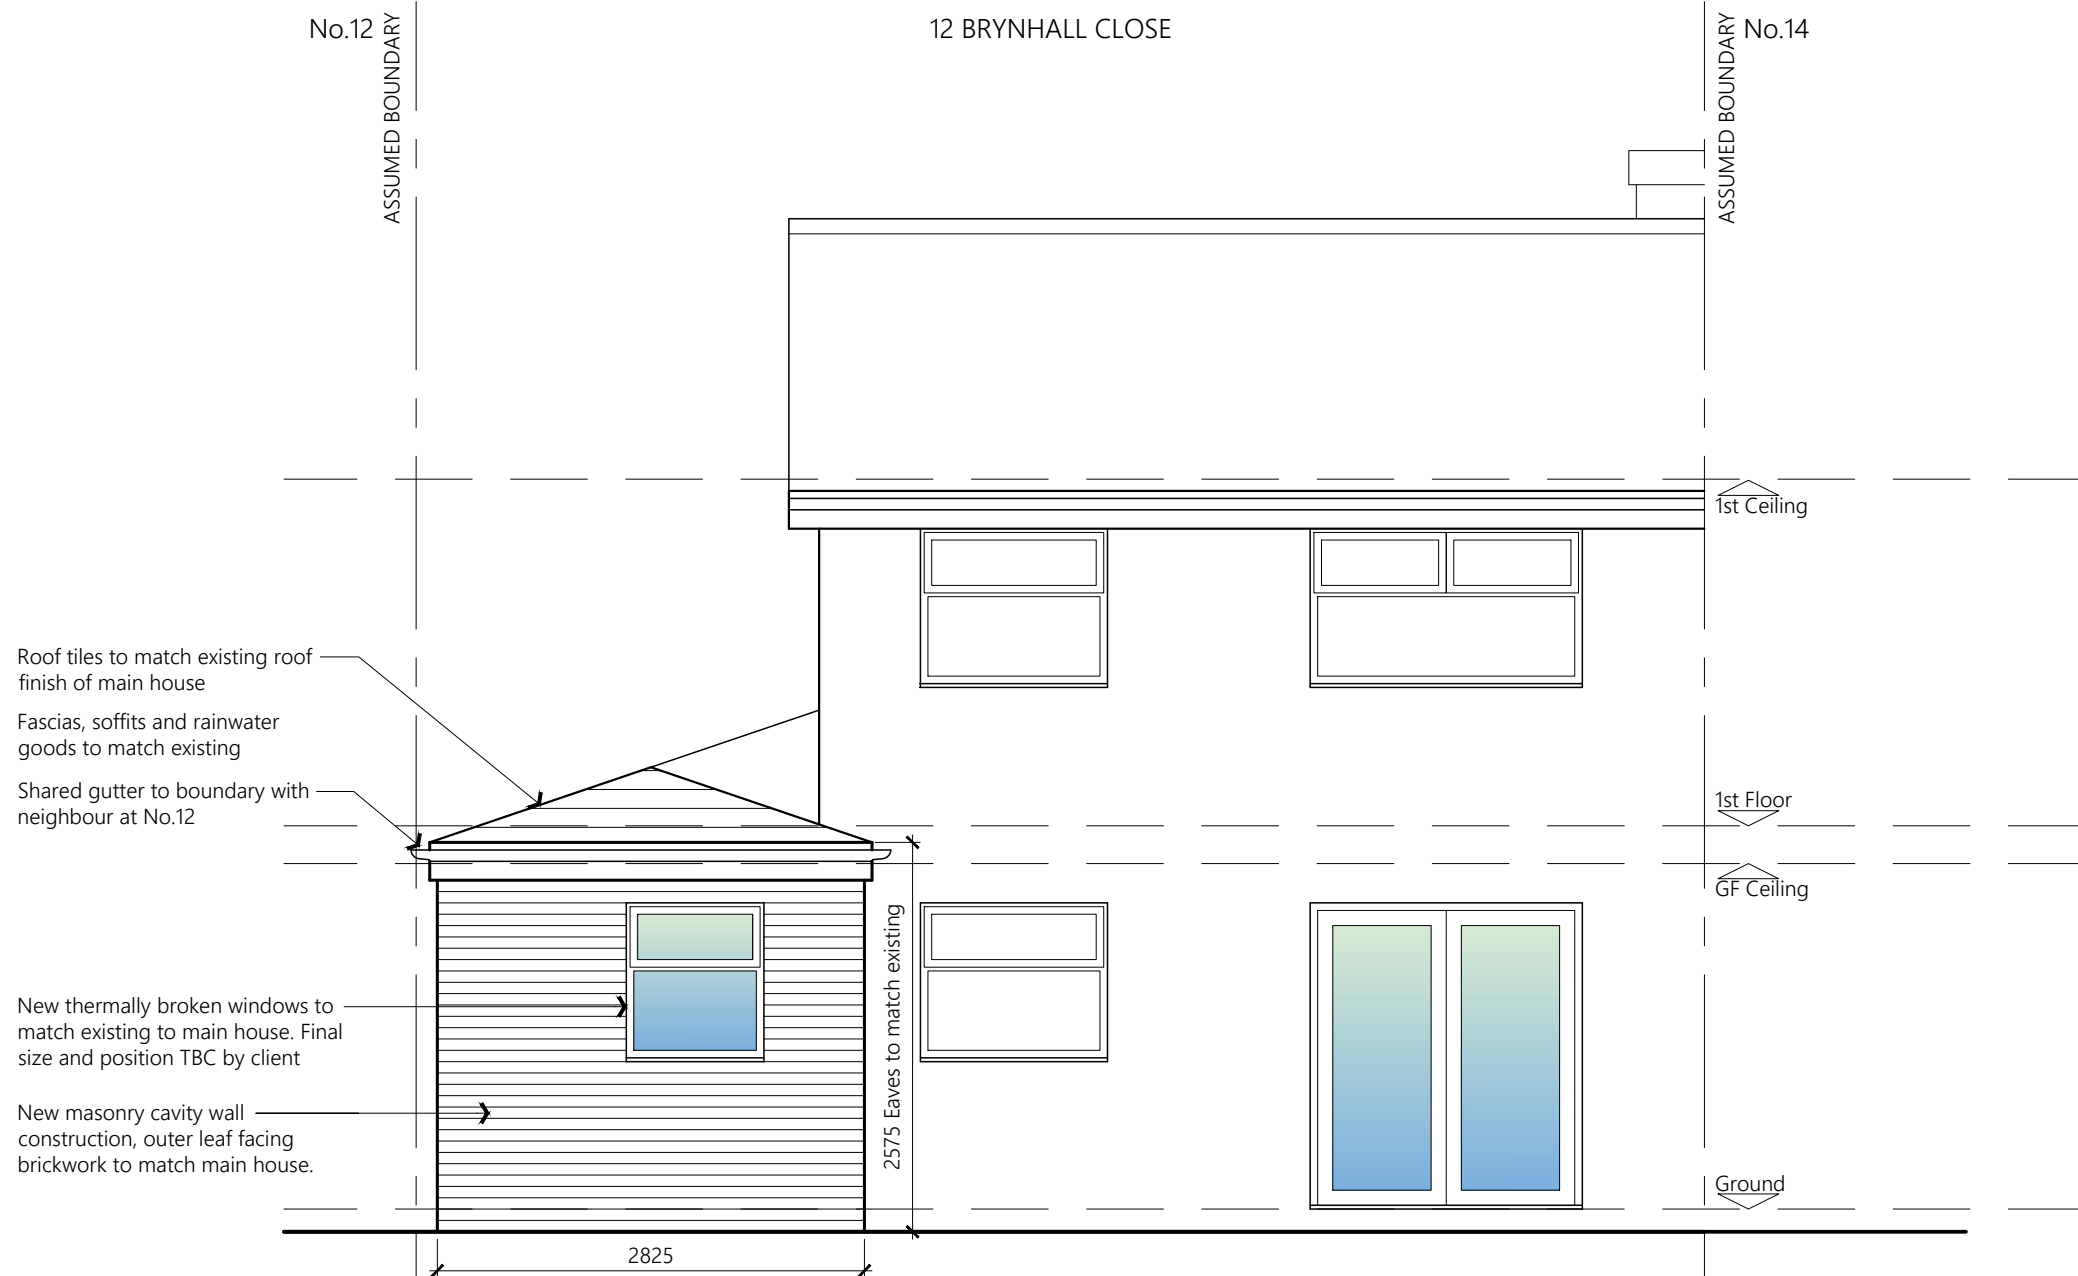

PROPOSED REAR ELEVATION

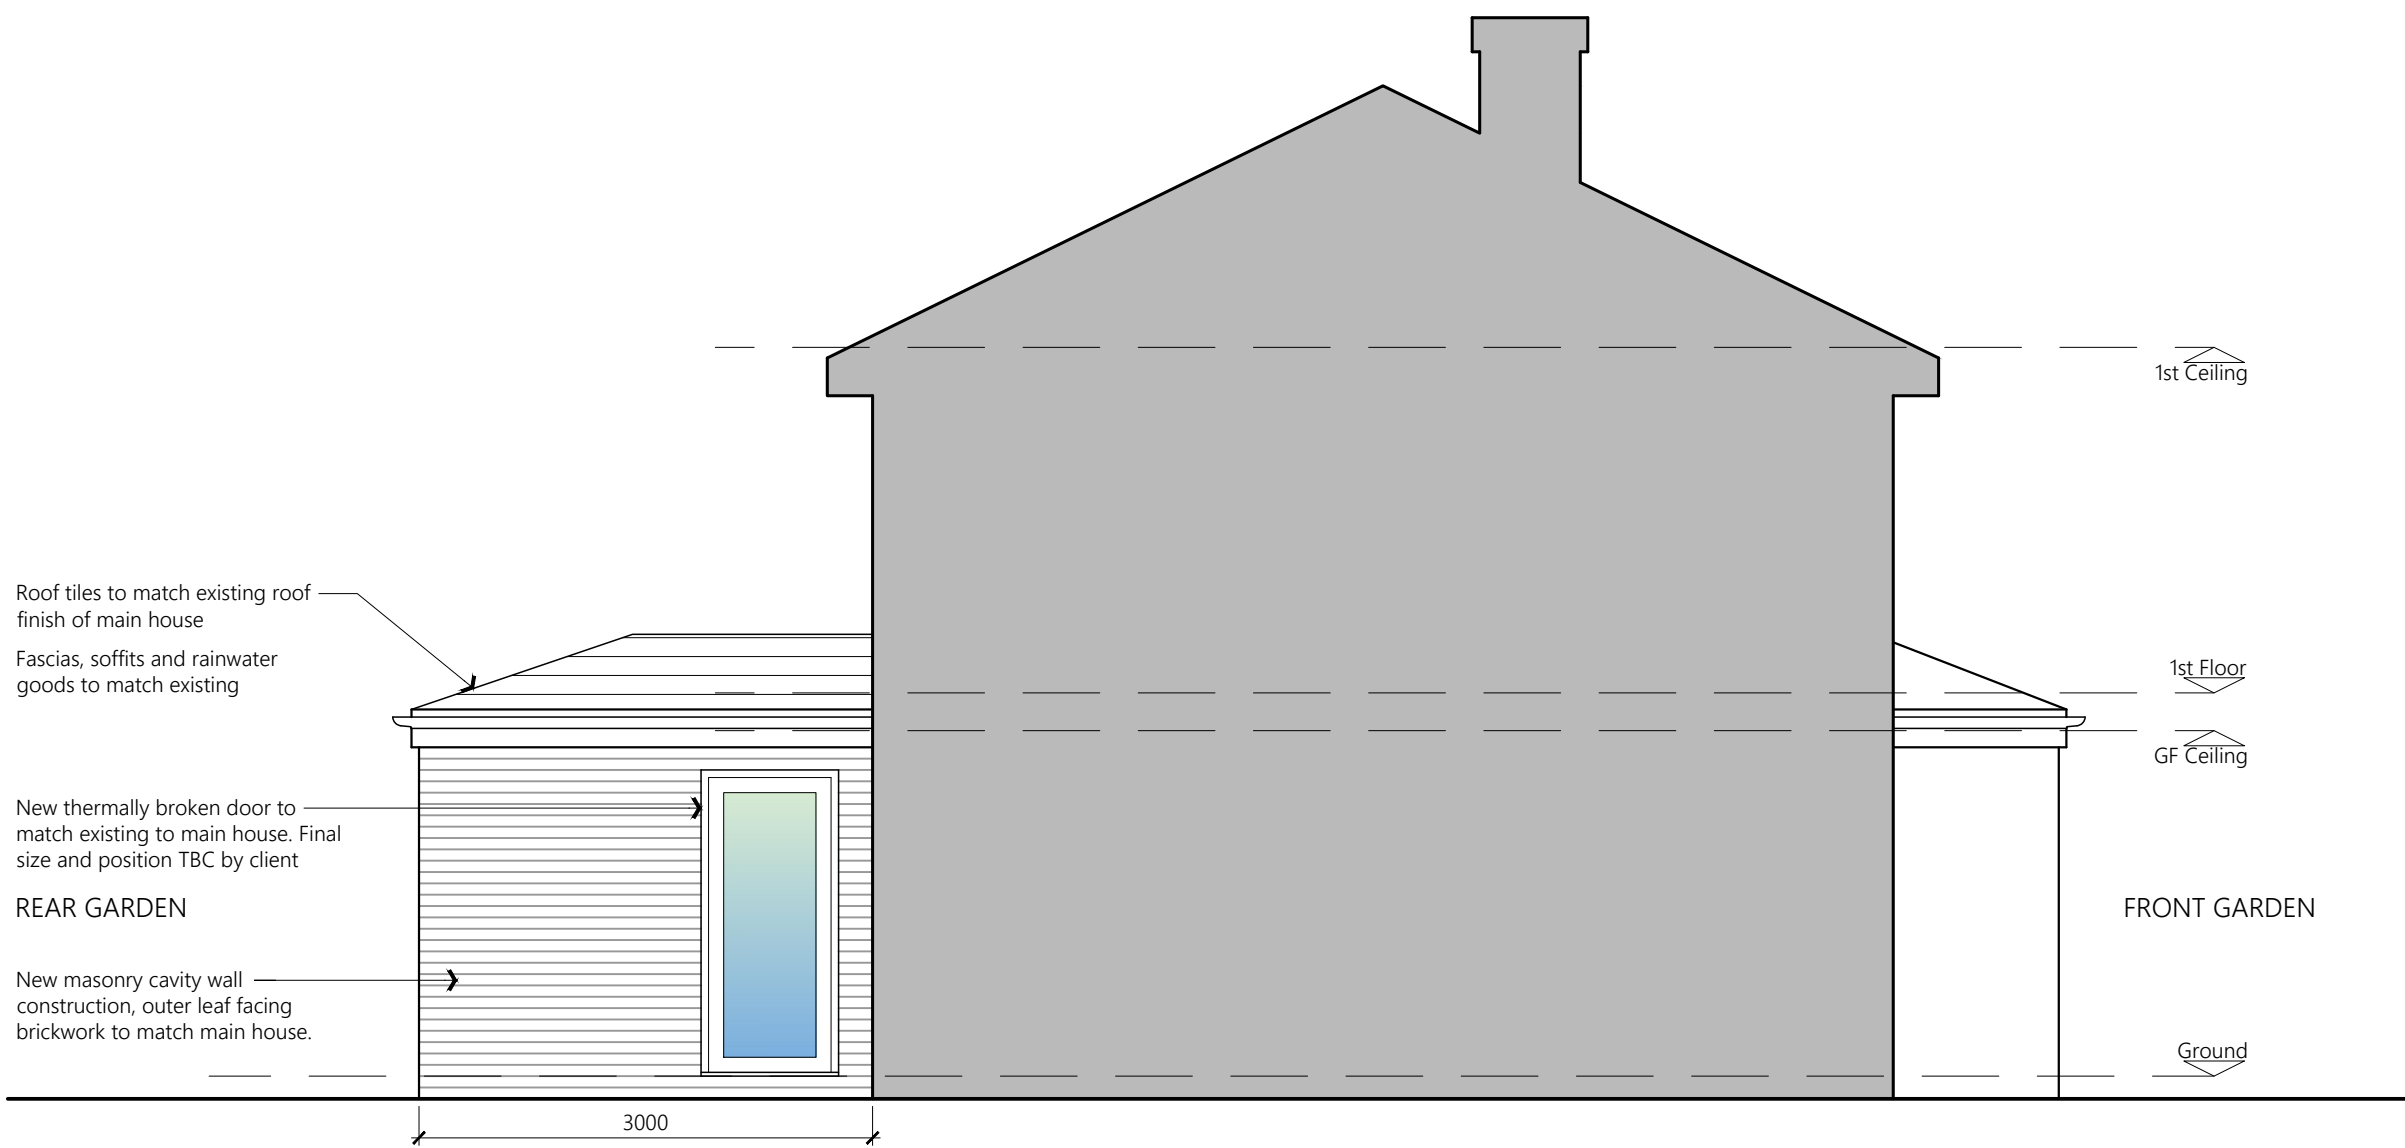

PROPOSED SIDE ELEVATION

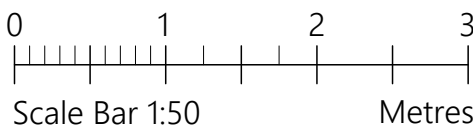

PROJECT	12 Brynhall Close Radcliffe M26 4NG		
CLIENT	John Barker		
STATUS	Information		
DRAWING	Proposed Elevations		
DWG No.	2222-004	REV	
SCALE	1:50@A1	DATE	July '22
AGB CAD SERVICES		website: www.agbcad.co.uk email: info@agbcad.co.uk telephone: 07912 090 125 DO NOT SCALE FROM THIS DRAWING	