






EXISTING GF PLAN 1:100

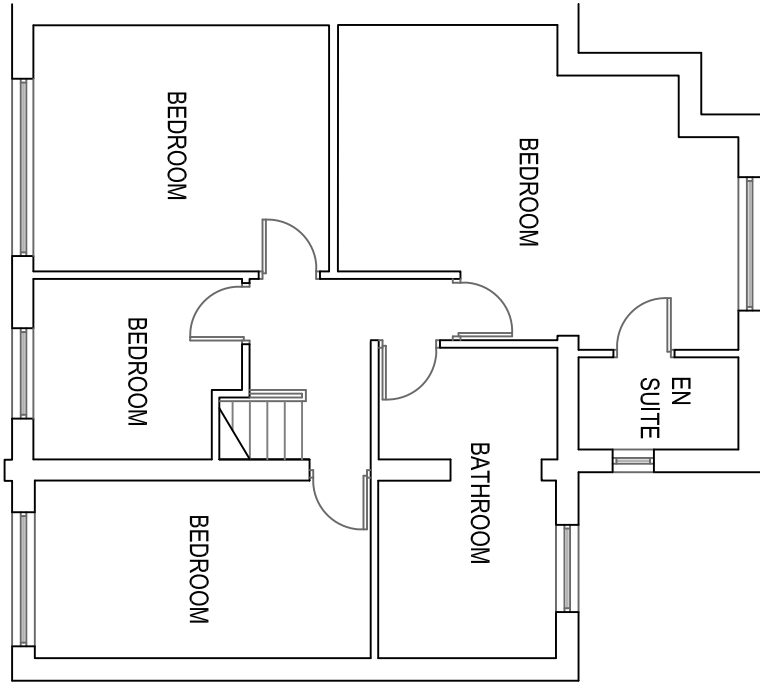


EXISTING FF PLAN 1:100

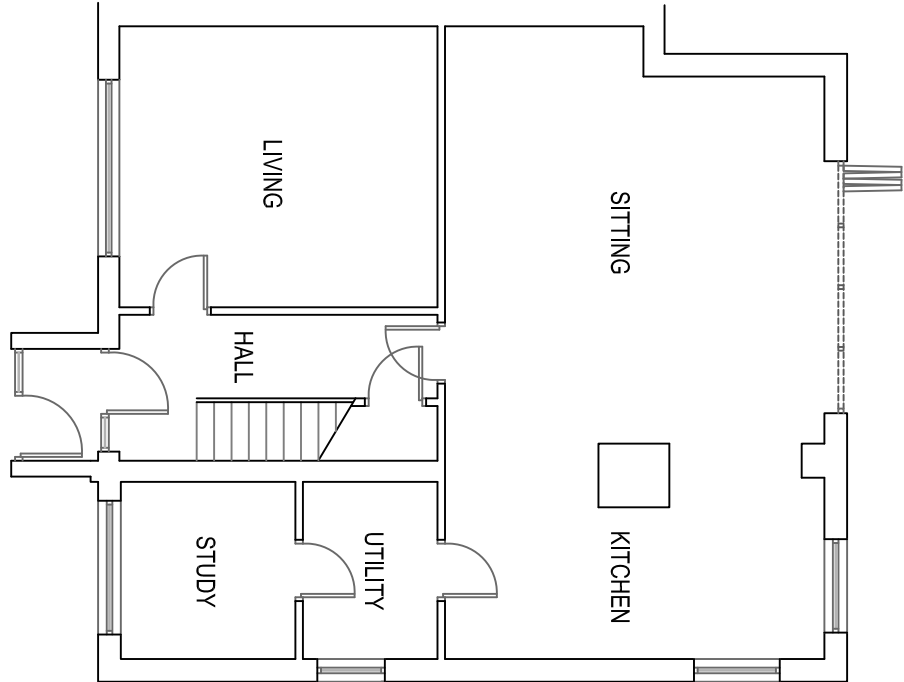


PROPOSED GF PLAN 1:100

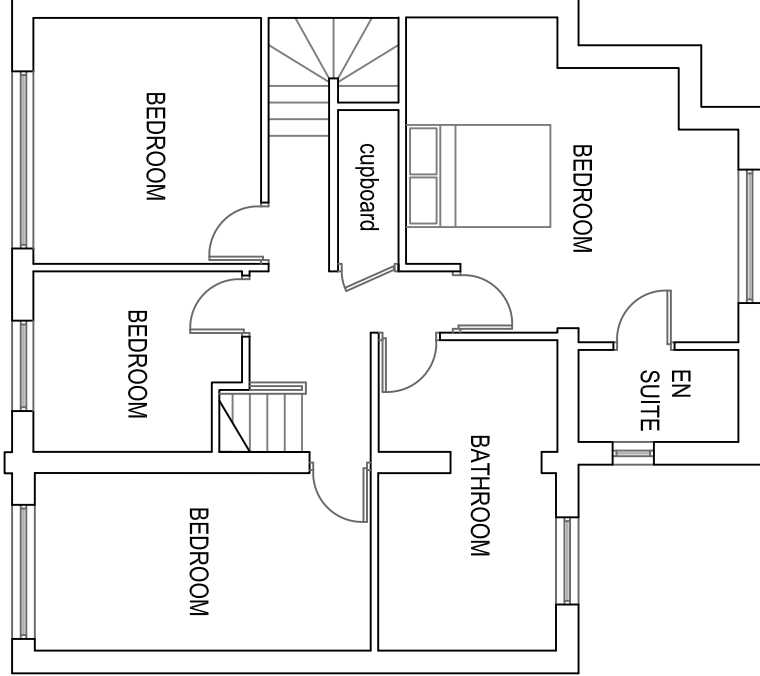


PROPOSED FF PLAN 1:100

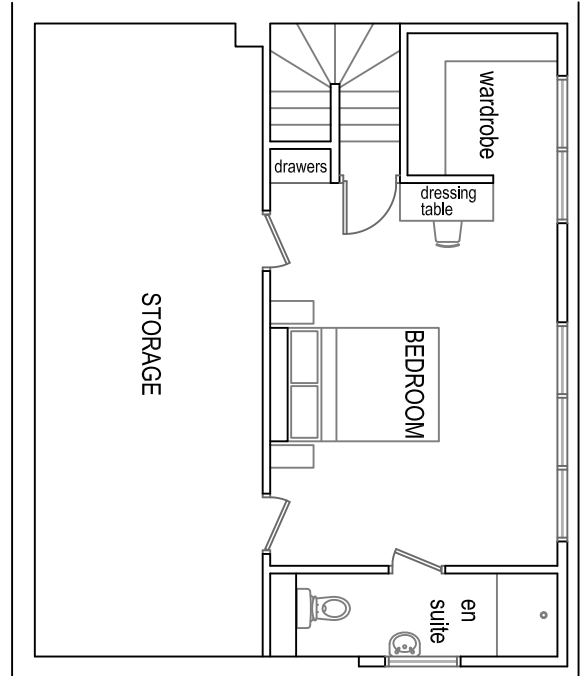


PROPOSED SF PLAN 1:100

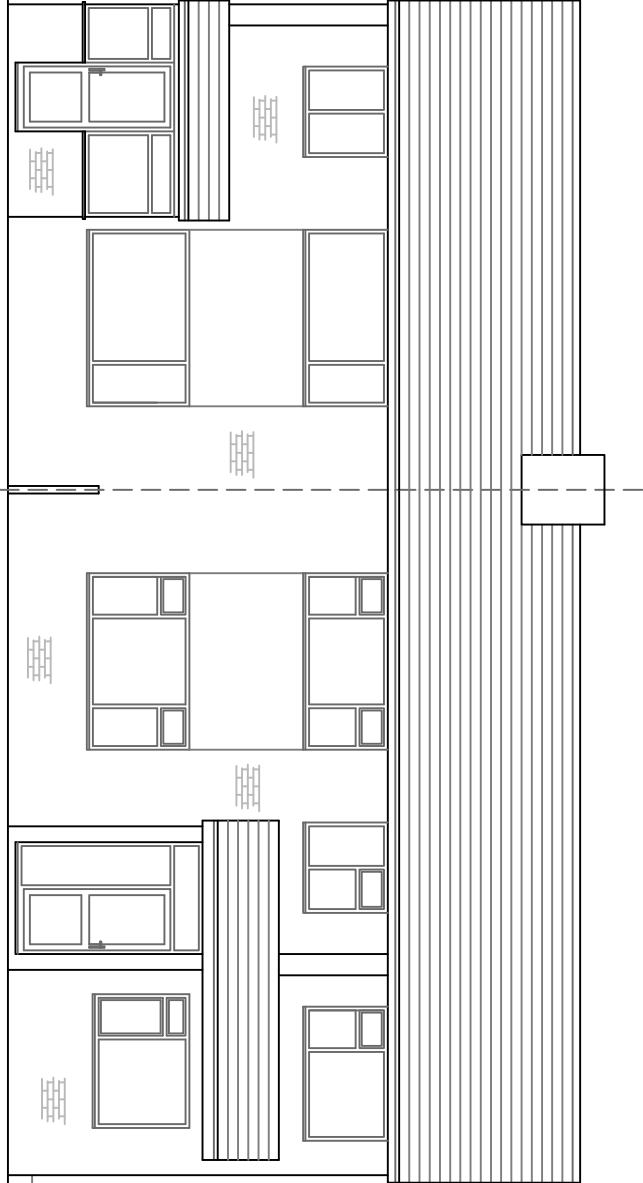


EXISTING FRONT ELEVATION (Street scene) 1:100

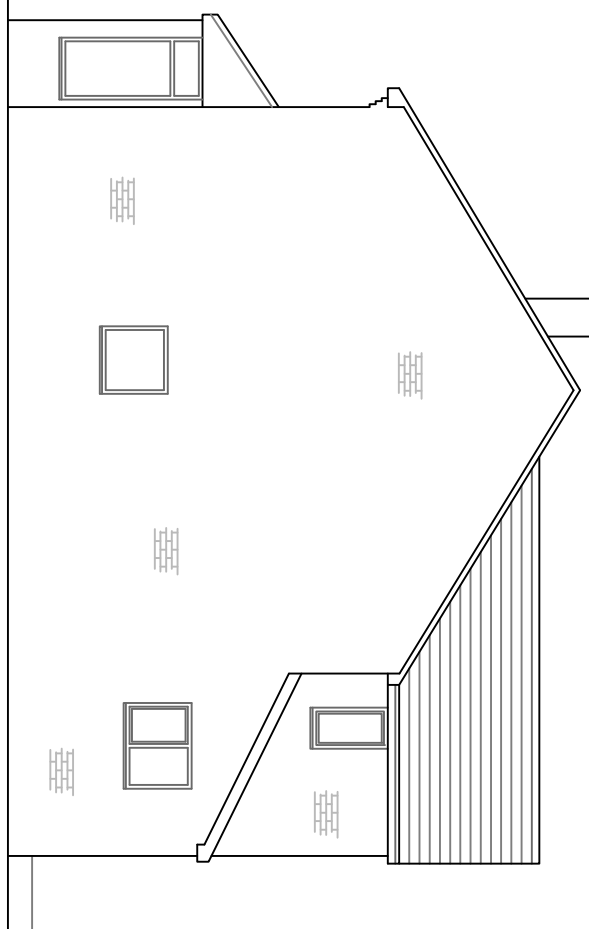


EXISTING SIDE ELEVATION 1:100

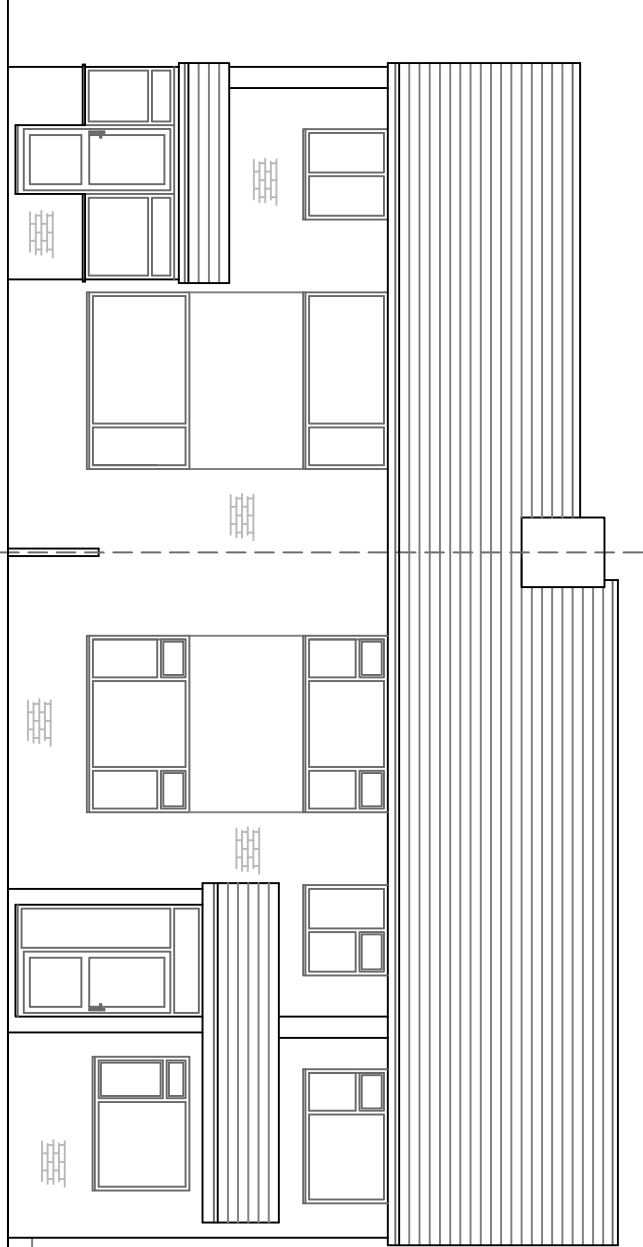


PROPOSED FRONT ELEVATION (Street scene) 1:100

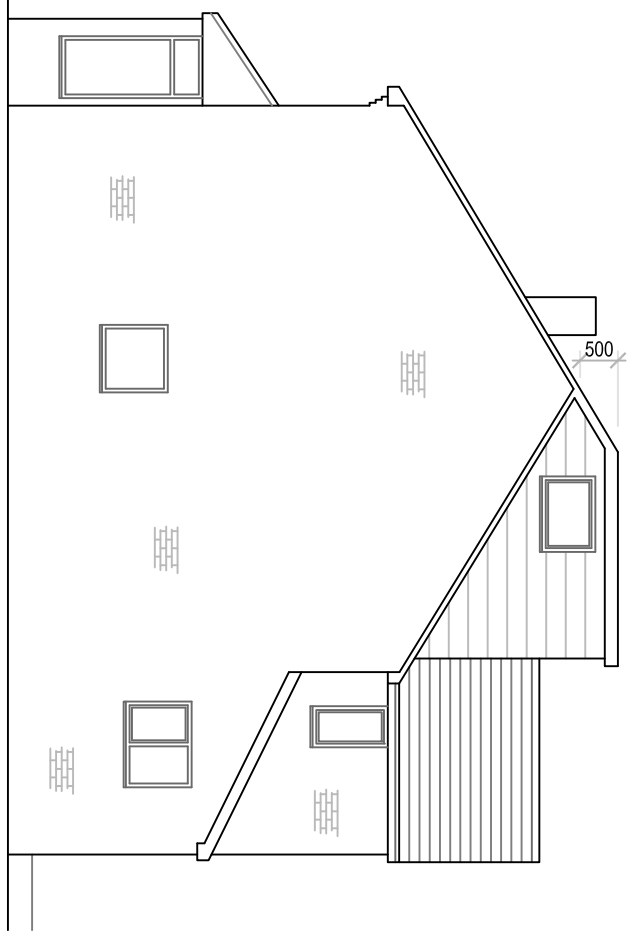


PROPOSED SIDE ELEVATION 1:100

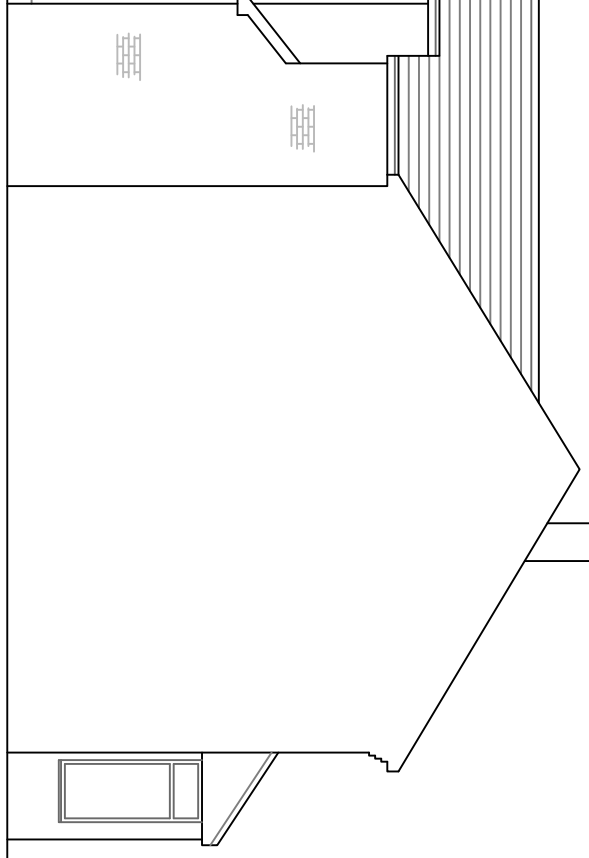


EXISTING SIDE ELEVATION 1:100

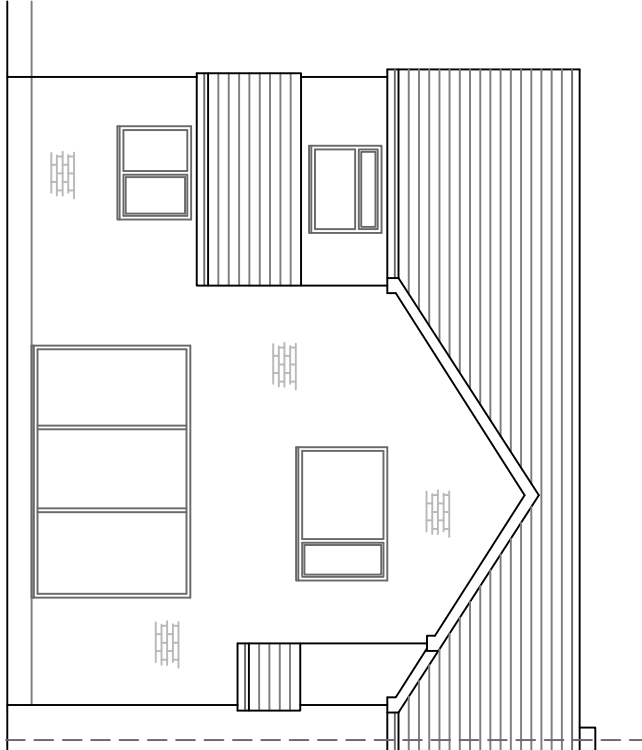



EXISTING REAR ELEVATION 1:100

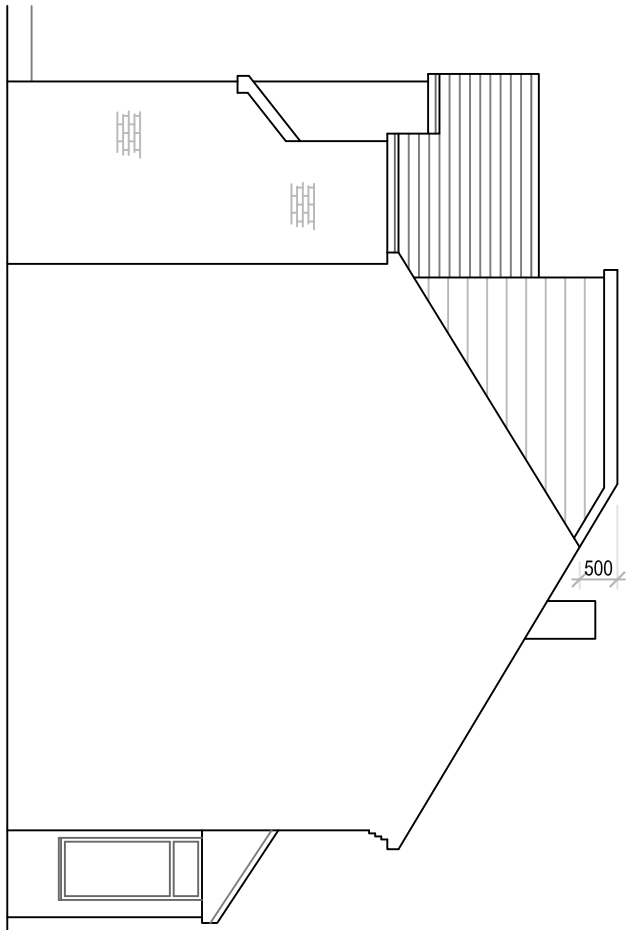



PROPOSED SIDE ELEVATION 1:100

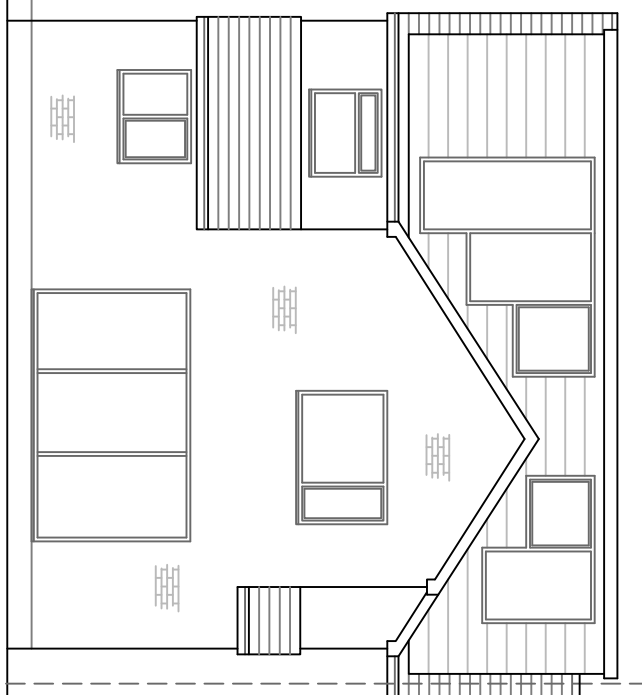

PROPOSED REAR ELEVATION 1:100

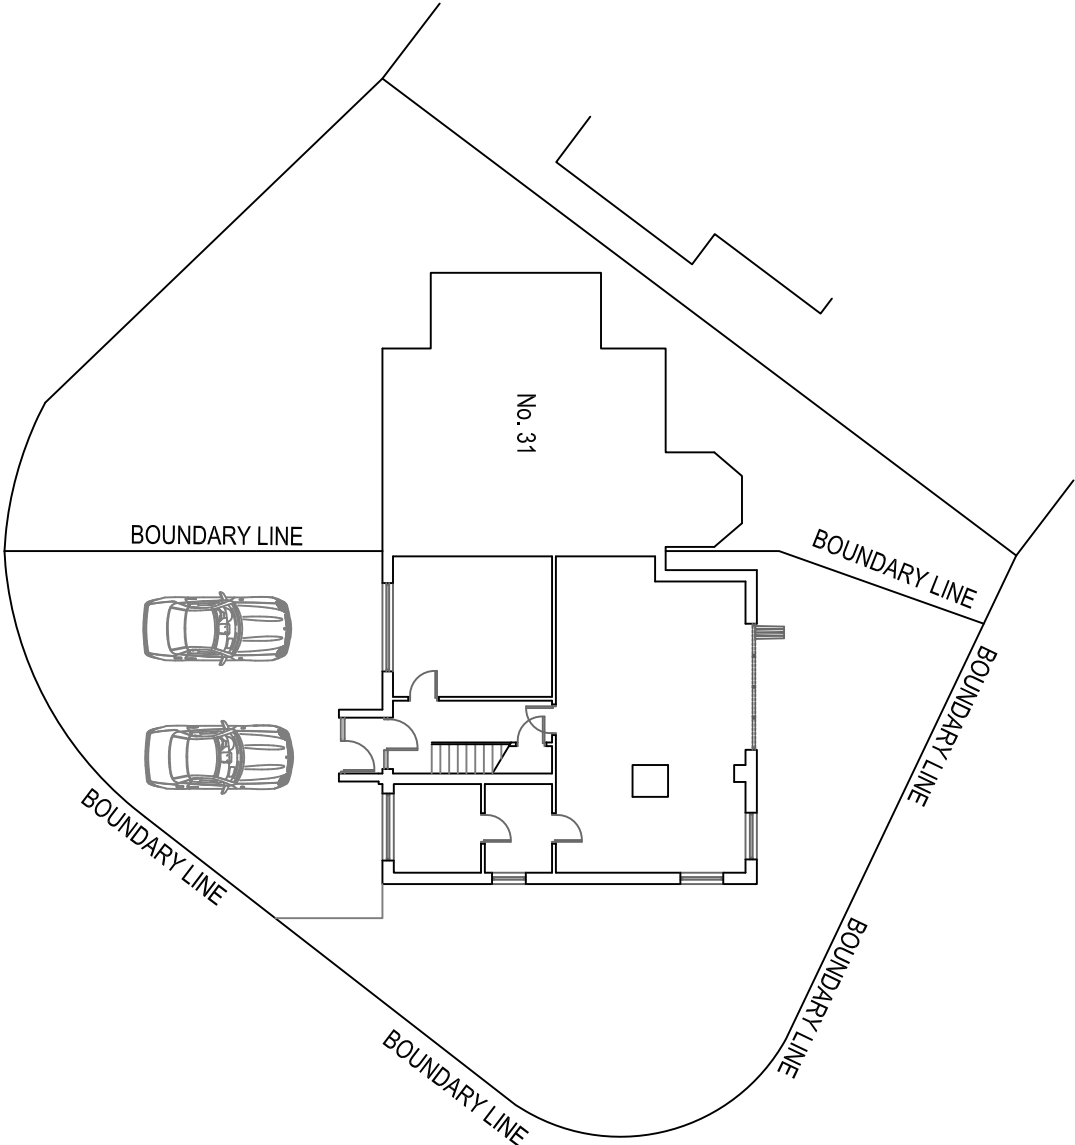 

EXISTING SITE PLAN 1:200

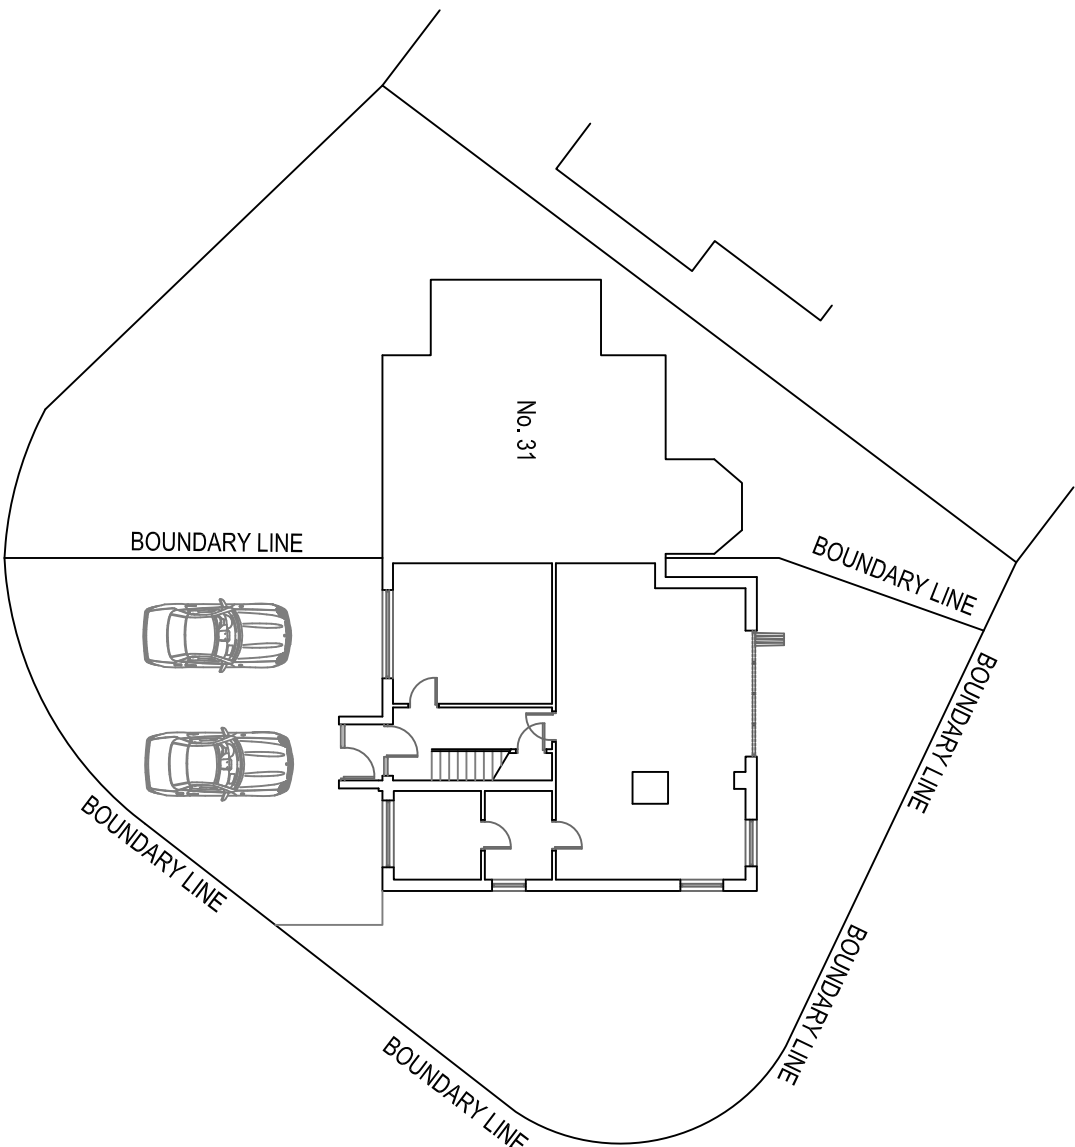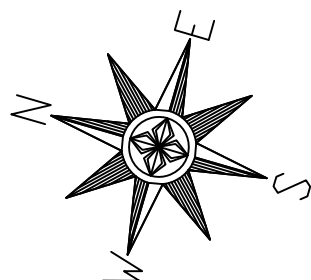

PROPOSED SITE PLAN 1:200

REV A. Elevation street scenes added

33 Wingate Drive
Whitefield
M45 7GX

Existing & Proposed Plans
and Elevations
Drawn: CDW
Scale: 1:100 & 1:200 @ A1
Date: June 2023

2621_WH1_01_Planning_Rev_A