


This drawing and design concept is the property of PPY design. It should not be reproduced without written permission

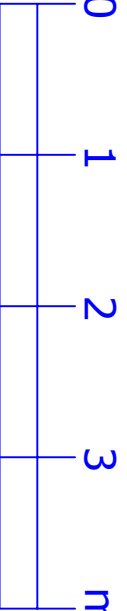


Former Spring Street Sawmills
Spring Street
Ramsbottom BL0 9JQ scale 1:50@A1
July 2025


AW6-03 Proposed Units 1 & 2

PPY design Ltd


2 Helmsfare Road, Holcombe Village
Ramsbottom, Lancashire BL8 4PA
Gary Dearden BArch (ons) DipArch RIBA
gary@ppy-design.co.uk www.ppy-design.co.uk
tel / fax 01706 822751 mobile 07712 669482

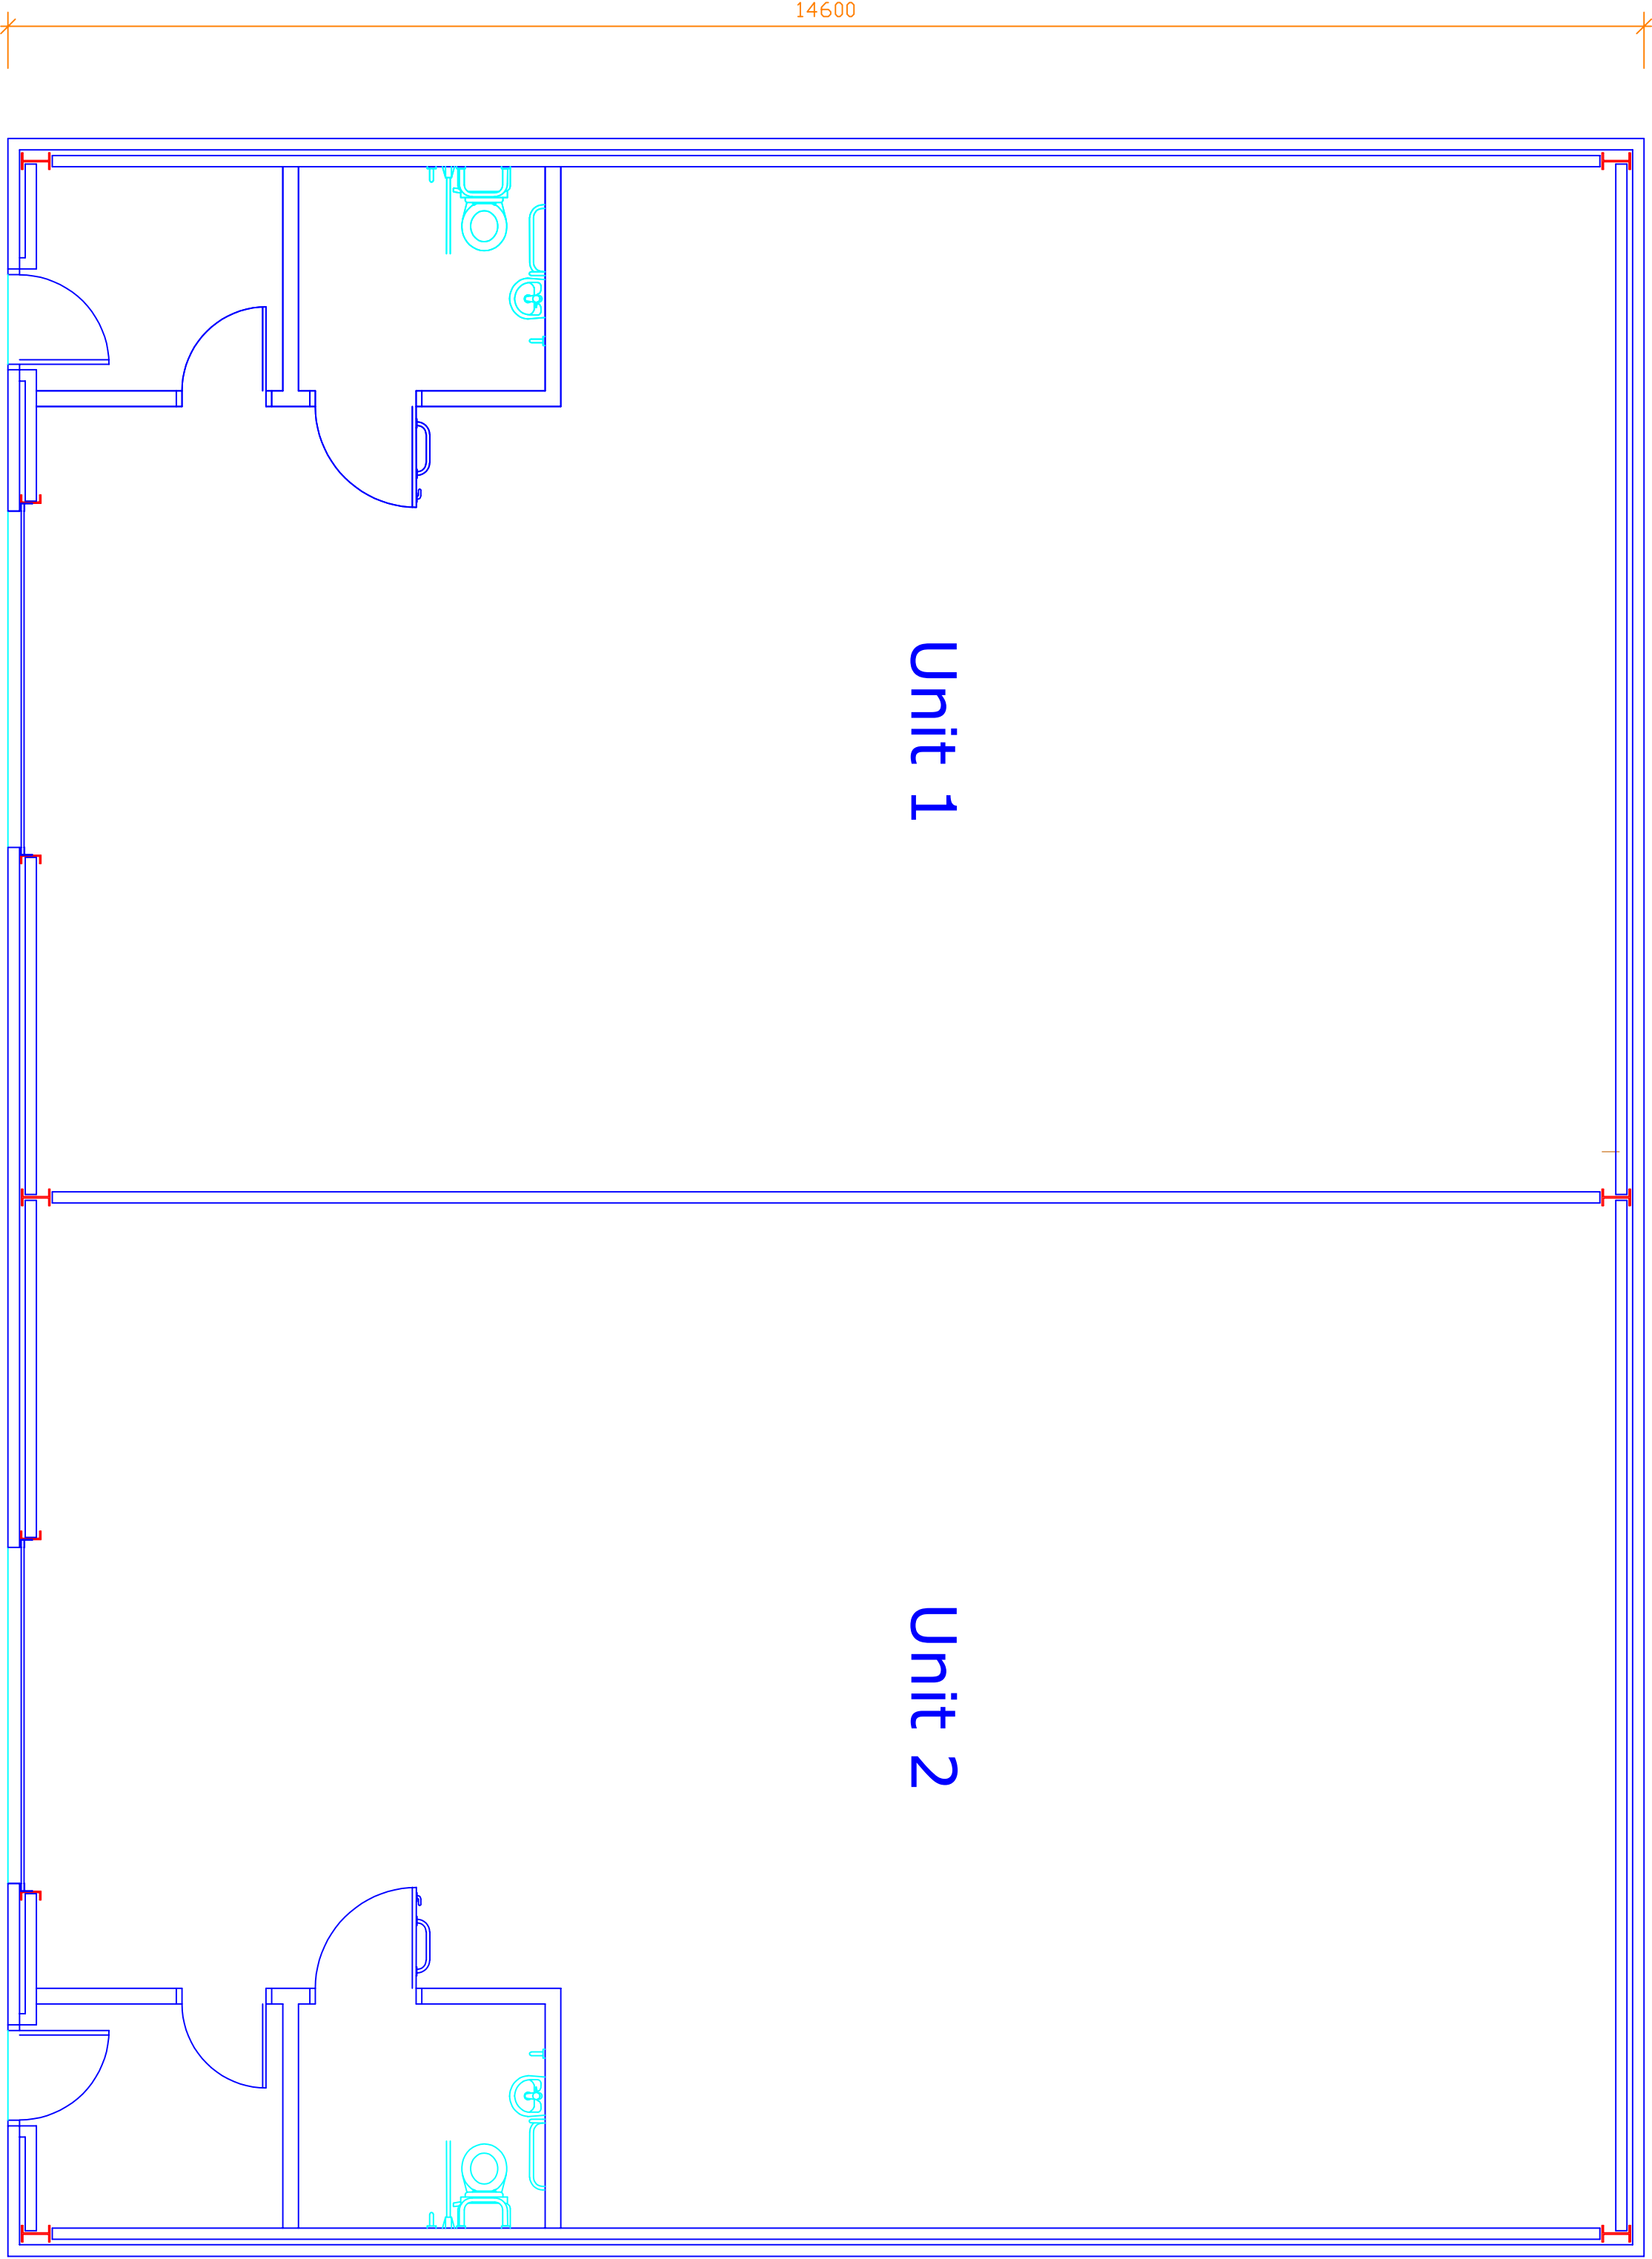

Proposed Plan

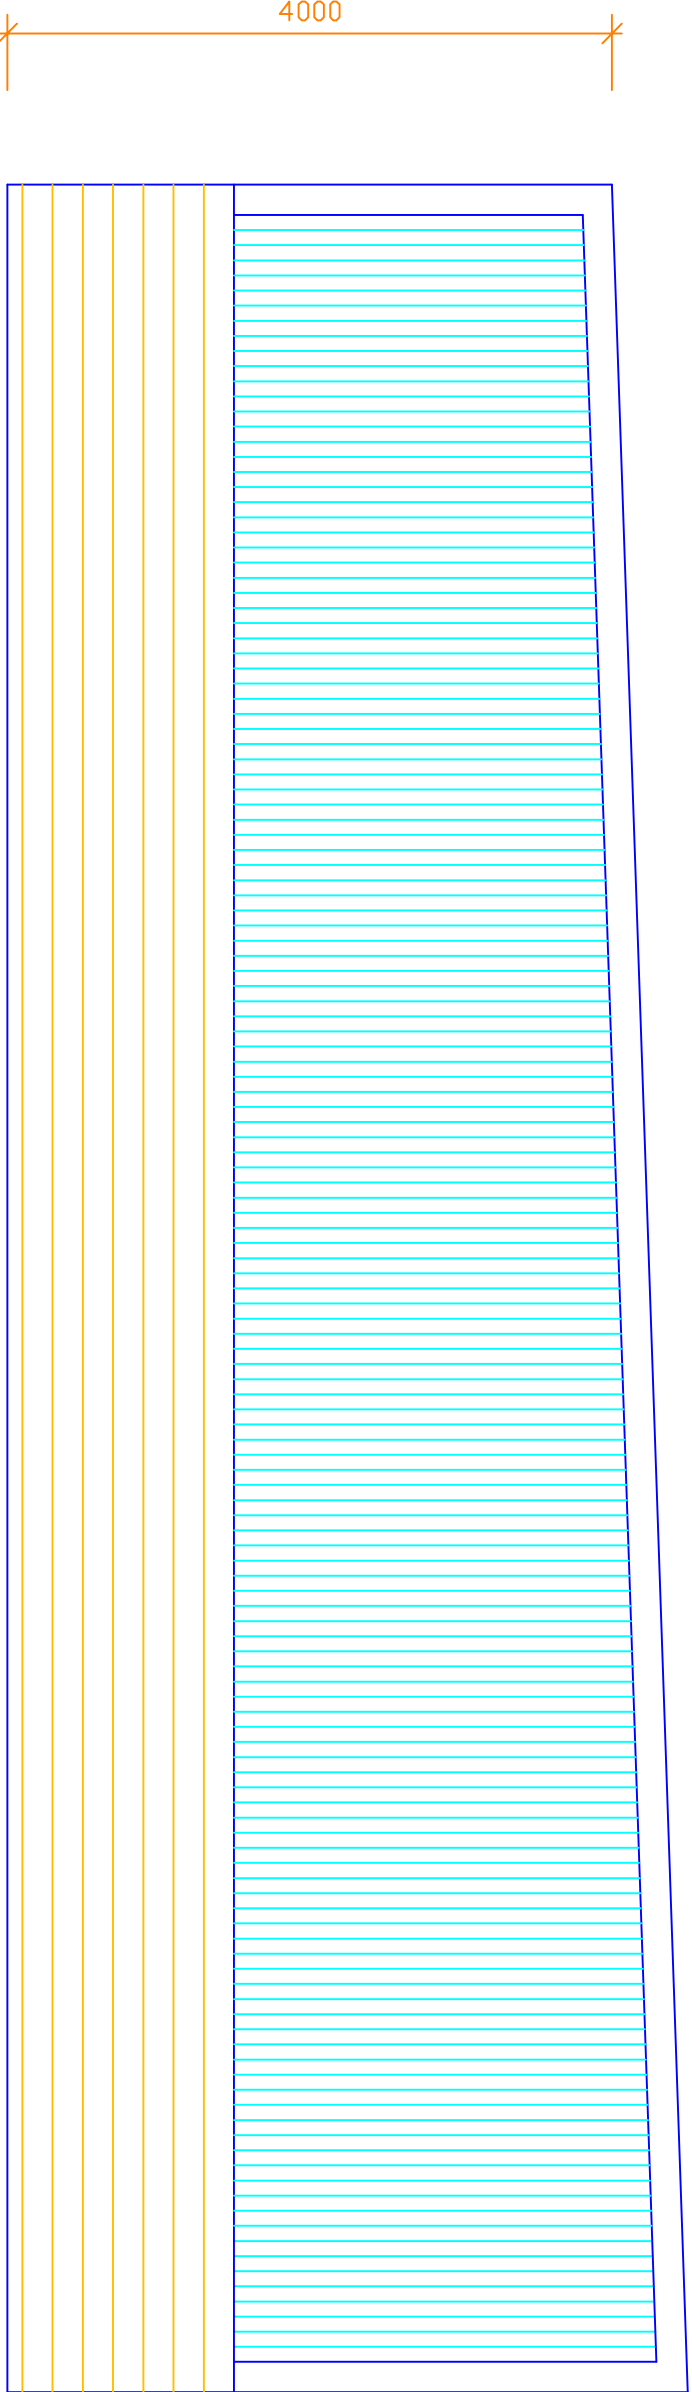

Proposed Side Elevation

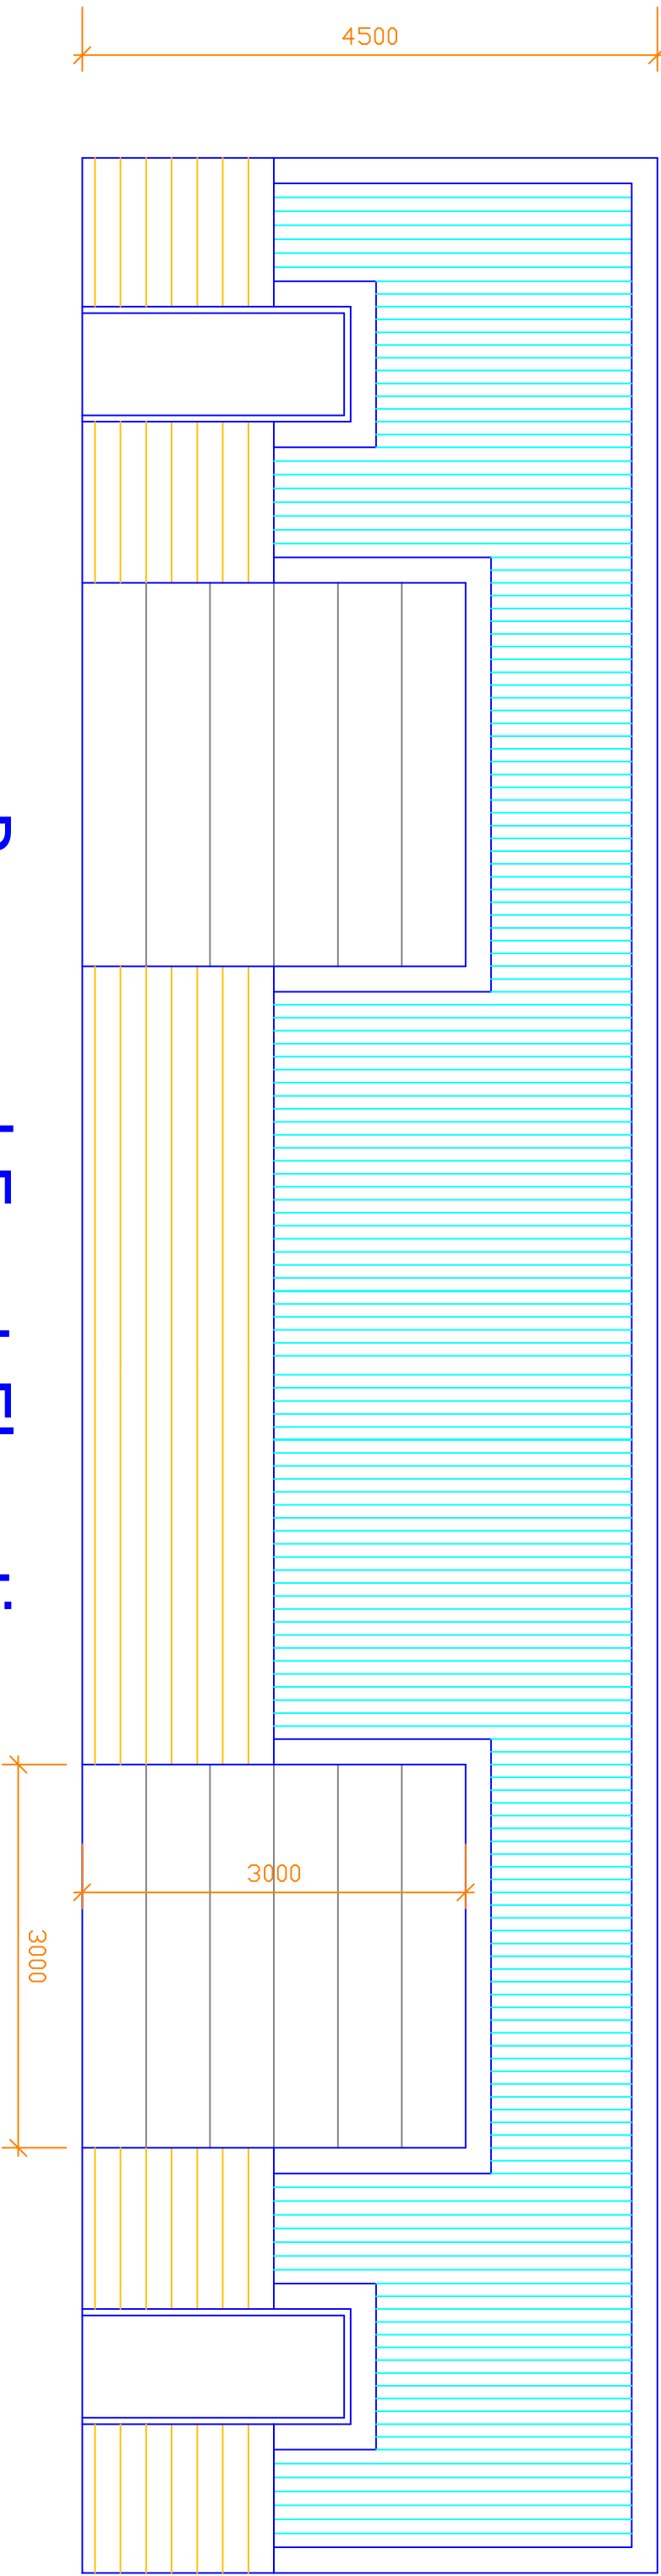

Proposed Front Elevation