


This drawing and design concept is the property of PPV design. It should not be reproduced without written permission

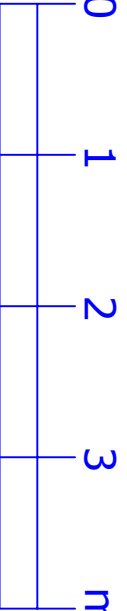


Former Spring Street Sawmills
Spring Street
Ramsbottom BL0 9JQ
scale 1:50@A1
July 2025


AW6-04
Proposed Unit 3

PPV design Ltd


2 Helmshore Road, Holcombe Village
Ramsbottom, Lancashire BL8 4PA
Gary Dearden BArch (hons) DipArch RIBA
gdean@ppv-design.co.uk www.ppv-design.co.uk
tel/fax 01706 822751 mobile 07712 669482

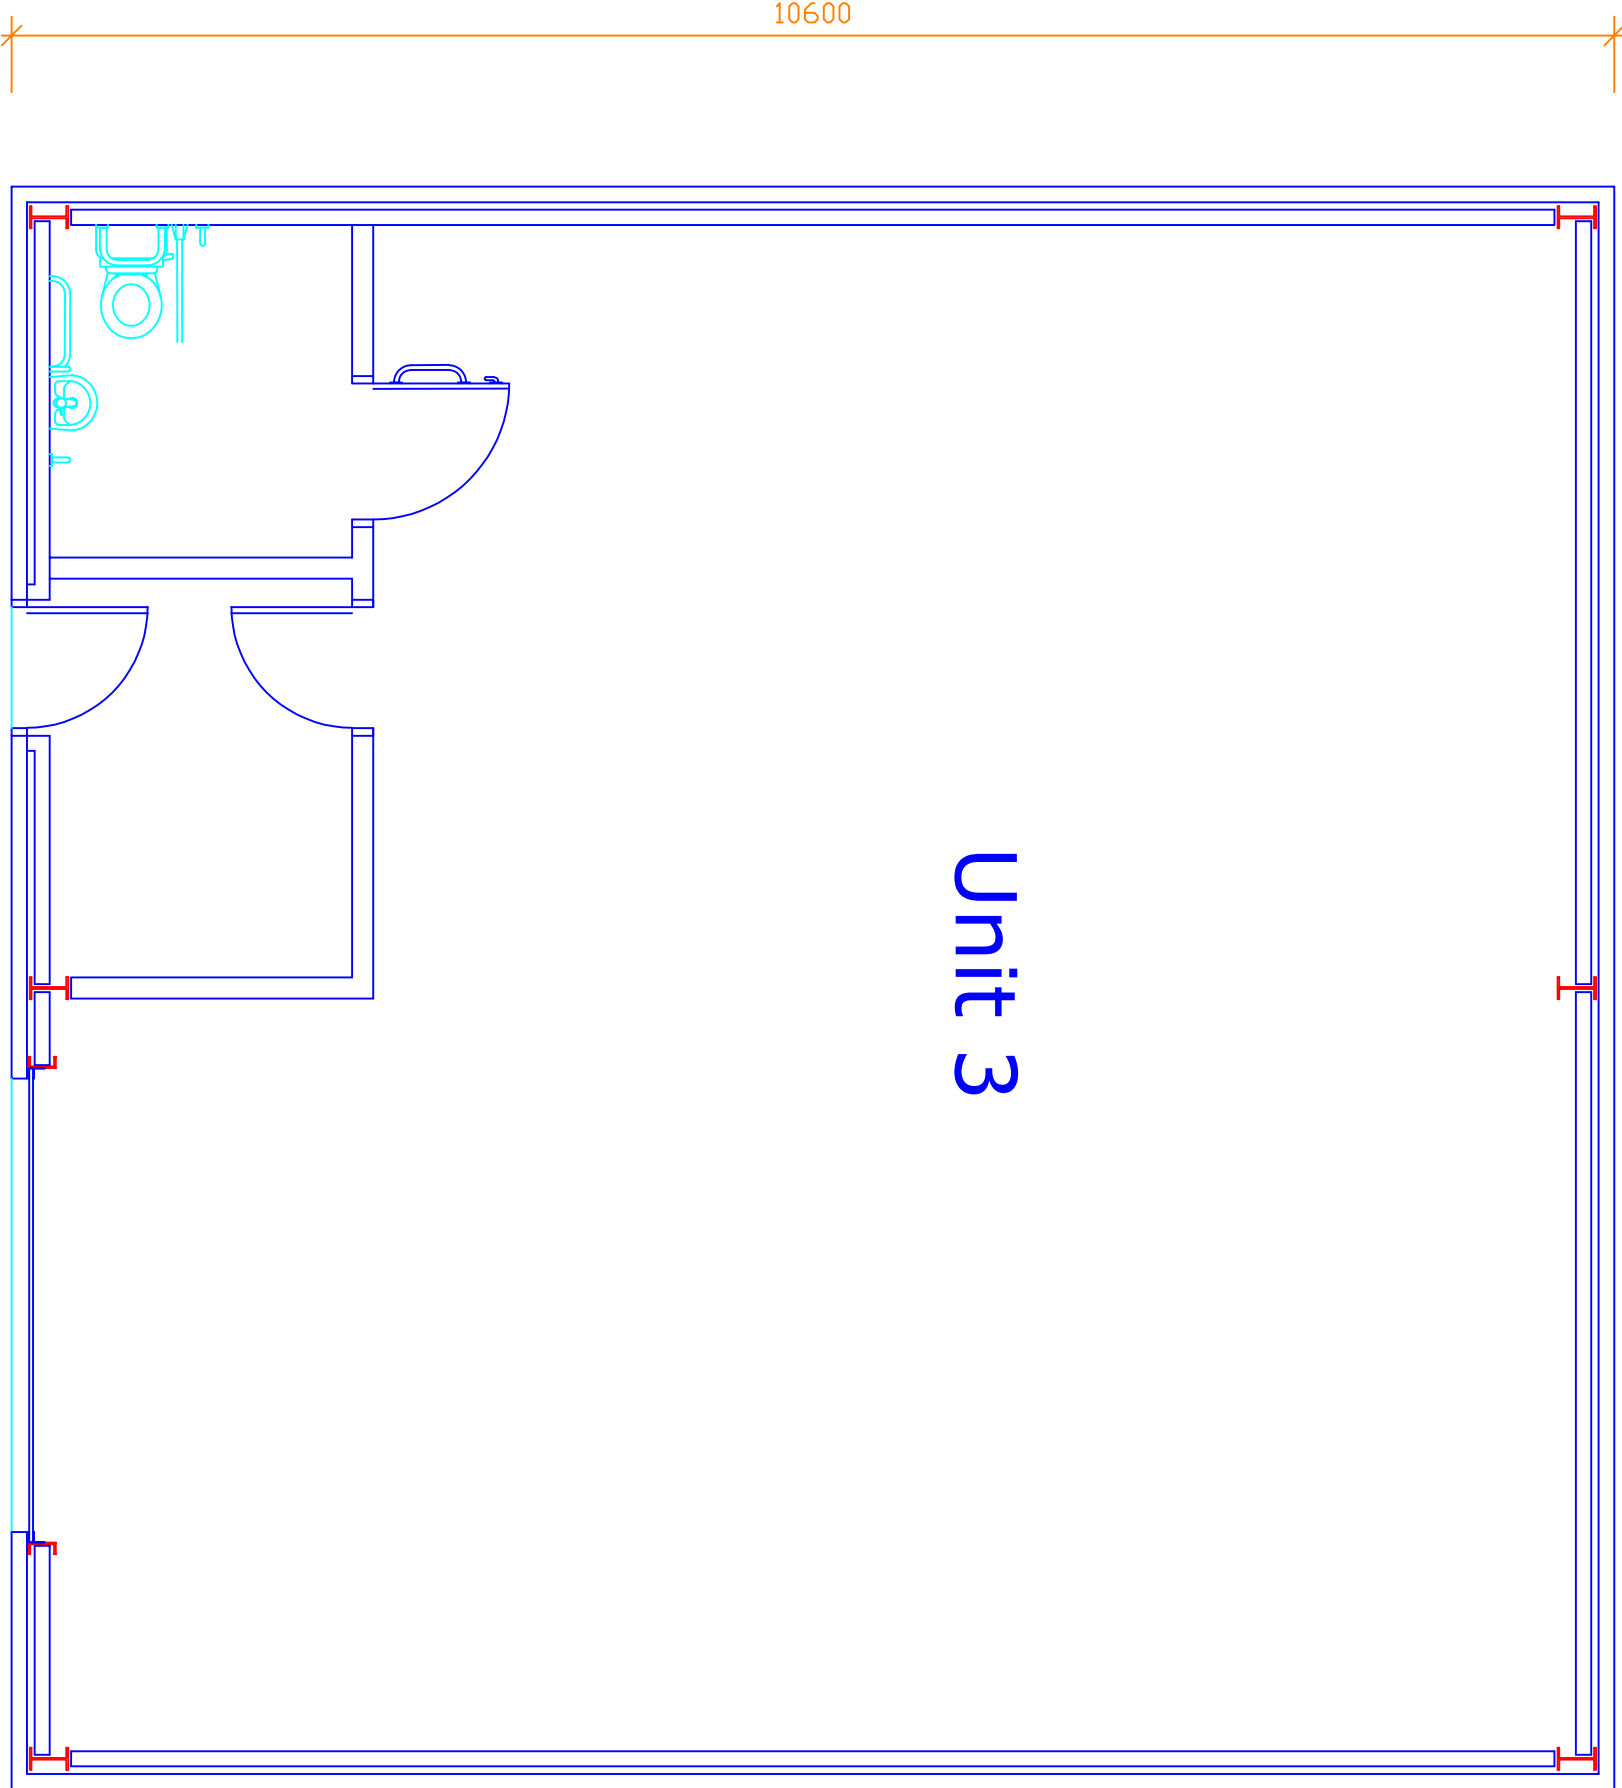

Proposed Plan

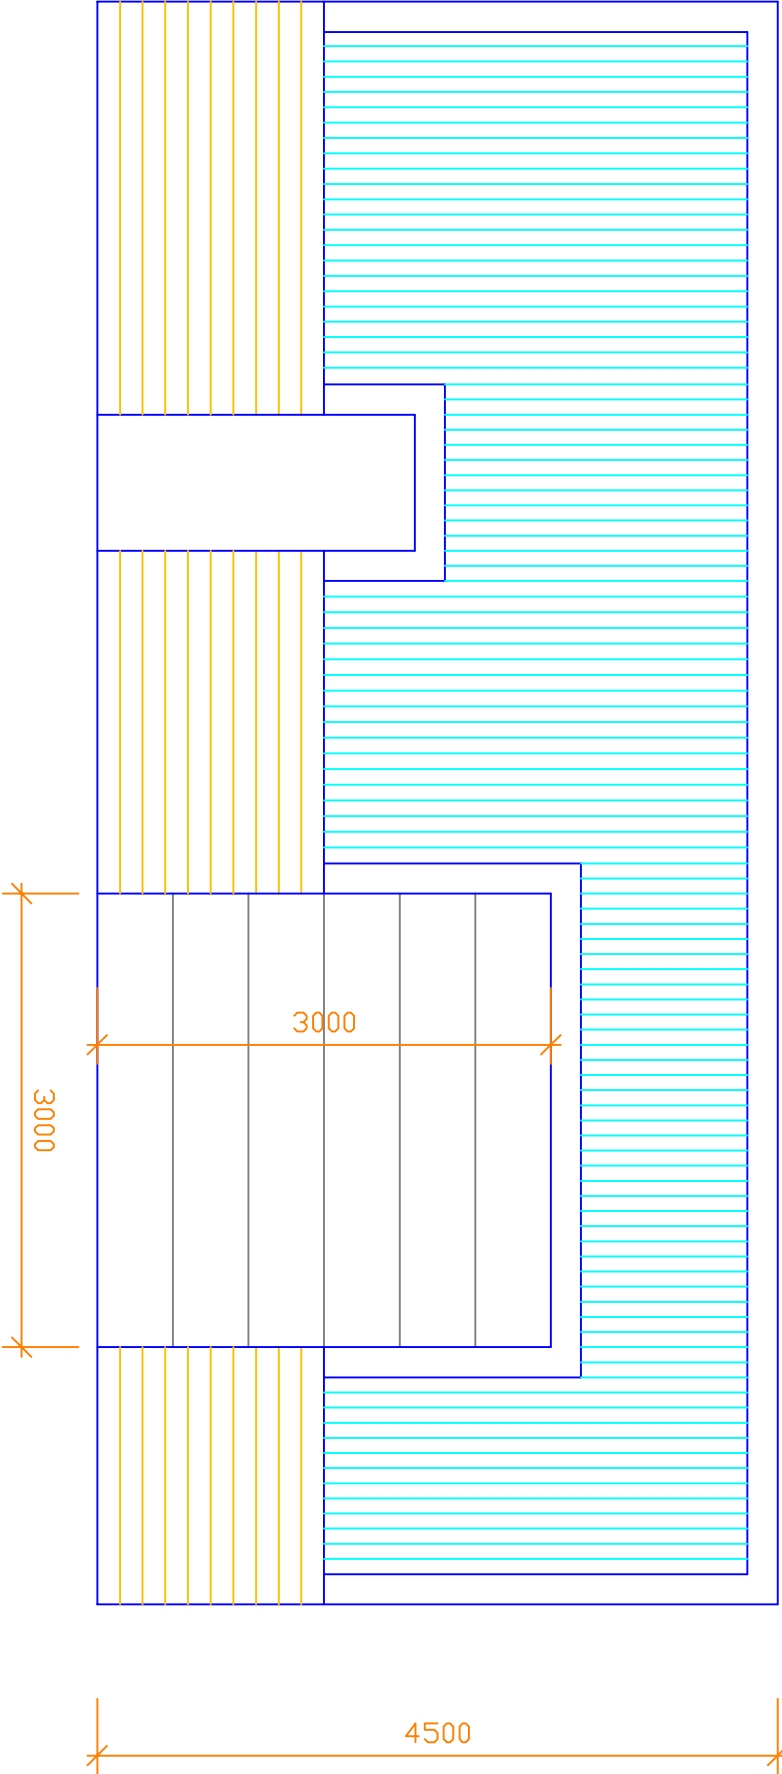

Proposed Front Elevation

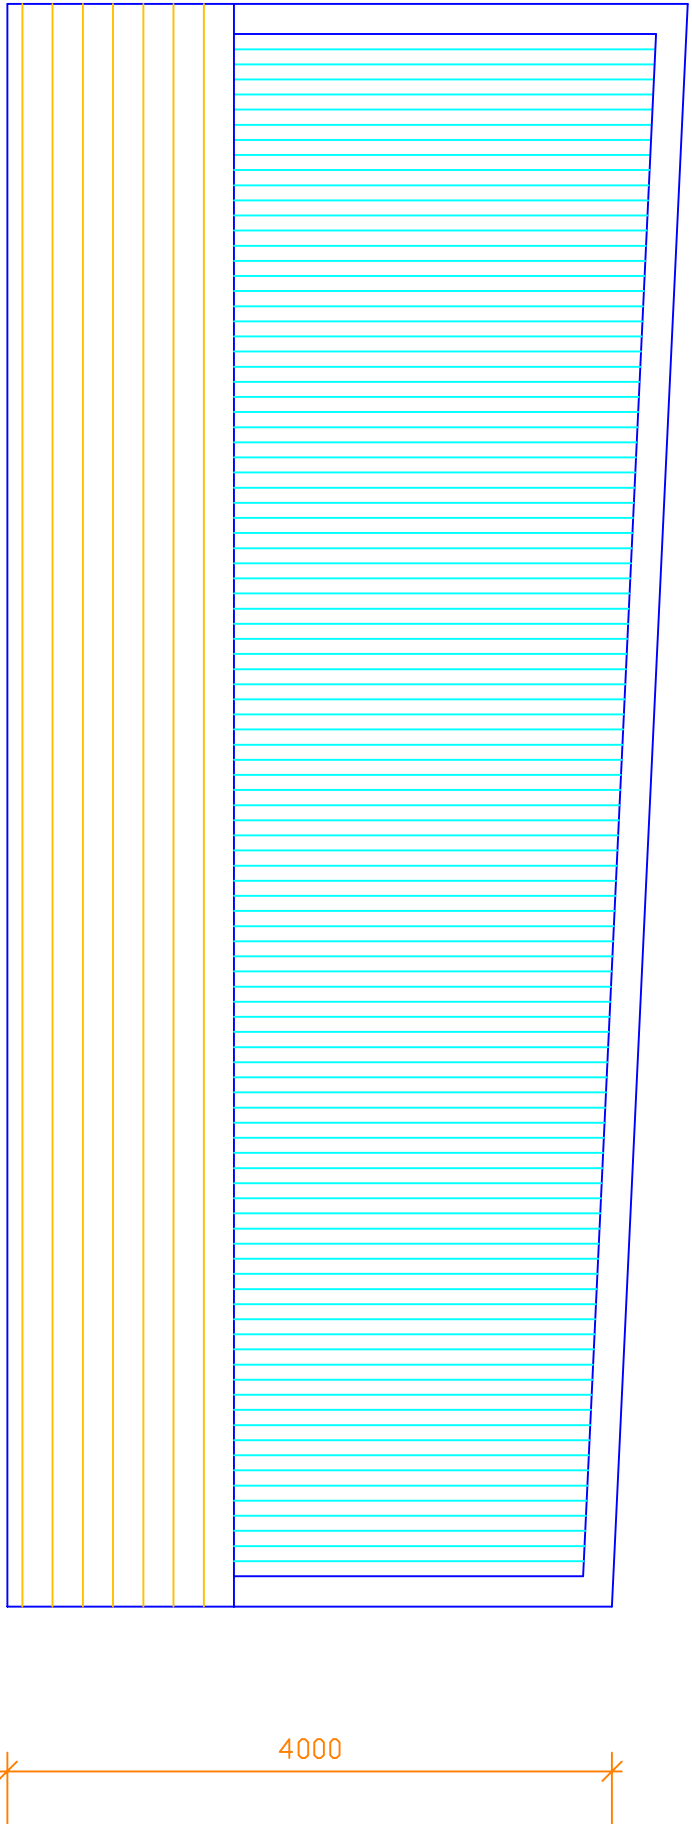

Proposed Side Elevation