

This drawing and design concept is the property of PPV design. It should not be reproduced without written permission

2 Helmshore Road, Holcombe Village
Ramsbottom, Lancashire BL8 4PA

Garry Bearden (BA home) Dyrwch K13A
garrypvdesign@gmail.com
T. 0706 822751 M. 0712 669482


0123m

Works to the rear of 29 Raven Street
Bury
BL9 5AU


scale 1:50 at A1
January 2022
Existing Plans
and Elevations

KH11-02


PPV design Ltd

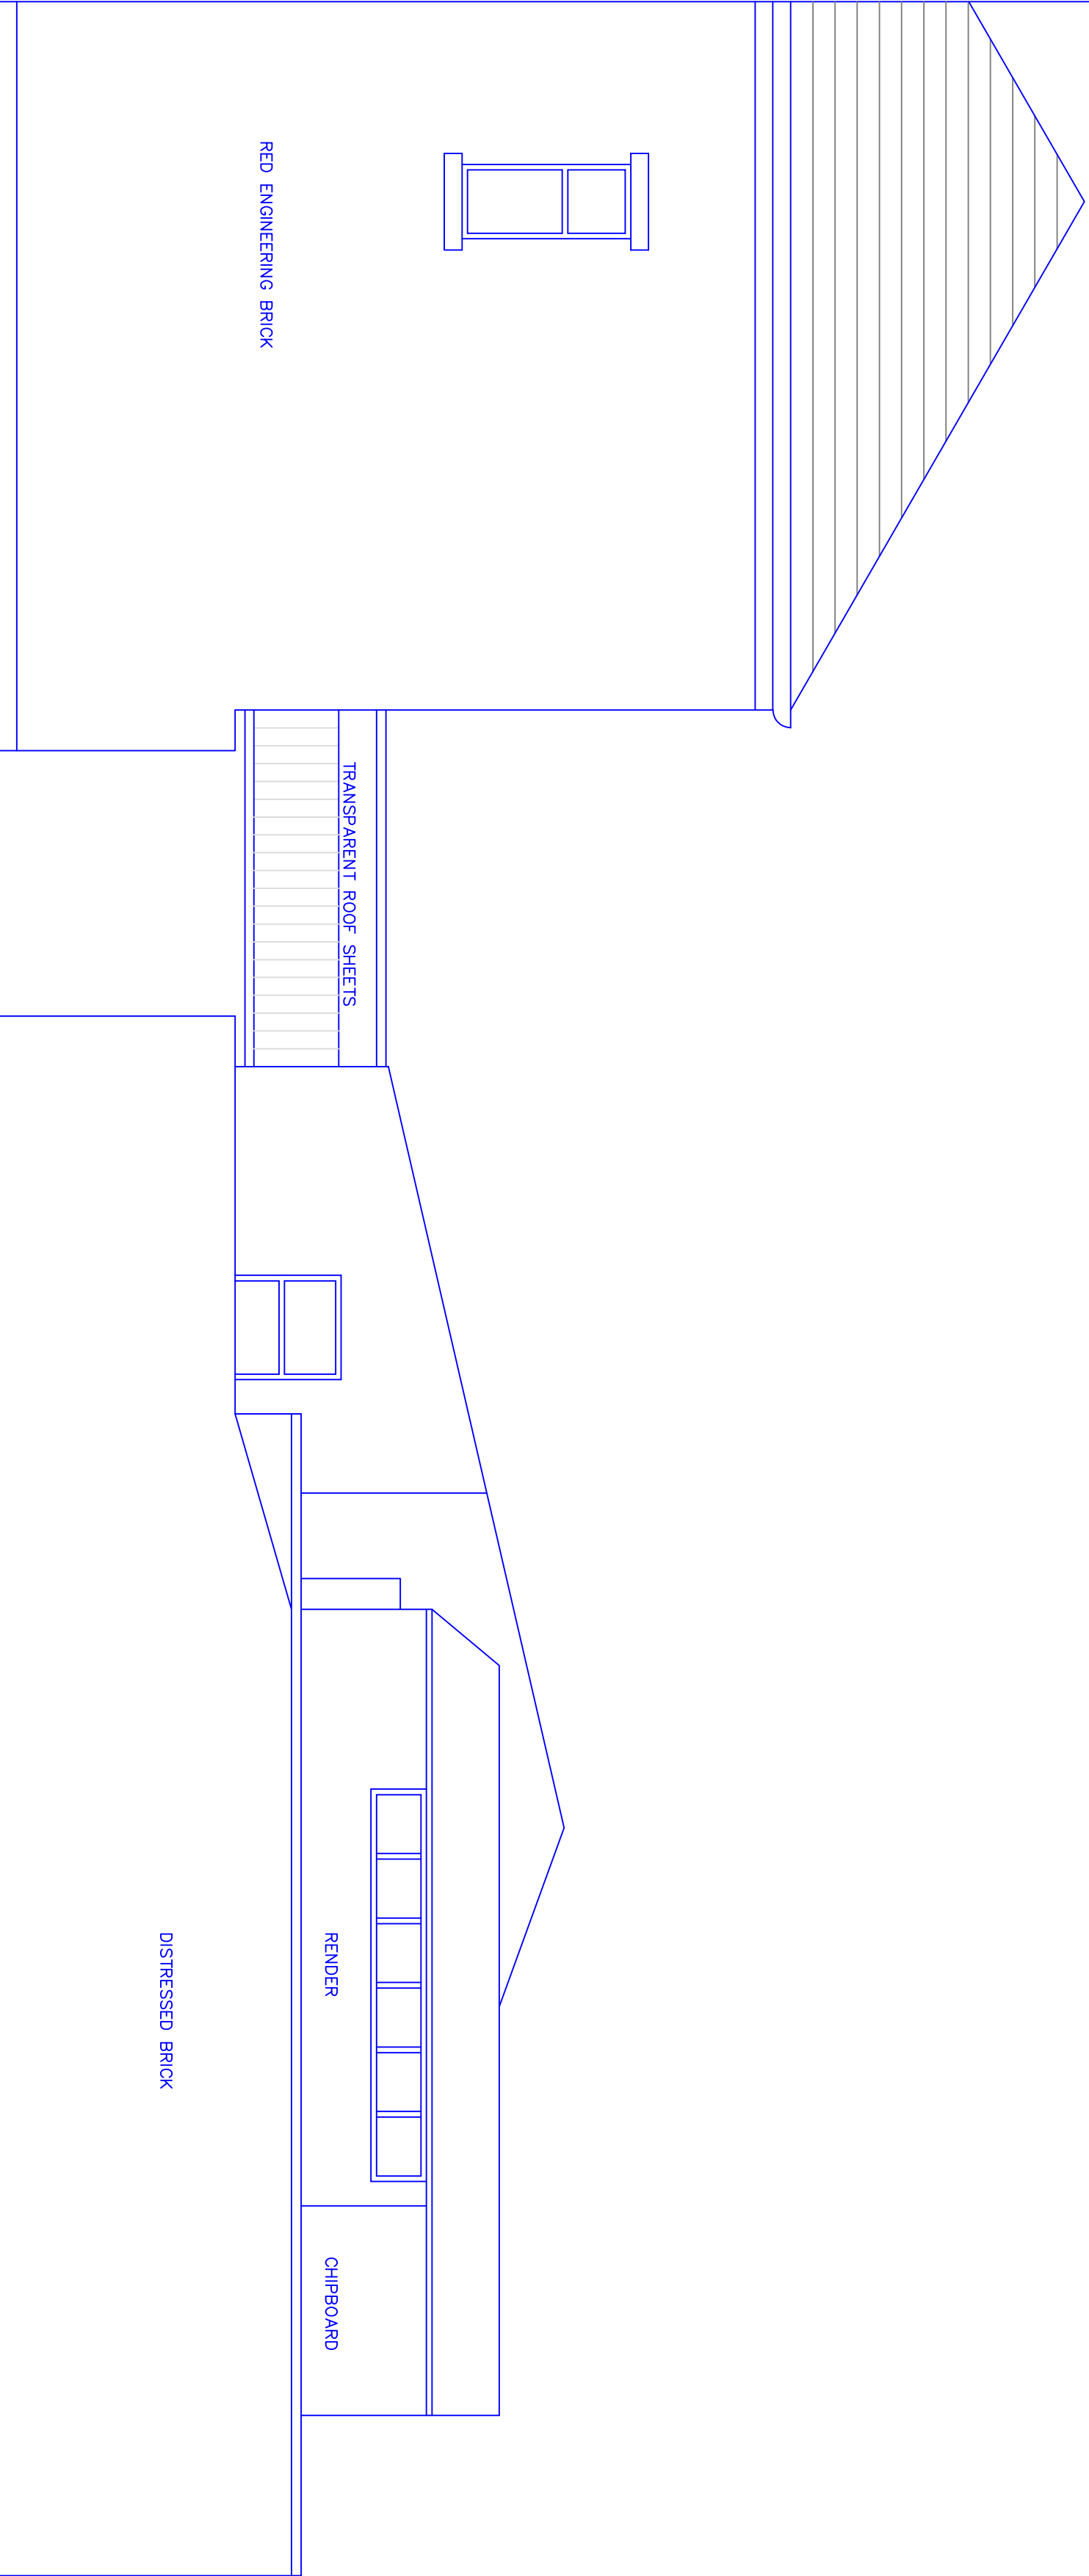


Existing South Elevation

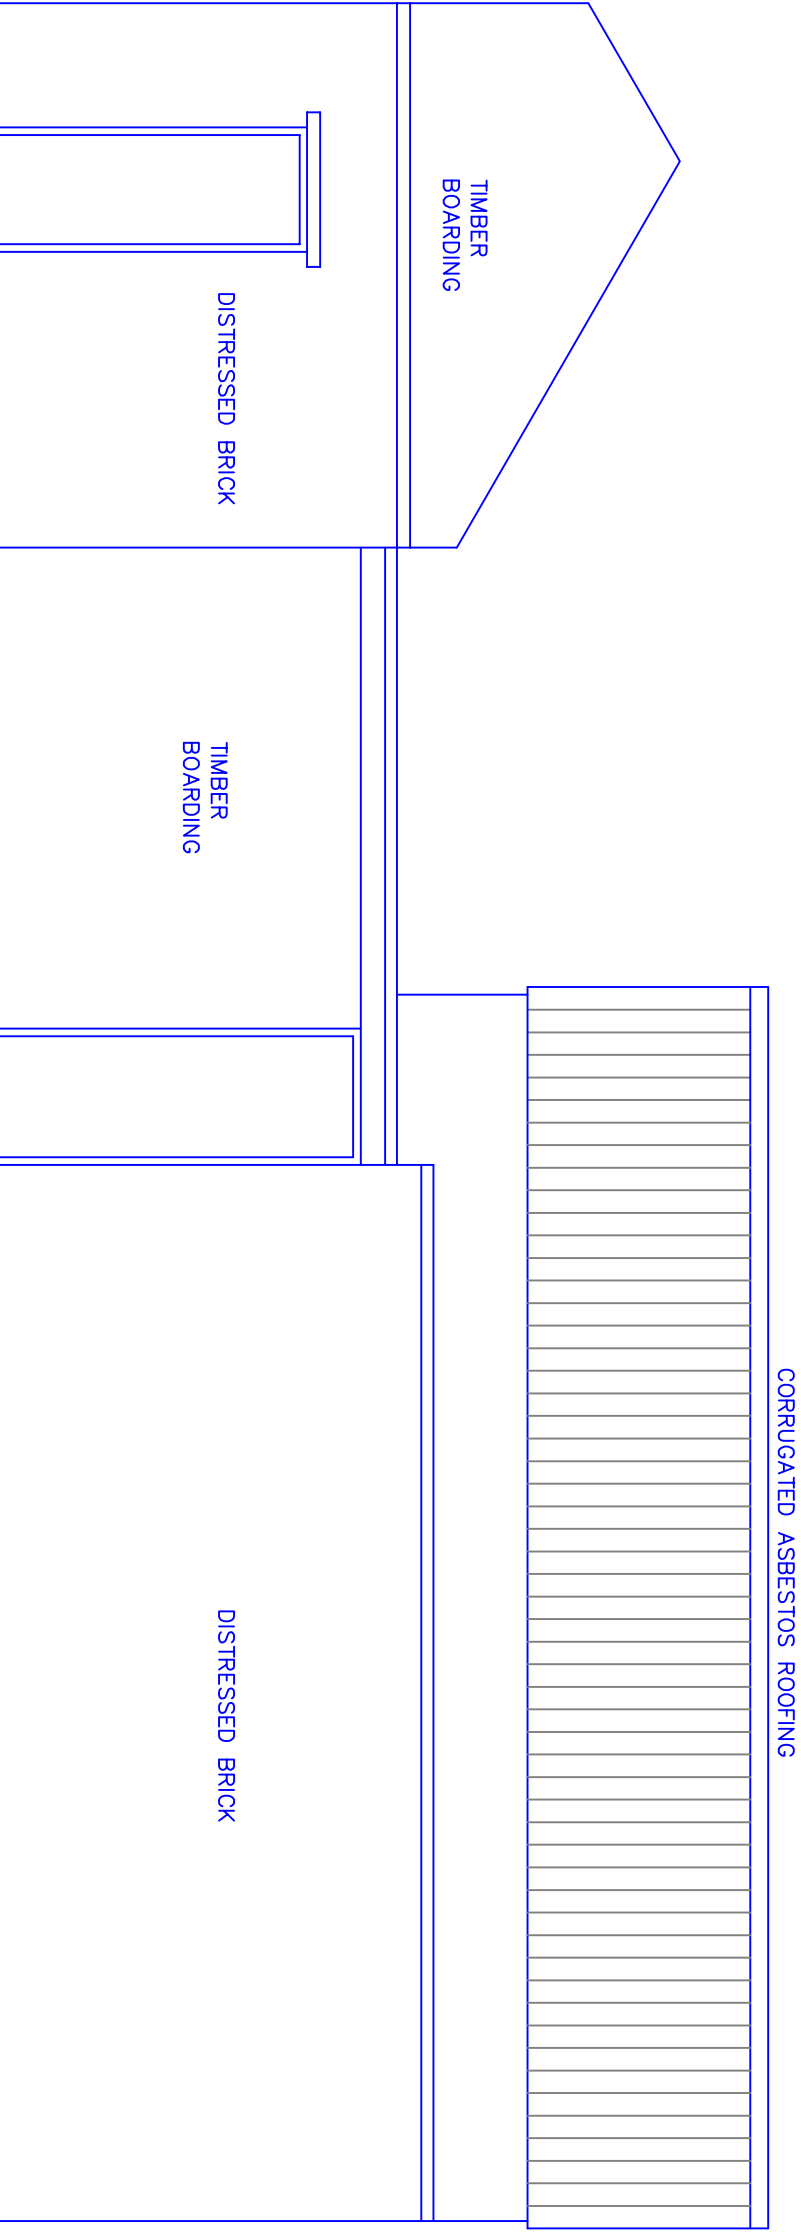

Existing East Elevation

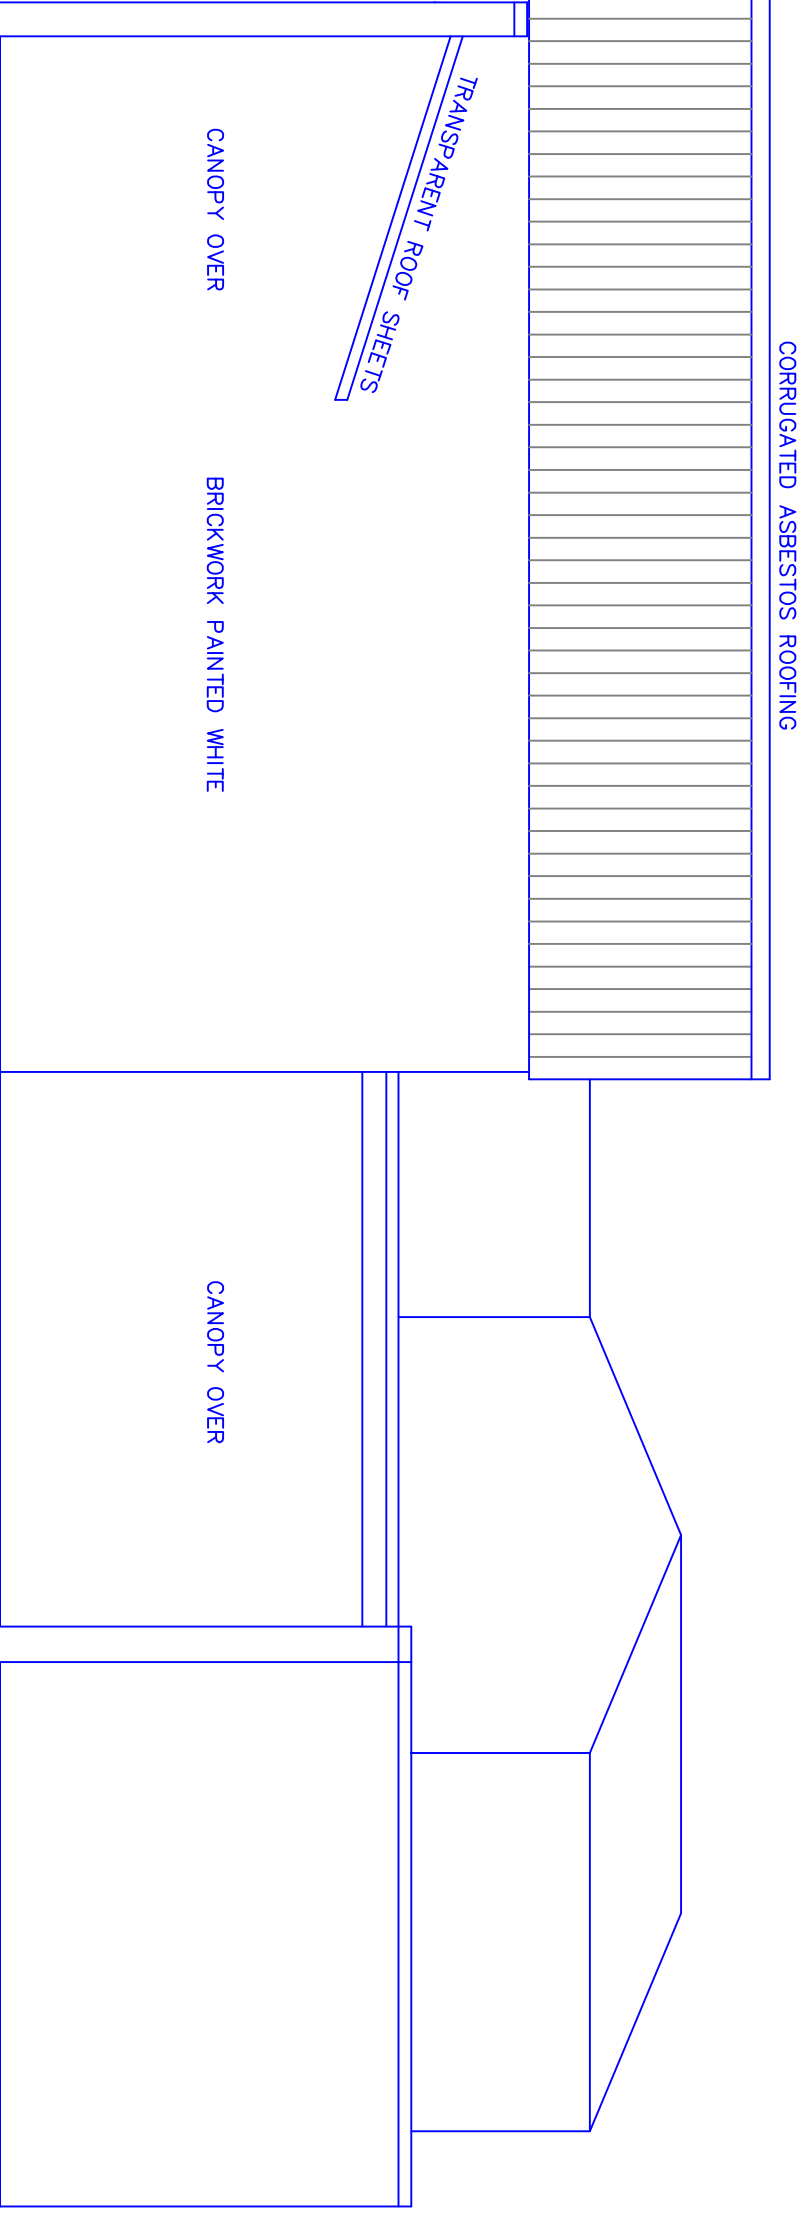

Existing West Elevation

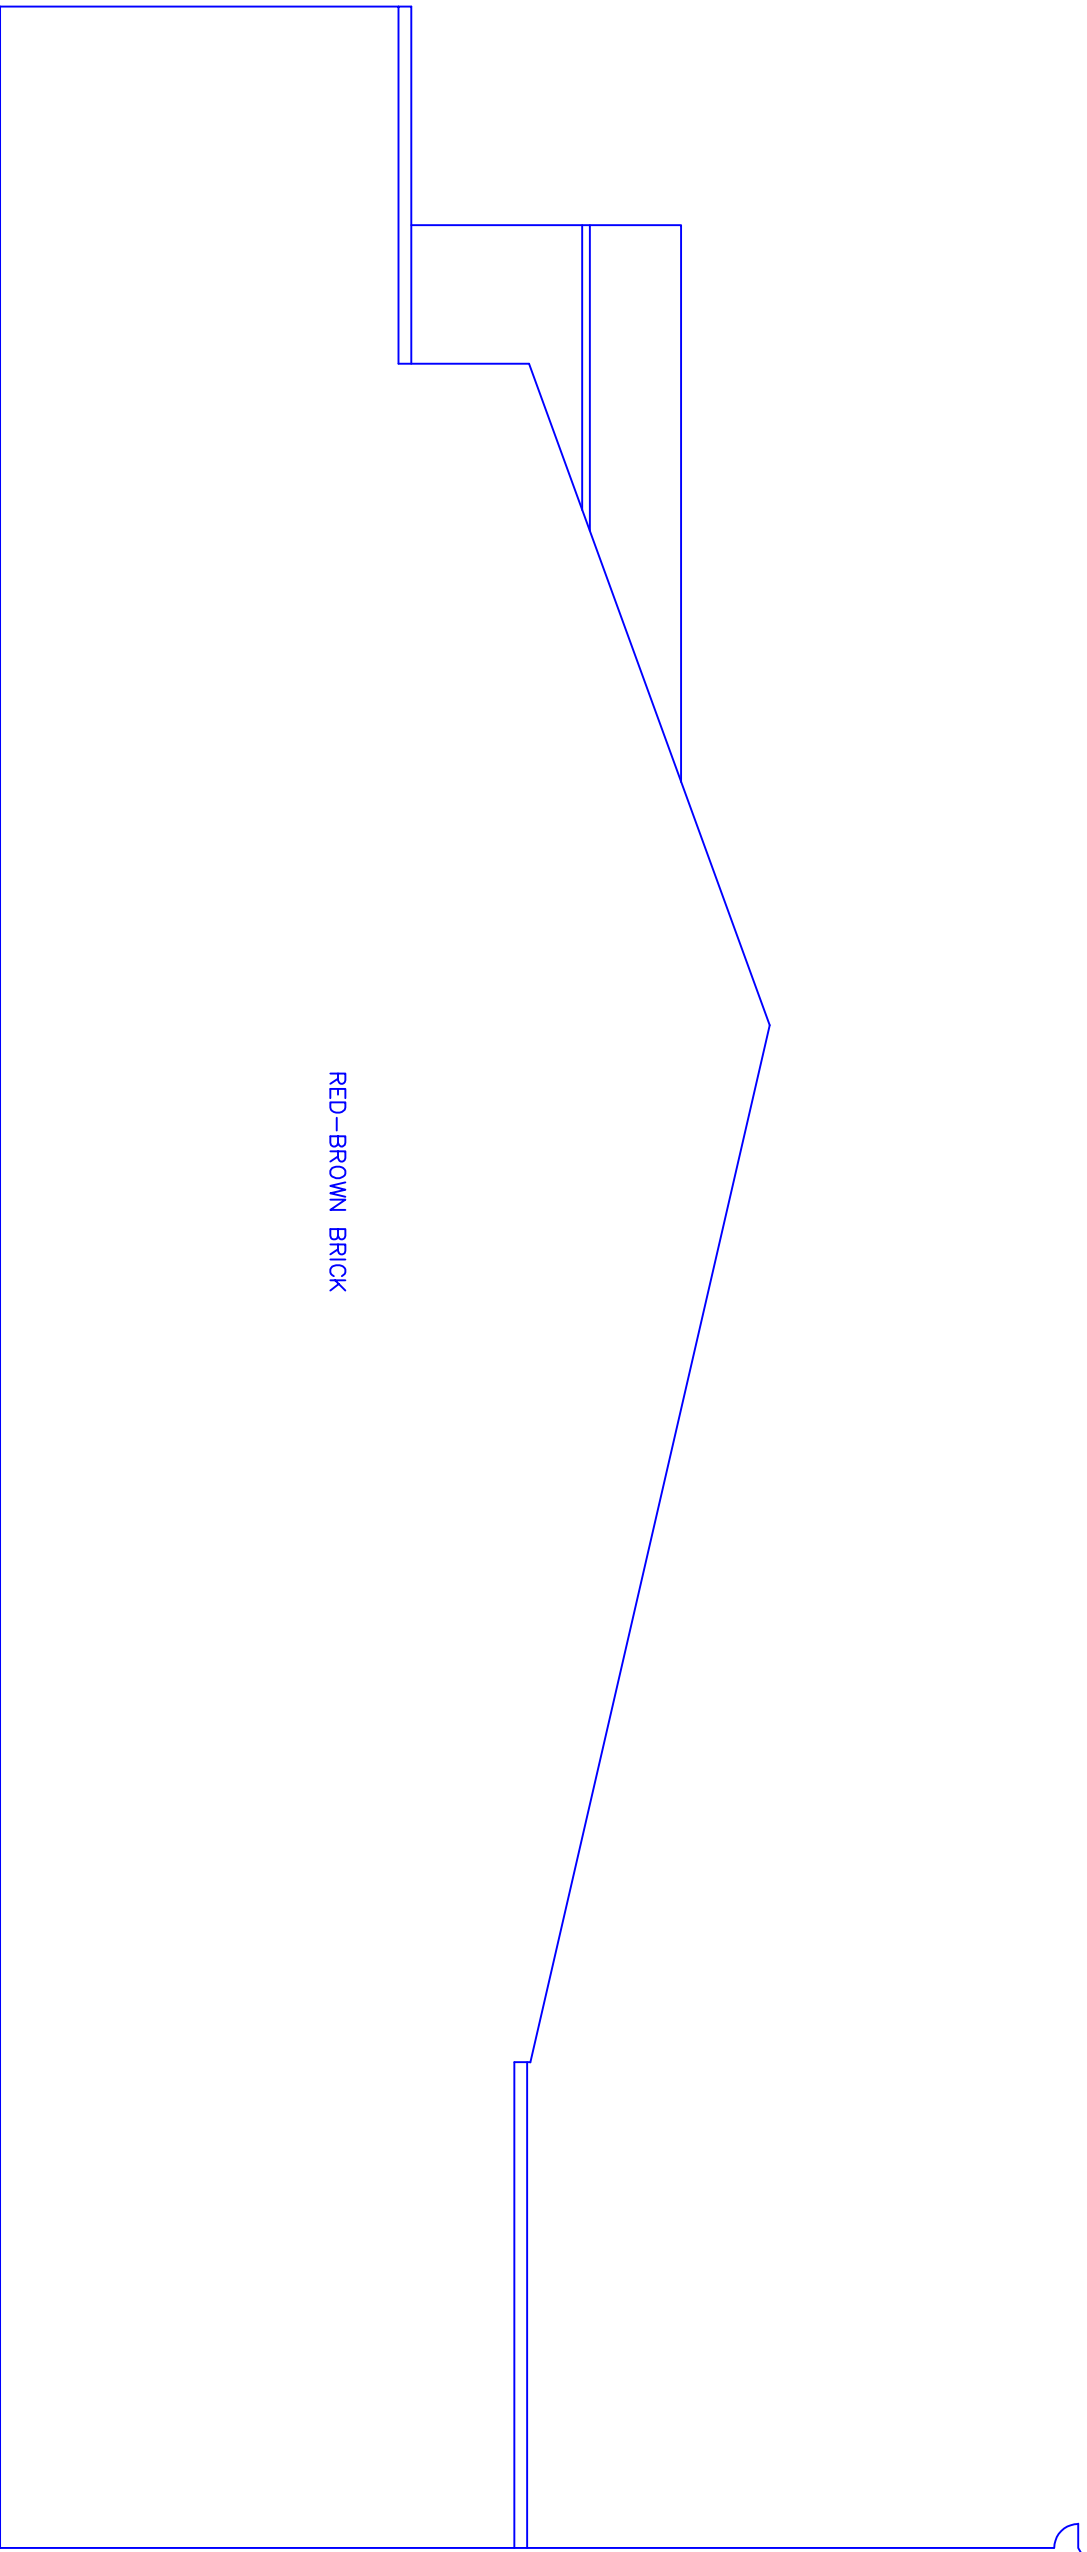

Existing North Elevation