


Conway Architectural Design shall have no responsibility for any use made of this document other than for that which it was prepared and issued. This drawing should not be scaled. Work to figured dimensions only.
All dimensions and levels to be checked on site. No building work is to be started until all relevant approvals are in place. Any discrepancies should be reported to Conway Architectural Design. This drawing should not be reproduced without written permission from Conway Architectural Design. **Standard Building Regs Notes are to be provided by Conway Architectural Design prior to a building regs application being submitted.**

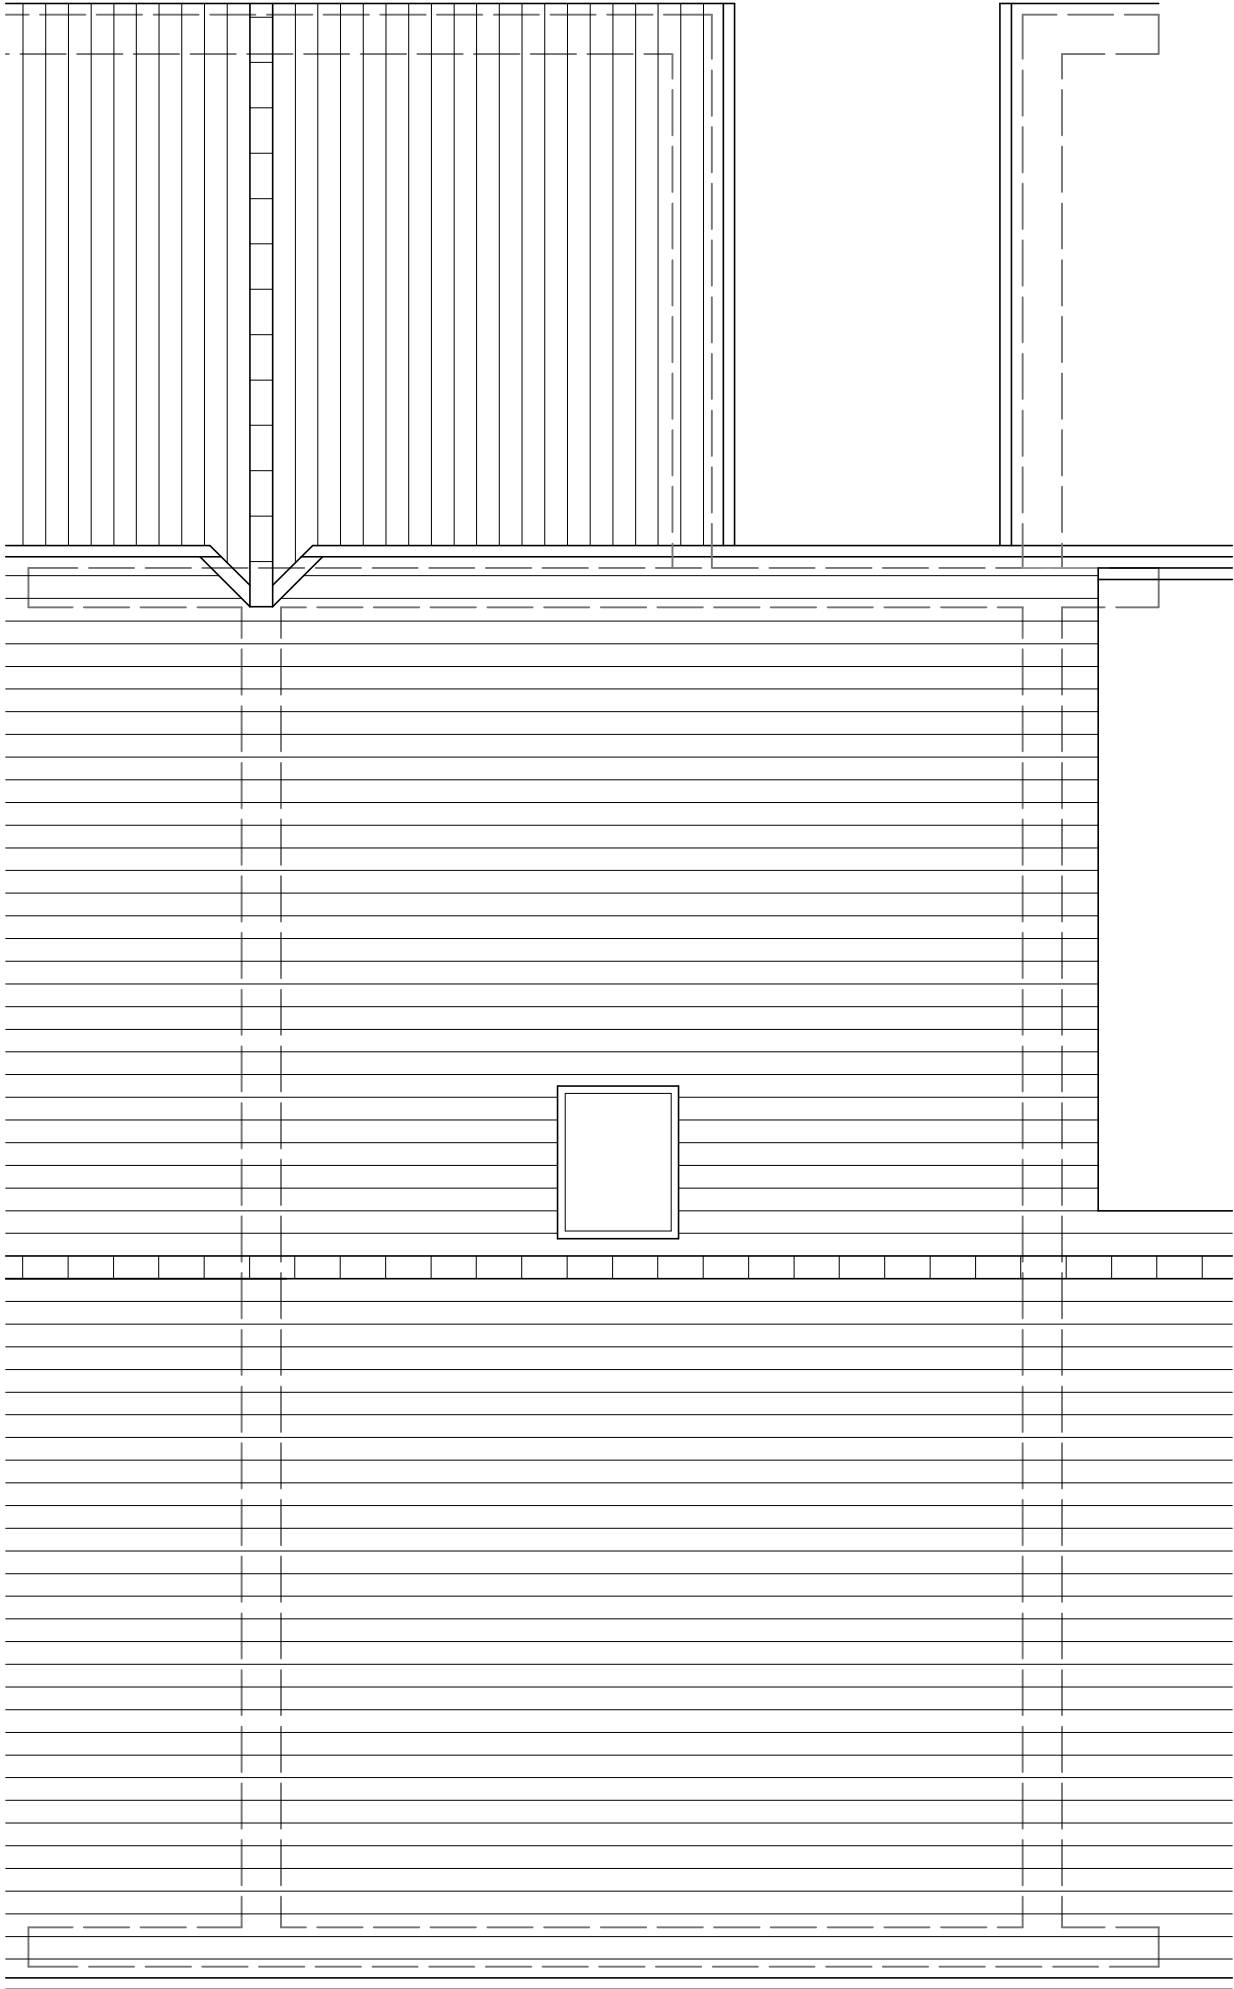

Conway Architectural Design	6 Conway Close Alkrington Middleton Manchester, M24 1EW E: conway-design@outlook.com
	JOB TITLE : Dormer Loft Conversion
	ADDRESS : 121 Walmersley Road, Bury
	DRAWING TITLE : Existing Roof Plan
	SCALE : 1:50 @ A3
DRAWN : xxx	DATE : 10.09.25
JOB NO./ DWG NO.	1026-05