
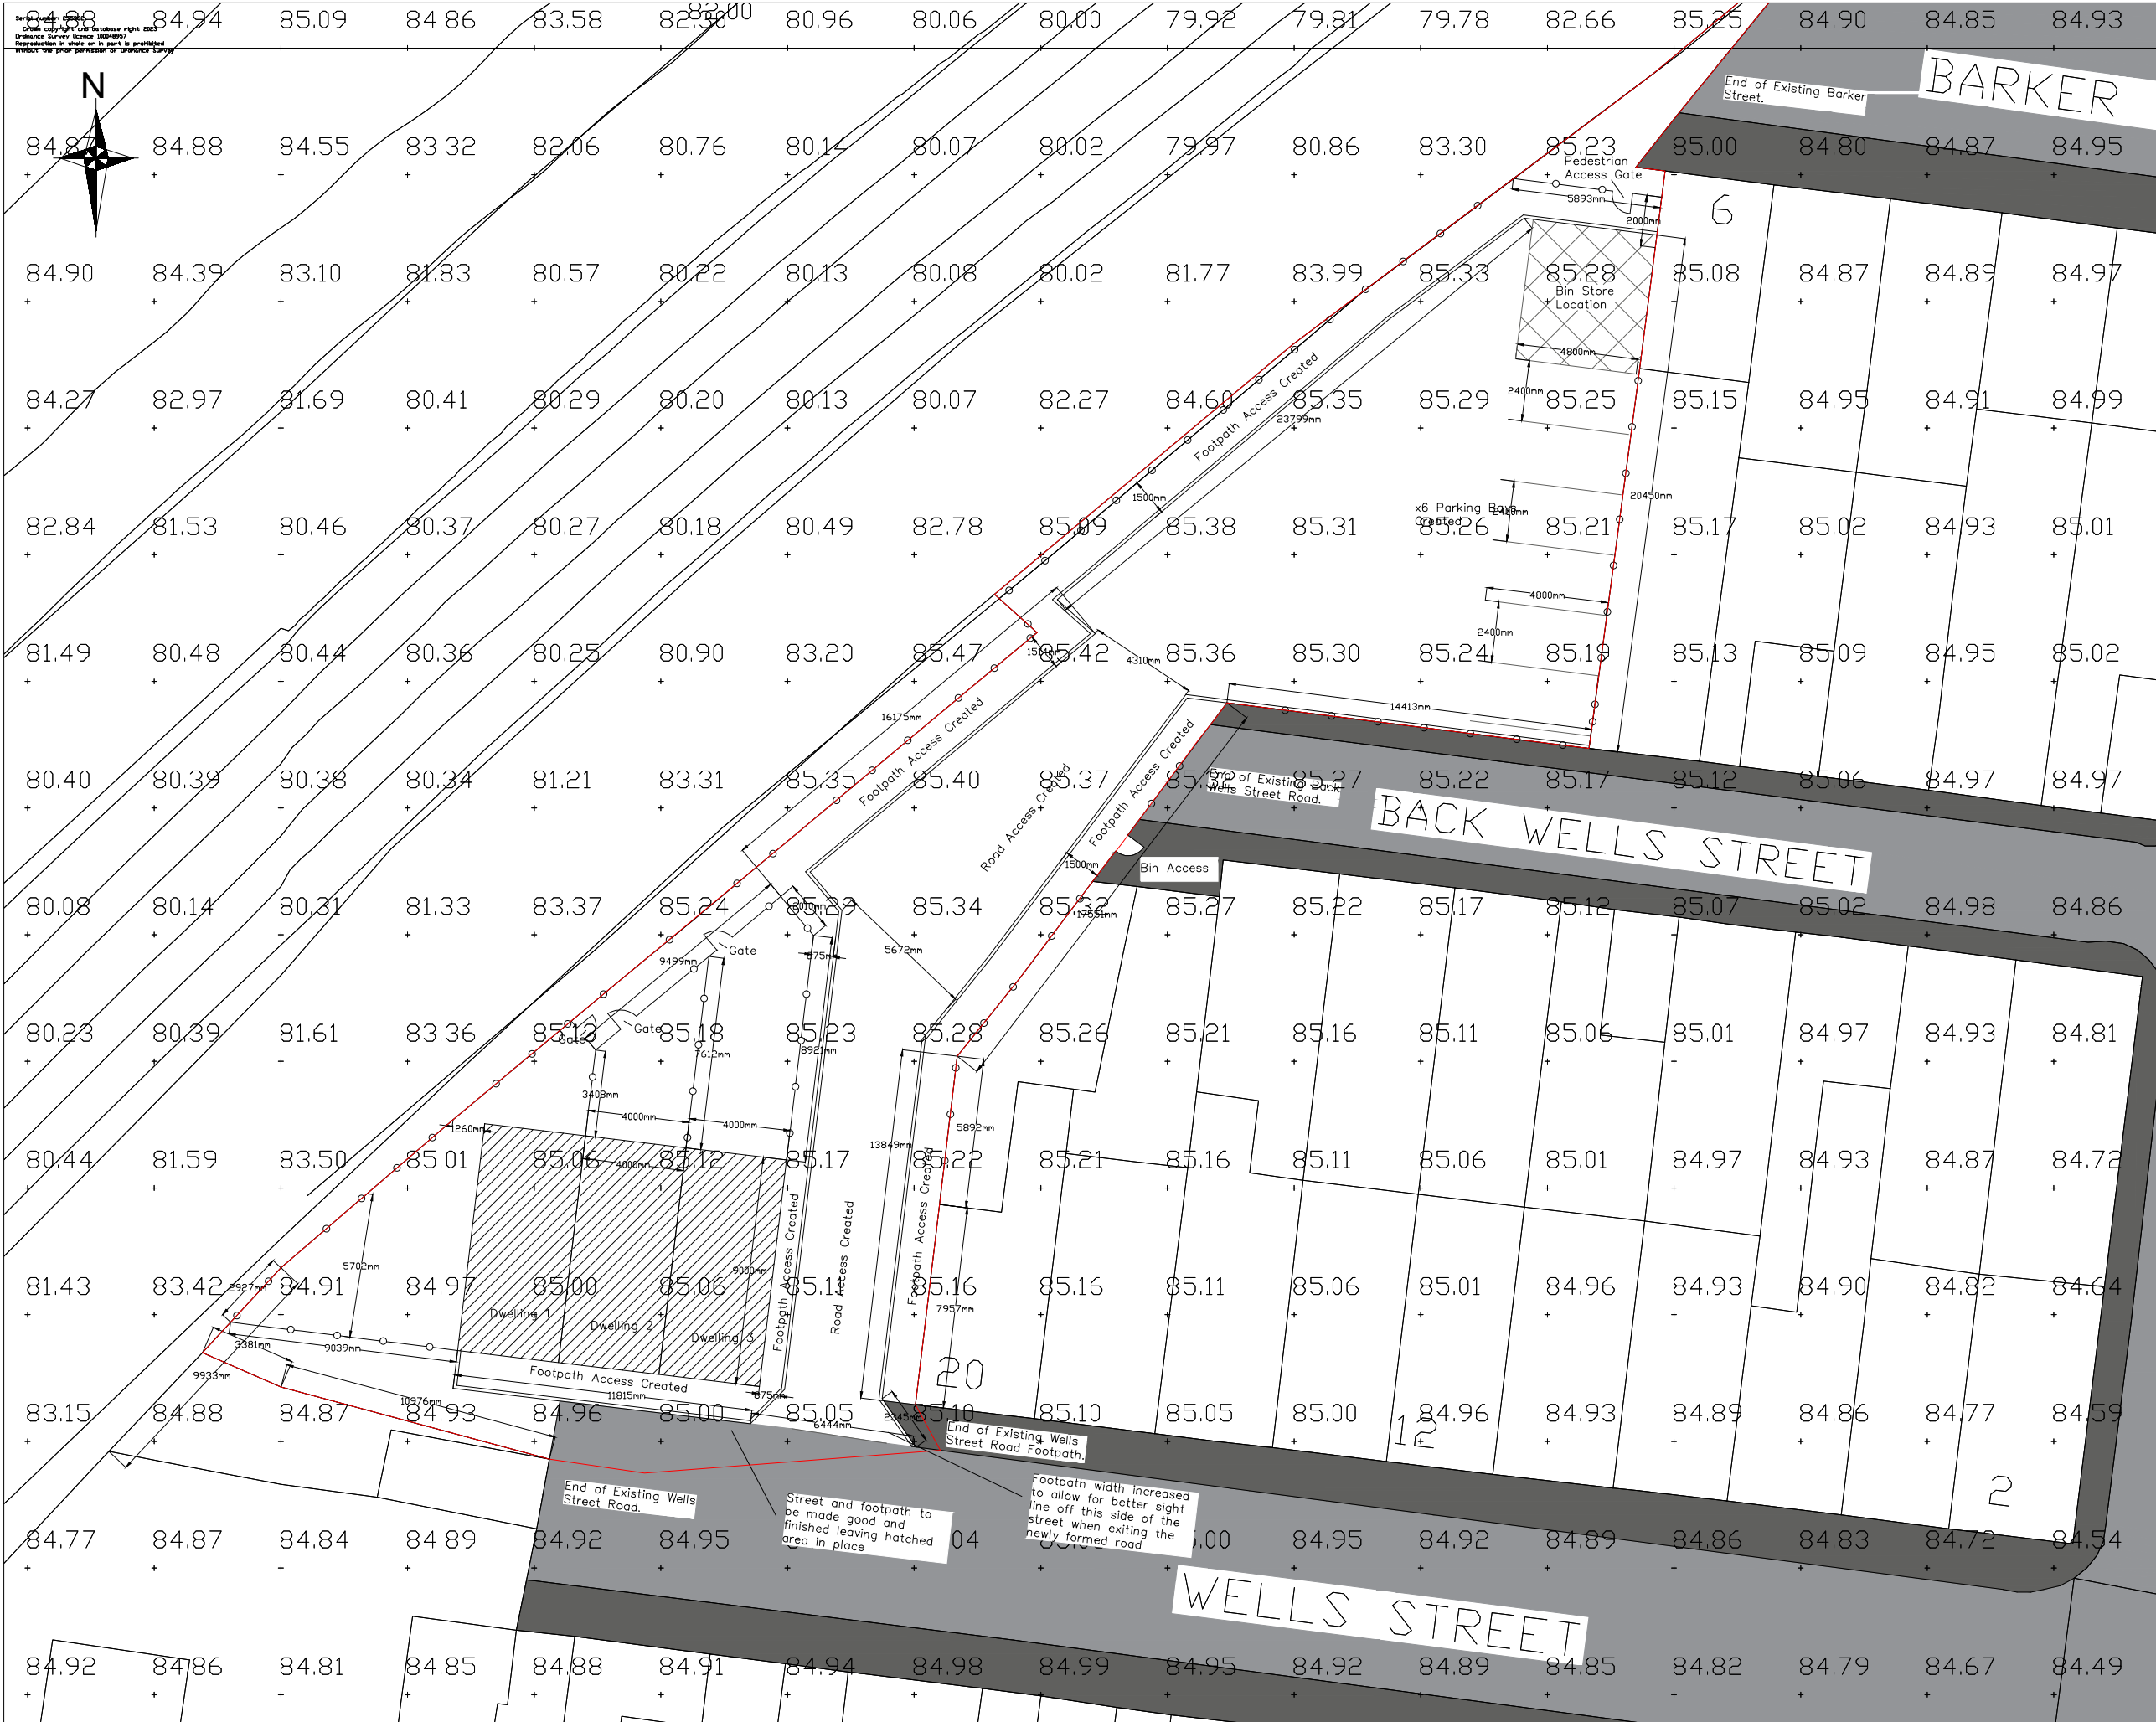


Copyright © 2022
SV Drawings Ltd. All rights reserved.
Reproduction in whole or in part is prohibited
without the prior permission of SV Drawings Ltd.

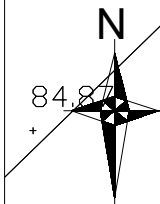

Site Demise

NOTES

1) ALL DIMENSIONS TO BE CHECKED ON SITE AND NOT SCALED FROM THIS DRAWING.
2) SV DRAWINGS LTD SHALL BE INFORMED IN WRITING OF ANY DISCREPANCIES.
3) ALL DIMENSIONS ARE IN MILLIMETRES ONLY.
4) THE ORIGIN AND ORIENTATION OF THE SURVEY GRID RELATE TO AN ARBITRARY GRID.

REVISIONS			
No.	Date	Amendments	Initial

SV

DRAWINGS LTD.

TITLE

Proposed Site Plan
With Topographical Data

CLIENT

Mrs Susan Howarth
11 Patterdale Drive
Bury
BL9 9PZ

PROJECT NAME

Land to the West of Wells Street
Back Wells Street & Barker Street
Bury, Greater Manchester
BL9 0TU

DRAWN BY SV	DATE 10.10.2022
SCALE 1: 250 @A3	CHECKED SV
DRAWING NO. 0037-PTP	REV. NO.