


Note: Rear extension "Prior Approval Plan App" approval under reference- 67210



PROPOSED PHOTO WITH 25 DEG LINE FROM NEIGHBOURS FF WINDOW.

PROPOSED SITE PLAN

1:100

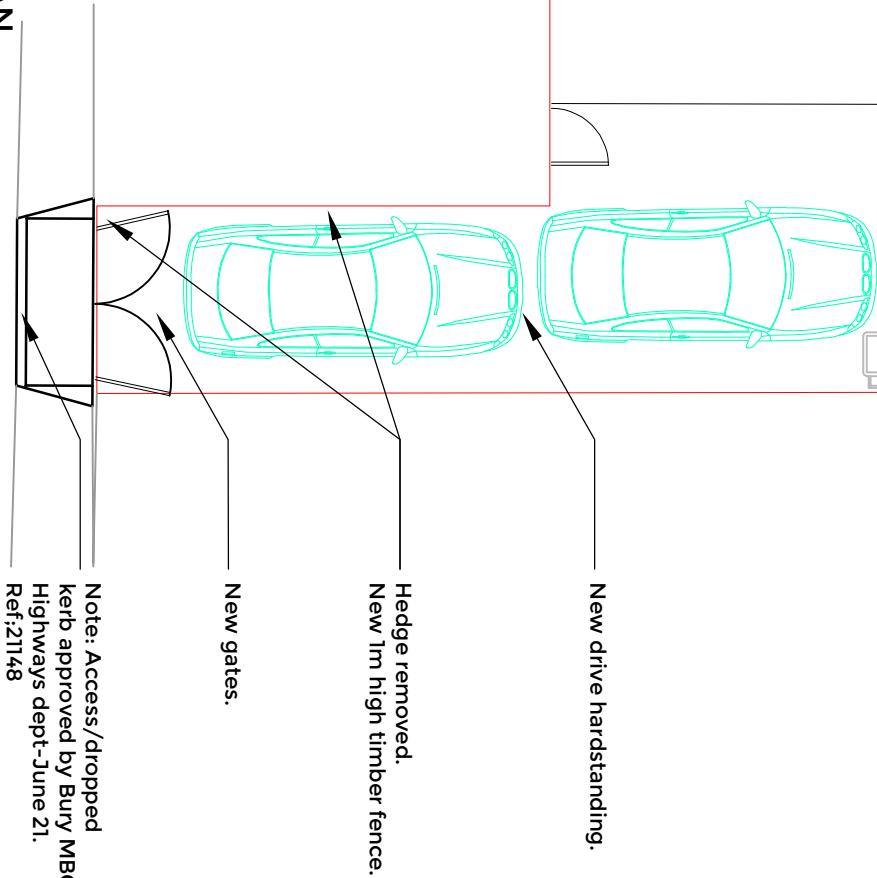


New drive hardstanding.

Hedge removed.  
New 1m high timber fence.

New gates.

Note: Access/dropped  
kerb approved by Bury MBC  
Highways dept-June 21.  
Ref:21148

Proposed extension.

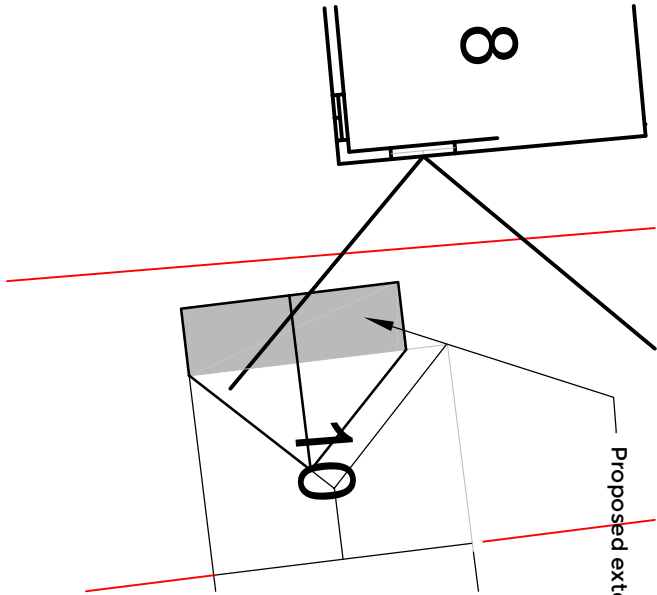

PROPOSED SITE PLAN WITH 45 DEG LINE FROM NEIGHBOURS FF WINDOW.  
1:200

This drawing is ©TECH:D Ltd and is not to be copied, reproduced or re-distributed either in whole or in part without the prior permission of the originator. The originator shall have no responsibility for any liability, loss, cost, damage or expense arising from or relating to any use of this document other than for its intended purpose on this project. This drawing shall be read in conjunction with all other relevant drawings, specifications and associated documentation. Any discrepancies, errors or omissions are to be reported to the originator before proceeding with work. This drawing is for Local Authority submission only. The client is to seek approval from the land freeholder and all parties who may have an interest in the land. All materials shall be suitable for their purpose and installed in strict accordance with the manufacturers instructions. All workmanship and materials to comply with Building regulations, British standards, Codes of practice and NHBC requirements where relevant. The contractor is to comply with the CDM regulations. All dimensions are to be checked on site by the contractor prior to proceeding with any work.

NOTES / KEY:

- Radiator.
- Rainwater pipe.Cu=Cully
- soil & vent pipe.

FtC=2760

b Boiler.

mh Manhole/ inspection chamber.

E Elec meter+ dist board.

C Gas meter

F Fire

Timber floor joists span. If known. sf=solid floor

|   |                                 |    |        |
|---|---------------------------------|----|--------|
|   |                                 |    |        |
| B | SITE PLAN ACD-Neighbour's side  | DD | 03062  |
| Z | Window 45&25 deg line           | Z  |        |
| A | SITE PLAN ADD 1200 AS REQUESTED | DD | 300322 |



Architectural  
Designer  
T.07883976428  
www.techd.co.uk

27 Oakham Close Bury  
BL8 1XJ  
Lancashire

client  
MRS S. JEFFREY,  
10 BEECHWOOD AVE,  
RAMSBOTTOM,BURY,BL00BH

project  
2 storey side extension.  
Driveway.

status: Planning

drawing  
PROPOSED SITE PLAN.

drawn by DD date MAR 22

scale 1:100@A3

dwg no 22-03. 07. rev B

