



LEGEND

- ① Existing Fir Trees
- ② Garden Wall


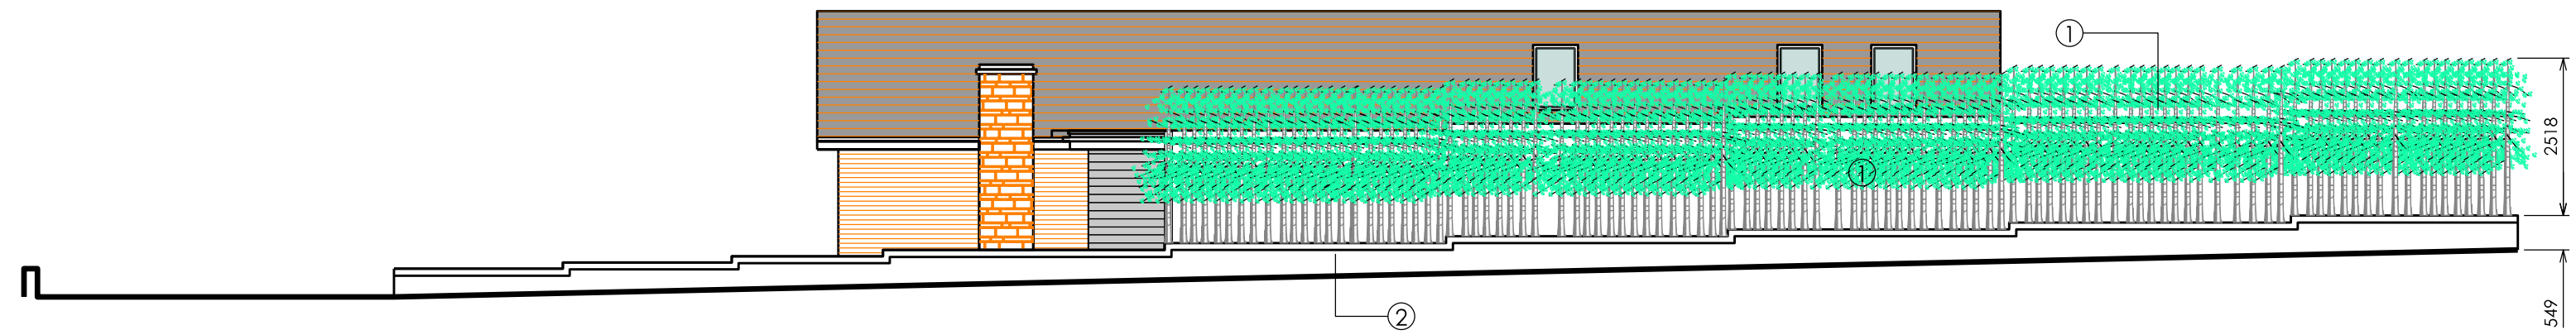


EXISTING WEST ELEVATION SHOWING FIR TREES 1:100


SW Stained Timber Fencing 1.8m high

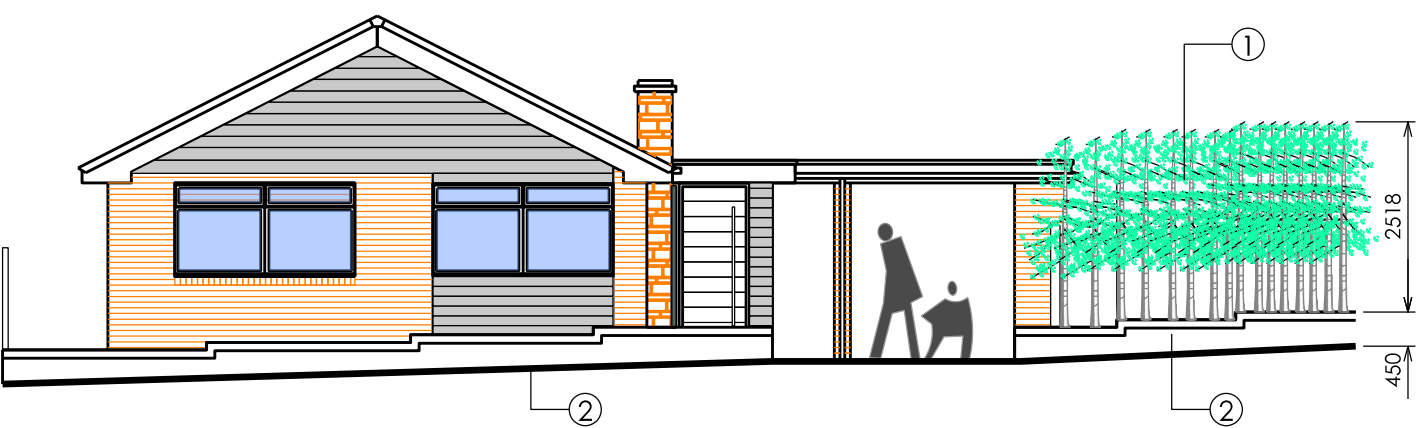

EXISTING EAST ELEVATION SHOWING FIR TREES 1:100

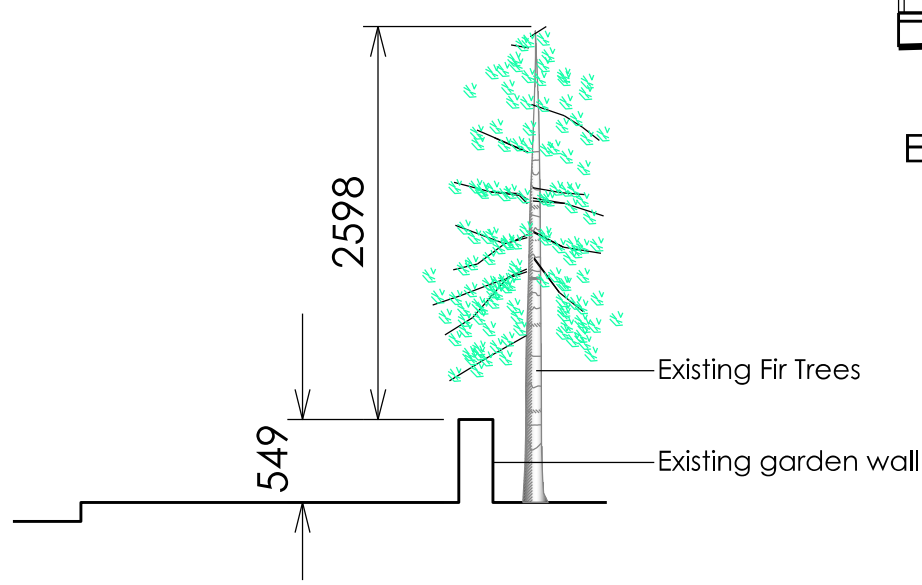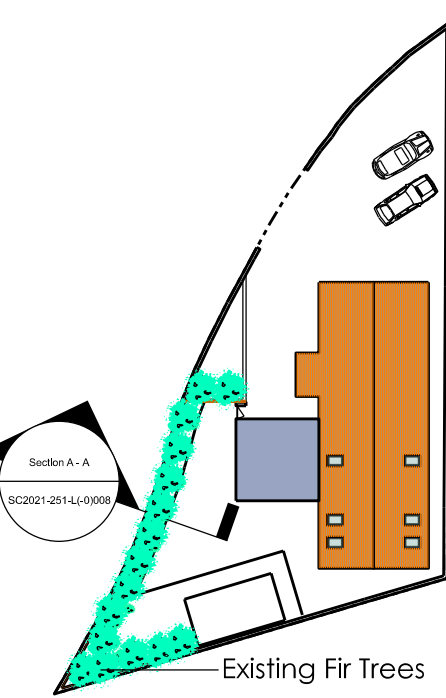

SECTION A - A FENCING PROFILE 1:50

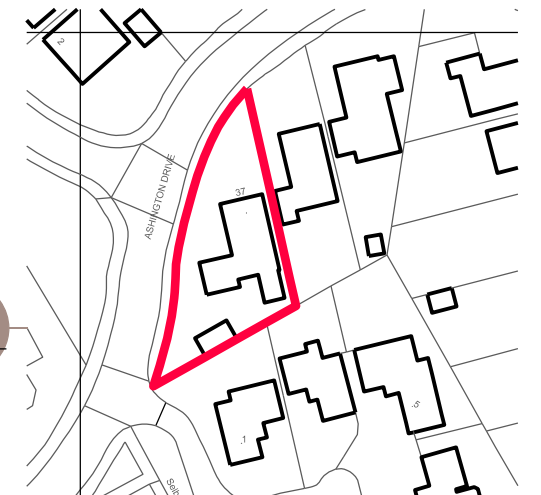

SITE LOCATION 1:1250

PROPOSED SITE PLAN 1:500

Revision	Description	By	Date	Revision	Description	By	Date	Notes:	
A	ISSUED FOR PLANNING REGARDING FENCING	SC	28.11.2023						
								DO NOT SCALE. Use figured dimensions only. The contractor is requested to check all dimensions before the work is out in hand. Copyright of this drawing belongs solely to SCA Ltd ©. This drawing must only be used for the purpose for which it is supplied and its contents must not be reproduced for any purpose without written permission. Areas indicated, or areas calculated from this drawing should be used for valuation purposes or as the basis for development contracts. SCA is a limited company registered in England and Wales. Number: 7428841	
								Stephen Charles Architect 01250 7428841 www.stephencharlesarchitect.co.uk	
								Drawn	SC
								Date	NOV 2023
								Checked	SC
								Date	NOV 2023
								Scale	1:1250, 1:200, 1:100 @ A3
								Status	Planning
								Project	Fencing to 37 Ashington Drive
									Bury, BL8 2TS
									For Mr & Mrs Rigby
								Drg Title	Site Location Plan
									And Existing Elevation to Fencing
								Drg No	SC2021-251-L(-0)009 Rev A