



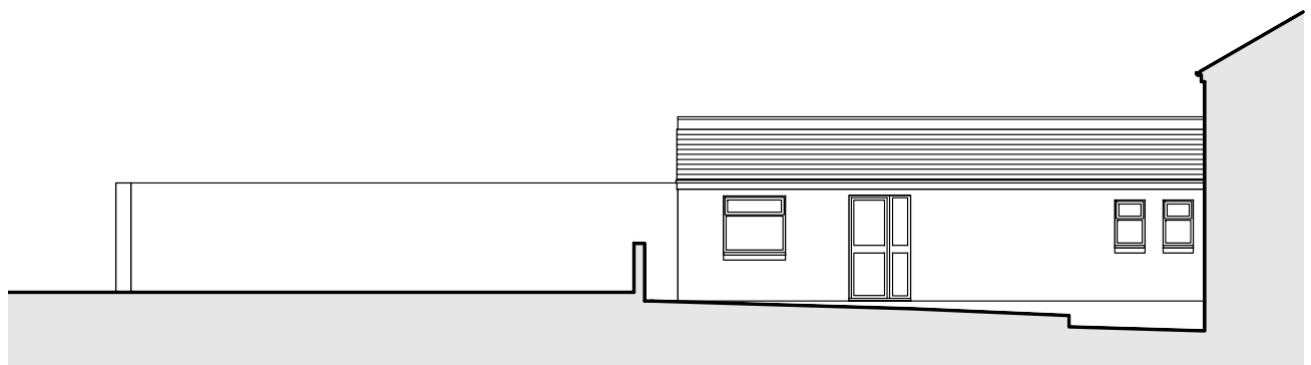

EXISTING NORTH WEST ELEVATION
to car park
1:100

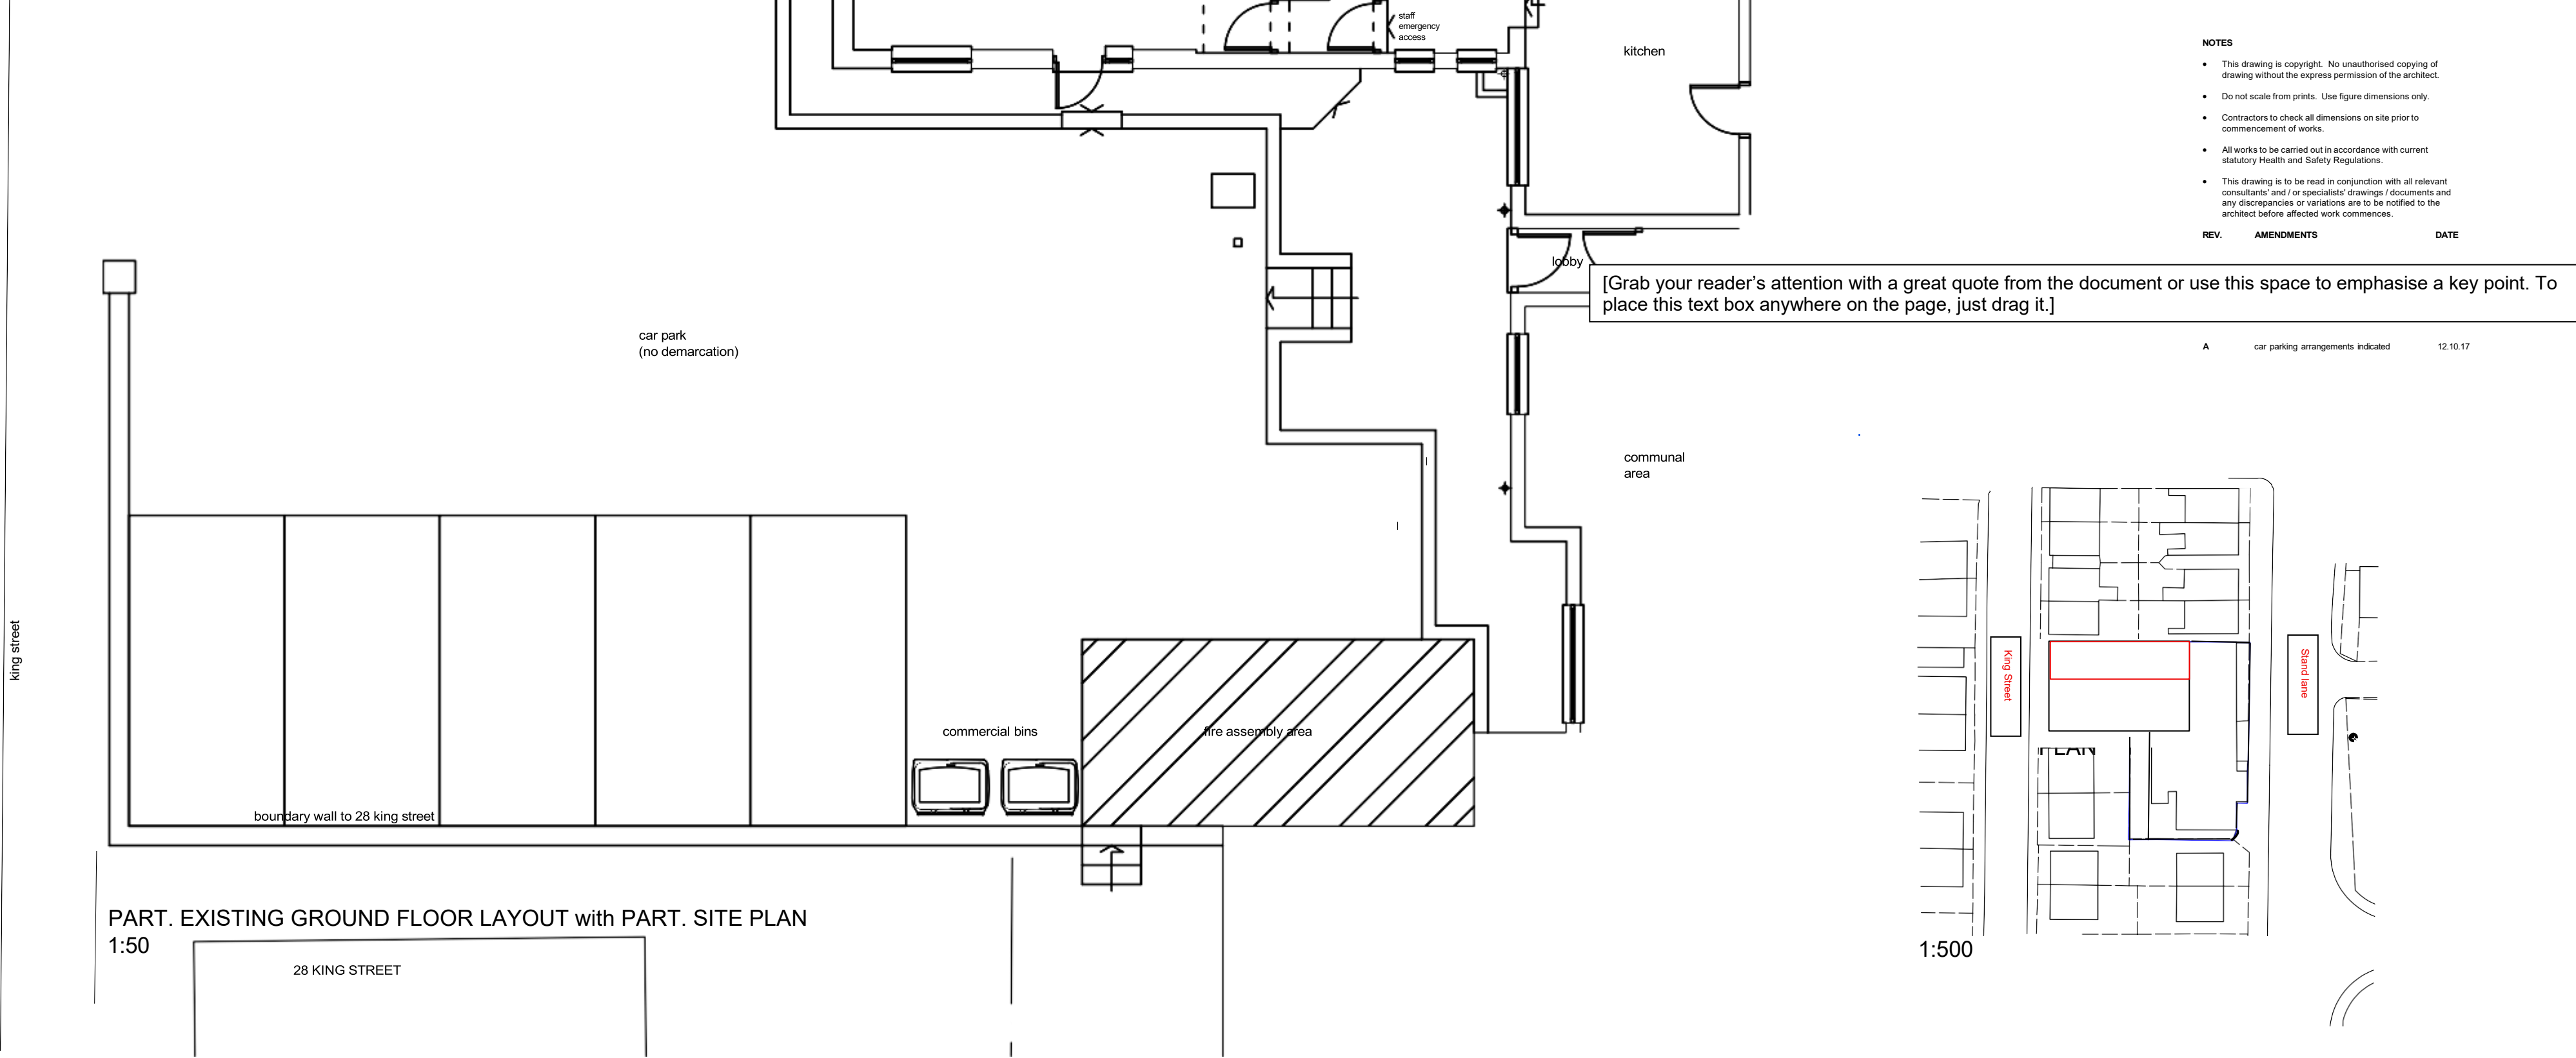

EXISTING NORTH EAST ELEVATION
to car park
1:100

Project	PROPOSED ACCOMMODATION: HAWTHORN HOTEL, STAND LANE, BURY
Drawing	PART. EXISTING GROUND FLOOR LAYOUT with PART. SITE PLAN & ELEVATIONS
Client	HAWTHORN HOTEL
Dwn. By	CMc
Scale	1:50 & 1:100
Drg. No.	17/482.01 A
Drg. Size	A1
Date	JUNE 2017

