





Rear Elevation (west)



Front Elevation (east)

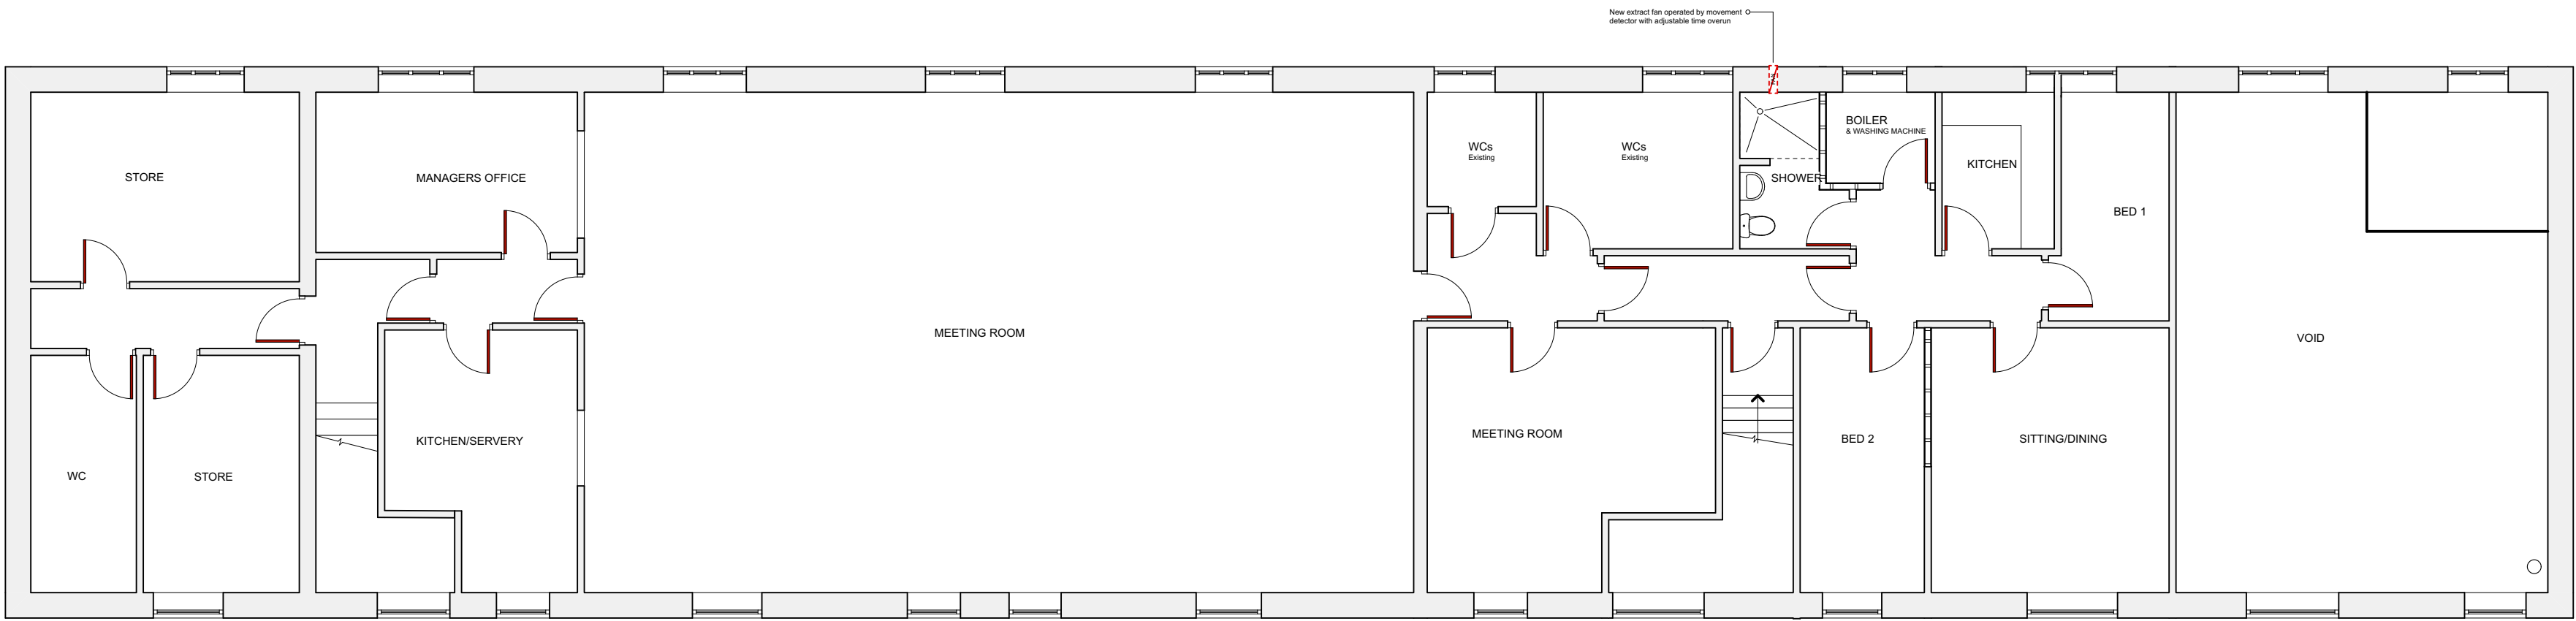

First floor plan

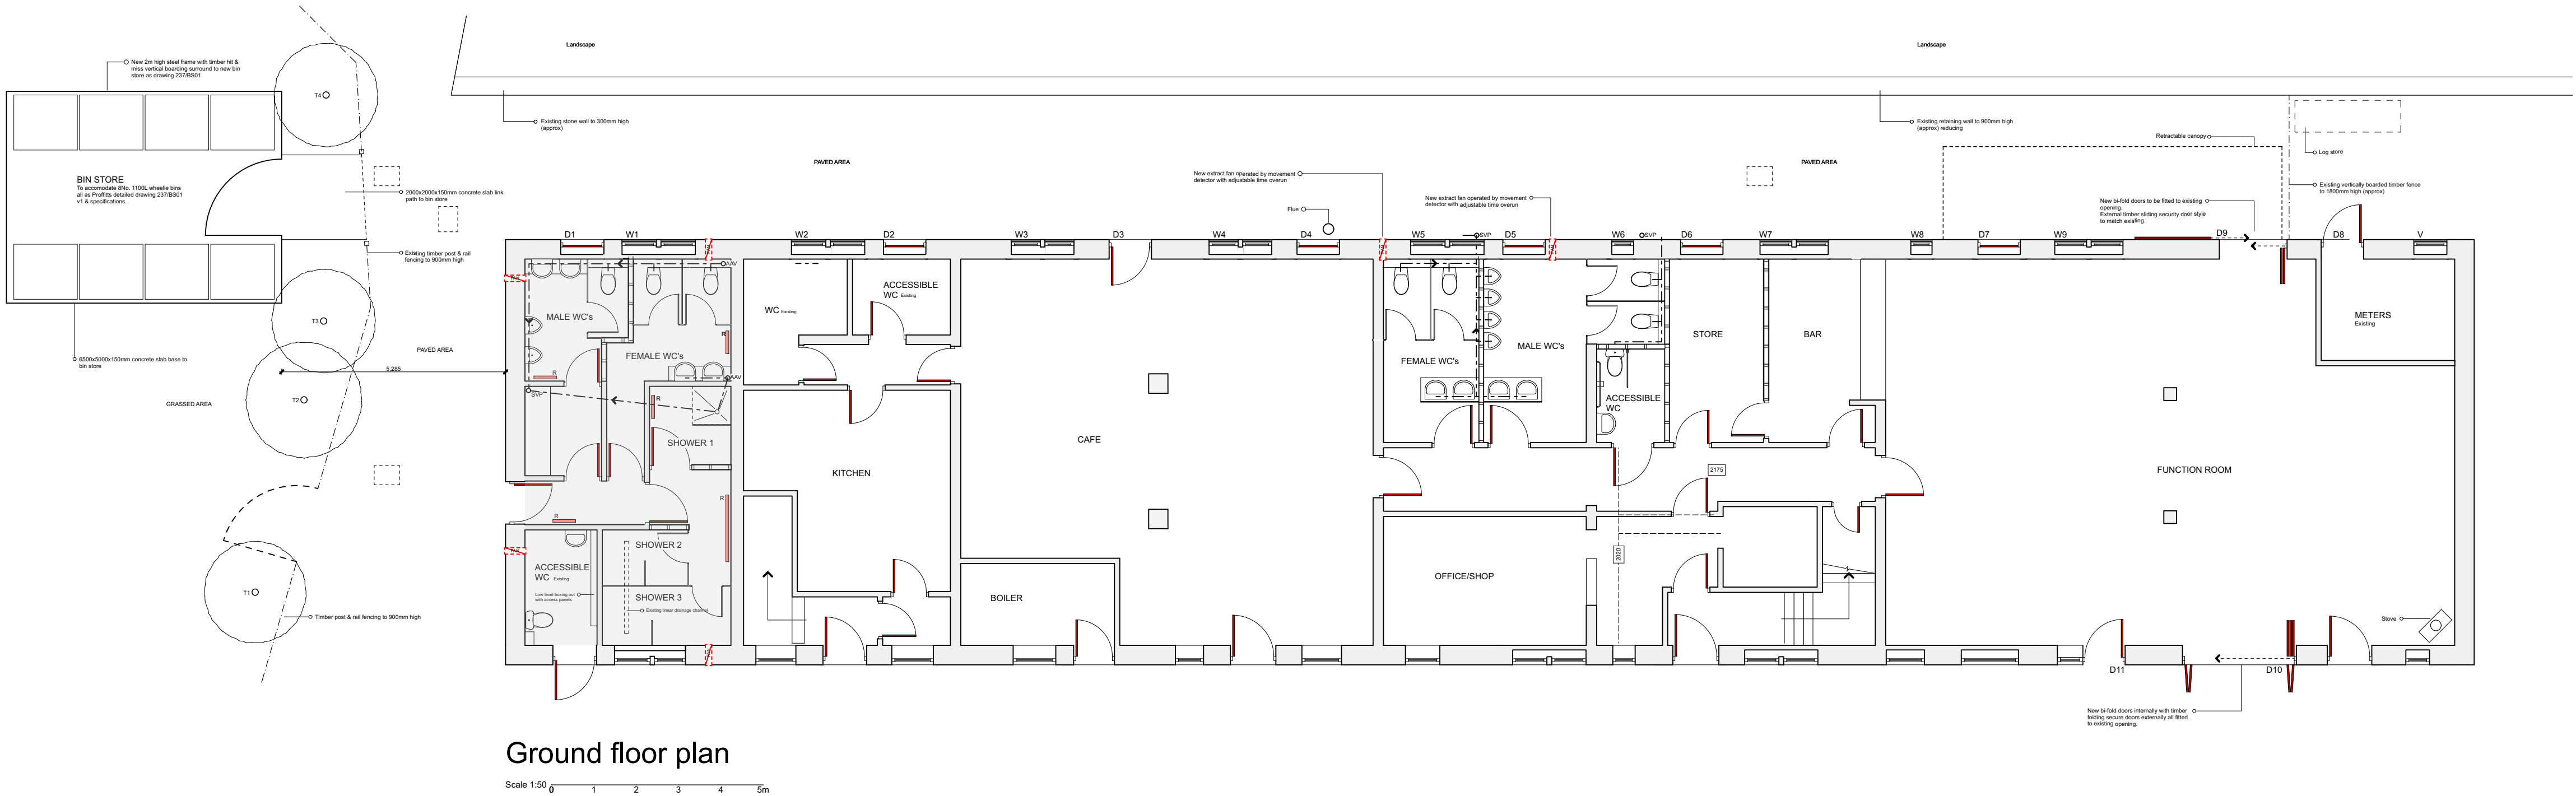

Ground floor plan

- NOTES**
- This drawing is copyright. No unauthorised copying of drawing without the express permission of the architect.
 - Do not scale from prints. Use figure dimensions only.
 - Contractors to check all dimensions on site prior to commencement of works.
 - All works to be carried out in accordance with current statutory Health and Safety Regulations.
 - Prior to commencement of the works the contractor shall read this drawing in conjunction with all relevant consultants' and / or specialists' drawings / documents. Any discrepancies or variations are to be notified to the architect before affected work commences.

THIS DRAWING IS PROVIDED FOR THE SOLE PURPOSE OF APPLICATIONS FOR APPROVAL TO REGULATORY REQUIREMENTS, AS SUCH IT MAY NOT SHOW THE FULL EXTENT OF THE WORK REQUIRED. THIS INFORMATION SHOULD NOT BE RELIED UPON FOR PRICING AND IS NOT FOR CONSTRUCTION.

D	Existing room names added	28Nov22
C	Revised & elevations added	4Nov22
B	Updated following meeting	28Oct22
A	Minor revisions	14Oct22
REV	AMENDMENT	DATE

STAGE PLANNING

Project	The Lamp Post Cafe, Burrs Country Park, Bury
Drawing	Proposed Ground & First Floor
Client	The Lamp Post Cafe
Dwn. By	mc
Scale	1:100 when printed @ A1
Drg. No.	22.631.02D
Drg. Size	A1
Date	29 Sep 22

JOHN HOLT ARCHITECTS LTD.

3 MANCHESTER ROAD BURY LANCASHIRE BL9 0DR
TELEPHONE 0161 764 8314 E-MAIL mail@holtarchitects.co.uk

DO NOT SCALE DRAWING